




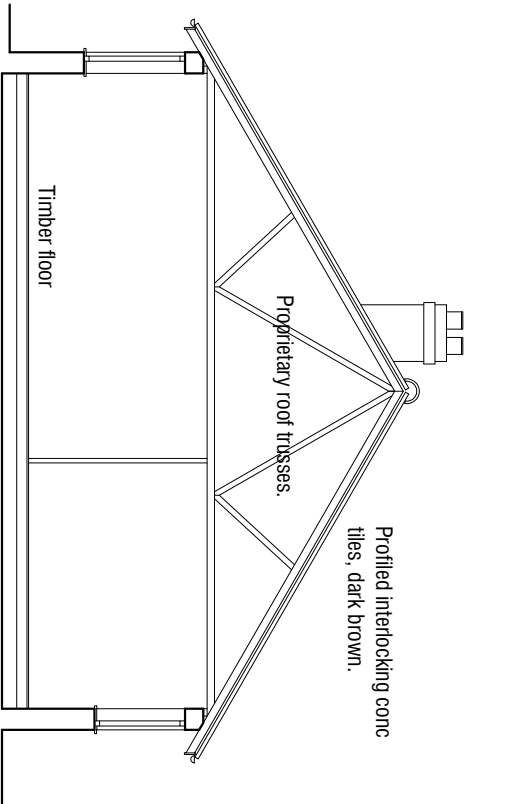


Typical Section 1:100

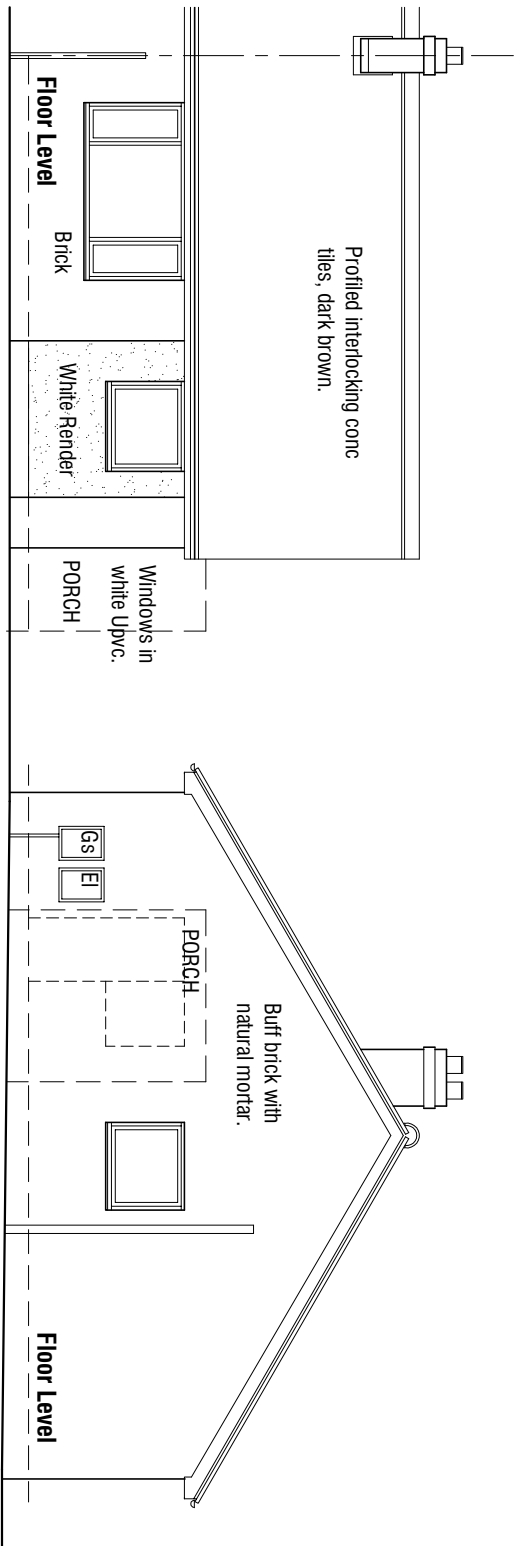


North Elevation 1:100

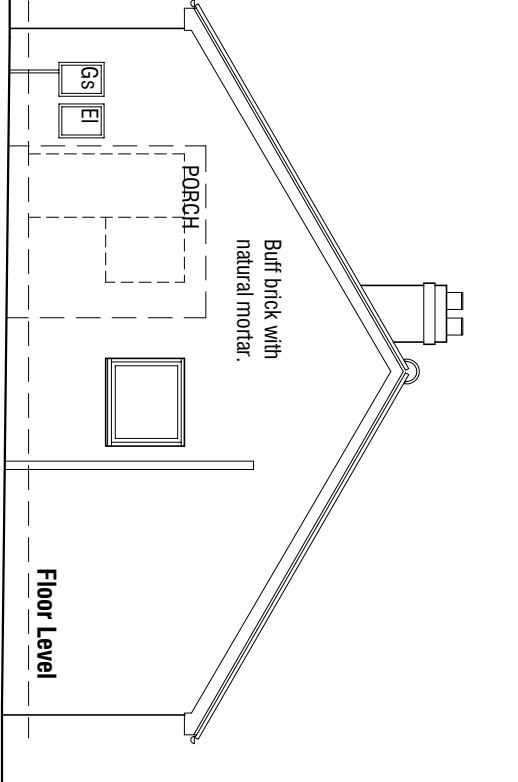


West Elevation 1:100

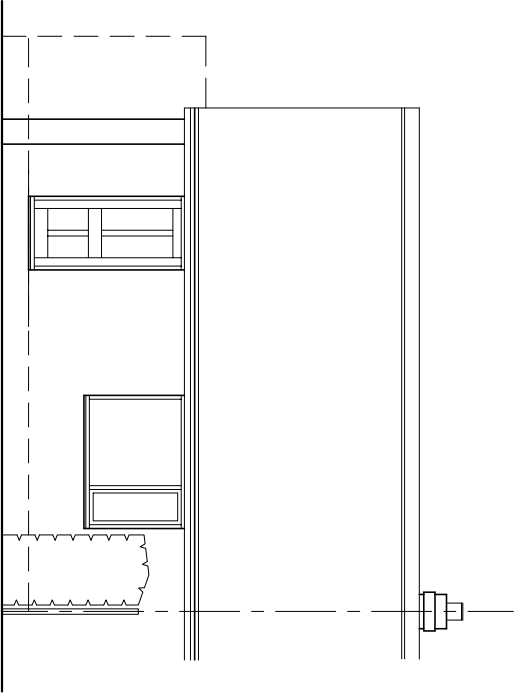

South Elevation 1:100

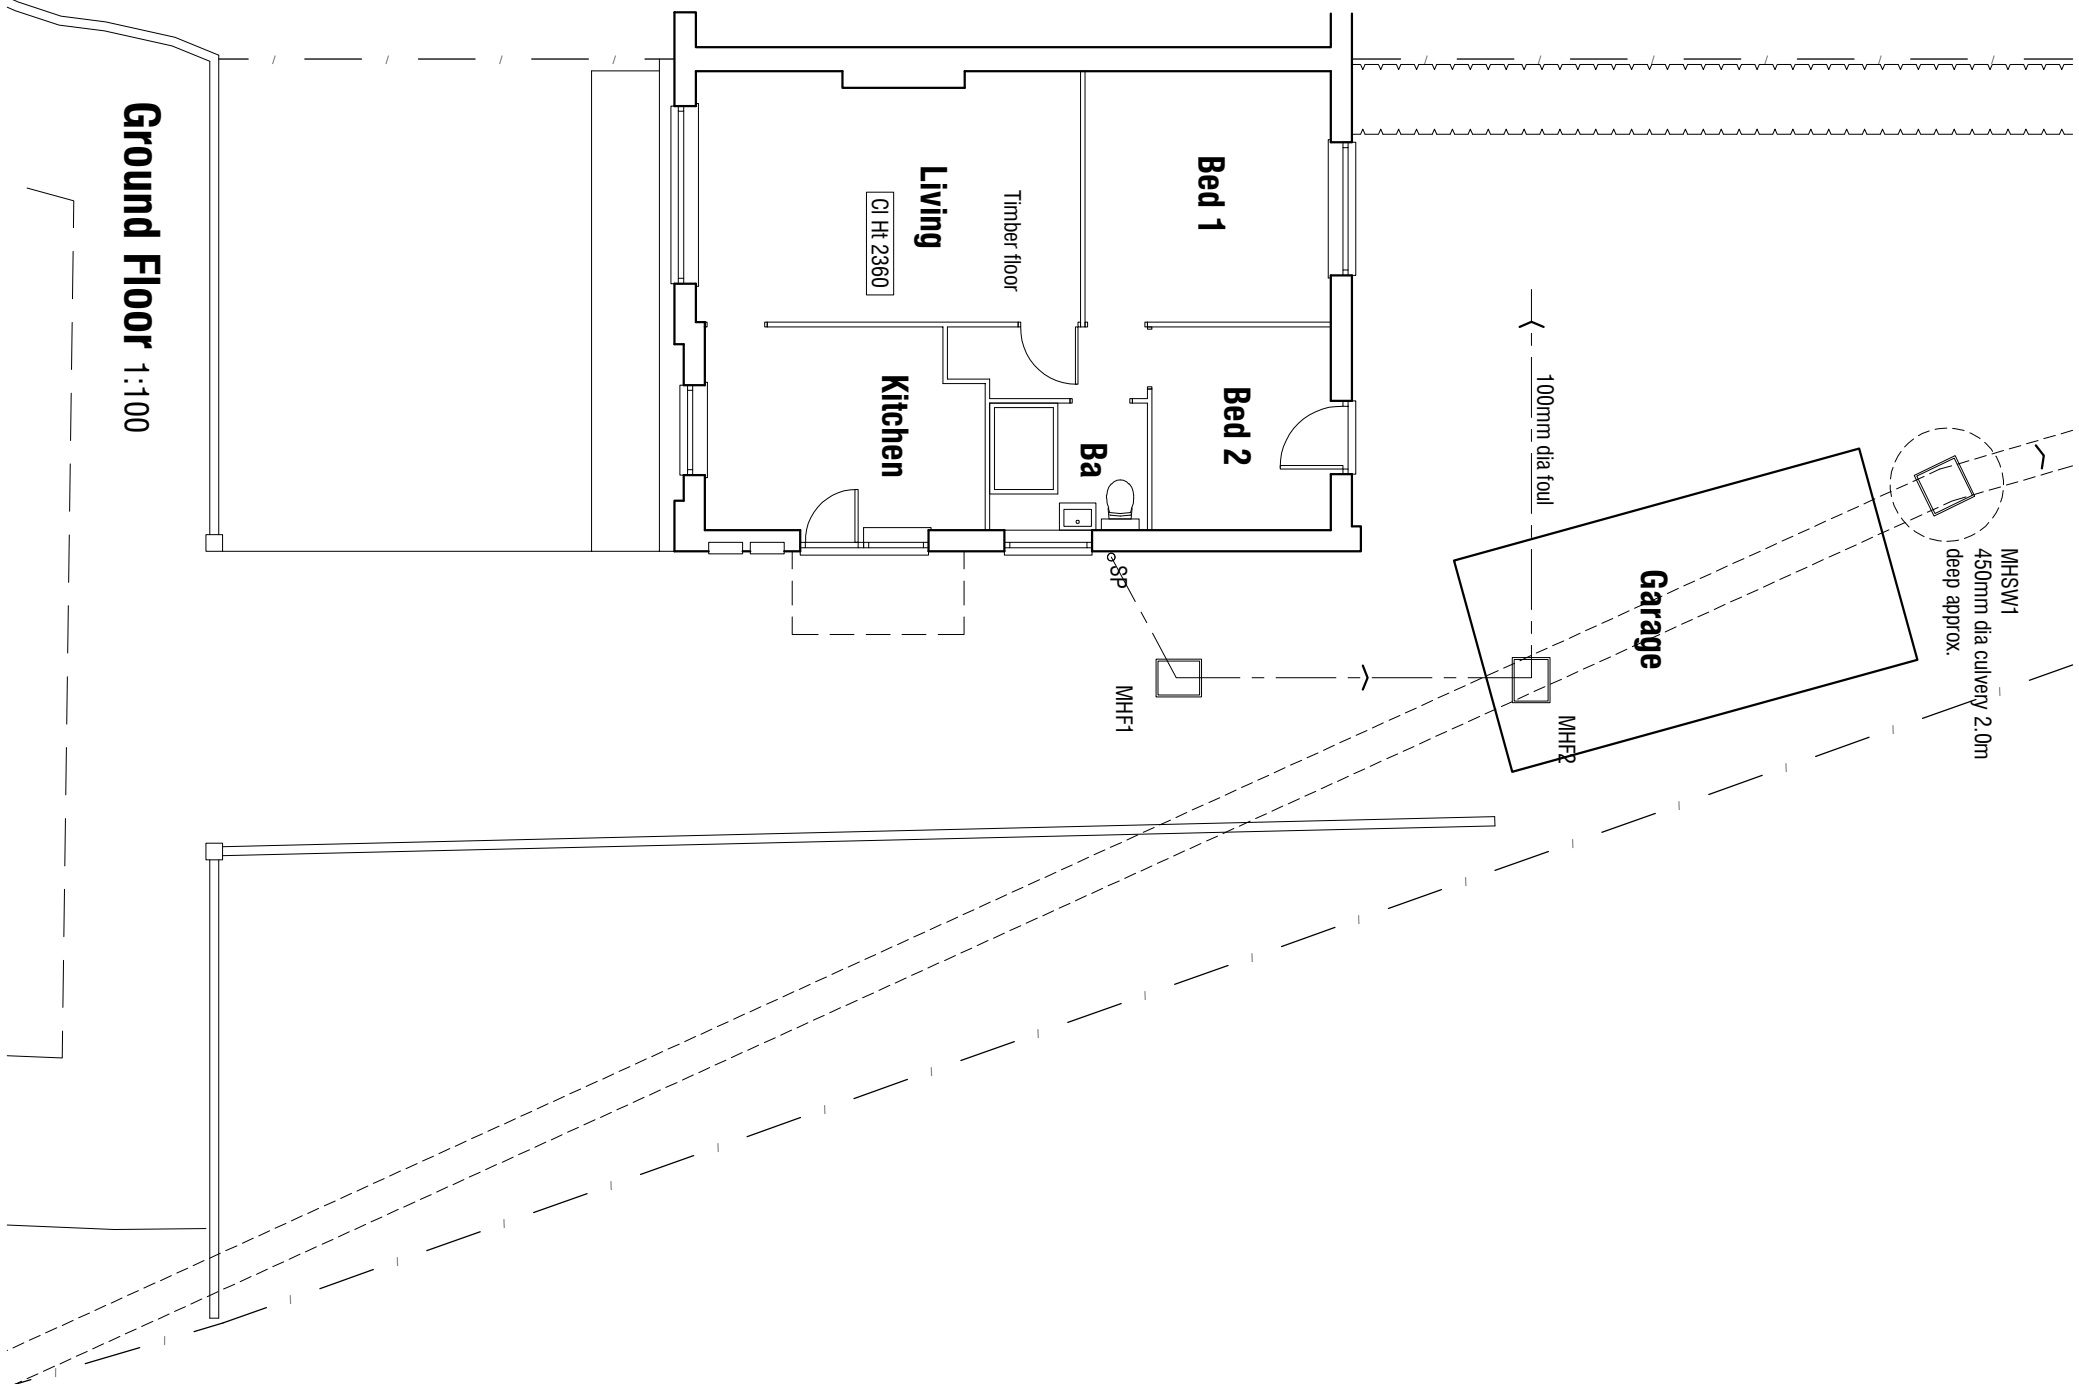

Ground Floor 1:100

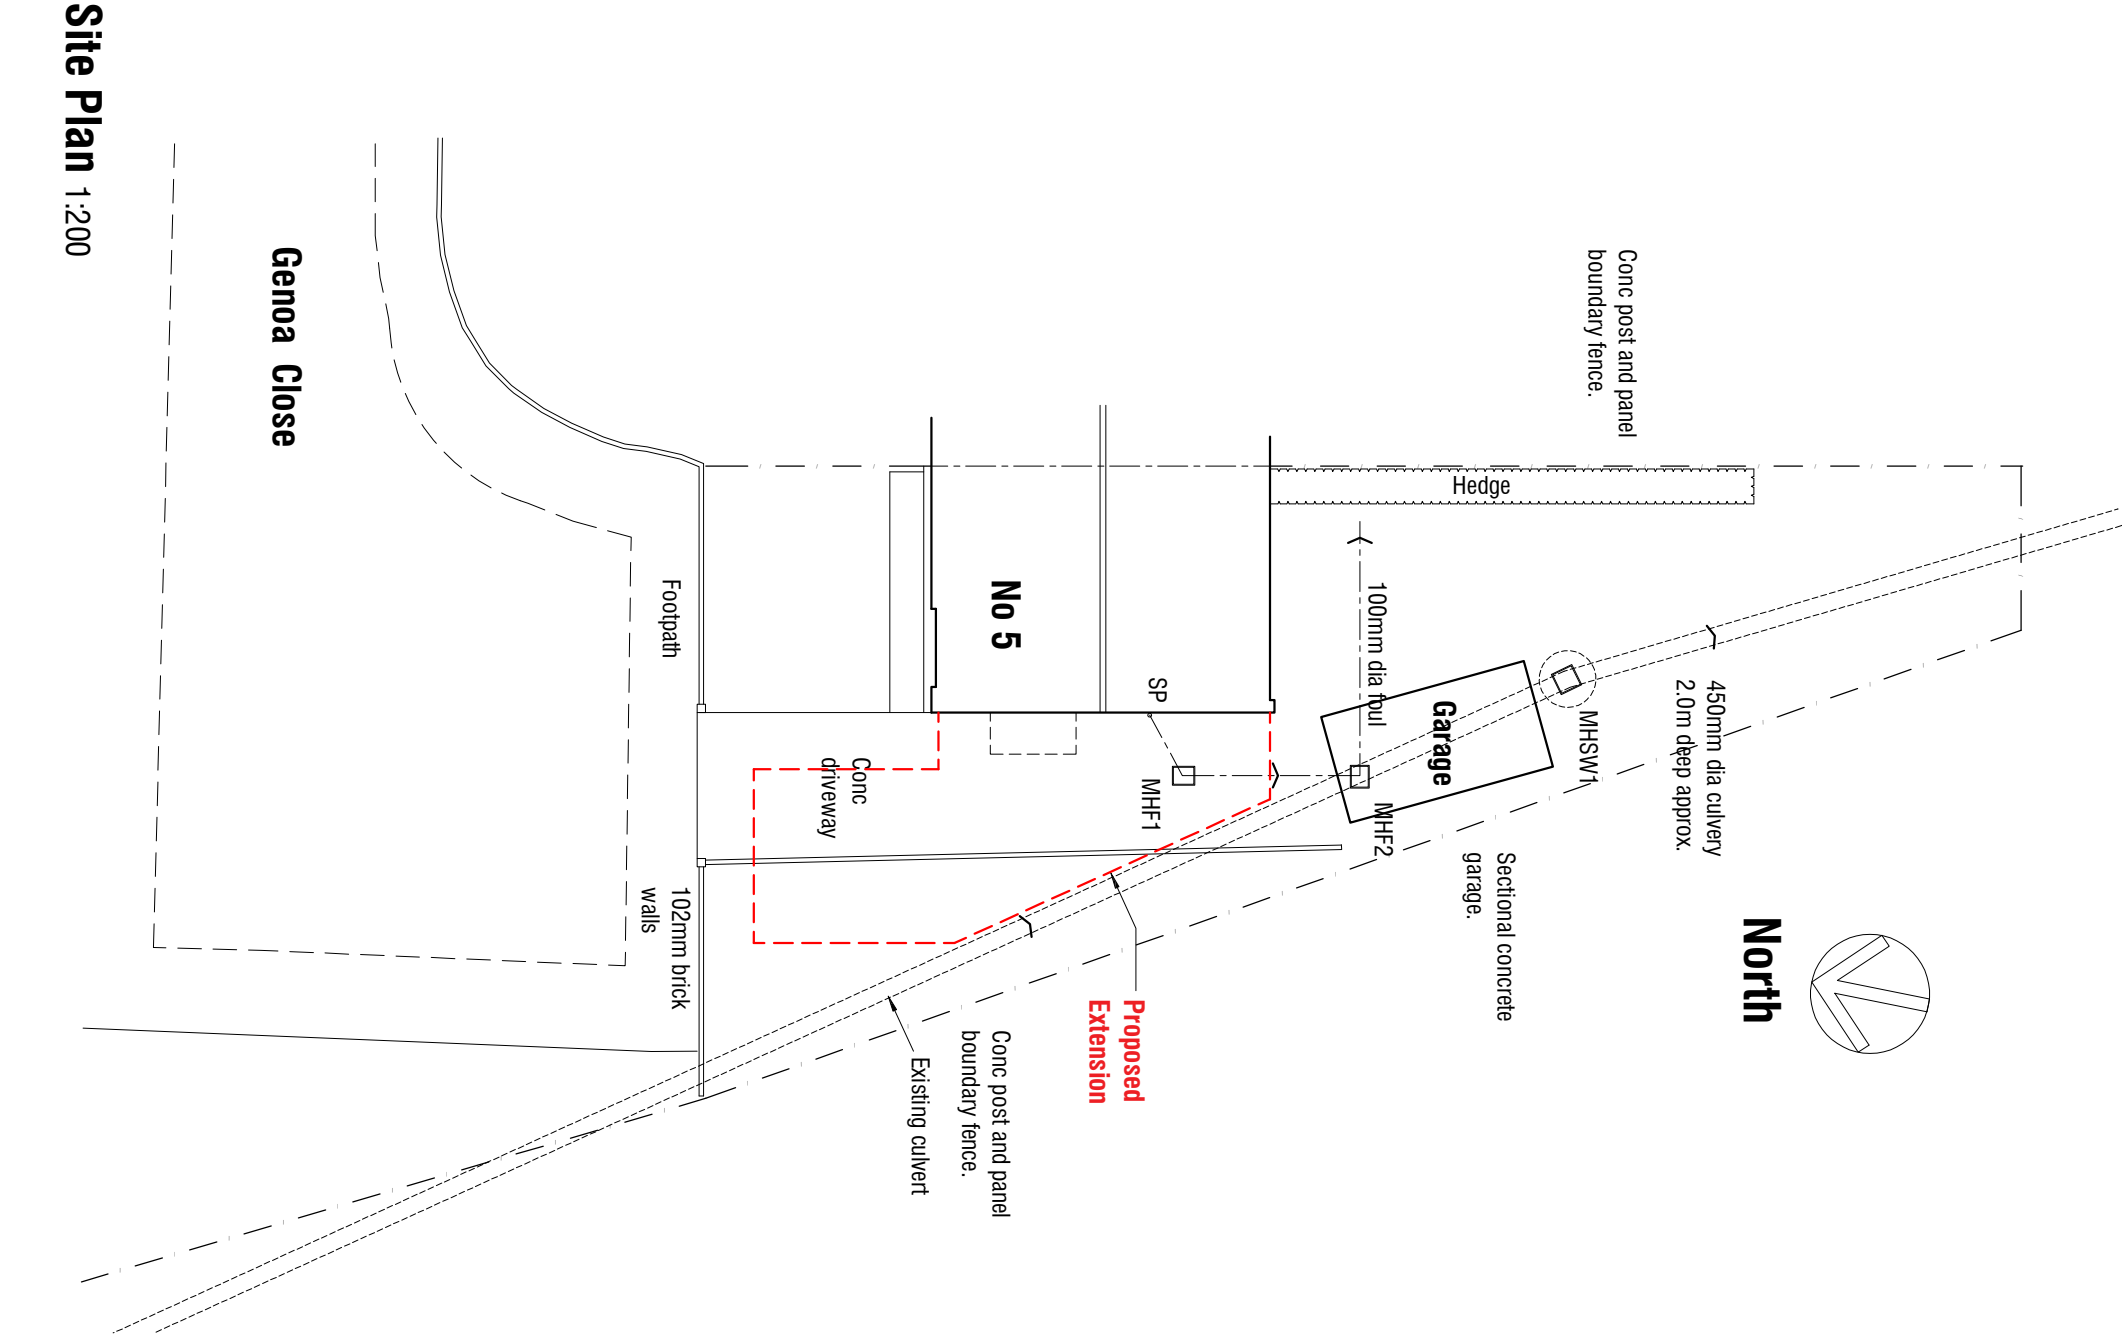

Site Plan 1:200



Location Plan 1:1250

5 Genoa Close Darfield Barnsley S73 9RJ			
AS EXISTING			
PLANS & ELEVATIONS			
mboothdesign architectural design and building consultants Fairfield House Barnsley Close Barnsley S70 2PL T: 01226 266256 M: 07881 888300 E: mark@boothdesign.co.uk			
Scale	As shown @ A2	Drawn	MJB
Date	Jan 2020	Ref.	20.01
Dwg No.	S1	Rev.	A
0mm	20mm	40mm	60mm
Copyright mboothdesign. All dimensions in millimeters unless otherwise stated. Dimensions for setting out in existing buildings are to be checked and verified on site.			

Rev A 20.01.2020 - Show Extension on Site Plan