





FRONT ELEVATION

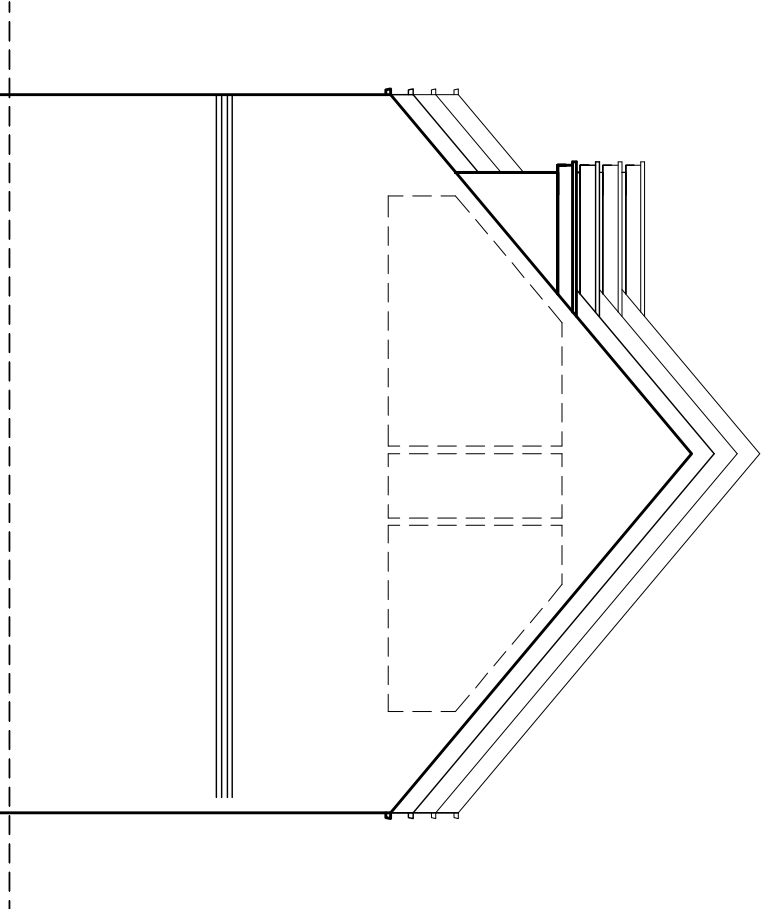


SIDE ELEVATION

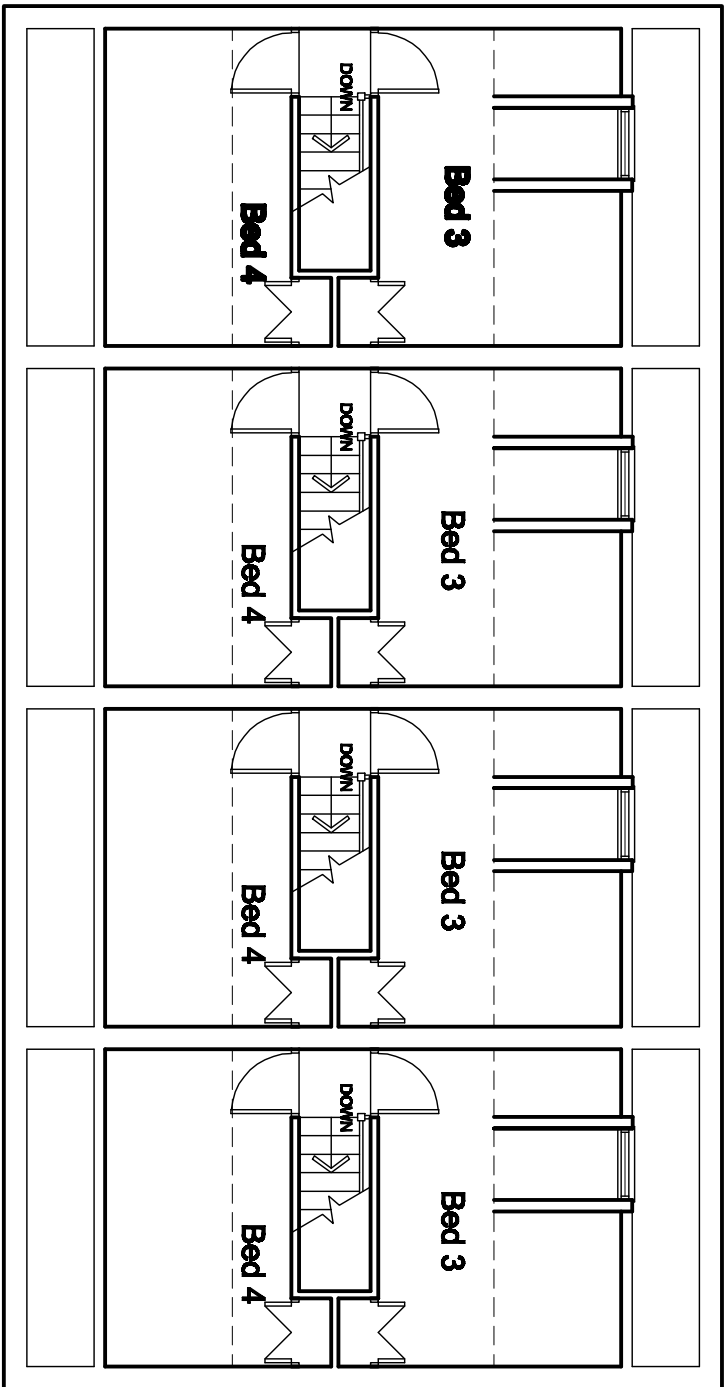


SECOND FLOOR PLAN




REAR ELEVATION

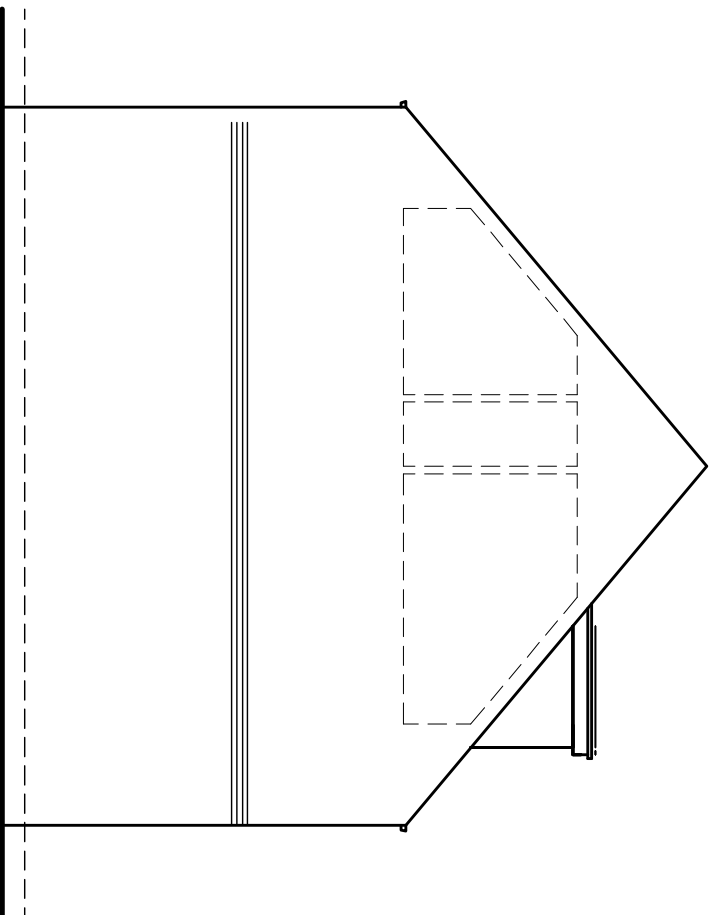

SIDE ELEVATION

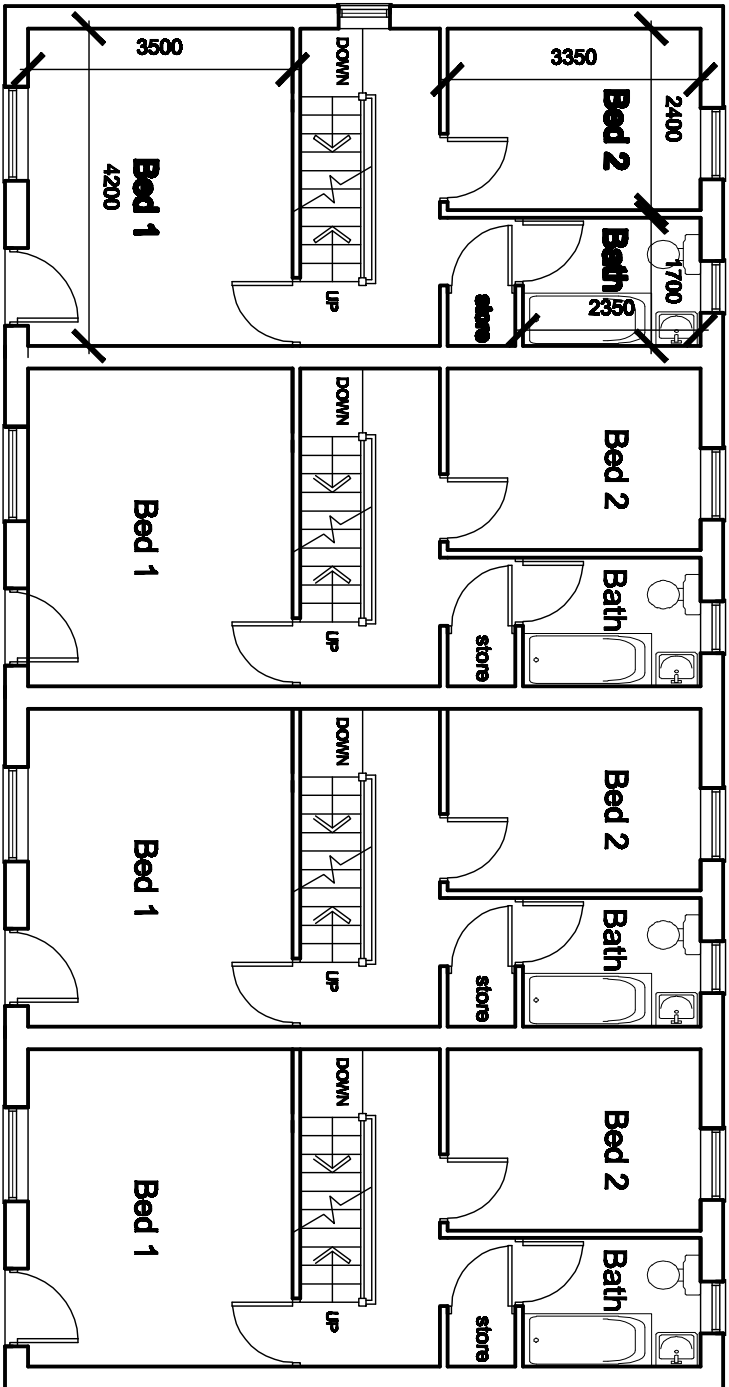

FIRST FLOOR PLAN

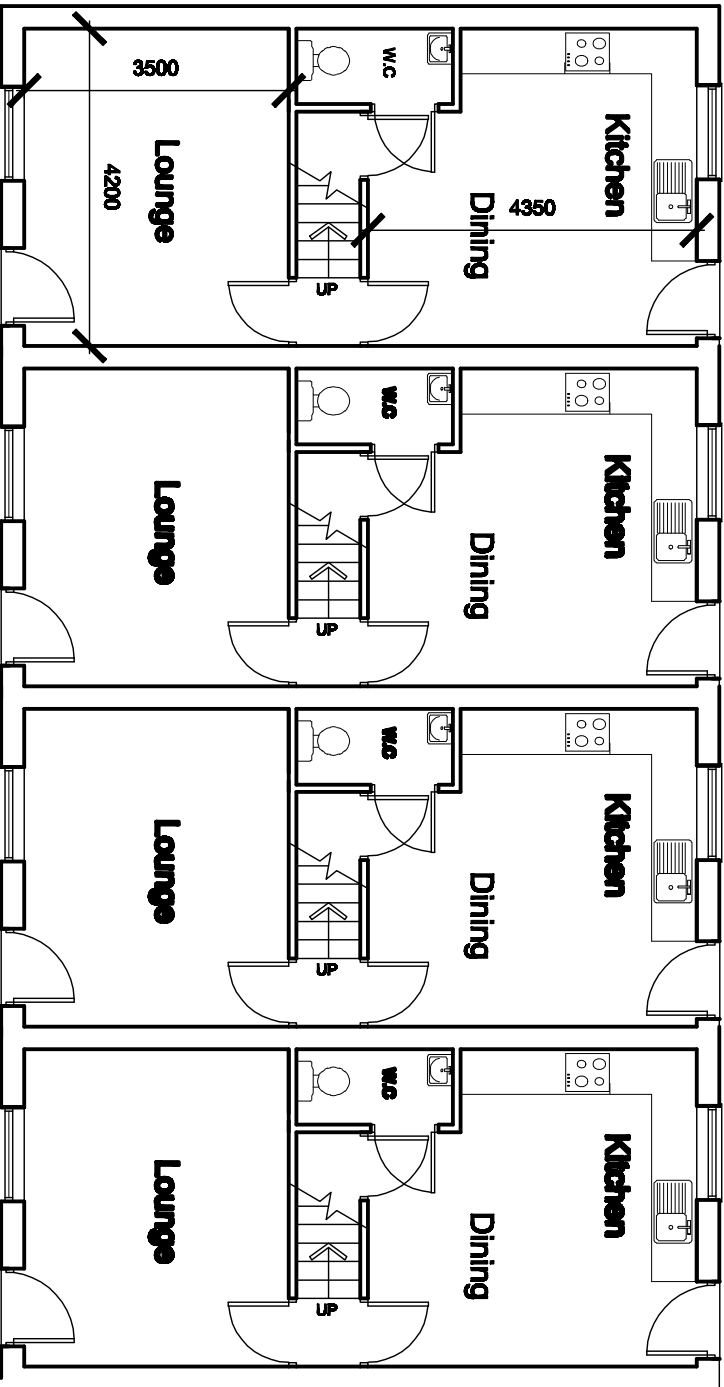

GROUND FLOOR PLAN

White Agus Partnership PROVIDENCE VILLA, 42 SACKVILLE STREET, BARNESLEY, S70 2DB SURVEYORS AND BUILDING DESIGN CONSULTANTS				Phone: 01228 206462 Fax: 01228 263030 Email: info@whiteaguspартnership.co.uk Web: www.whiteaguspартnership.co.uk			
Project RESIDENTIAL DEVELOPMENT AT GODLEY STREET AND CHARGE OF USE OF BUSH WALK, MIDLAND ROAD, ROYSTON.				Client MR R.V. FLETCHER			
Drawing Title RESIDENTIAL DEVELOPMENT AT GODLEY STREET, ROYSTON- PLANS AND ELEVATIONS				Date JUL Y 2010		Scale 1:100 @ A1	
Date 10-06				Ref. 10-06		Dwg. No. 05	
Date				Rev.		Description	