




Drawing No.	Rev No.
MDB001 -001	

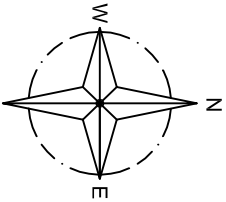

INDICATIVE
ONLY

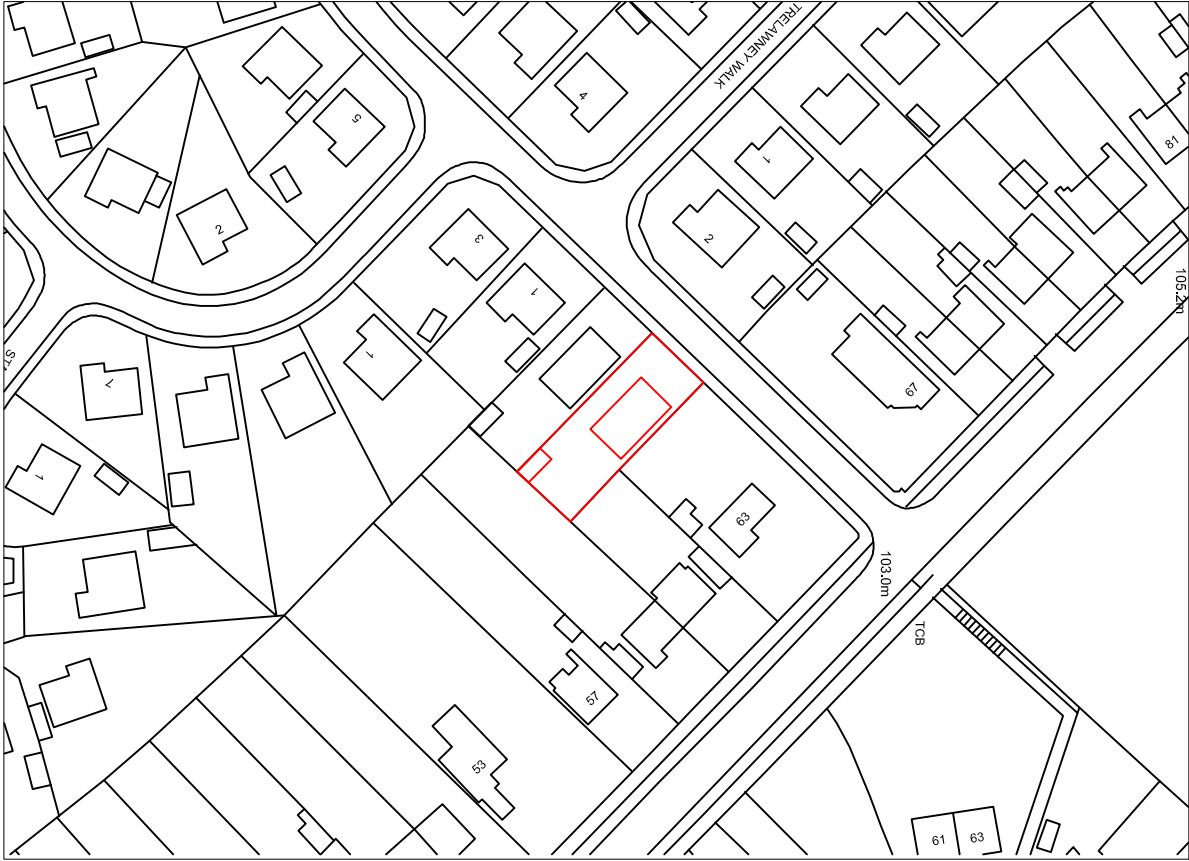

LOCATION PLAN
SCALE 1:1250 AT A3

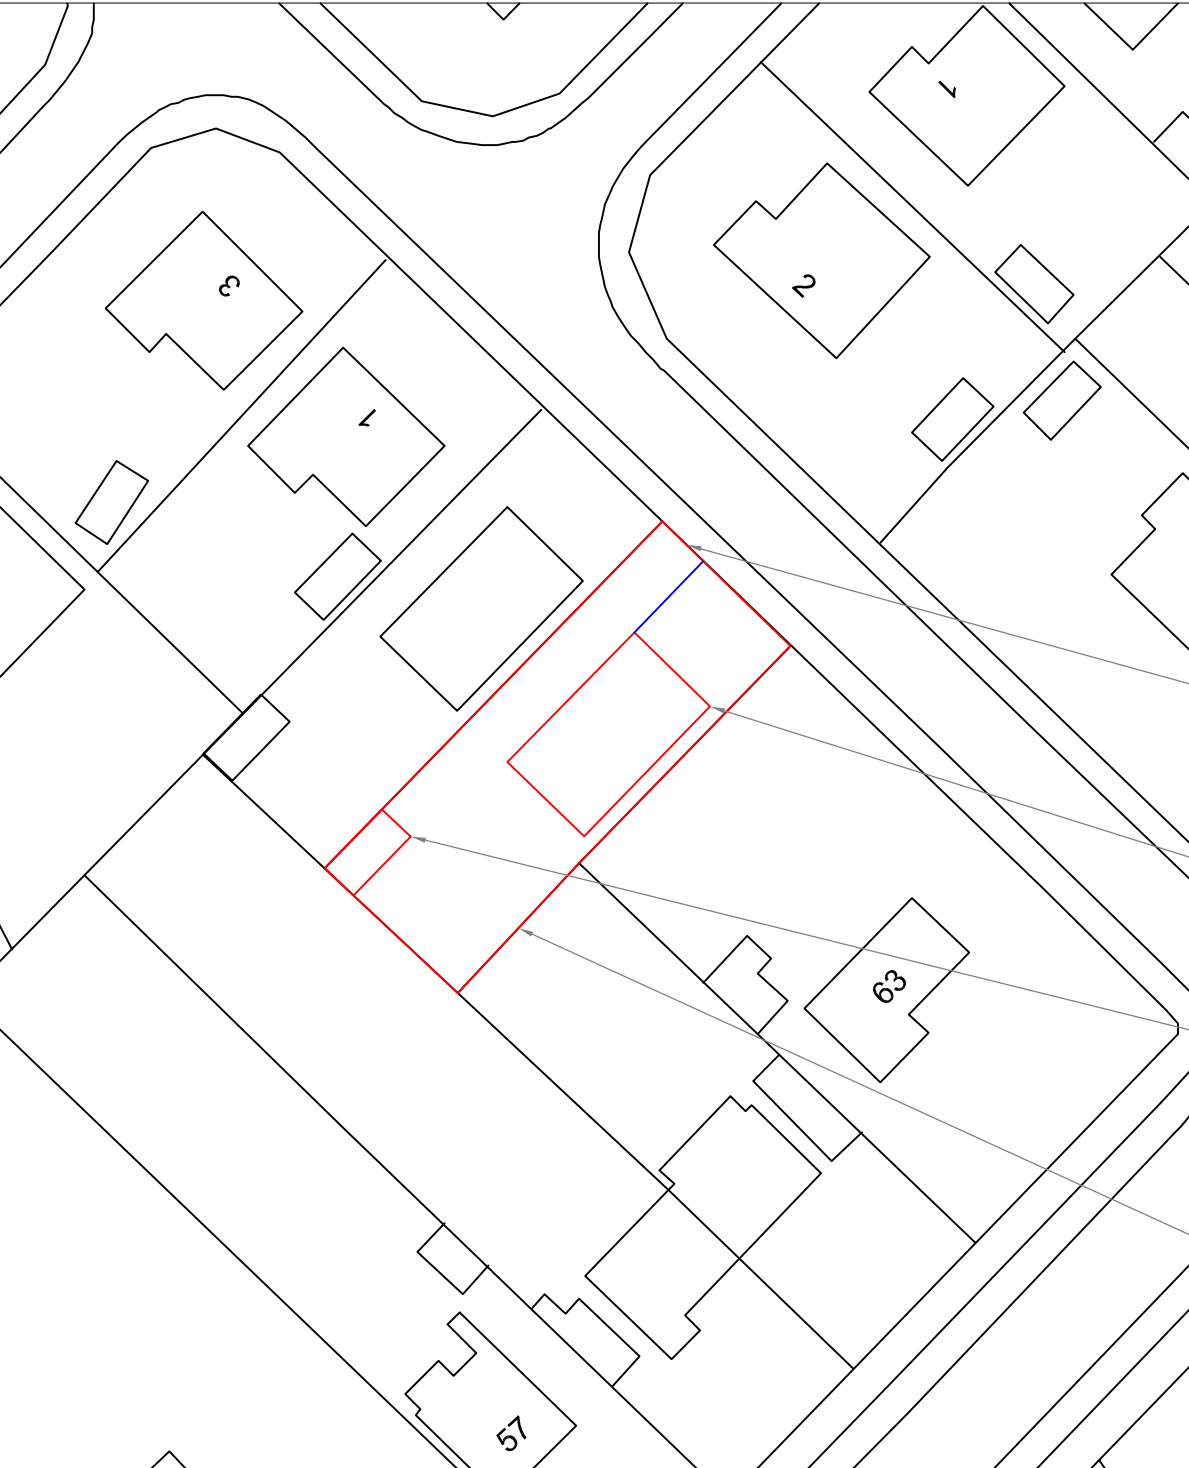

SITE PLAN
SCALE 1:500 AT A3

DO NOT SCALE: Contractor to check all dimensions and report any omissions or errors

NOTES

Rev	Description	By	CHK	App	Date
-----	-------------	----	-----	-----	------

JRB DESIGNS LTD
166 Churchfield Lane
Barnsley
S75 5FA
Tel: 01226 383542
Fax: 01226 380078
Mob: 07970 541192
Email: jrb@jrbdesigns.co.uk

This drawing is copyright. © Jrbdesigns Ltd.

Client

MR D BARLOW

Drawing Title

SITE PLANS

Address

LAND NEXT TO 1 WIGFIELD DRIVE
WARD GREEN
BARNSLEY
S70 5HX

Project Title:
PROPOSED NEW BUNGALOW

Purpose of Issue:

OUTLINE PLANNING

Drawing Status

FIRST ISSUE

Scale at A3	Drawn By	Date	
AS SHOWN	JRB	03/09/2008	
Checked By	Date	Approved By	Date
DB	03/09/2008	DB	03/09/2008
Project No.	Drawing No.	Revision	
MDB001	001	-	

APPROVAL ☒ INFORMATION ☐ TENDER ☐ CONTRACT ☐ CONSTRUCTION ☐