



MAKING/COPY AND ANY DESIGN THEREON IS PROTECTED BY COPYRIGHT AND IS THE PROPERTY OF ARCHITECTURE LTD. IT IS TO BE USED ONLY FOR THE PURPOSE FOR WHICH IT WAS EXPRESSLY LOANED. IT IS NOT TO BE COPIED IN ANY FORMATION OR REPRODUCTION WITHIN THIS DRAWING IS NOT TO BE LOANED TO ANY THIRD PARTY WITHOUT PRIOR WRITTEN CONSENT. ALL MEASUREMENTS TO BE TAKEN ON THIS DRAWING PRIOR TO CONSTRUCTION. DO NOT SCALE THIS DRAWING.

ARCHITECTURE LTD
ANY NUMBER 12942045

NOT FOR CONSTRUCTION

ECT

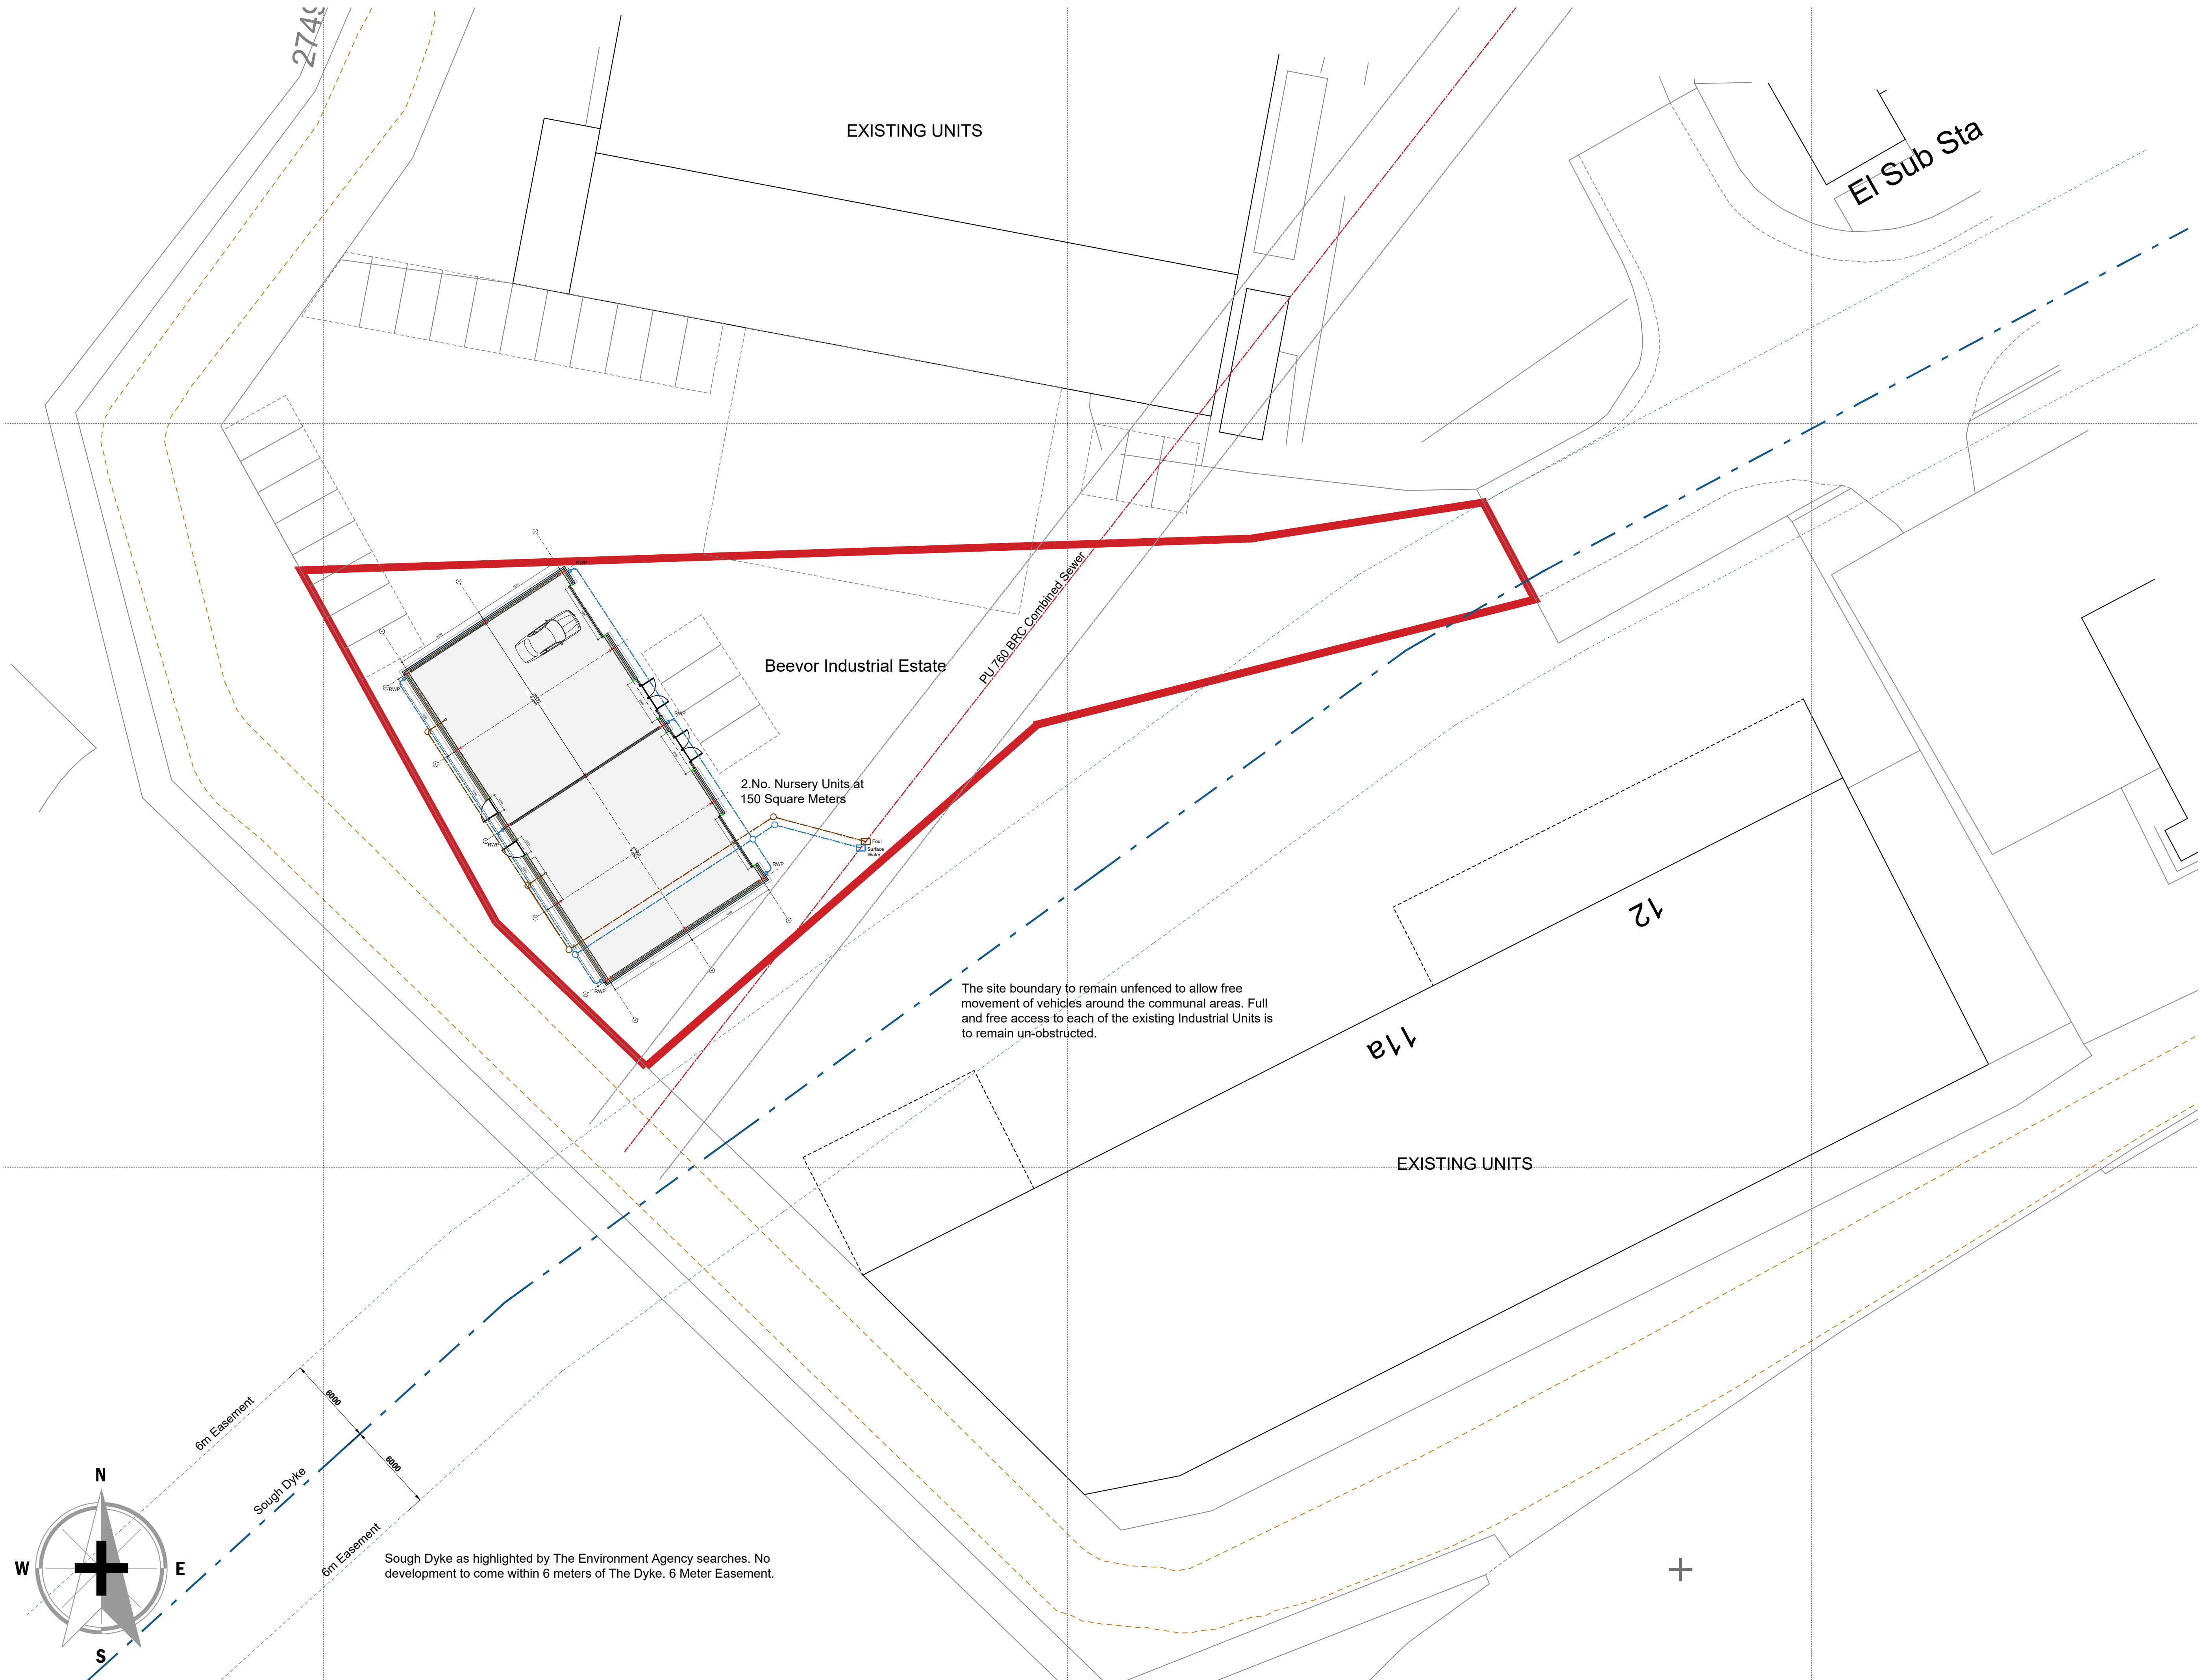
Small Units Levor Industrial Estate THE MILL BARNLEY

NT:

ANNING

THE PLAN

A-21-32-P 02

[illegible]

PROPOSED SITE PLAN SCALE 1:200

Scale 1:200

