




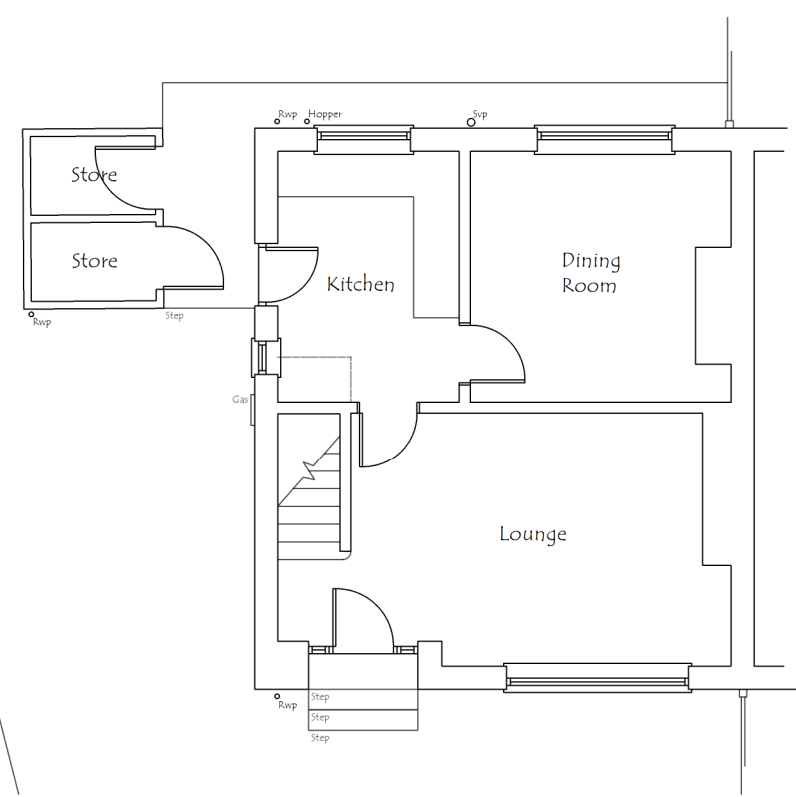


Existing Ground Floor Plan

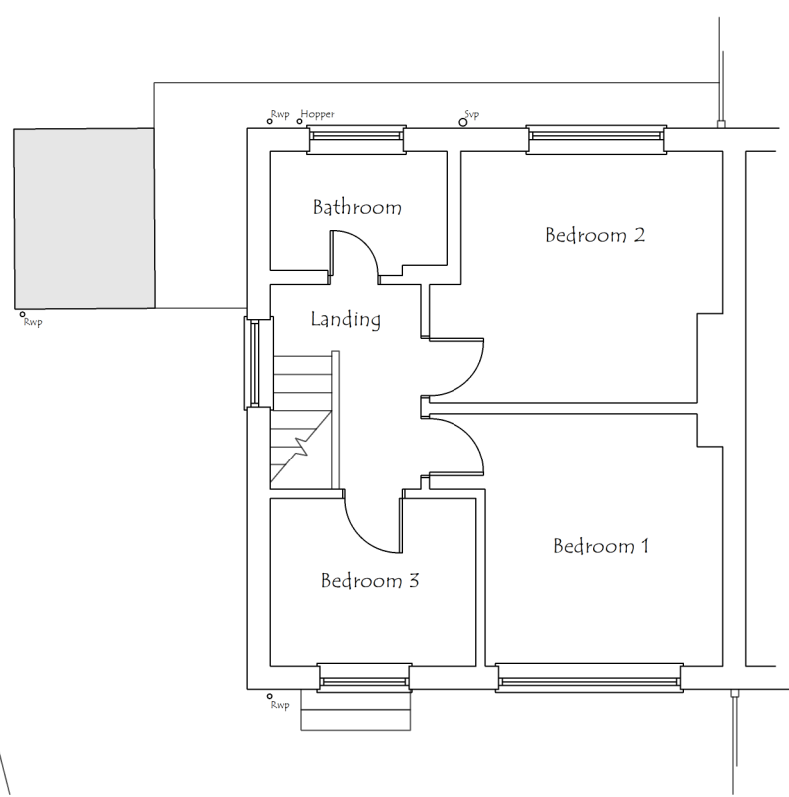


Existing First Floor Plan

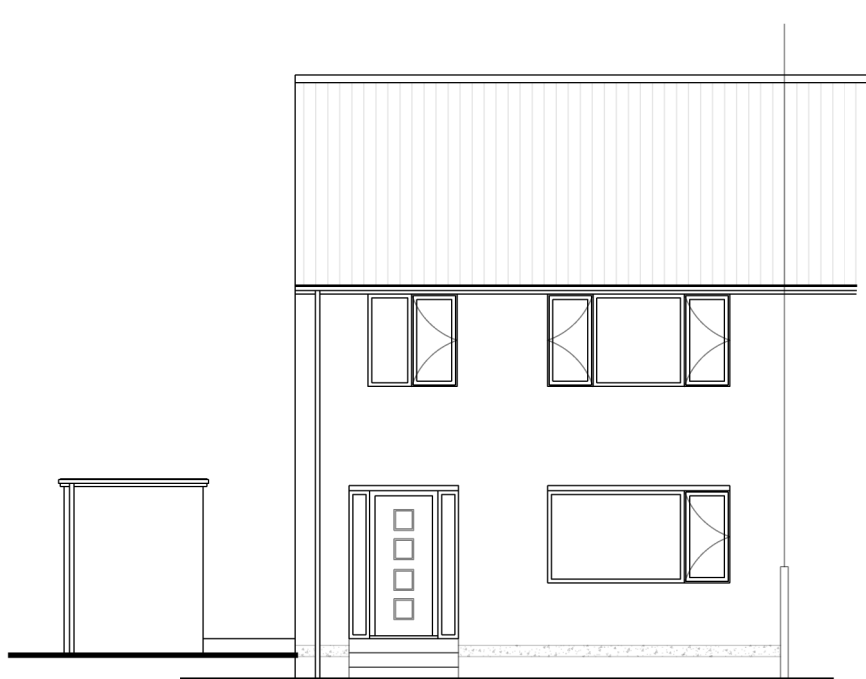


Existing Front Elevation

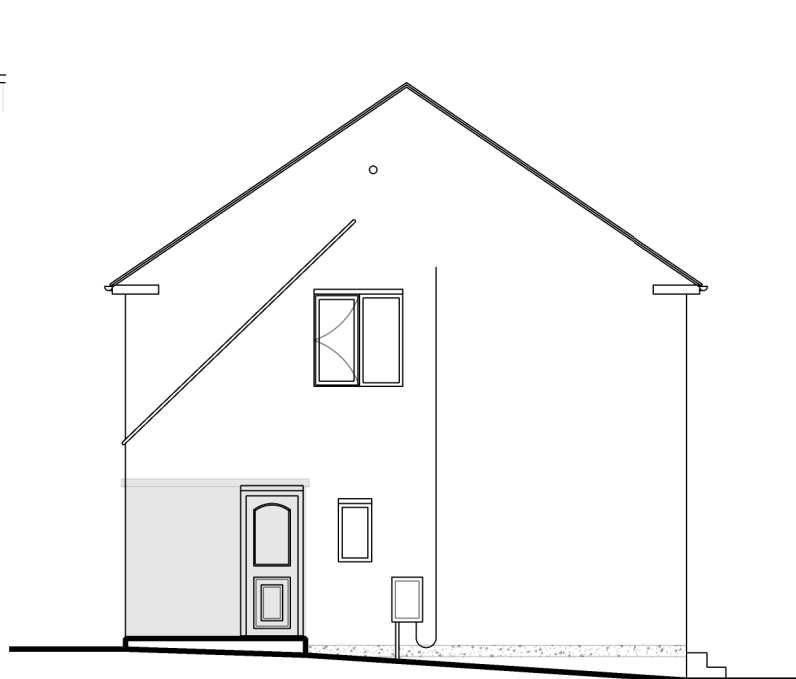

Existing Side Elevation

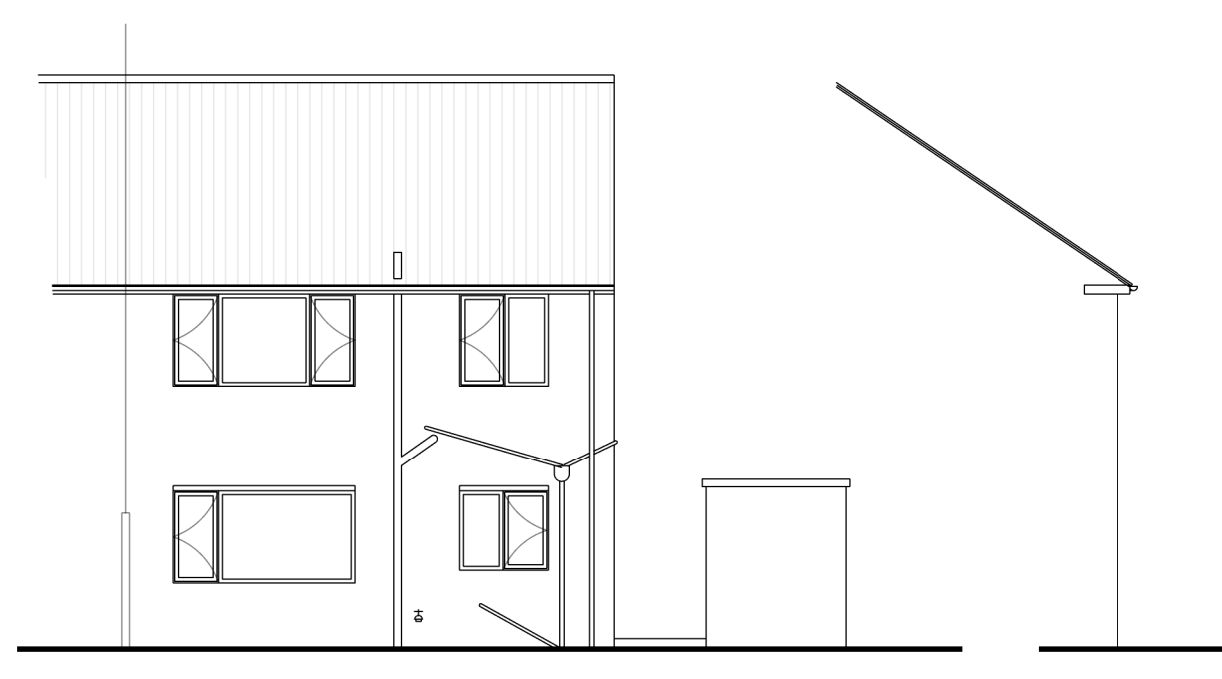

Existing Rear Elevation

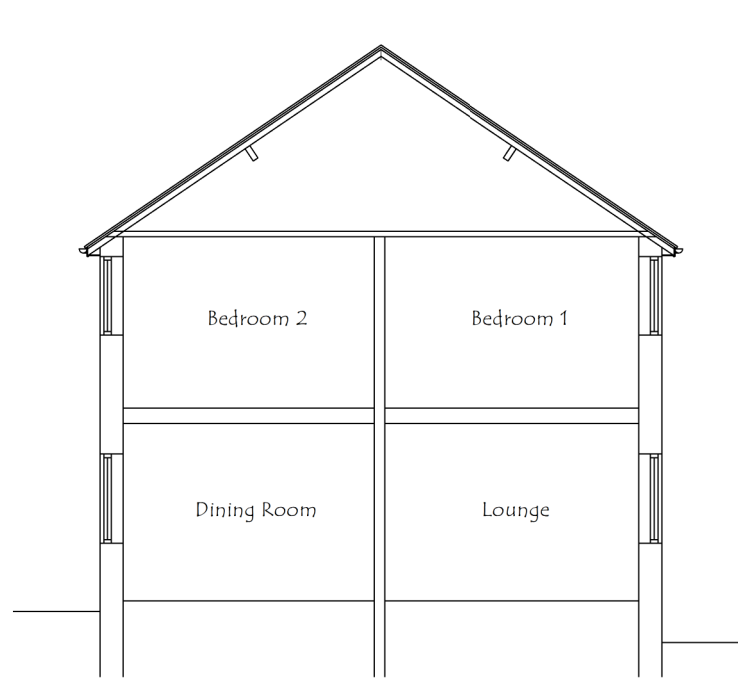


Existing Side Elevation

Existing Section Elevation




Proposed Front Elevation

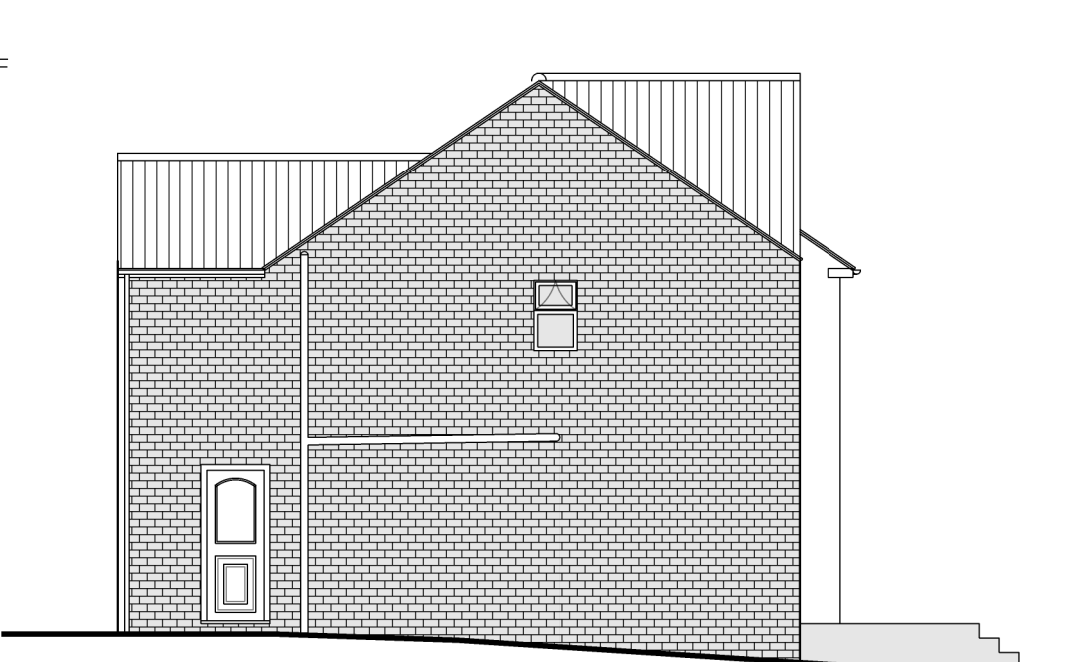


Proposed Side Elevation




Proposed Rear Elevation

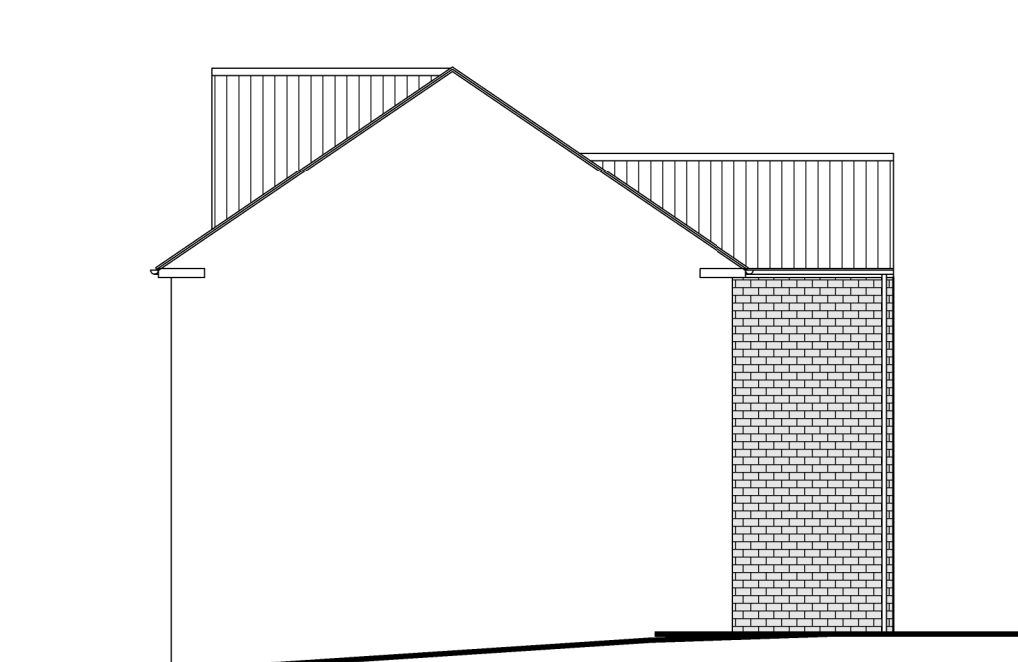


Proposed Side Elevation

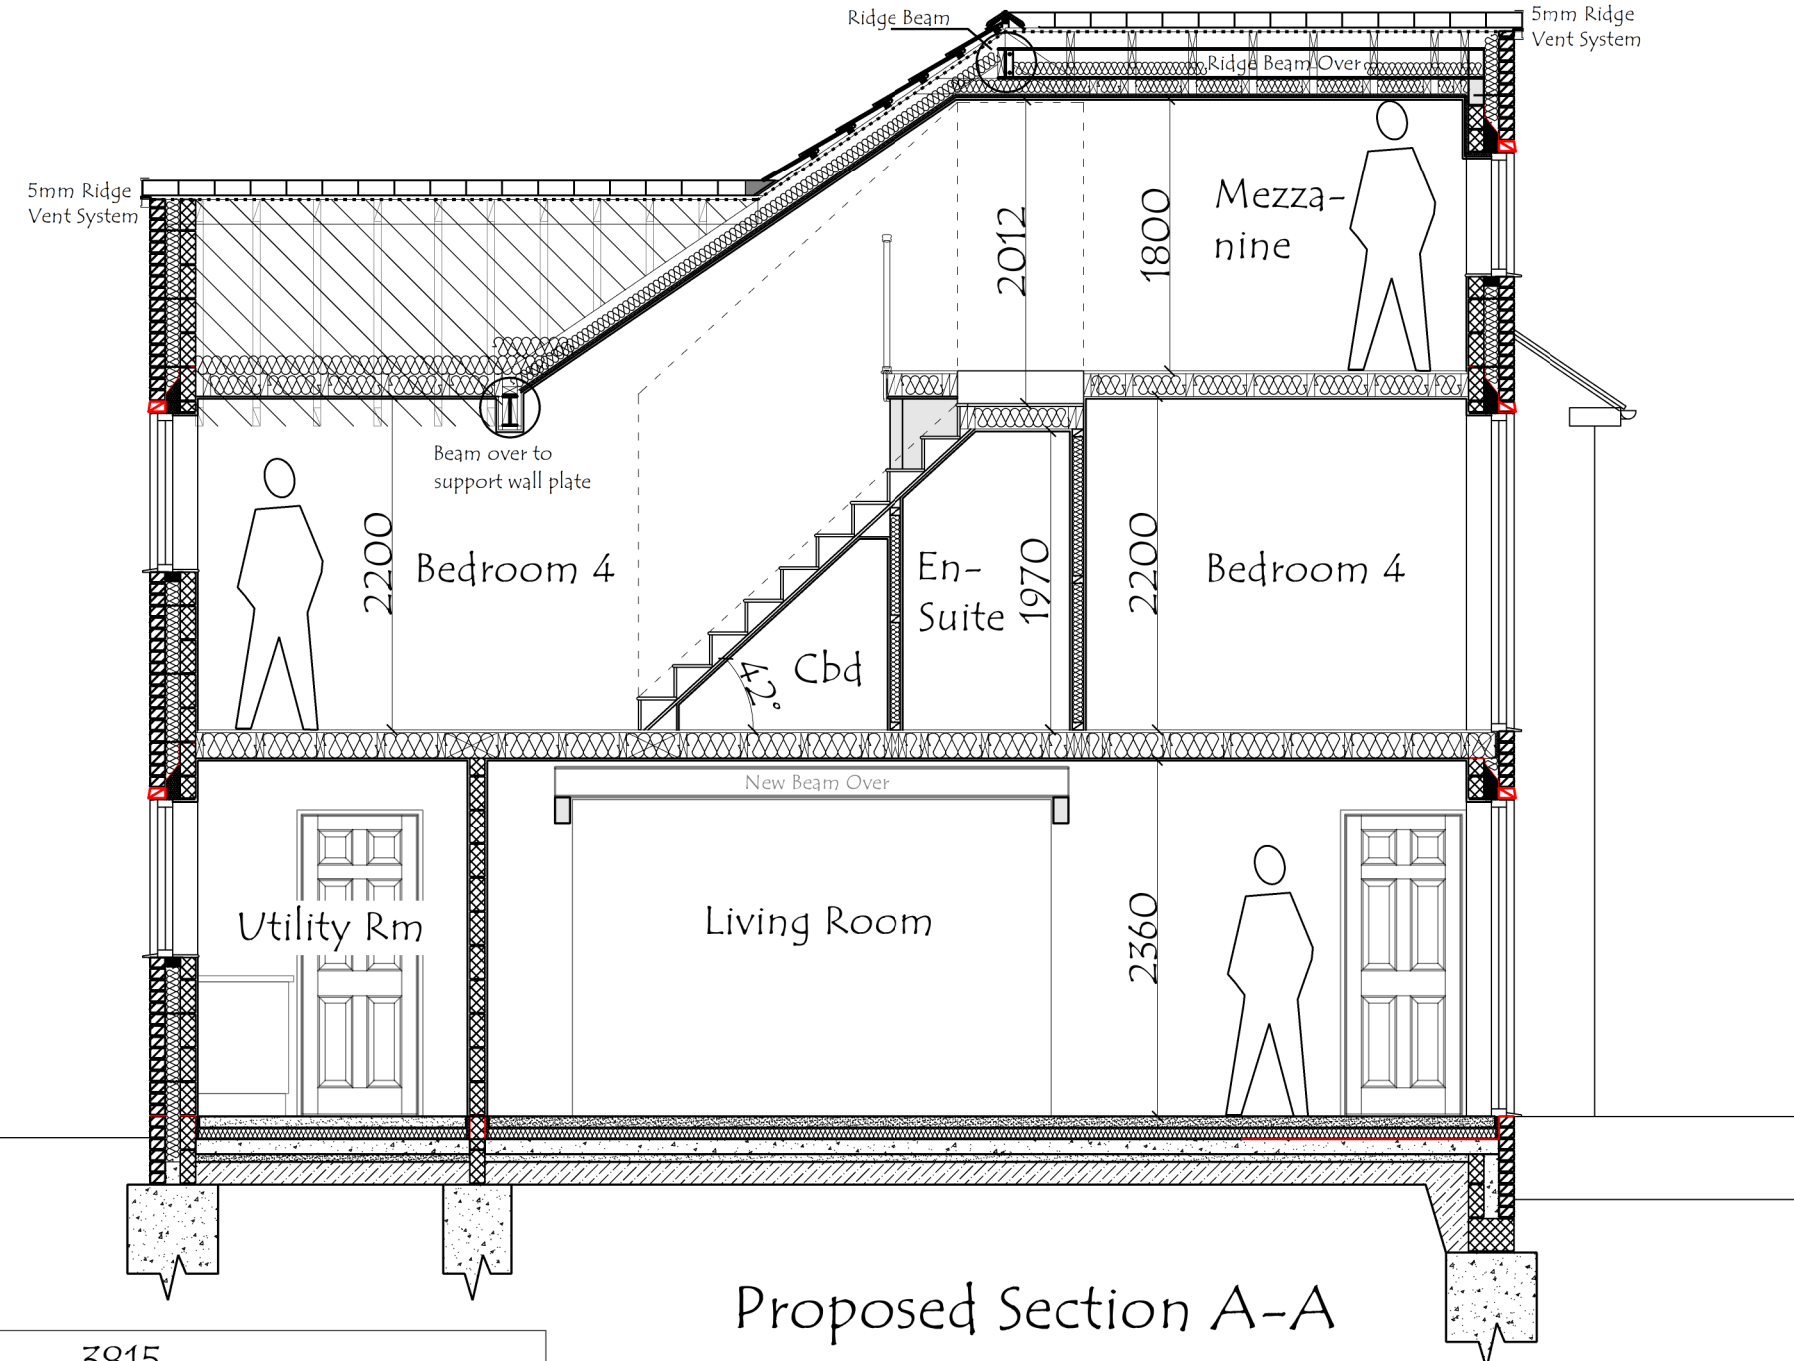


Proposed Section A-A

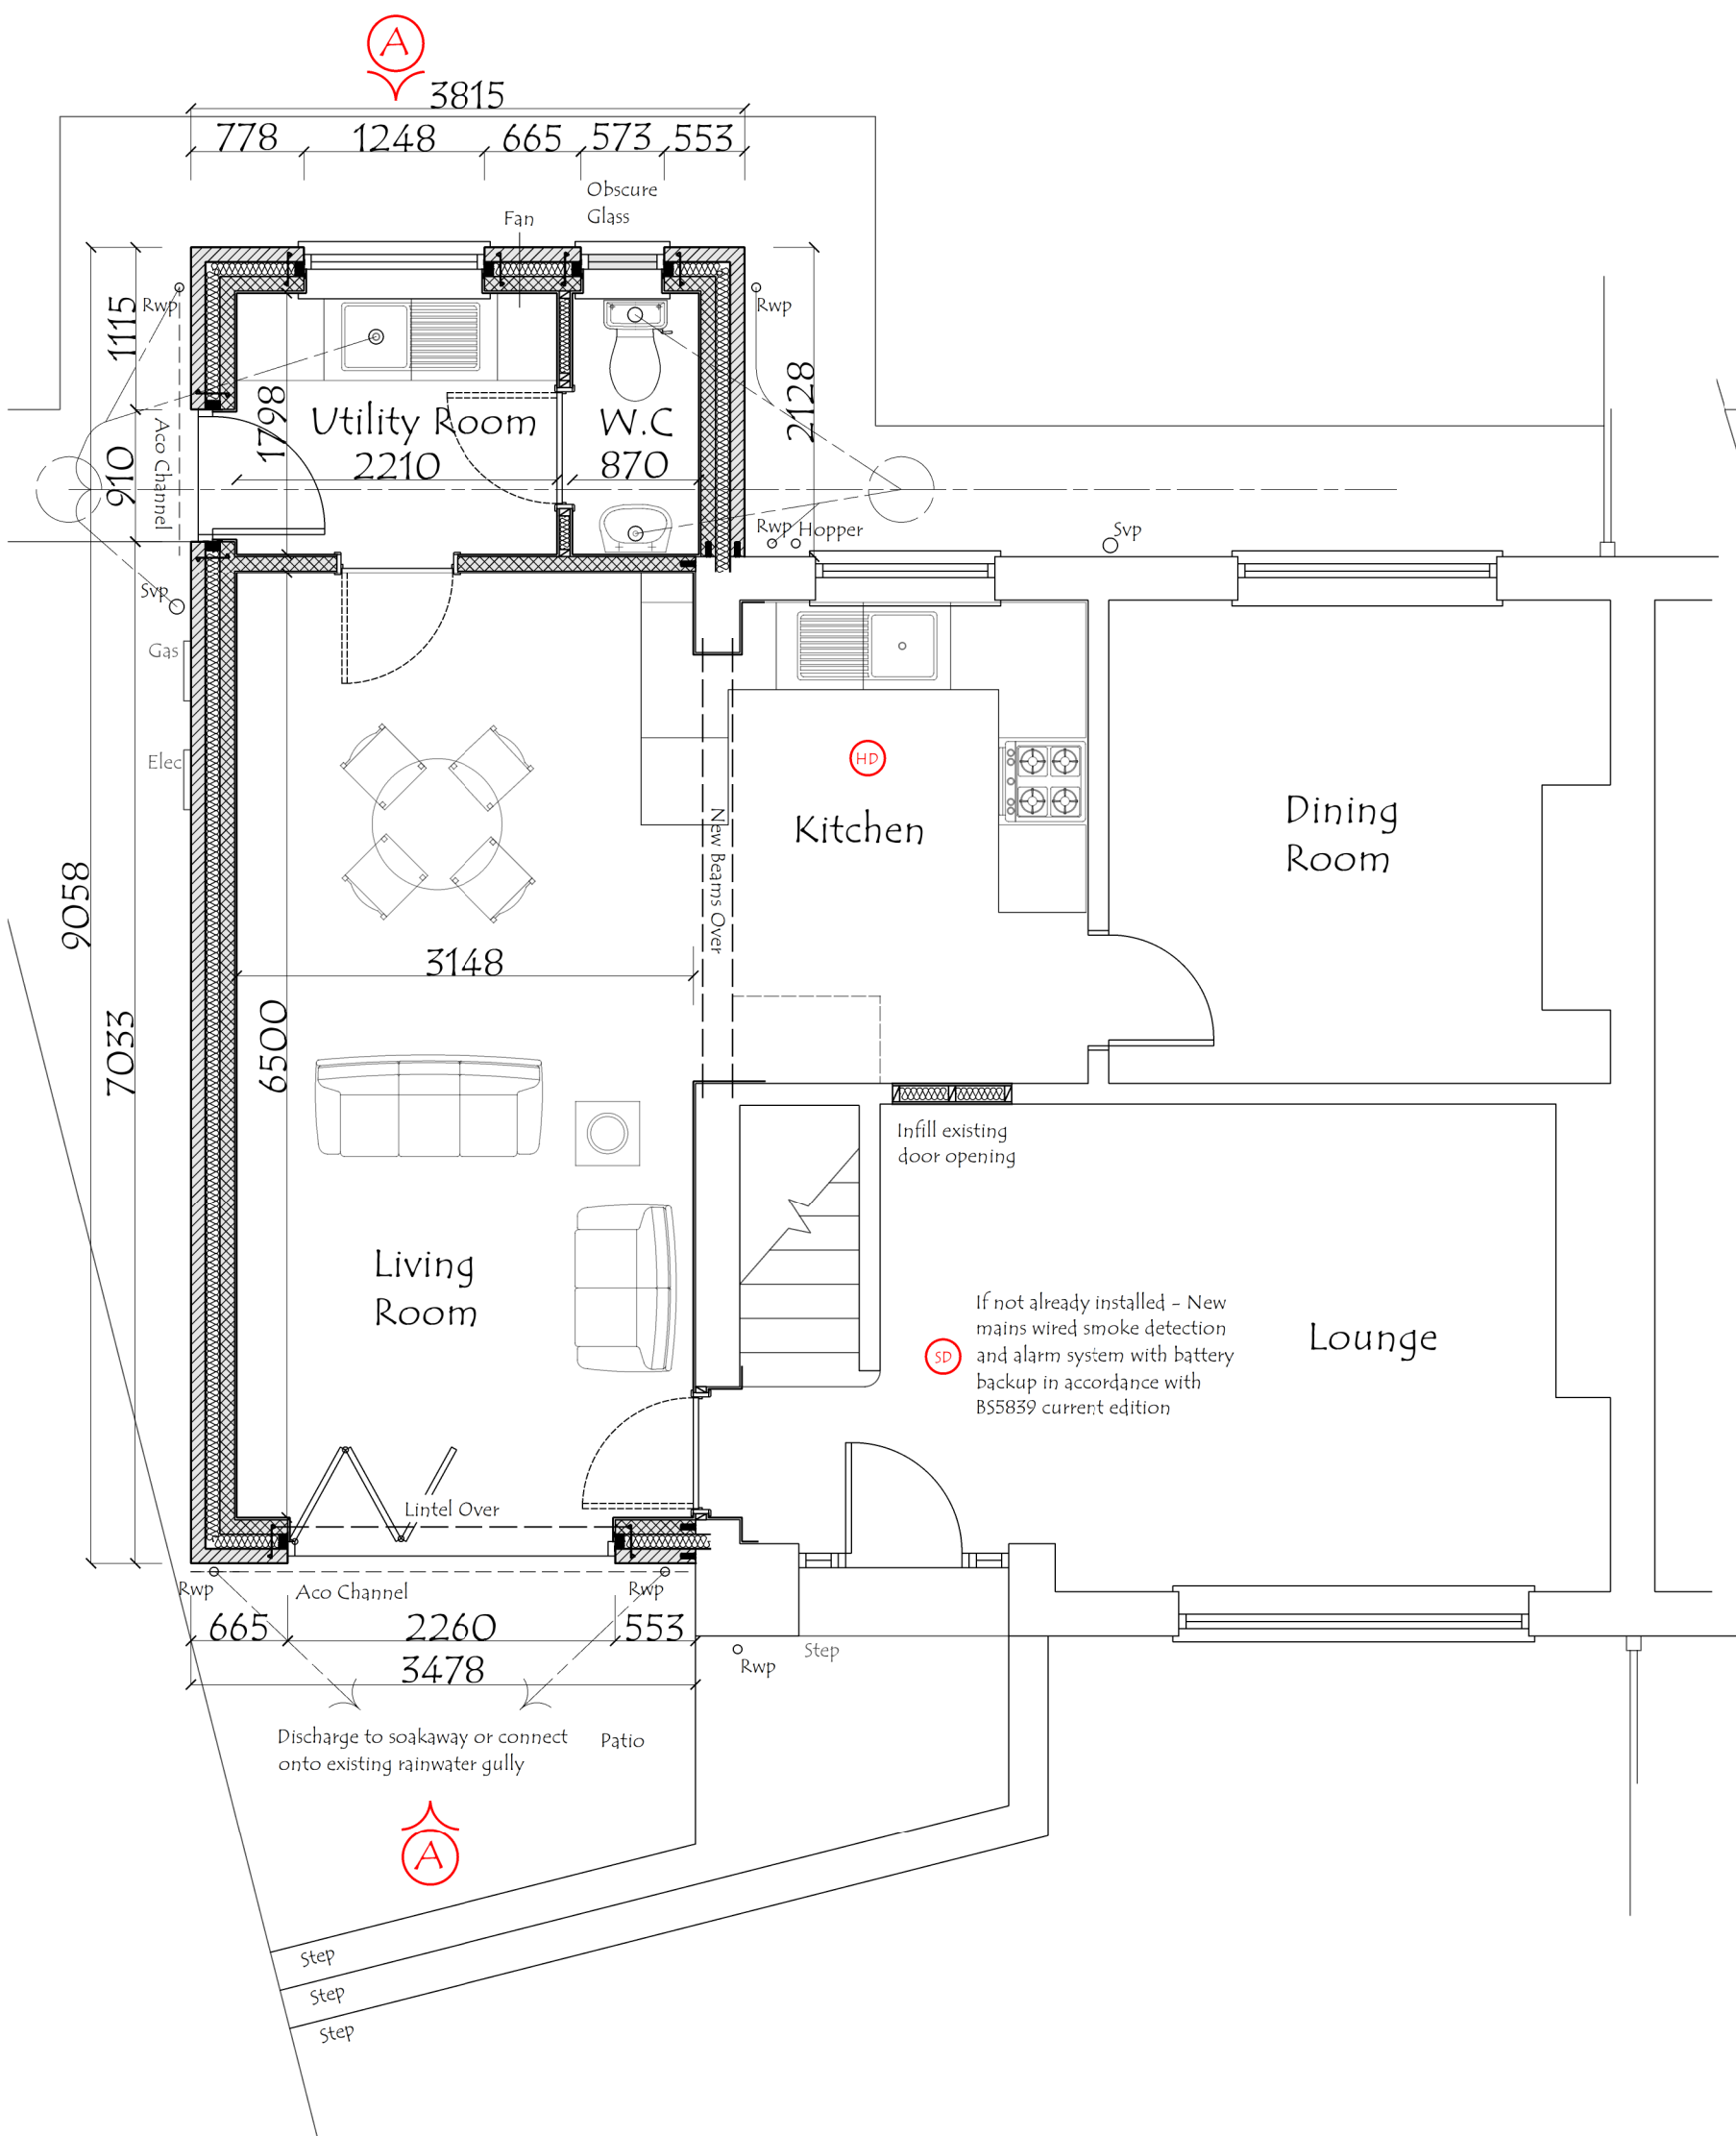


Proposed Ground Floor Plan

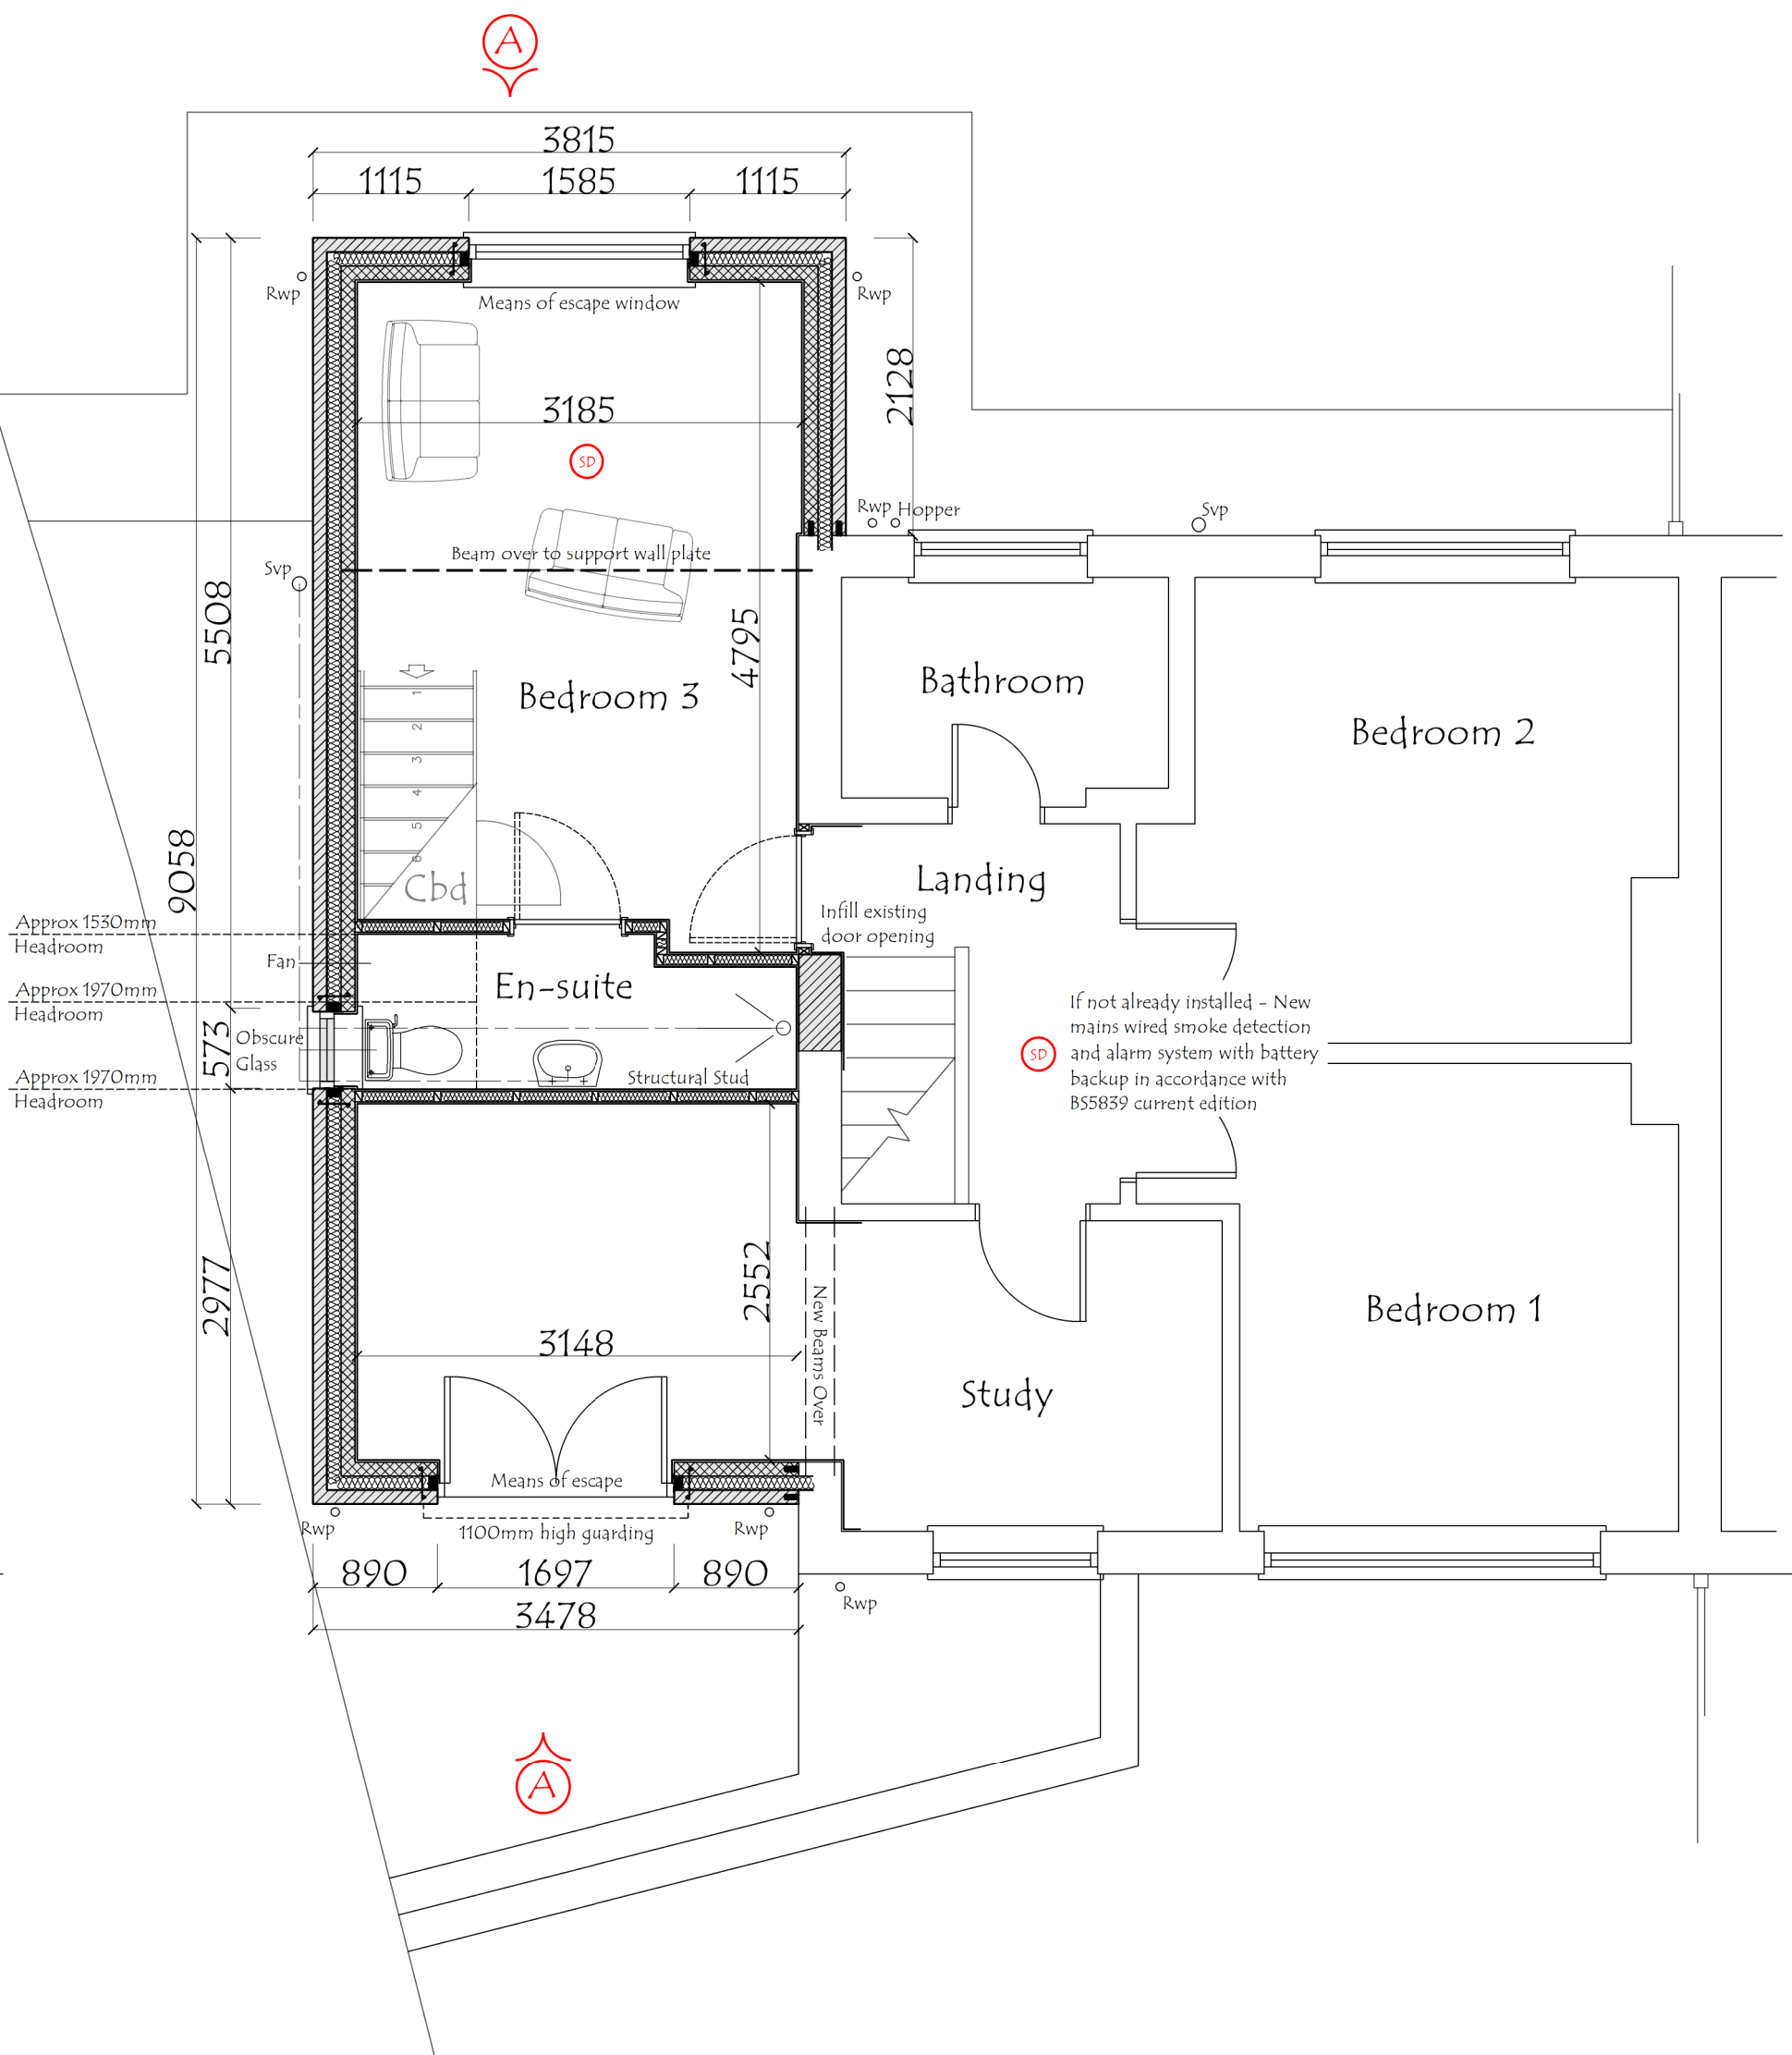

Proposed First Floor Plan

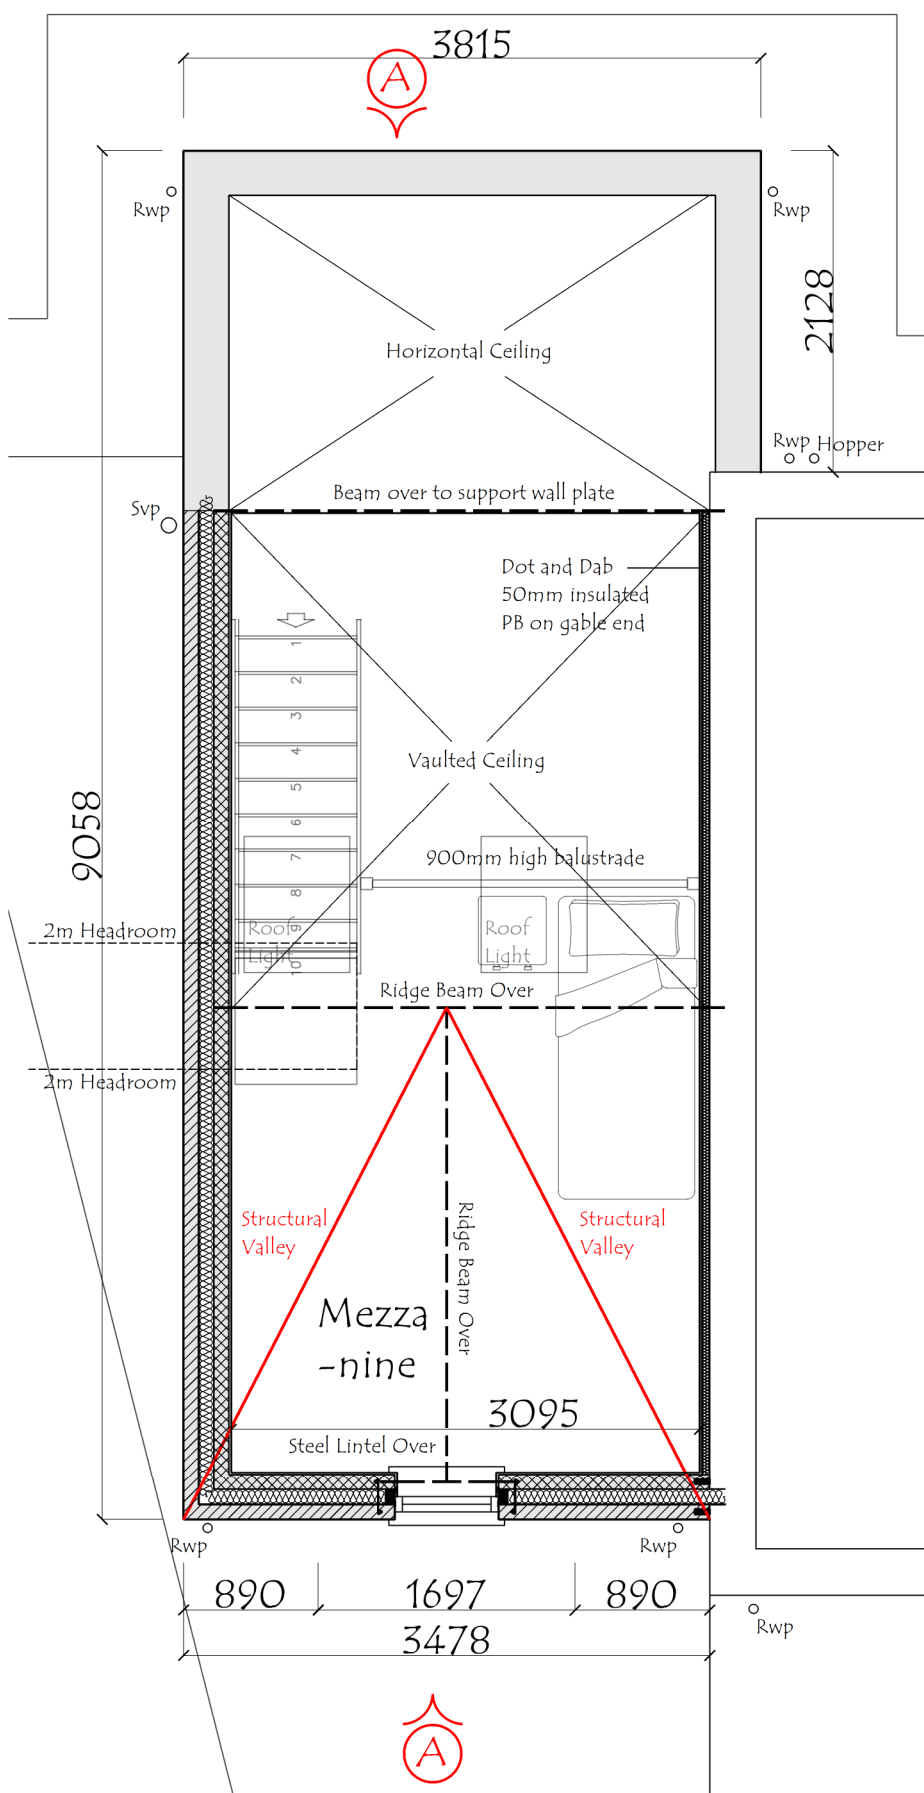

Proposed Second Floor Plan

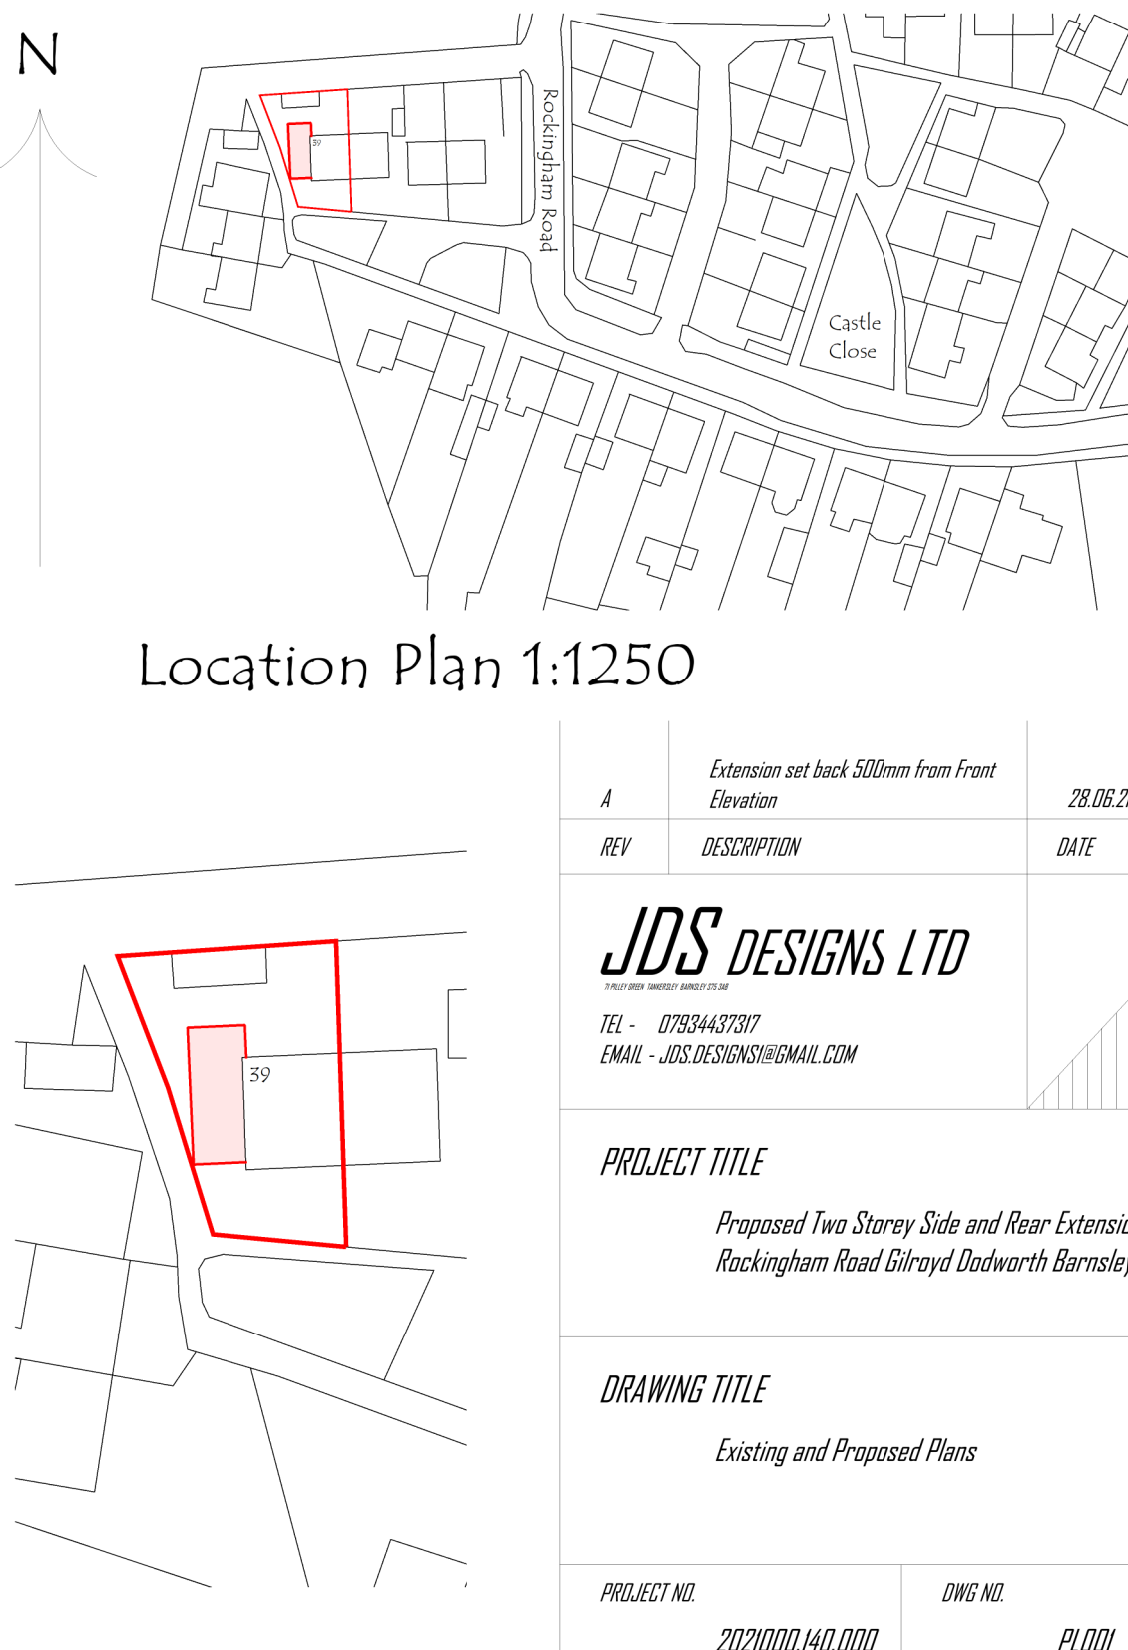

Location Plan 1:1250

Site Plan 1:500

Extension set back 500mm from Front Elevation		28.06.21	DS
REV	DESCRIPTION	DATE	DRAWN
JDS DESIGNS LTD			
TEL - 017824437207			
EMAIL - JDS.DESIGNS@GMAIL.COM			
PROJECT TITLE			
Proposed Two Storey Side and Rear Extension at 39 Rockingham Road Gilroyd Dadwath Barnsley			
DRAWING TITLE			
Existing and Proposed Plans			
PROJECT NO.	DWG NO.	PLOOR	
20210002.140.000			
SCALE	REV.	A	
1:50 / 100			