


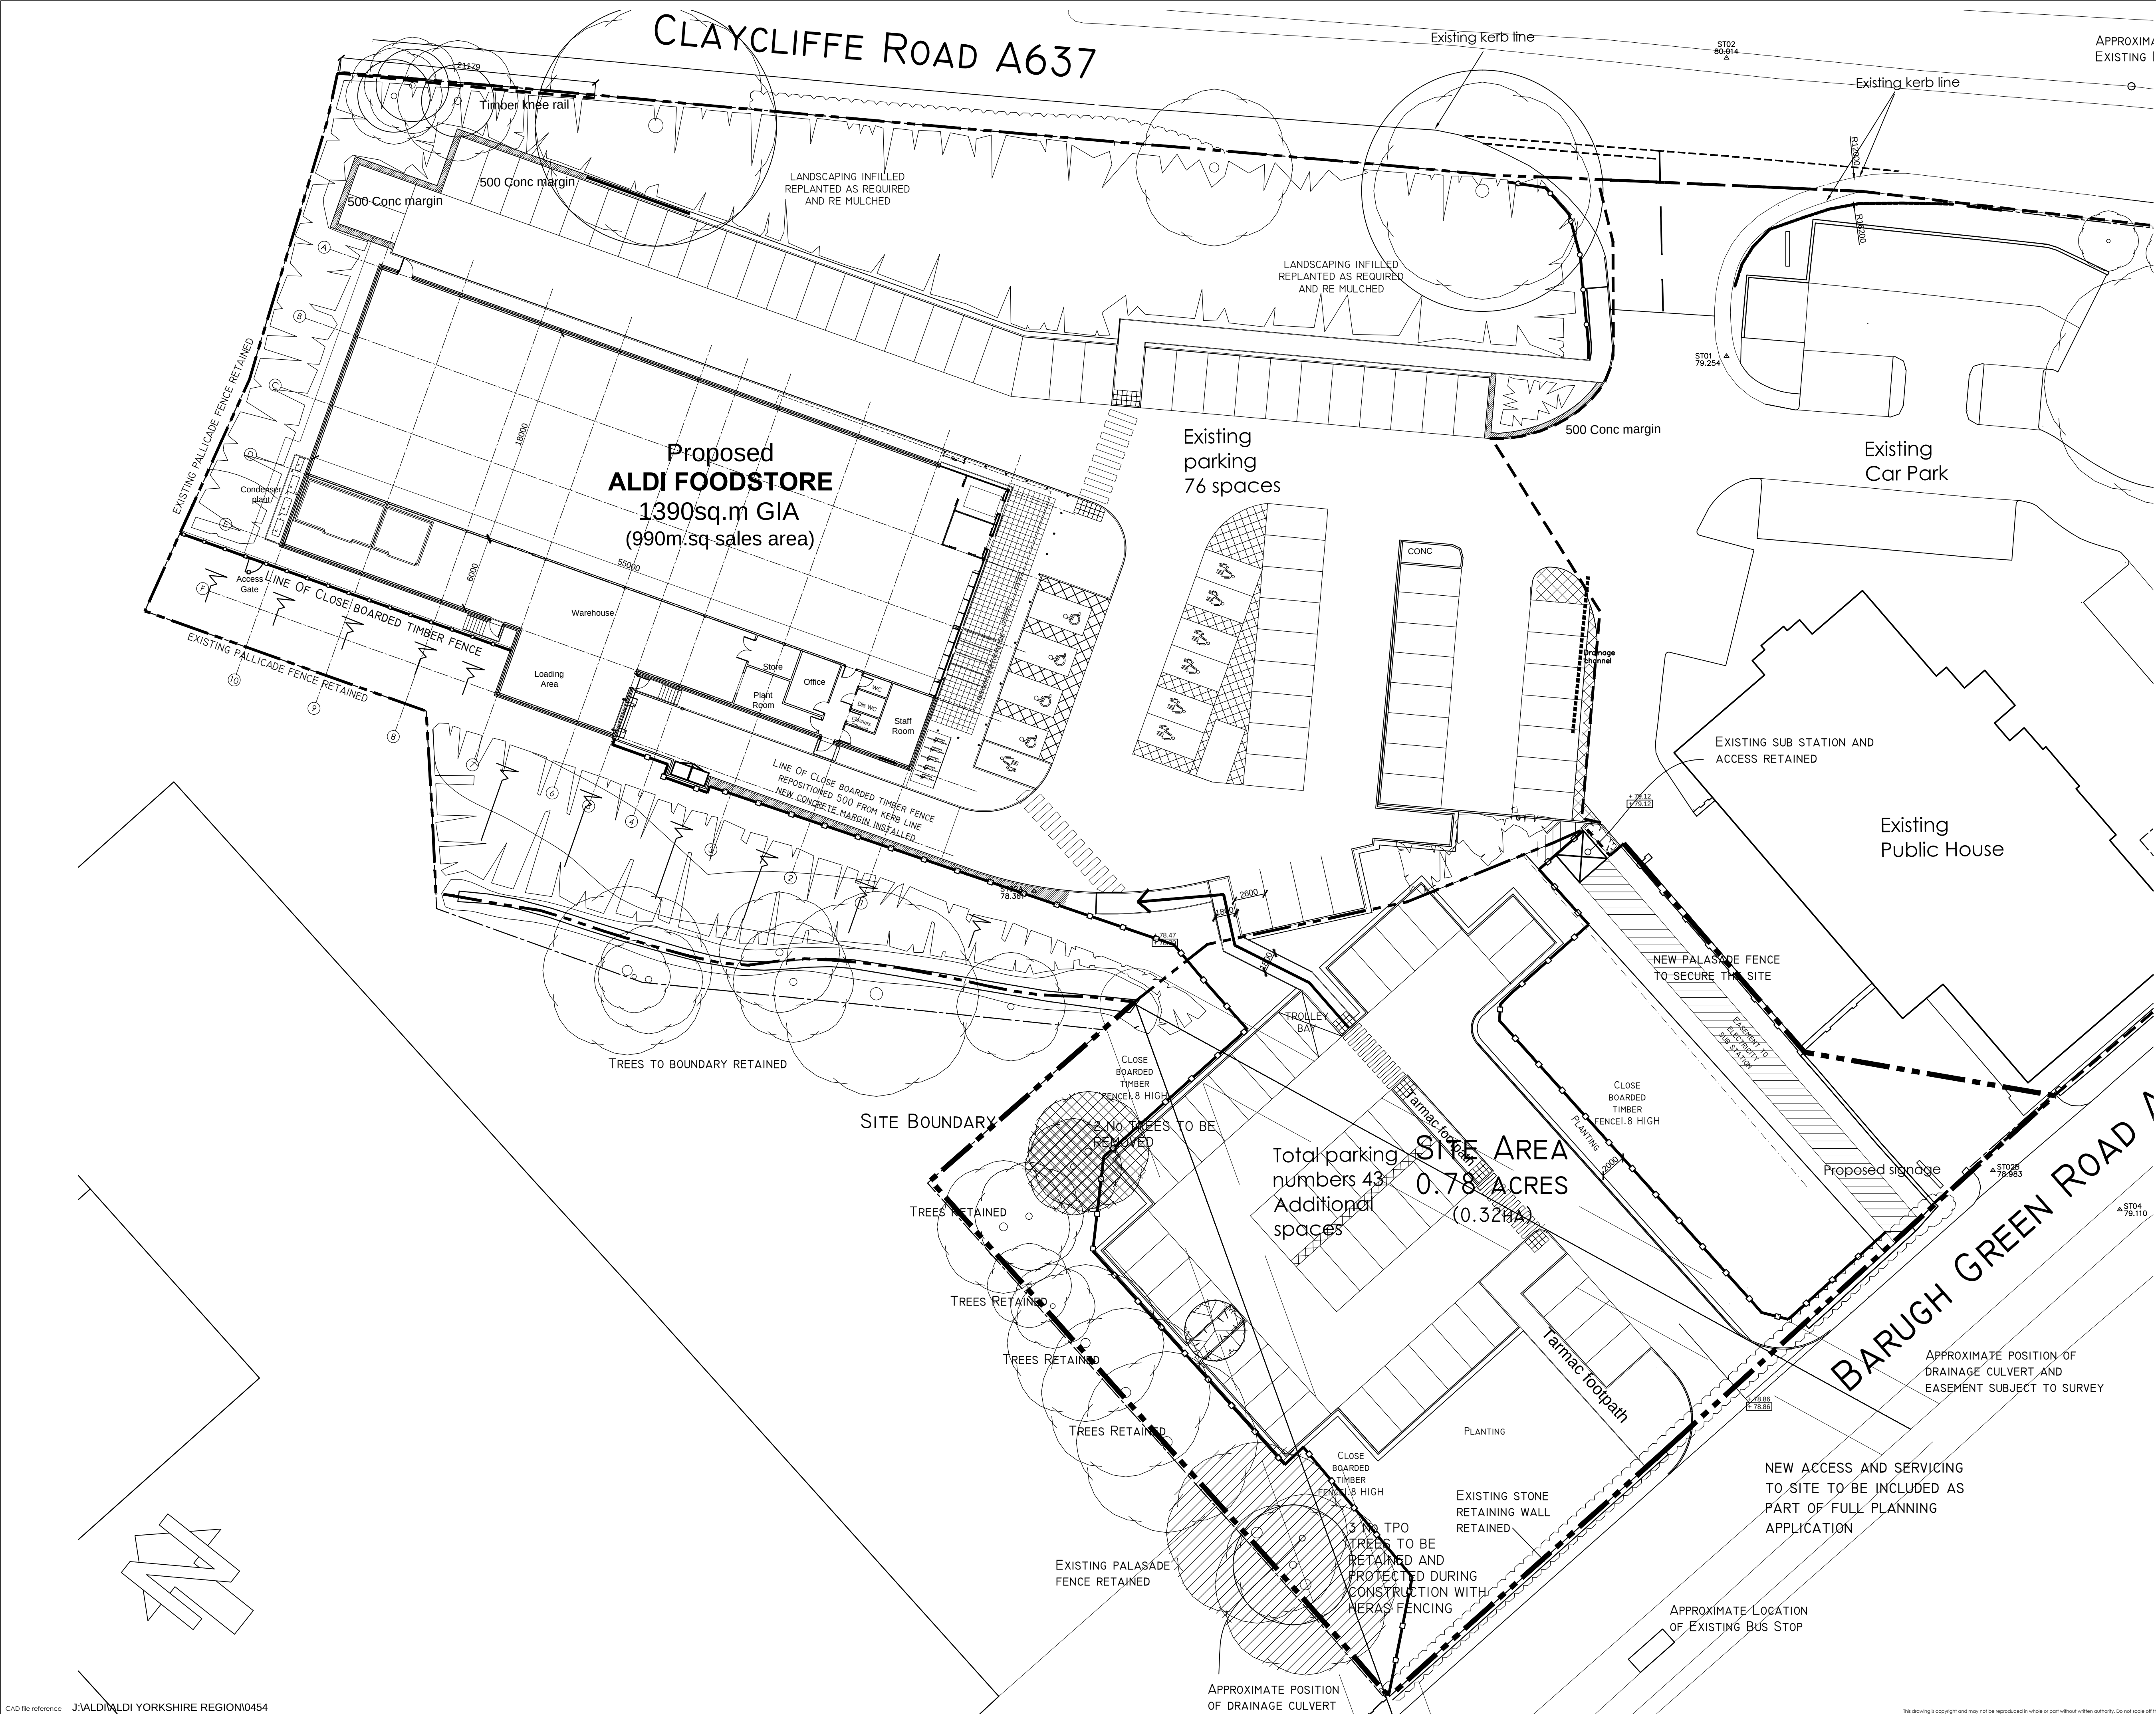

Project Title		CAR PARK EXTENSION		ALDI	
Client		ALDI STORES LTD			
Status		TENDER			
Scale		1:250	Drawing Size		A1
Drawn By		GH	Checked By		SSL
Date		JAN.14	Rev		E
Drawing Title		PROPOSED SITE PLAN			
Job Dwg No		0454-1005			
Rev		E			
THE HARRIS PARTNERSHIP WAKEFIELD 2 St. Johns North, Wakefield, WF1 5QA t. 01924 291 800 f. 01924 290 072		THE HARRIS PARTNERSHIP MANCHESTER 2nd Floor, Corners Warehouse 77 Dale Street, Manchester, M1 2HG t. 0161 238 8555 f. 0161 244 5809		THE HARRIS PARTNERSHIP MILTON KEYNES The Old Rectory, 79 High Street Newport Pagnell, MK16 8AB t. 01908 211 577 f. 01908 211 722	
THE HARRIS PARTNERSHIP READING 101 London Road, Reading, RG1 5BY t. 0118 950 7700 f. 0118 956 8642		ARCHITECTS		www.harrispartnership.com	