




Existing Front Elevation
Scale 1:100

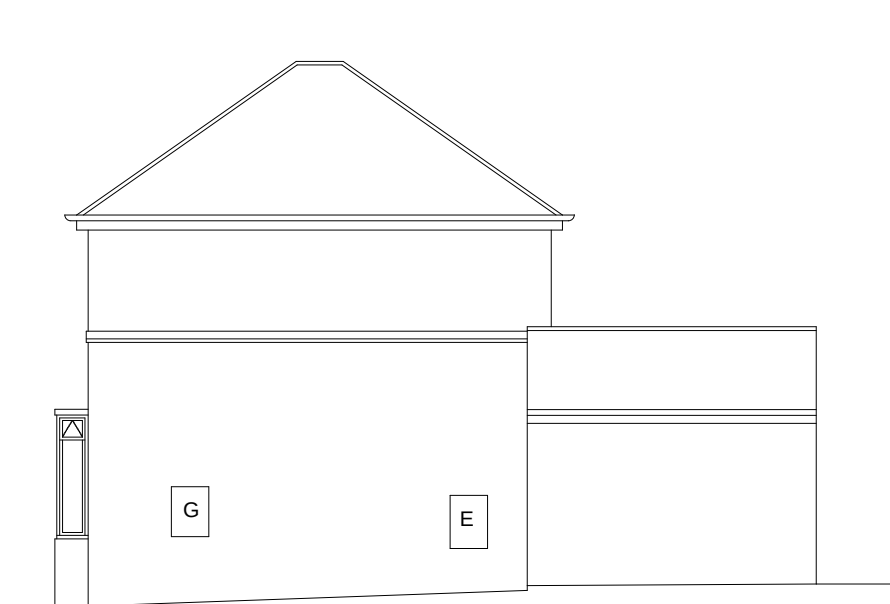

Existing Side Elevation
Scale 1:100




Existing Rear Elevation
Scale 1:100



Existing Side Elevation
Scale 1:100



Proposed Front Elevation
Scale 1:100

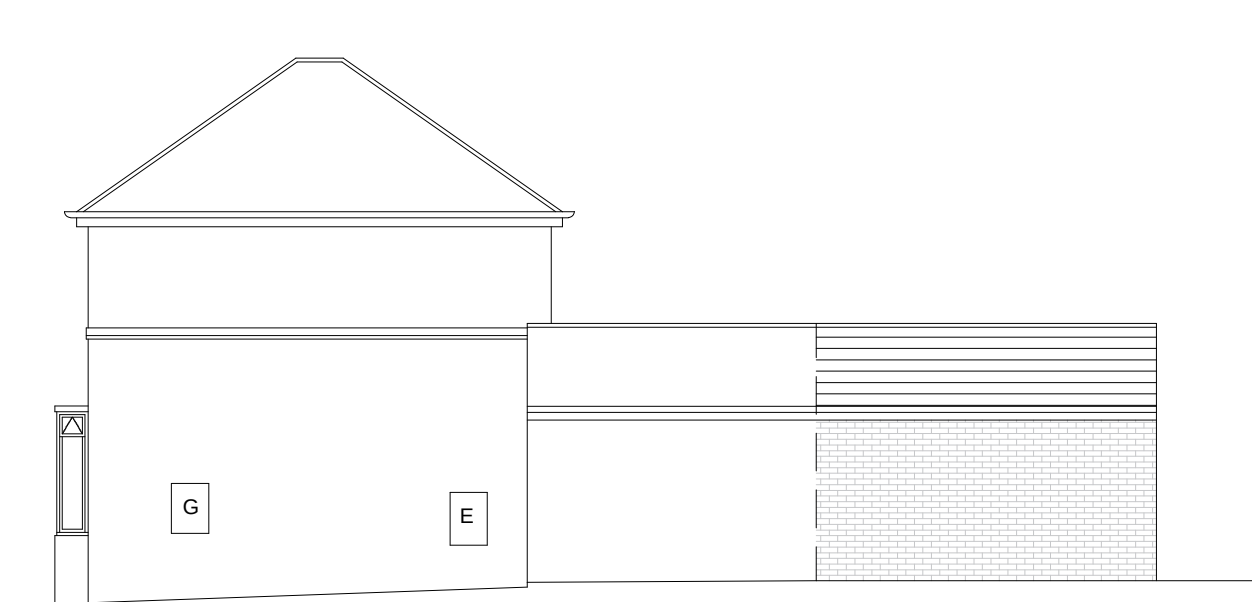


Proposed Side Elevation
Scale 1:100




Proposed Rear Elevation
Scale 1:100





Proposed Side Elevation
Scale 1:100

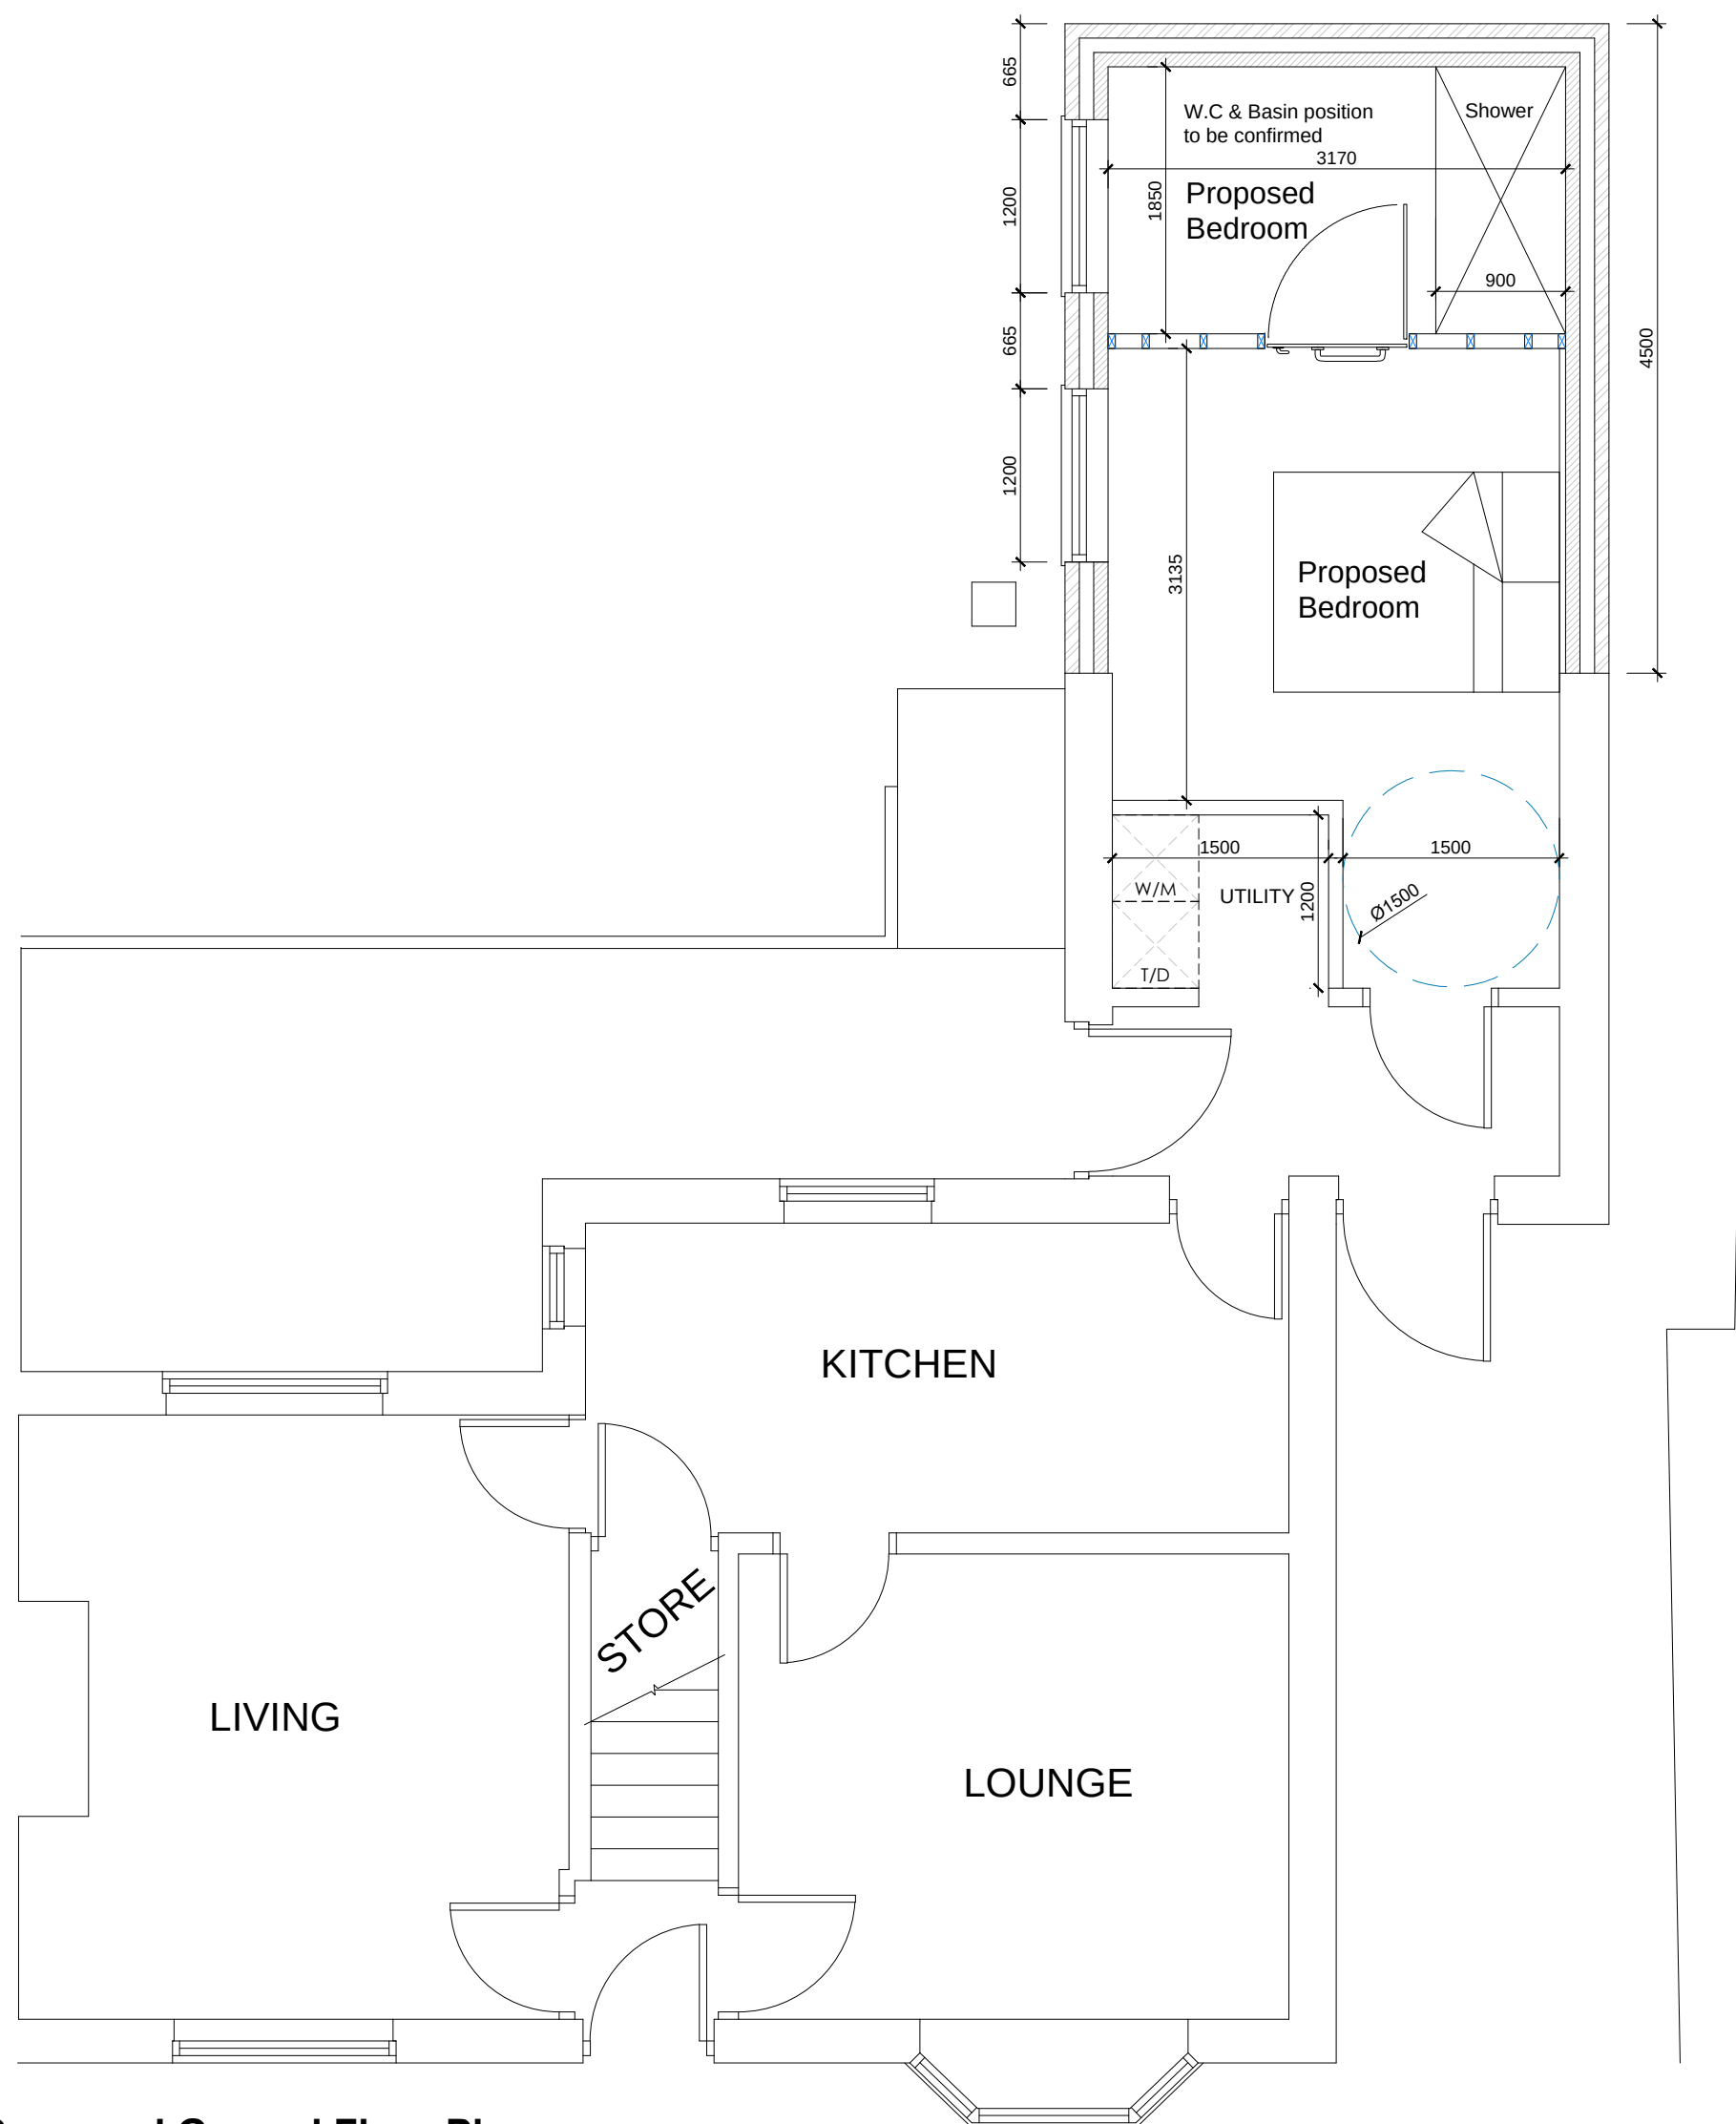

Proposed Ground Floor Plan
Scale 1:50

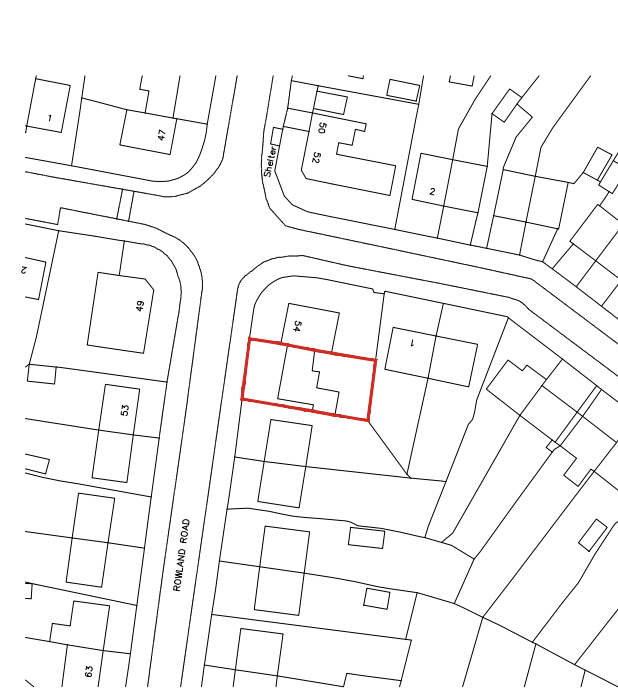

Location Plan
Scale 1:1250

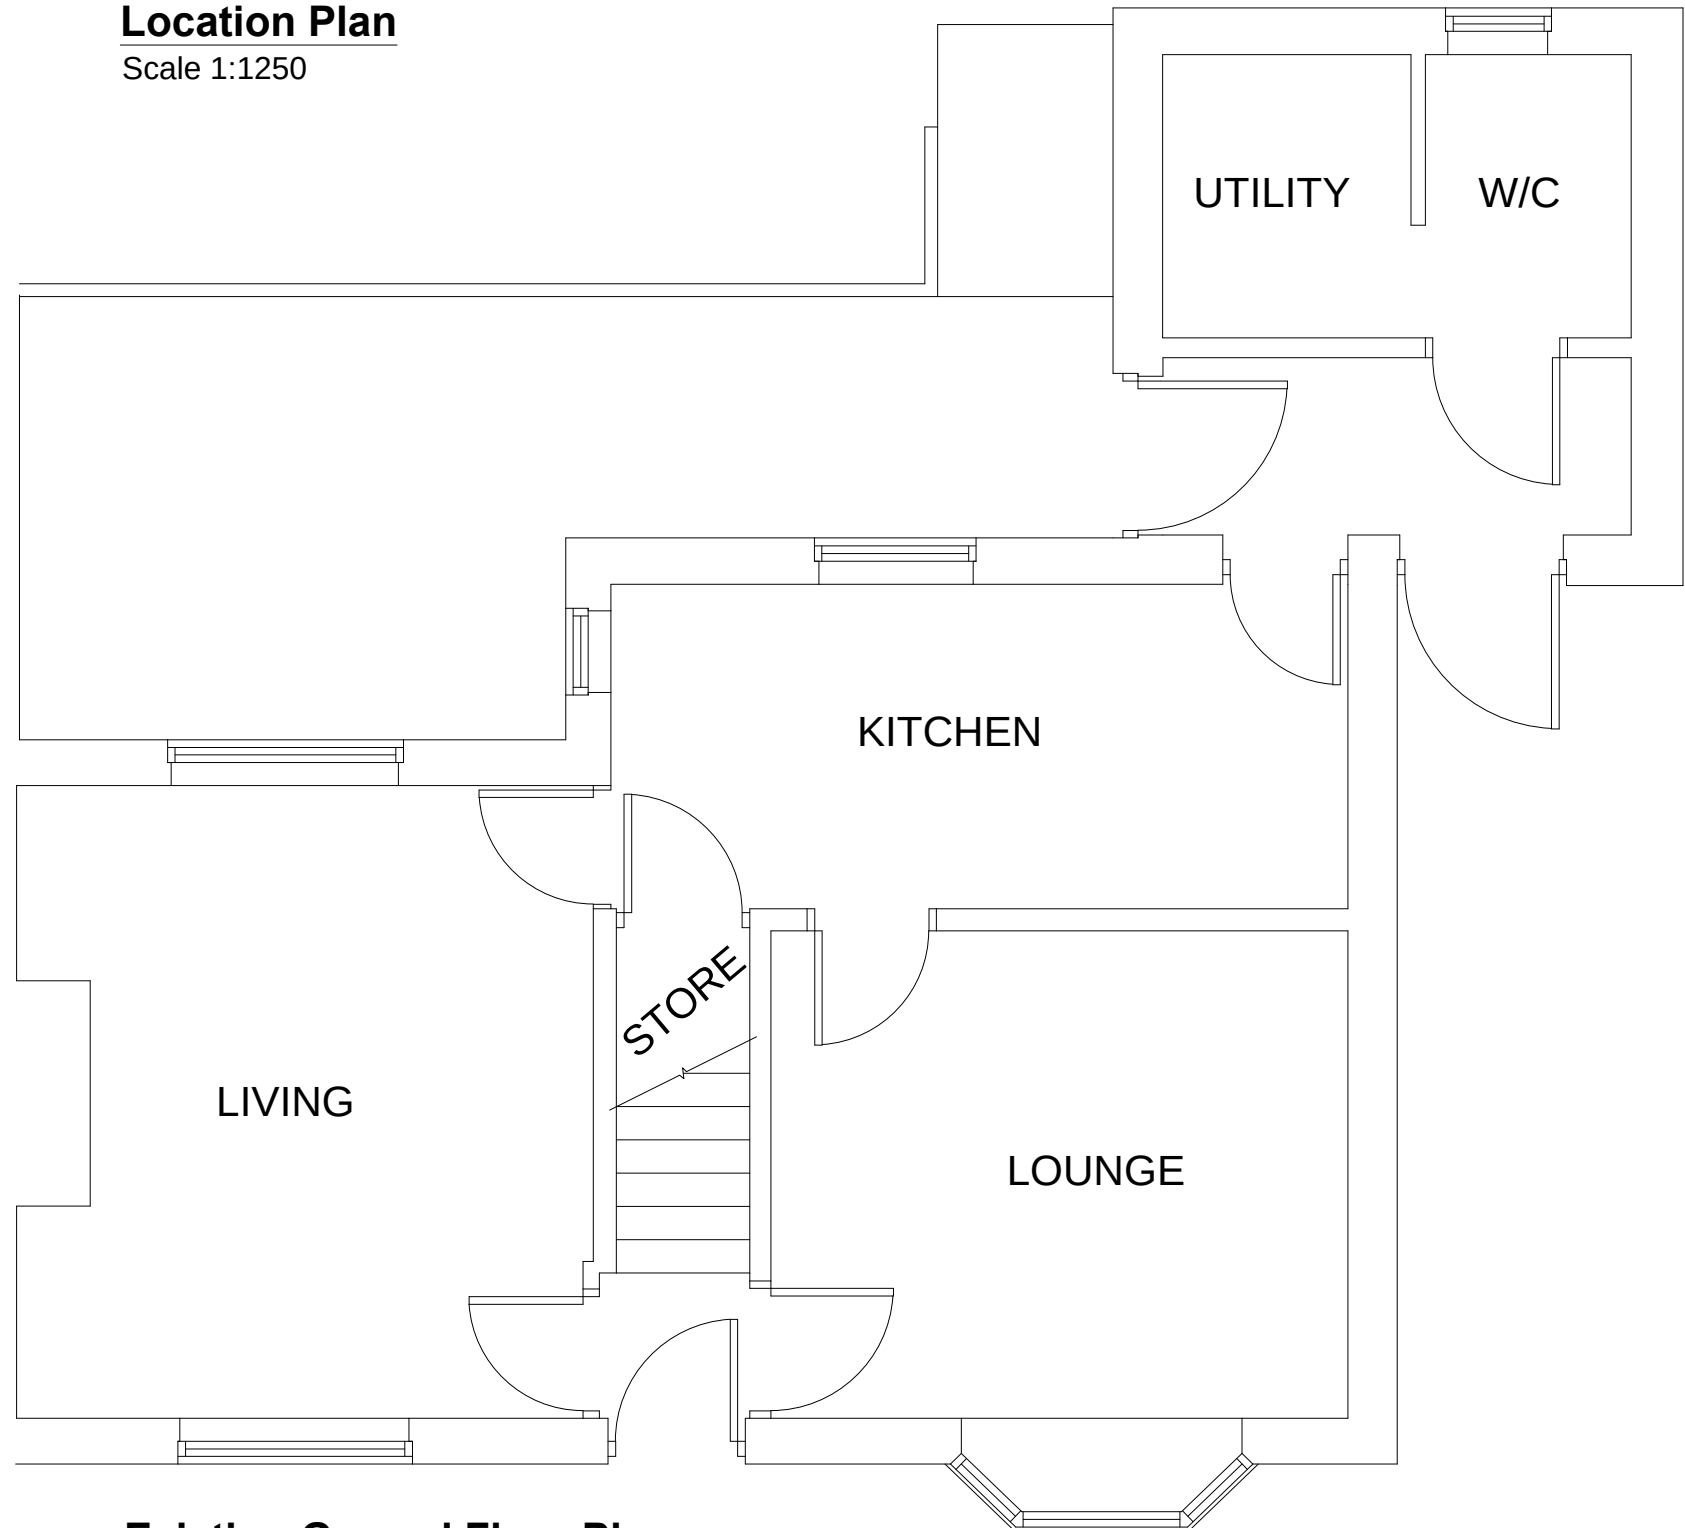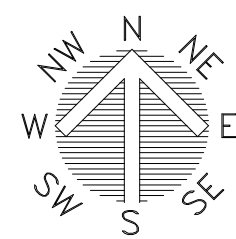

Existing Ground Floor Plan
Scale 1:50



Site Plan
Scale 1:500

			OFFICE ONE 34 VICTORIA ROAD BARNSELY, S70 2BU			Phone: 01226 208482 Fax: 01226 283030 Email: info@whiteaguspartnership.co.uk Web: www.whiteaguspartnership.co.uk		
ARCHITECTURAL SERVICES								
Project.			PROPOSED EXTENSION AT 56 ROWLAND ROAD BARNSELY S75 2PF			Client. MRS HUGHES		
Drawing Title.			Date. NOVEMBER 2018			Scale. 1:50 @ A1		
Ref.			18-117			Dwg. No. 01		
Date			Date			Date		
Suffix			Suffix			Suffix		
Description			Description			Description		