



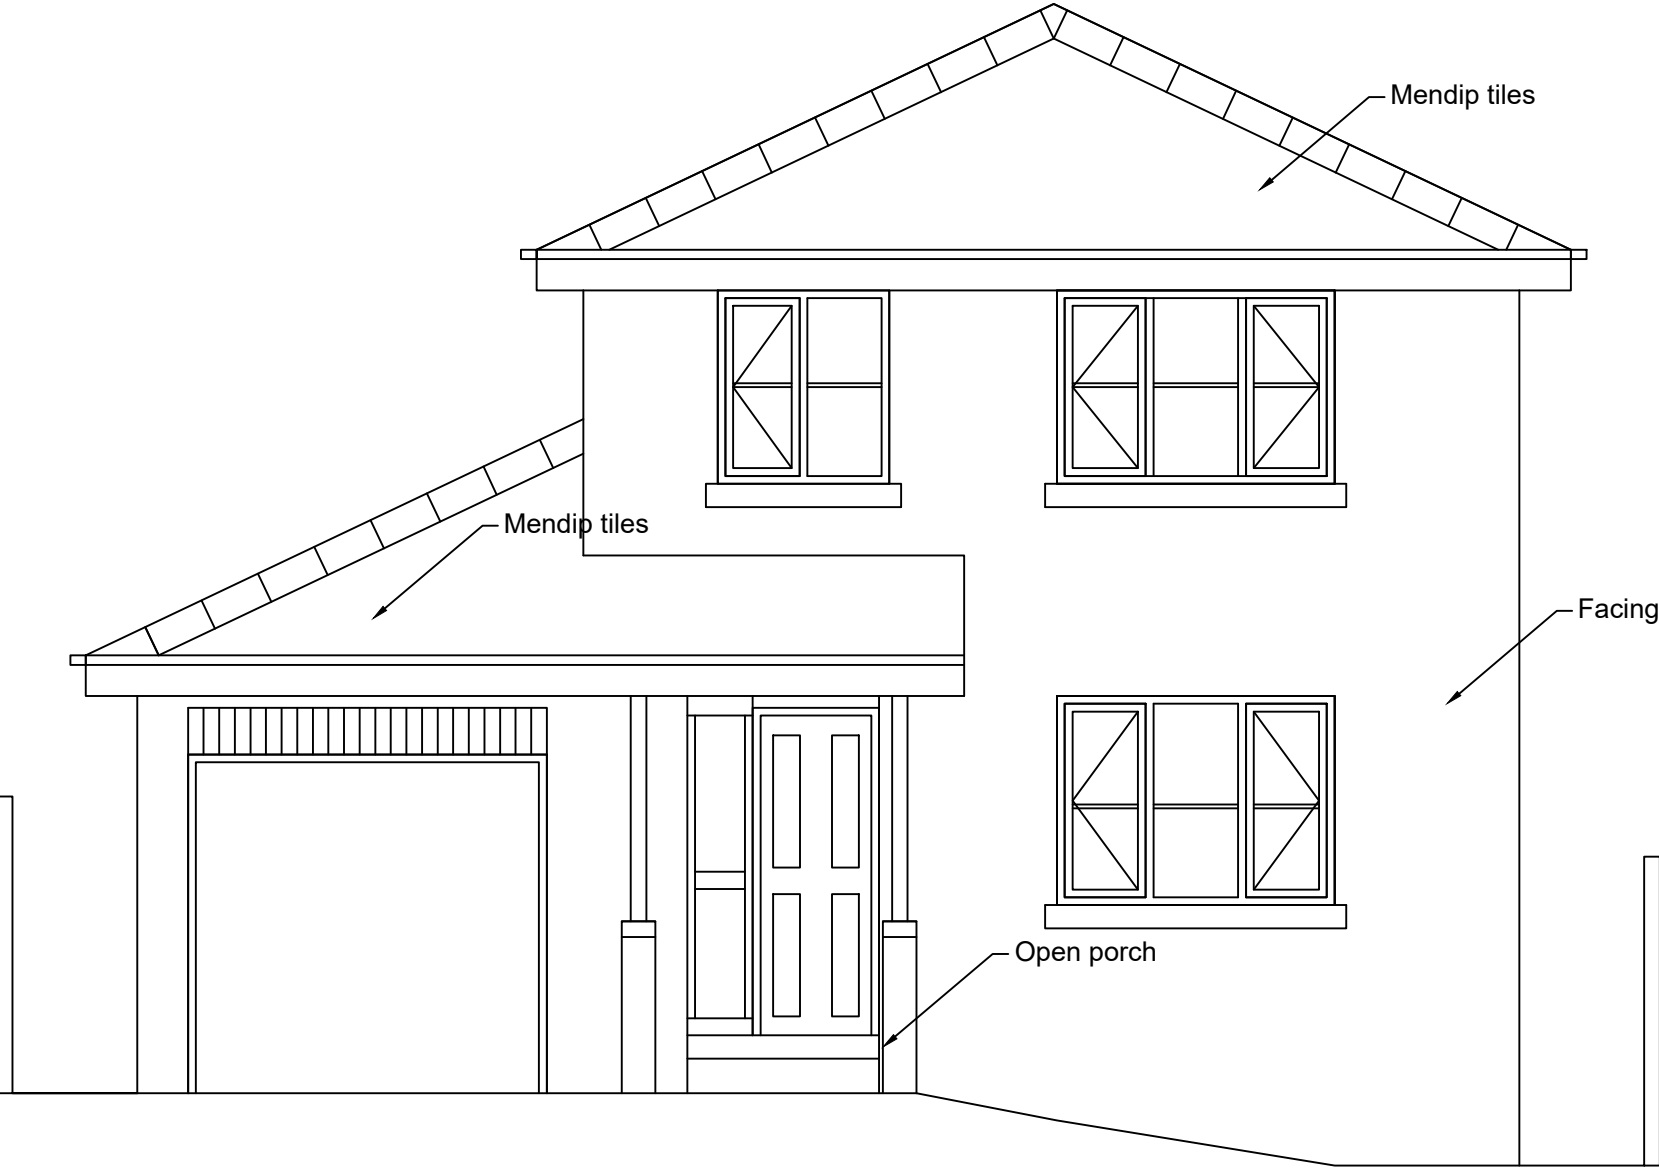

Existing front elevation
1:50

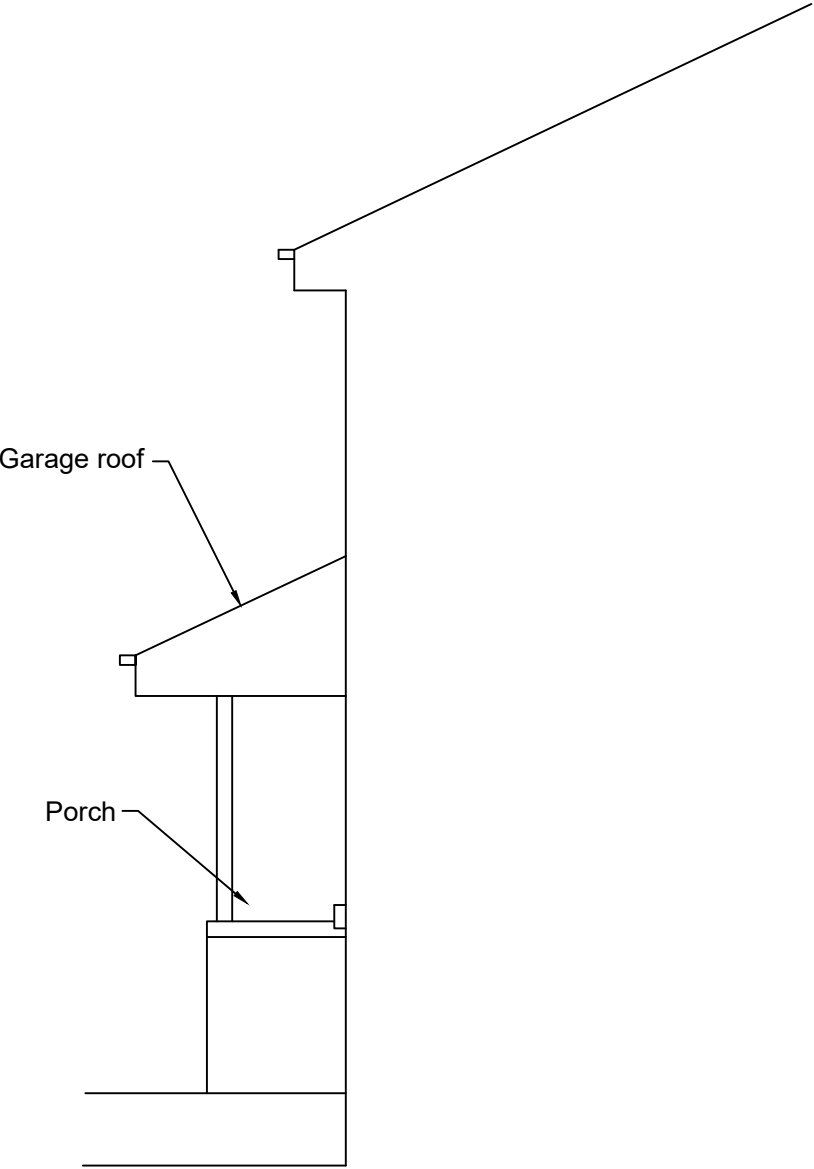

Existing side
elevation
1:50

Revisions	A. A-----		00-00-00
This drawing is for planning permission only and is not a construction drawing.			
Drawing Title	EXISTING-FRONT-ELEVATION		
Job No. - Dwg No.	LB/2021/2	.	—
Client:	Lee Bridgewater 43 Croft Drive Mapplewell Barnsley S75 6AN .		
Scale.	1:50		