



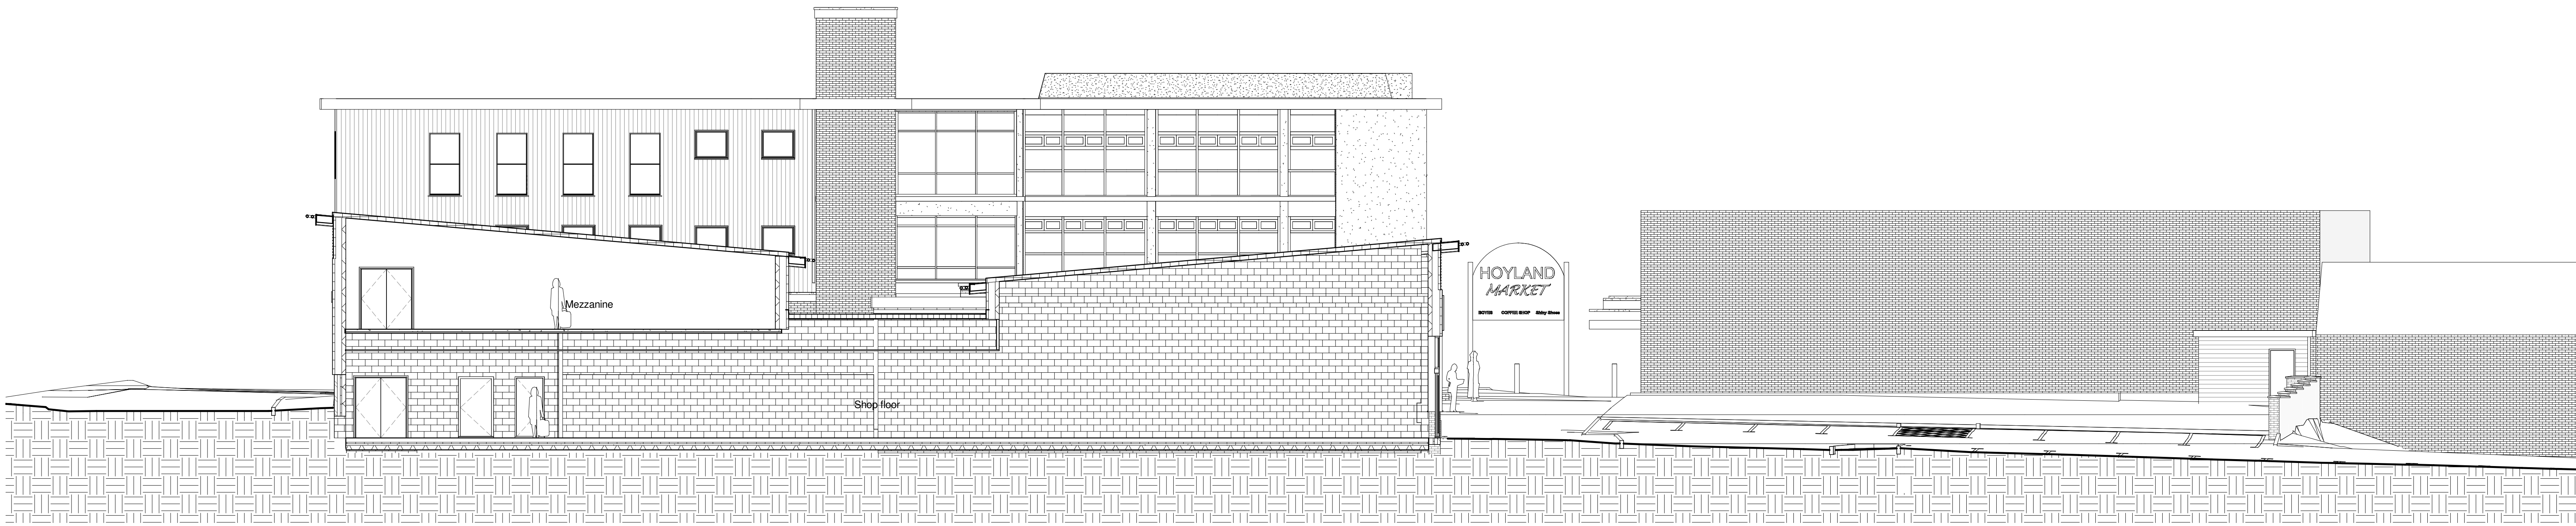


1 **Boyes Store Section**
1 : 100




2 **Boyes Ground Floor GIA**
1 : 100

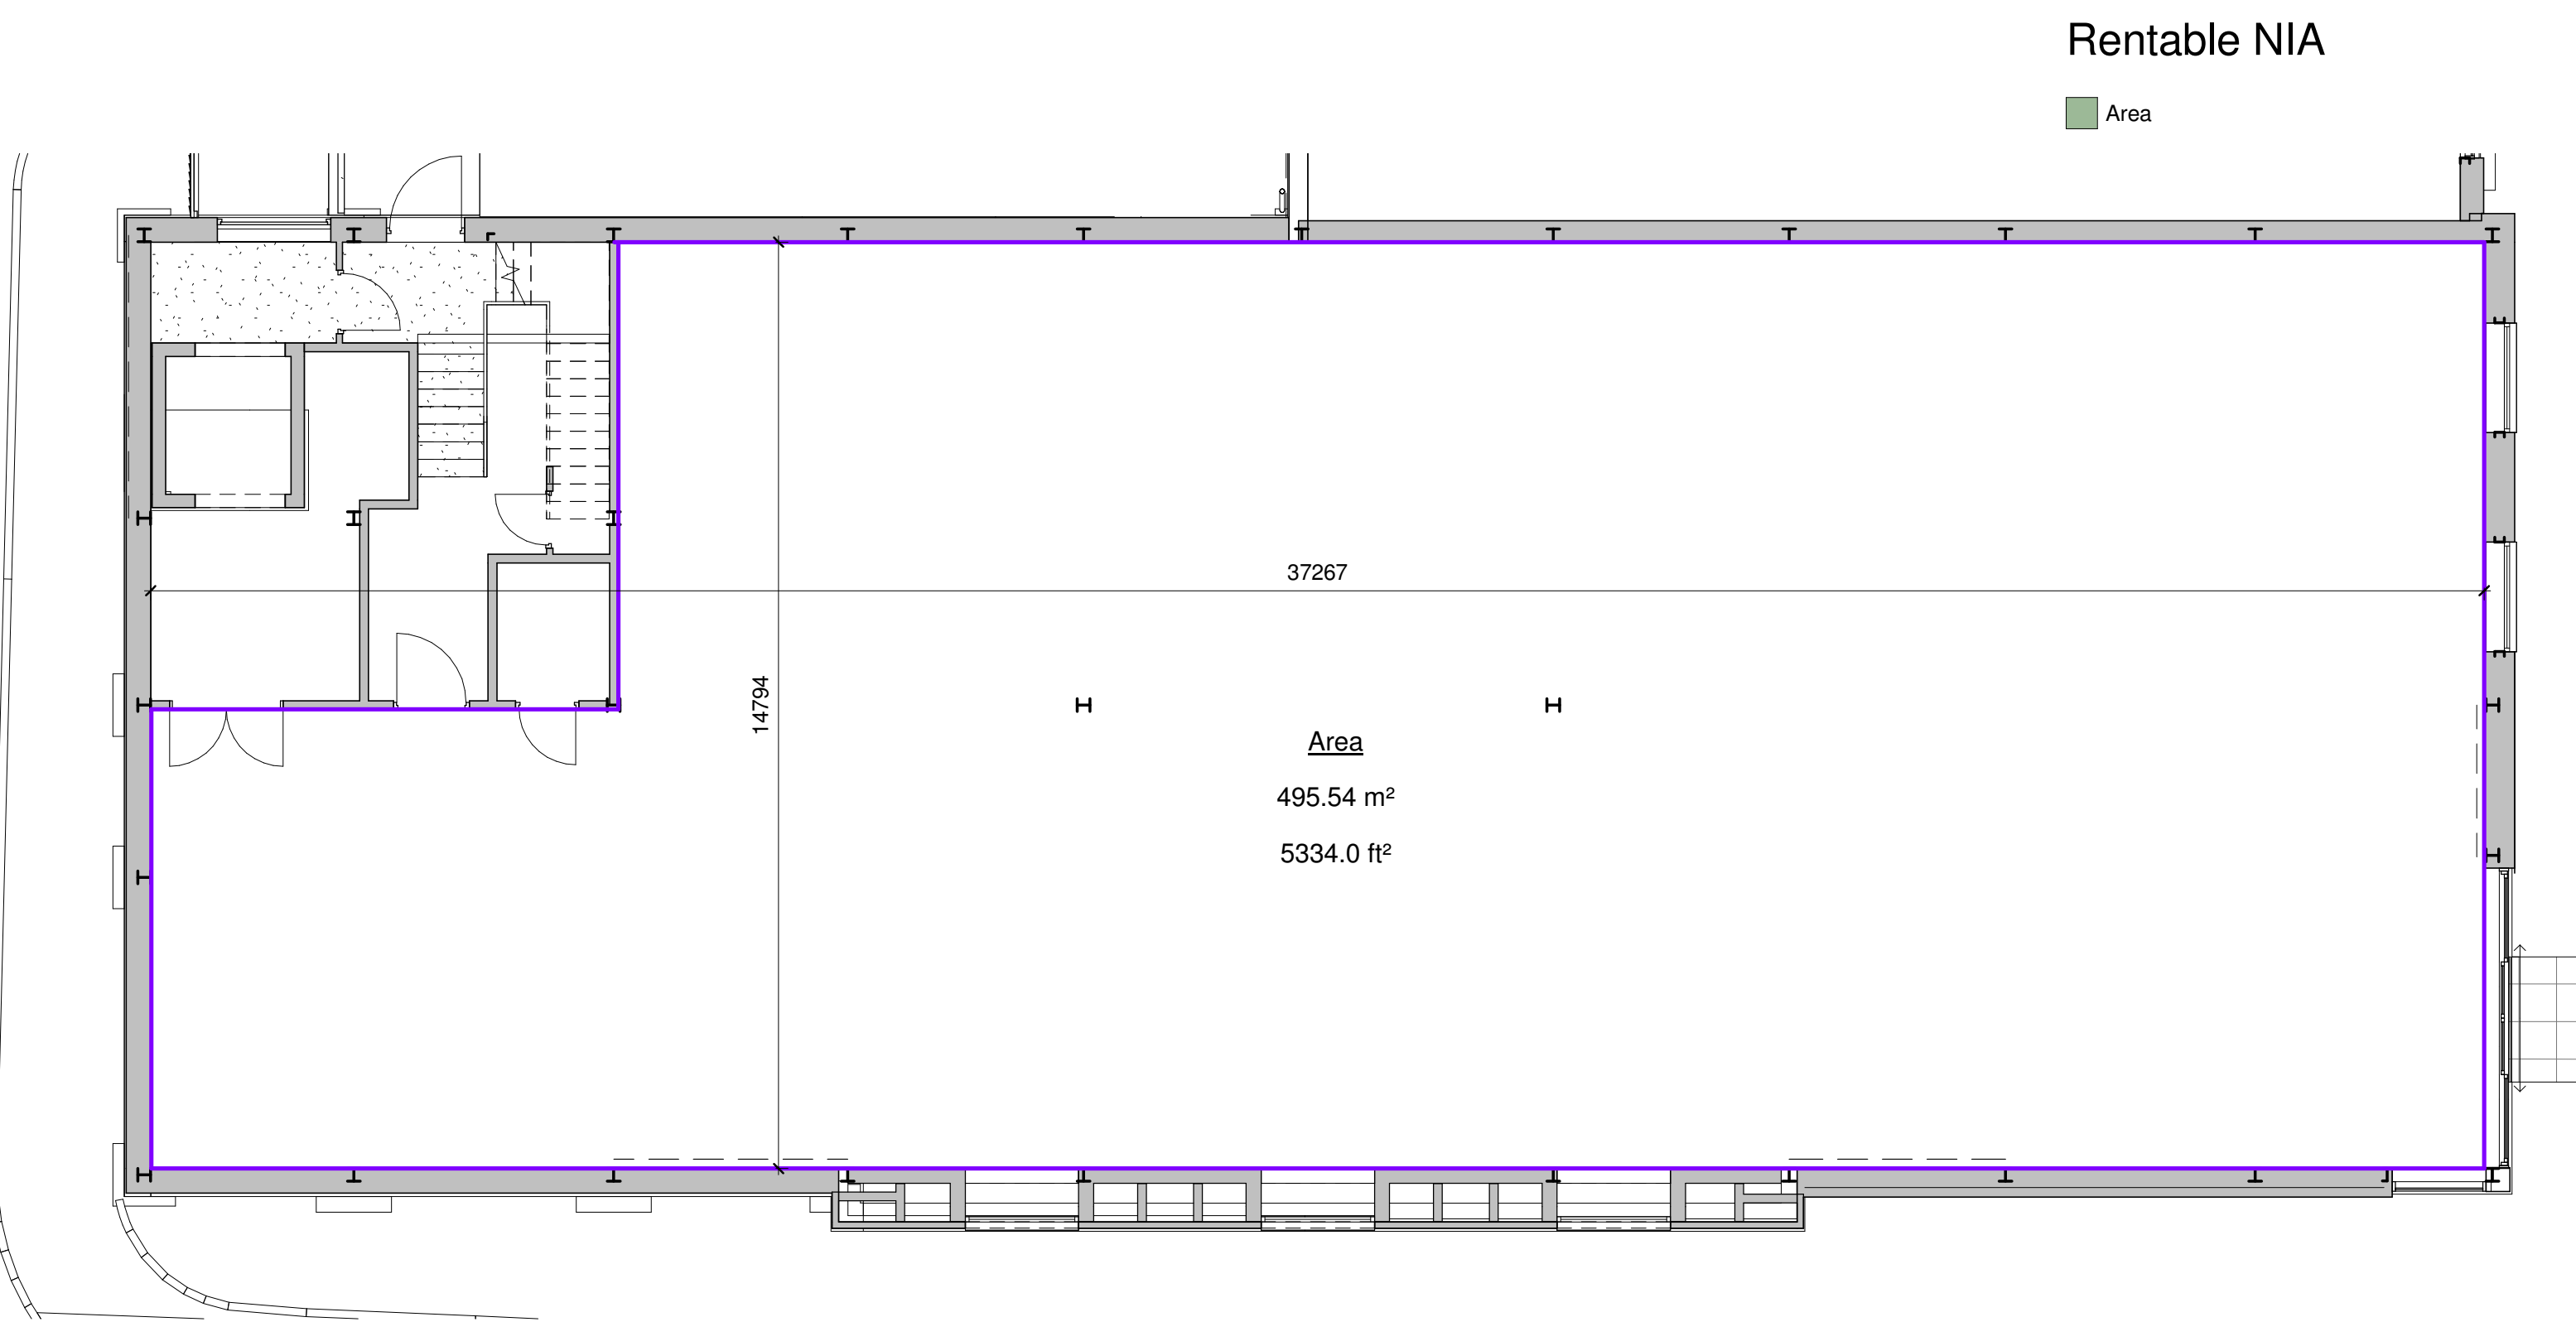


4 **Boyes Ground Floor NIA Rentable**
1 : 100

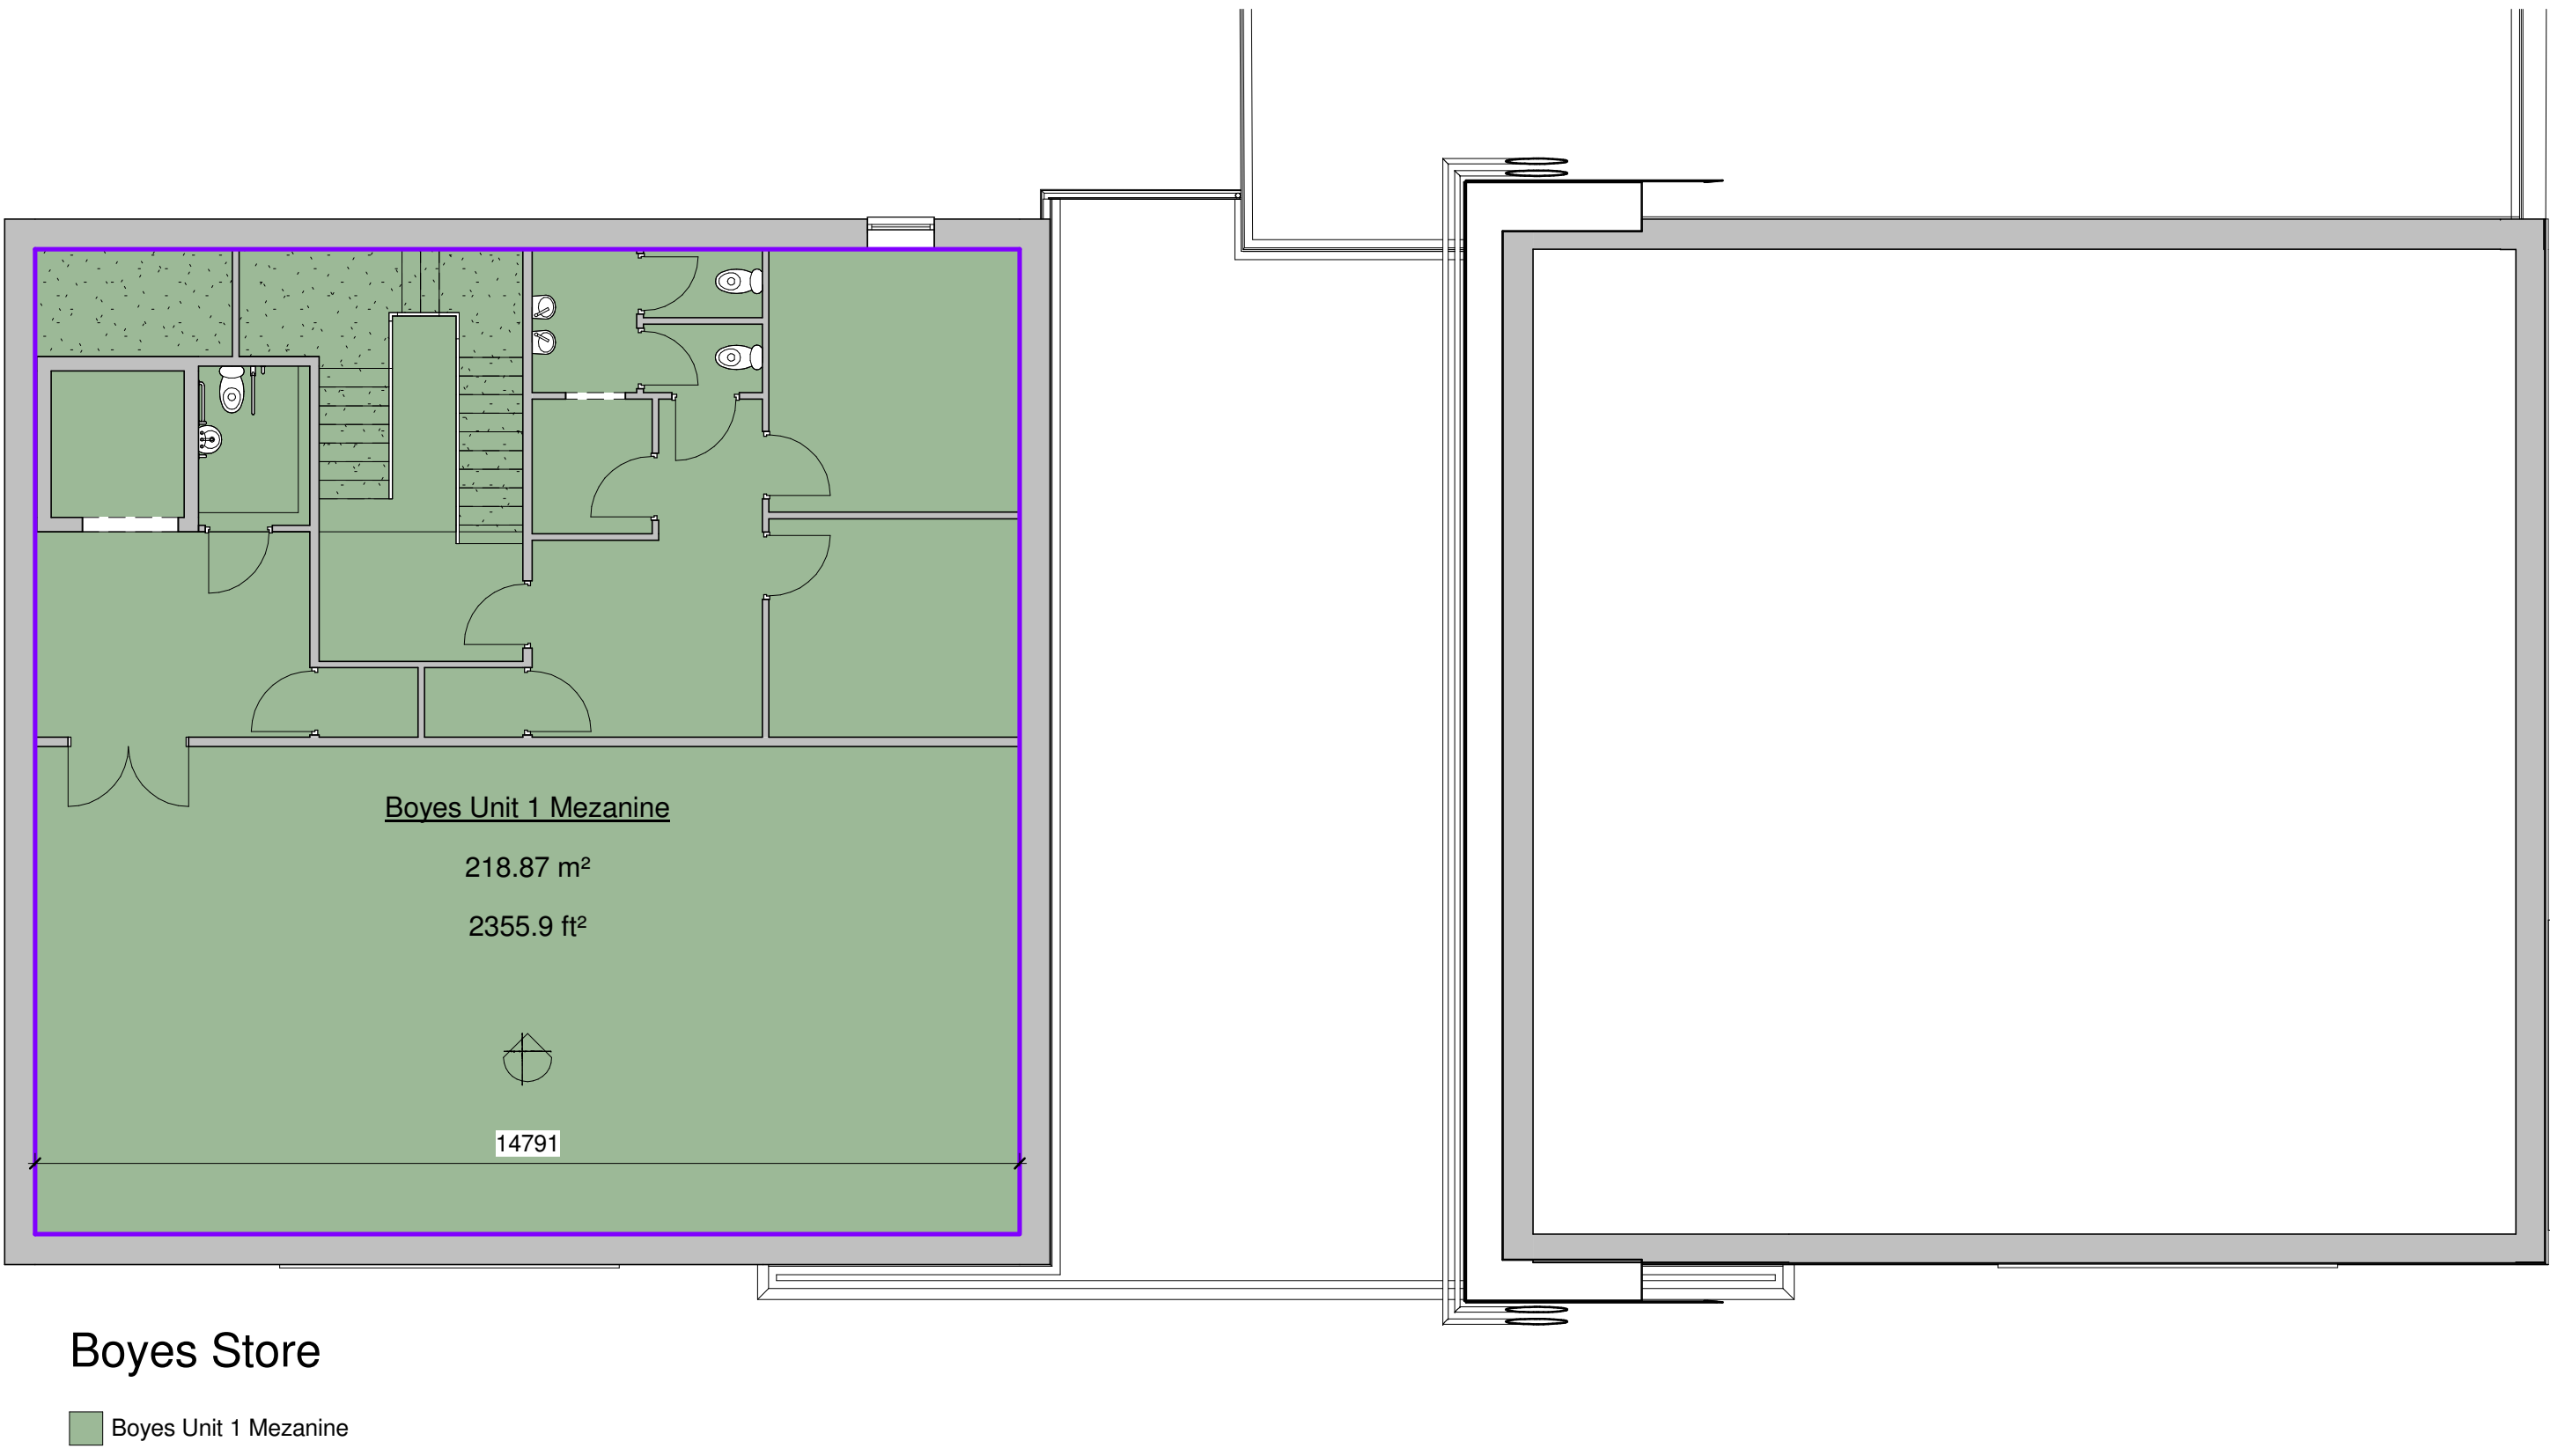

3 **Boyes Mezzanine GIA**
1 : 100

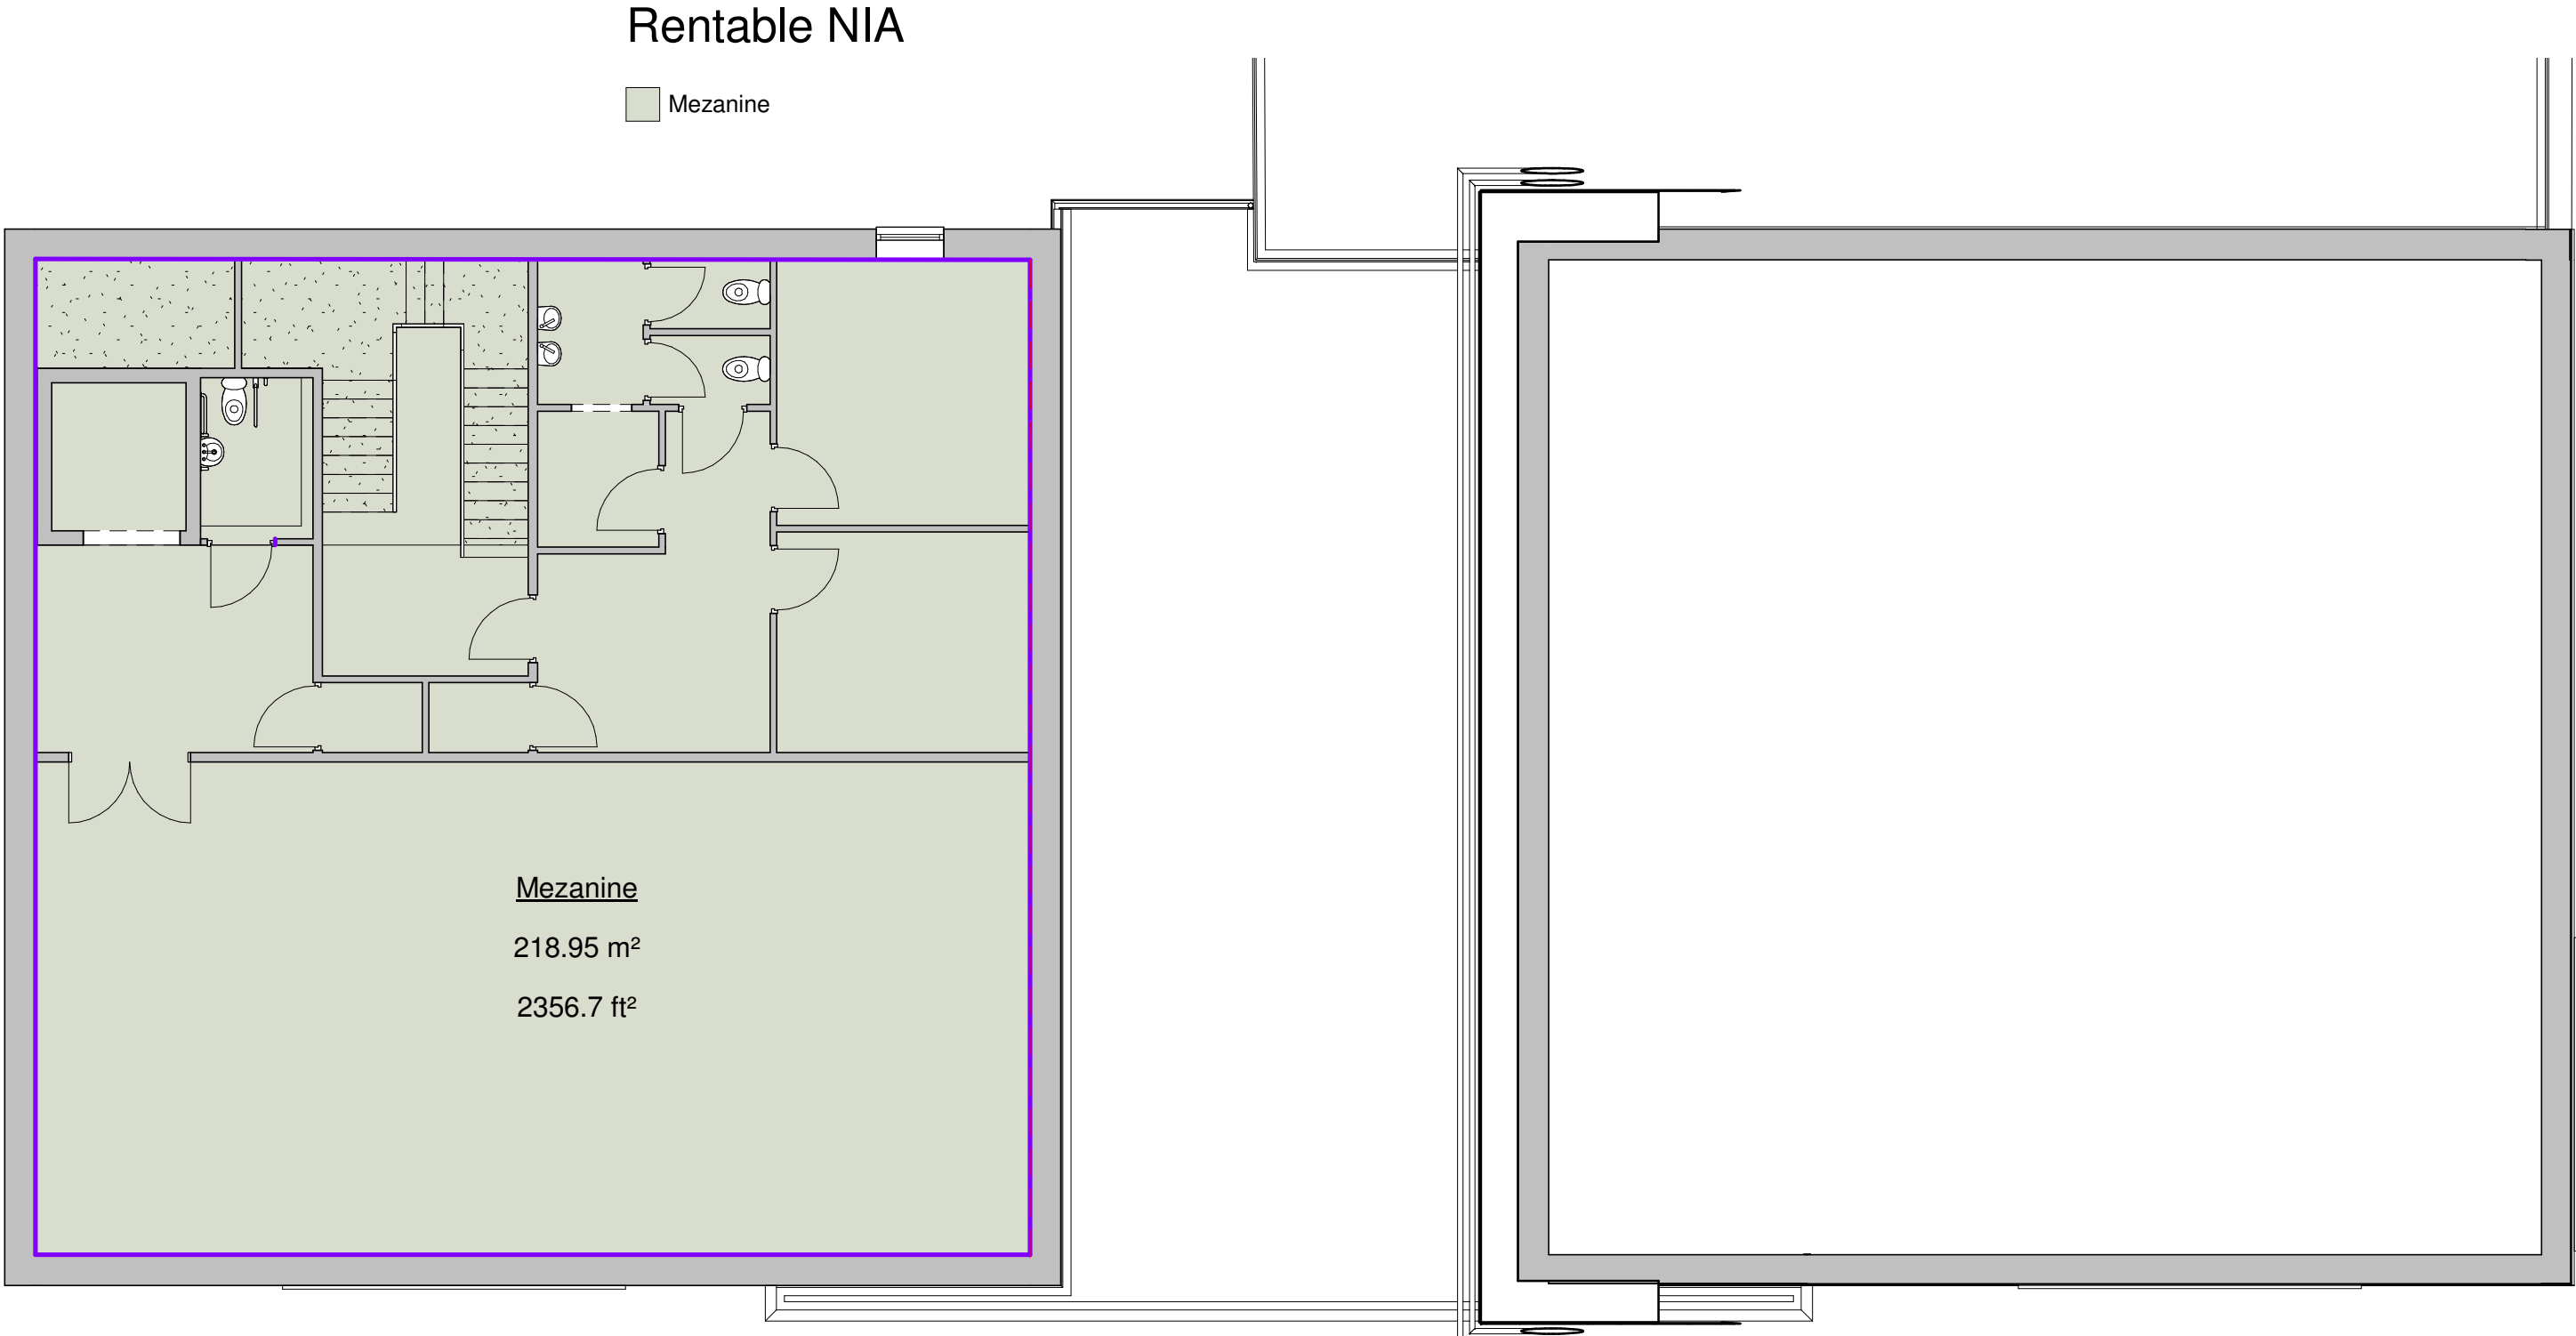

5 **Boyes Mezzanine NIA Rentable**
1 : 100

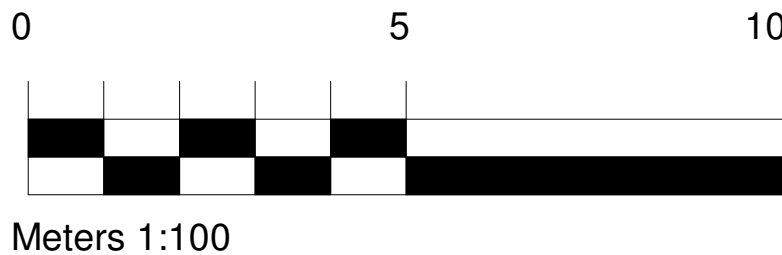

Rev	Date	Drawn	Description
A	21/08/15	SL	Balconies amended to internal and Juliette
B	07/09/15	SL	Boyes floor plan, mezzanine, and roof amended
C	03/10/15	SL	Boyes floor plan & mezzanine, amended
D	11/12/15	SL	Structural model incorporated
E	31/12/15	SL	Market stall car park layout amended and Kiosks removed
F	07/12/15	SL	Juliette & internal balconies removed, windows to existing town hall building amended
G	07/12/15	SL	Market Trooler Washroom amended, Protected access to rear or front store provided and screened from the market added
H	21/12/15	SL	Town hall windows amended as client instruction, Revised structural model, M&D incorporated
J	07/04/16	SL	Boyes roof amended as revised structure from 3D, glazing removed from south and west elevations, central brick element projection reduced, windows on brick central element re-positioned to fit SE frame design and all height amended to reduce balance as client instruction
K	07/04/16	SL	Area of reduced head height resulting from amendments to roof design added to drawing
L	11/07/16	SL	Boyes store cladding and brickwork amended, One bay of glazing reinstalled, planning zone to front not as requested by planning
M	21/07/16	SL	Dimensions added and drafting error to North wall corrected
N	10/01/2017	SL	E & P structure model 38538-EAP-XX-XX-M&D-5-Site C-01-01-17 incorporated into model
O	10/01/2017	SL	E & P structure model 38538-EAP-XX-XX-M&D-5-Site C-M&D-01-17 incorporated into model
P	10/01/2017	SL	Unit 2 facade wall construction amended to brickwork with brickpanel cladding attached to bolsters, Unit 1 Boys ground floor amended to power floor finish slab, unit 4 removed, as client instruction
Q	20/01/17	SL	E & P structure model 38538-EAP-XX-XX-M&D-5-Site C-20-01-17 incorporated into model
R	05/04/2017	SL	Boundary shaft, stair well, mezzanine level and back of house revised in accordance with WMA drawing N01-7355 - 102 and 7355 - 500 as client instruction
S	05/04/2017	SL	Service yard ramp removed and new doors added as WMA drawings 102 and 500 as client instruction
T	07/04/2017	SL	Mezzanine level windows to South and West Elevation removed, 1x window added to mezzanine level North Elevation, as client instruction
U	20/04/2017	SL	3D concrete lift pit amended as discussed with SE
V	20/04/2017	SL	3D locations added and mezzanine level room layout amended as discussed with John Gil and WMA drawing N01-82 Rev 04

White[esign

Client: RESILIENT

Project: HOYLAND SITE C

Title: Boyes Area Plans and Section

Scale: 1: 100

Drawn: SL

Date: 28/04/2017

Checked: KU

Drawing no: 0010.13.02

124

Rev: V

The White House, 24a St Andrews Road, Sheffield, S11 9AL
T: 0114 224 0205 F: 0114 224 0206
E: office@white[esign.co.uk W: www.white[esign.co.uk