


Drawing No.	Rev No.
MAW001 -004	A

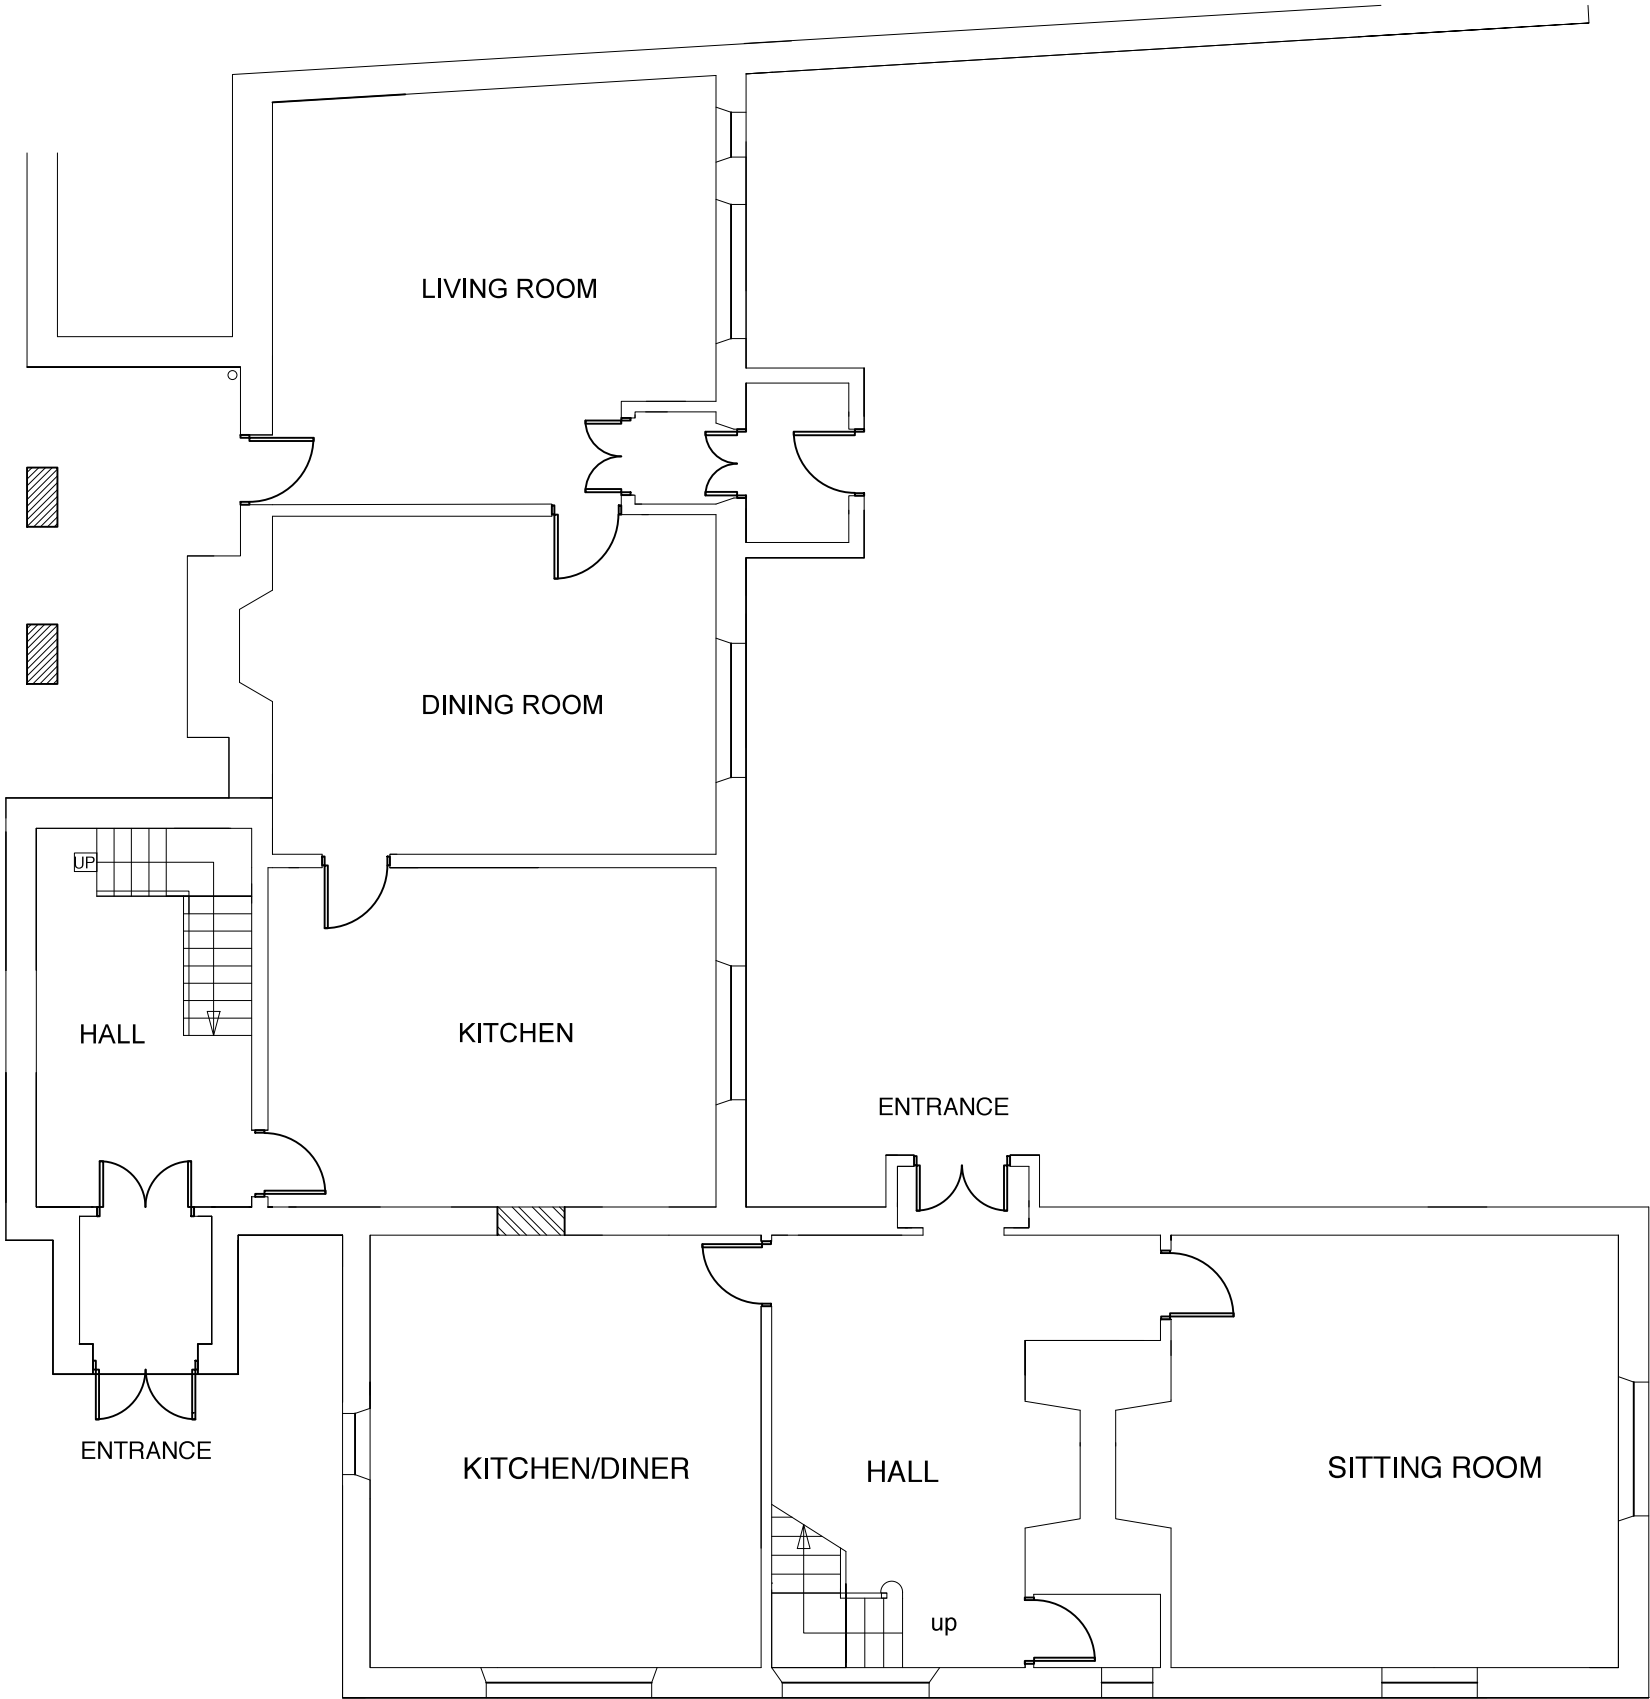

PROPOSED GROUND FLOOR PLAN
SCALE 1:100 AT A3

DO NOT SCALE: Contractor to check all dimensions and report any omissions or errors

NOTES

A	Redesigned internally	JRB			19/04/18
Rev	Description	By	Chk	App	Date

JRB DESIGNS Ltd
1 Saville Road
Cudworth
Barnsley
S72 8LT
Tel: 01226 383542
Fax: 01226 380078
Mob: 07970 541192
Email: john@jrbdesigns.co.uk

This drawing is copyright. © jrbdesigns Ltd.

Client	HEXTON LTD.				
Drawing Title	PROPOSED PLAN GF				
Address	WORSBOUGH HALL WORSBOUGH VILLAGE BARNSELY				
Project Title:	MODIFICATIONS TO A GRADE 2 LISTED BUILDING				
Purpose of Issue:	PLANNING				
Drawing Status	FIRST ISSUE				
Scale at A3 AS SHOWN	Drawn By JRB	Date 24/07/2017			
Checked By	Date 24/07/2017	Approved By	Date 24/07/2017		
Project No. MAW001	Drawing No. 004		Revision A		
APPROVAL ☒ INFORMATION ☐ TENDER ☐ CONTRACT ☐ CONSTRUCTION ☐					