


H.M. LAND REGISTRY		TITLE NUMBER	
		SYK 116254	
ORDNANCE SURVEY PLAN REFERENCE	SE 3511	SECTION C	Scale 1/1250
COUNTY SOUTH YORKSHIRE	DISTRICT BARNSELY		

The boundaries shown by dotted lines have been plotted from the transfer plan. The title plan may be updated from later survey information.

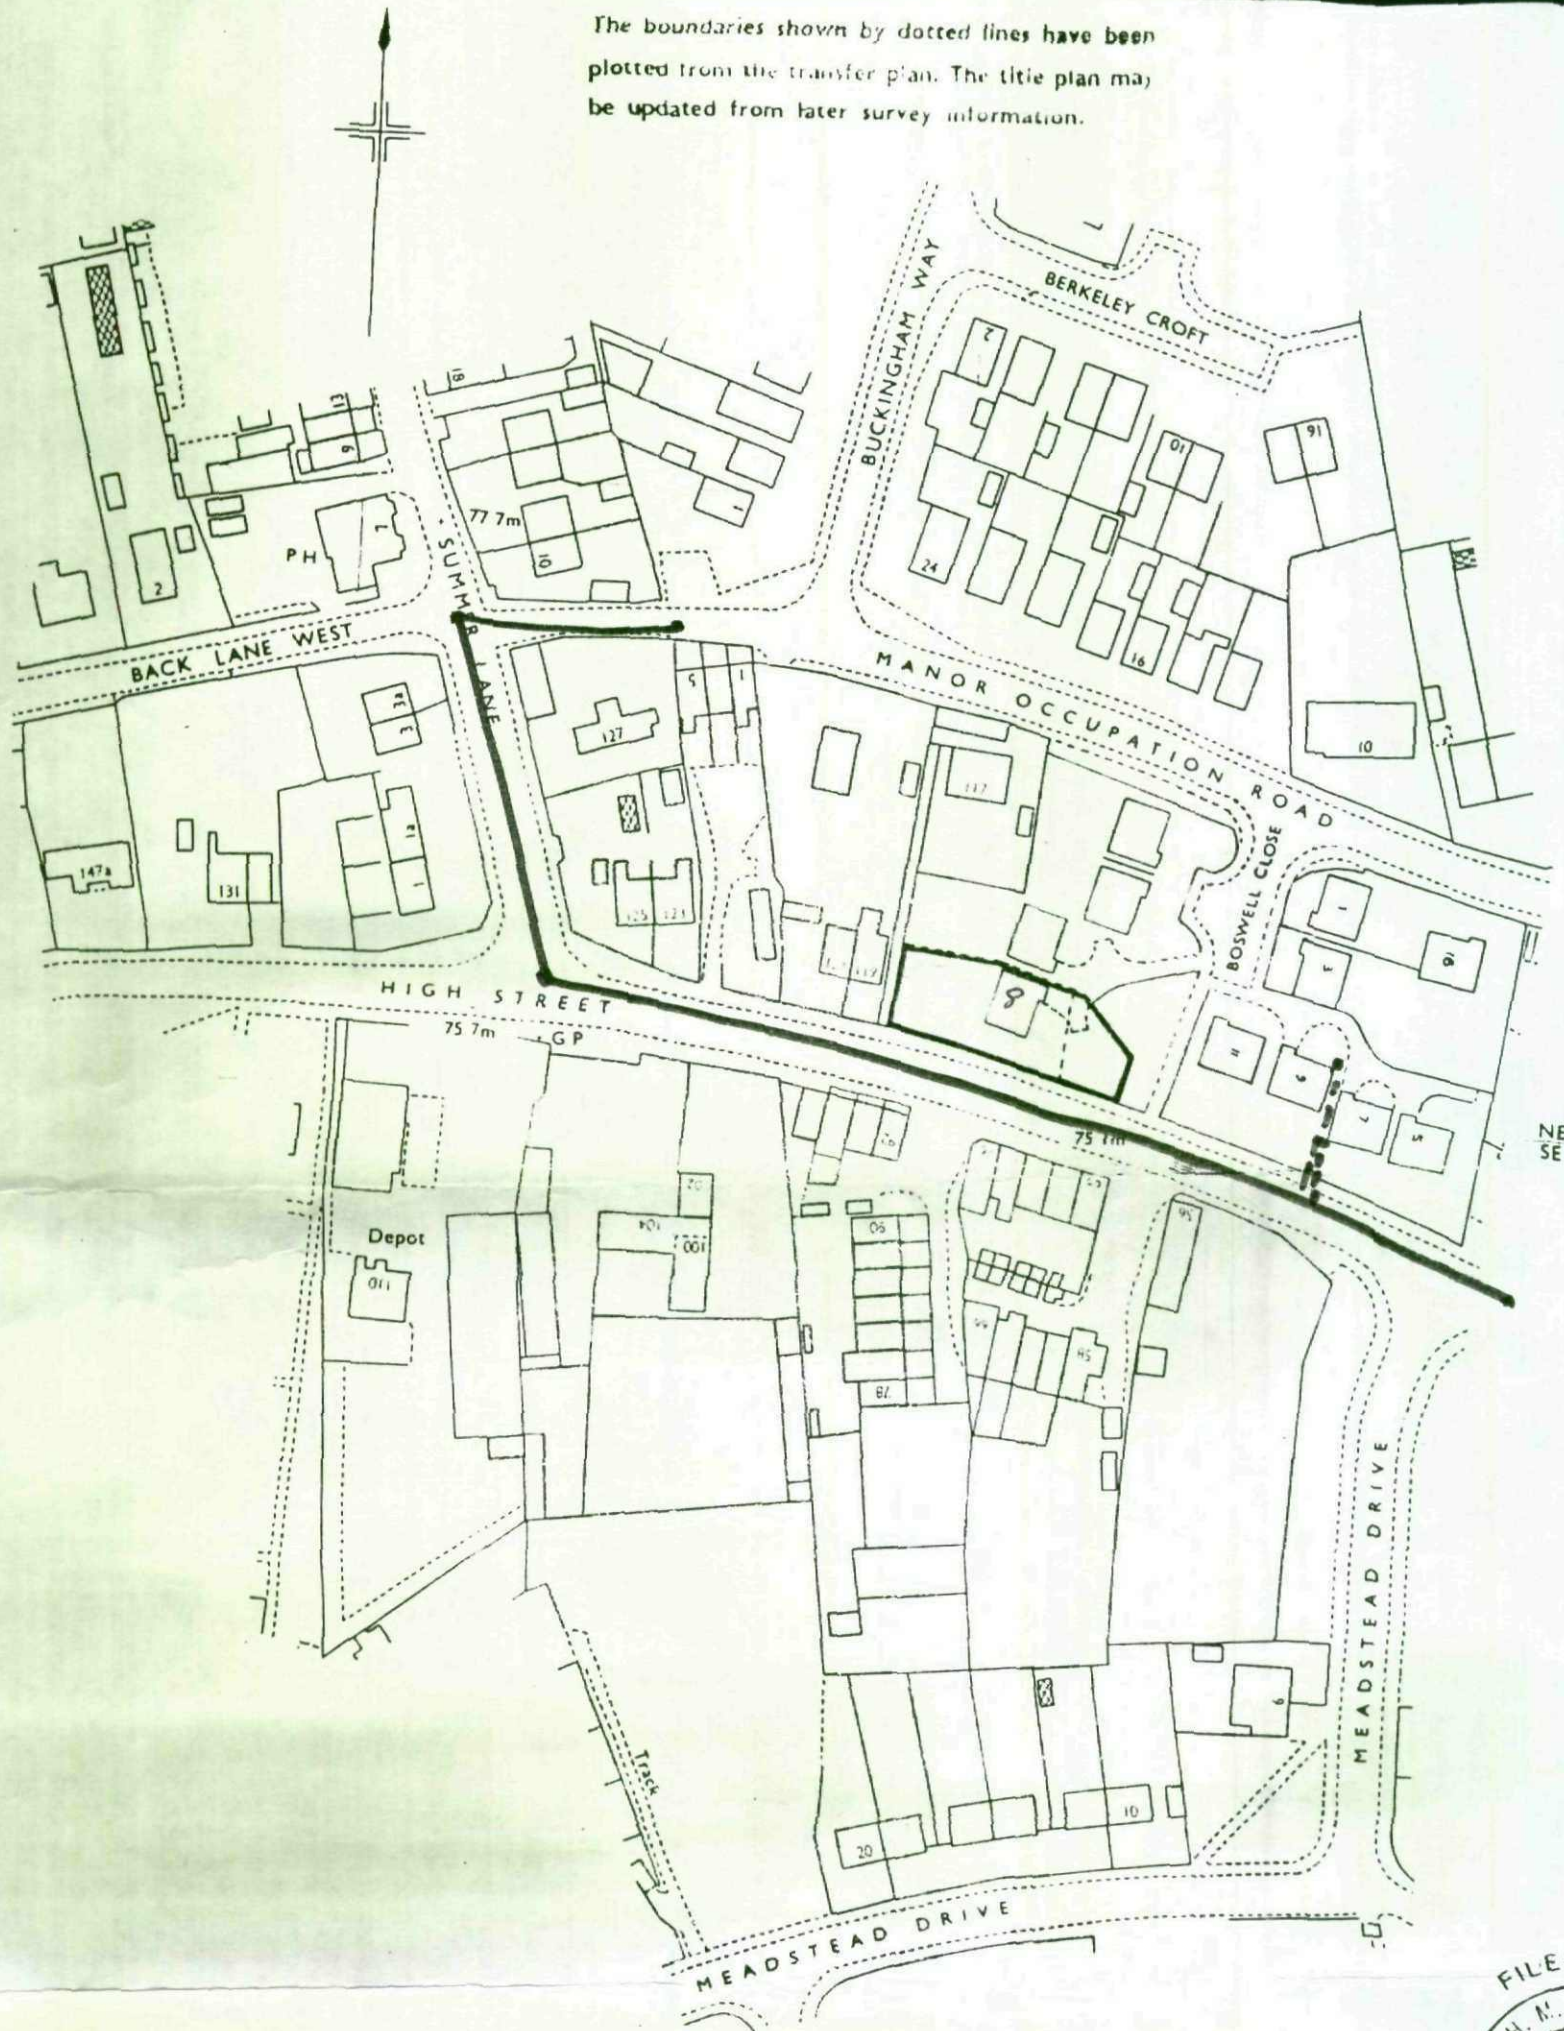

This title plan shows the general position of the boundaries: it does not show the exact line of the boundaries. Measurements scaled from this plan may not match measurements between the same points on the ground. For more information see Land Registry Public Guide 7 - Title Plans.

This official copy shows the state of the title plan on 13 May 2005 at 8:44:07. It may be subject to distortions in scale.

Under s.67 of the Land Registration Act 2002, this copy is admissible in evidence to the same extent as the original.


Produced on 13 May 2005.

Copyright. Produced by HMLR. Further reproduction in whole or part is prohibited without the prior written permission of Ordnance Survey. Licence Number GD272728.

This title is dealt with by the Nottingham (East) District Land Registry.



EXISTING FRONT ELEVATION

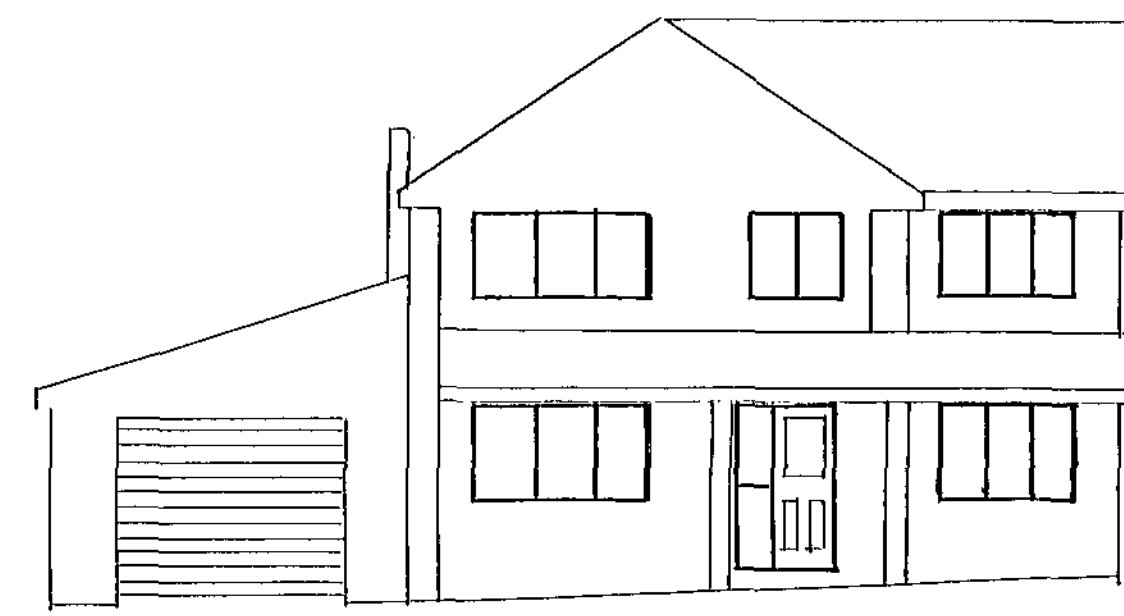


PROPOSED FRONT ELEVATION


EXISTING GARAGE WILL BE
SUPPORT FRONT PORCH



EXISTING REAR ELEVATION

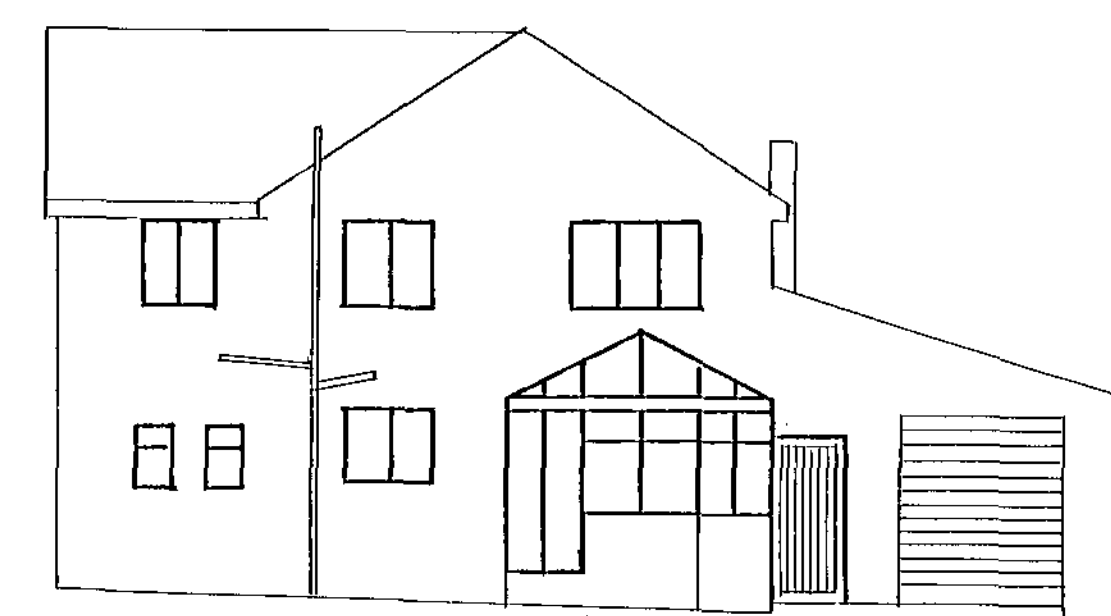


PROPOSED REAR ELEVATION

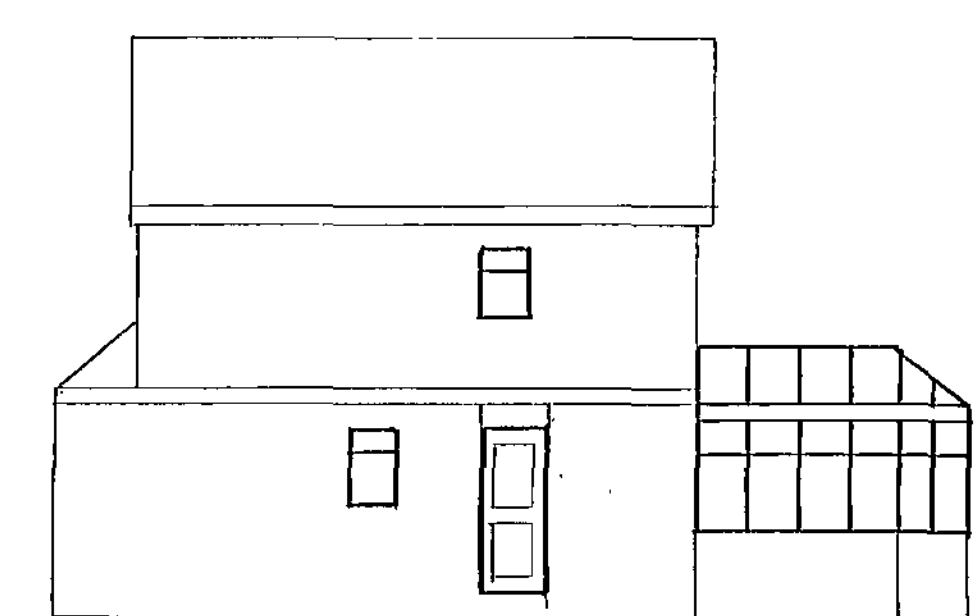


EXISTING SIDE ELEVATION

ELEVATIONS SCALE 1:100

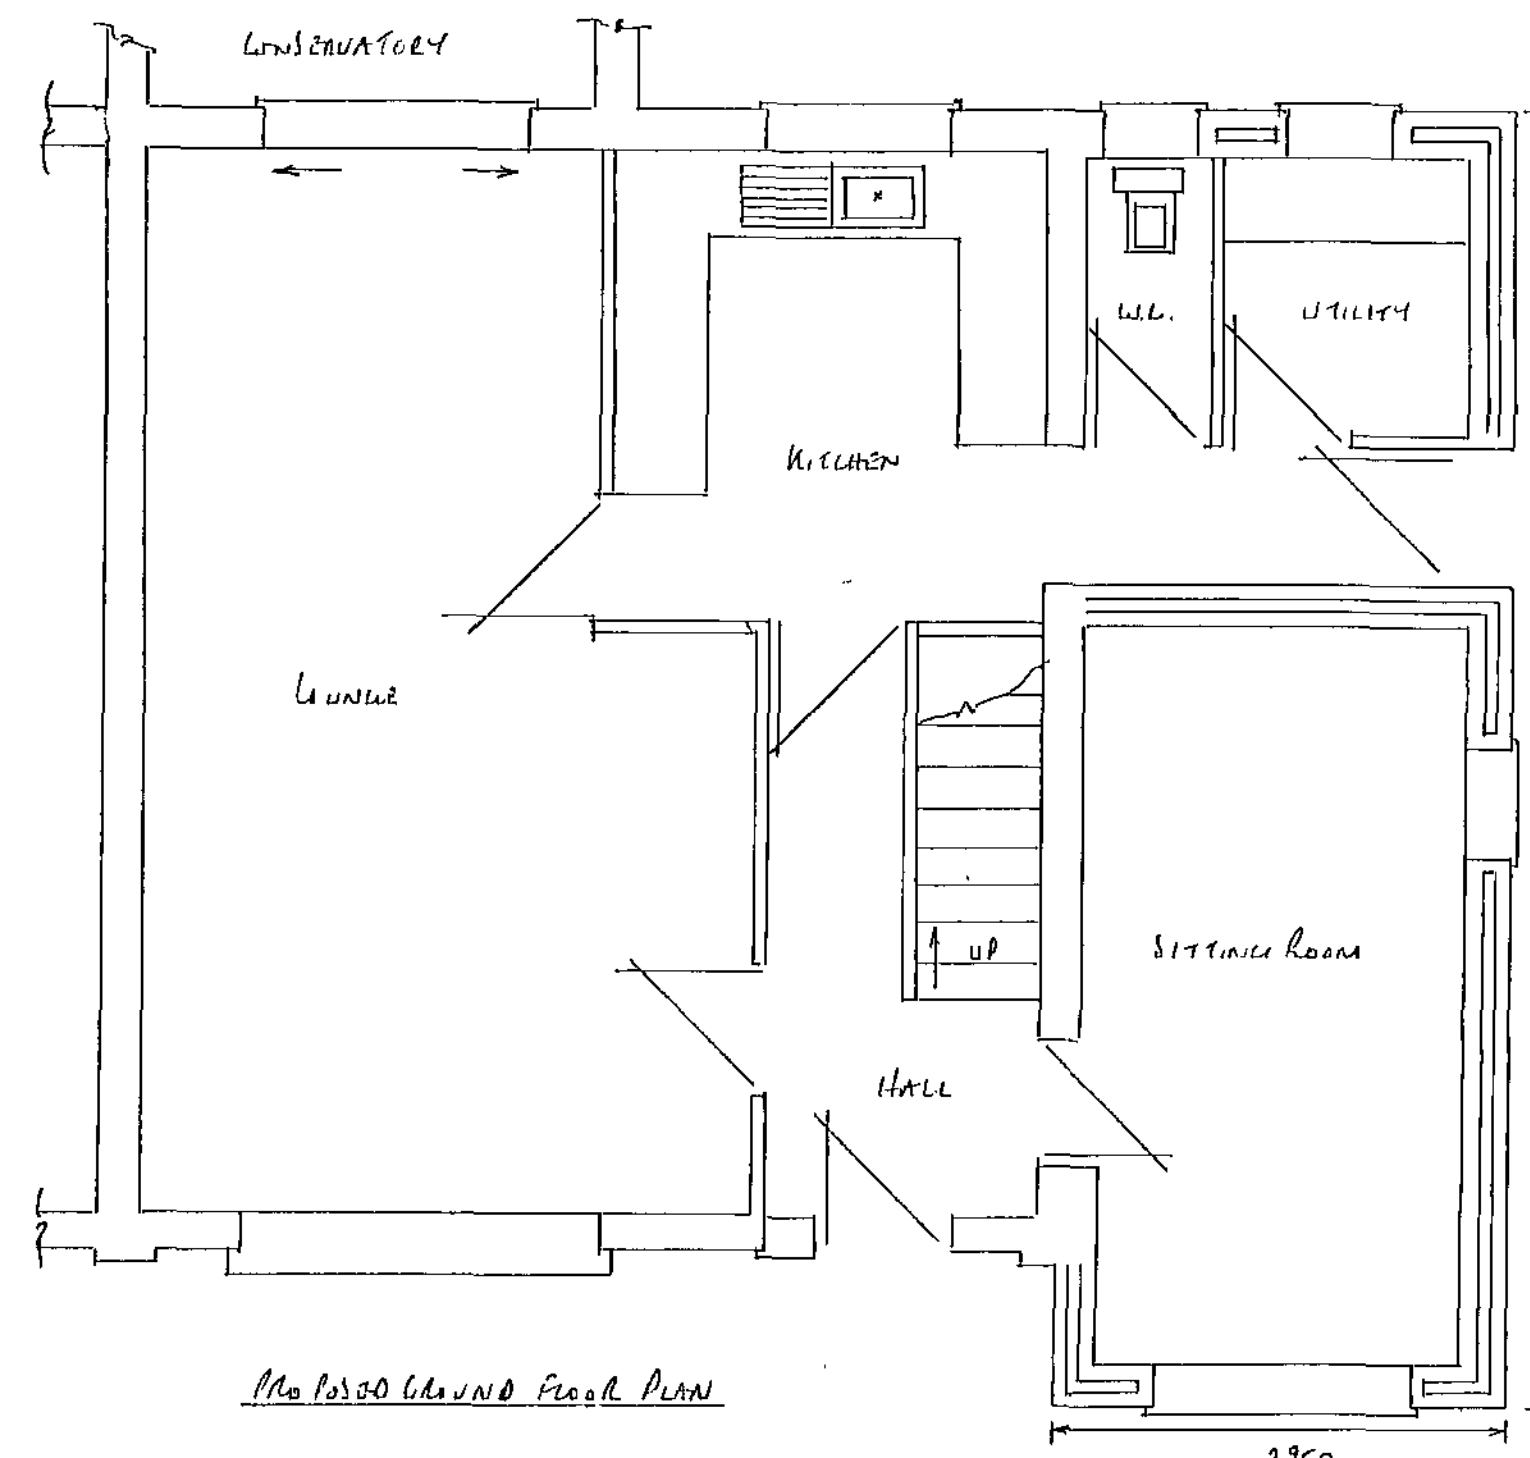


PROPOSED GROUND FLOOR PLAN


PROPOSED PLANS SCALE 1:50

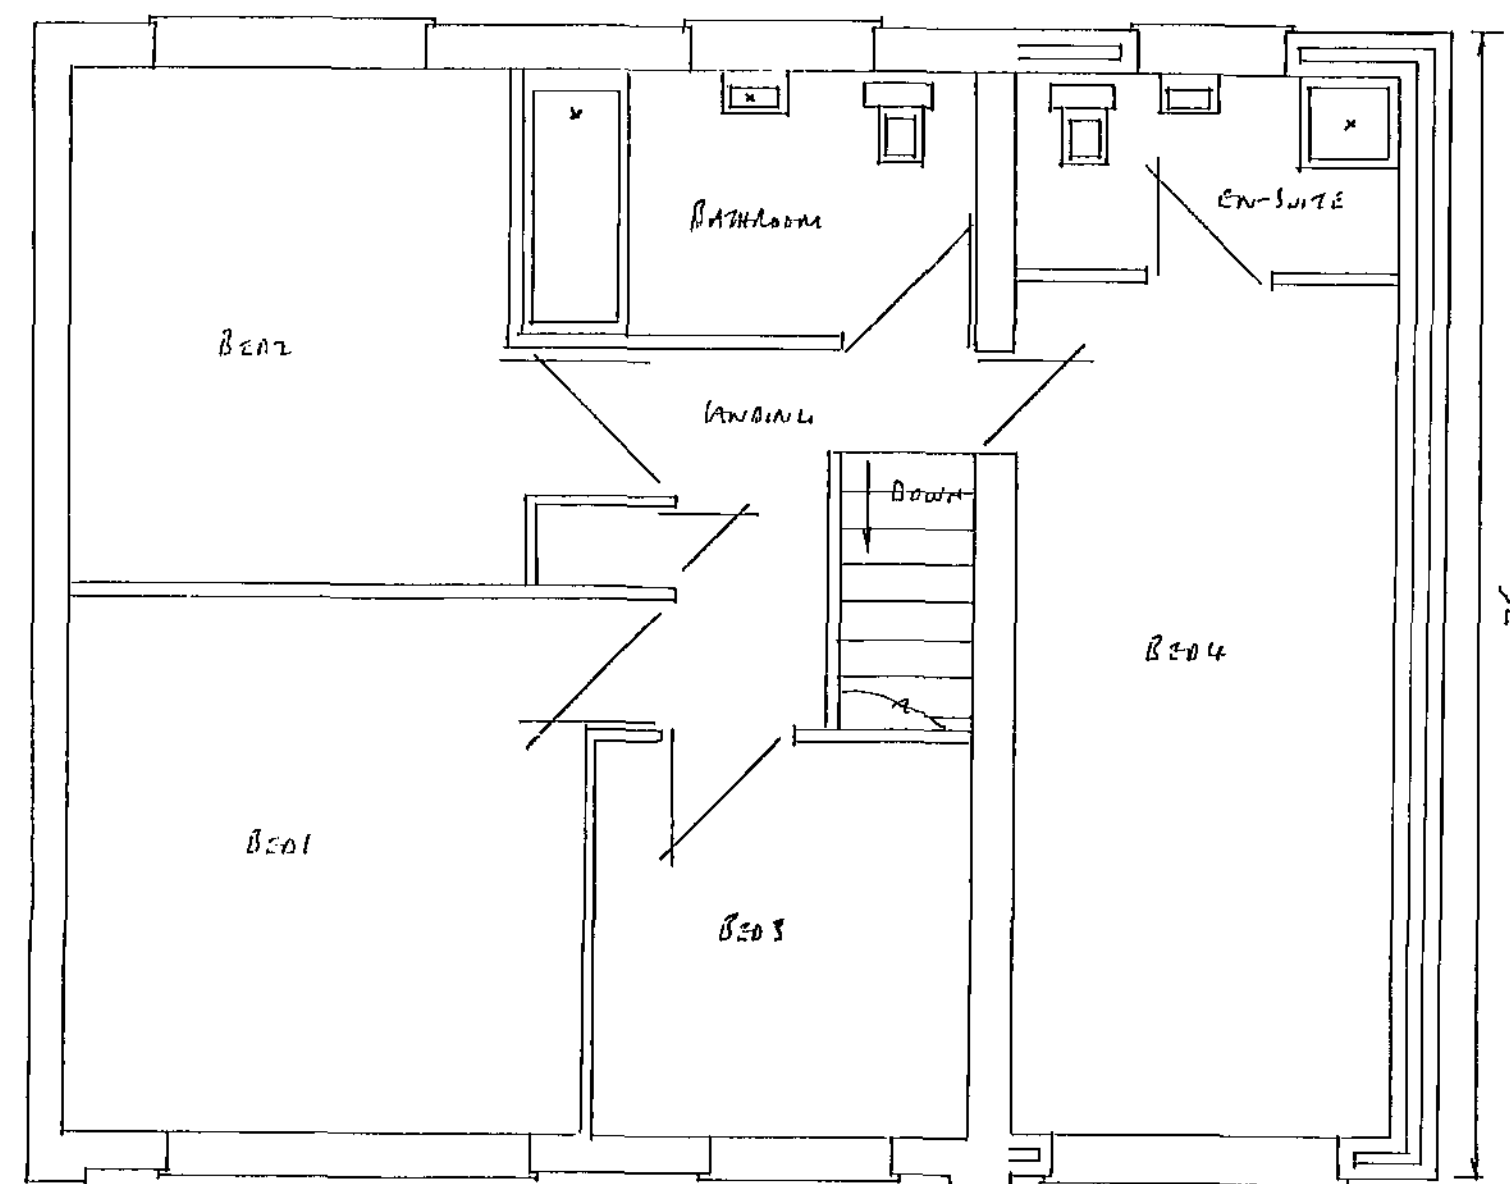

PROPOSED FIRST FLOOR PLAN

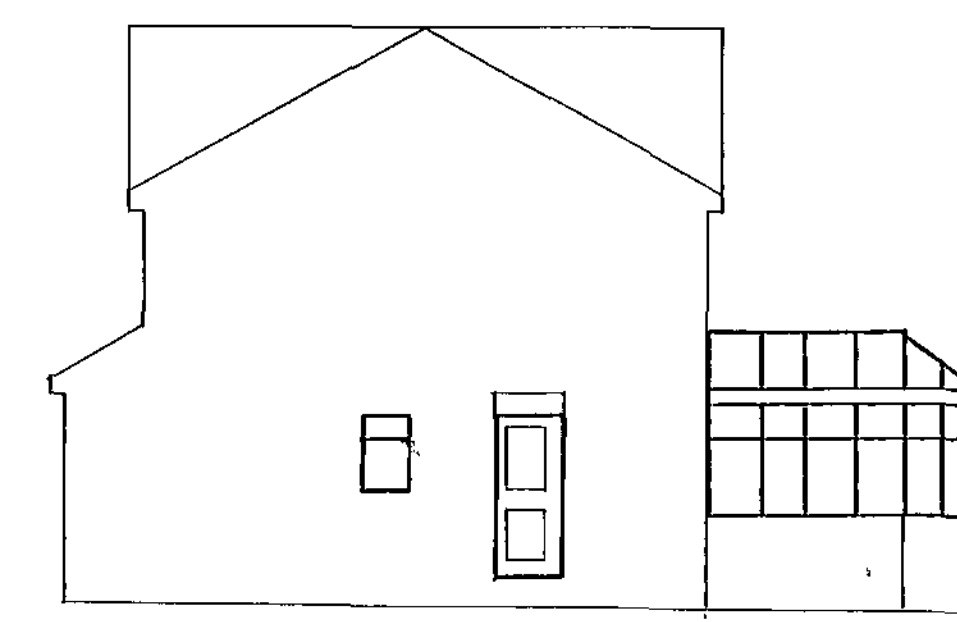


PROPOSED SIDE ELEVATION

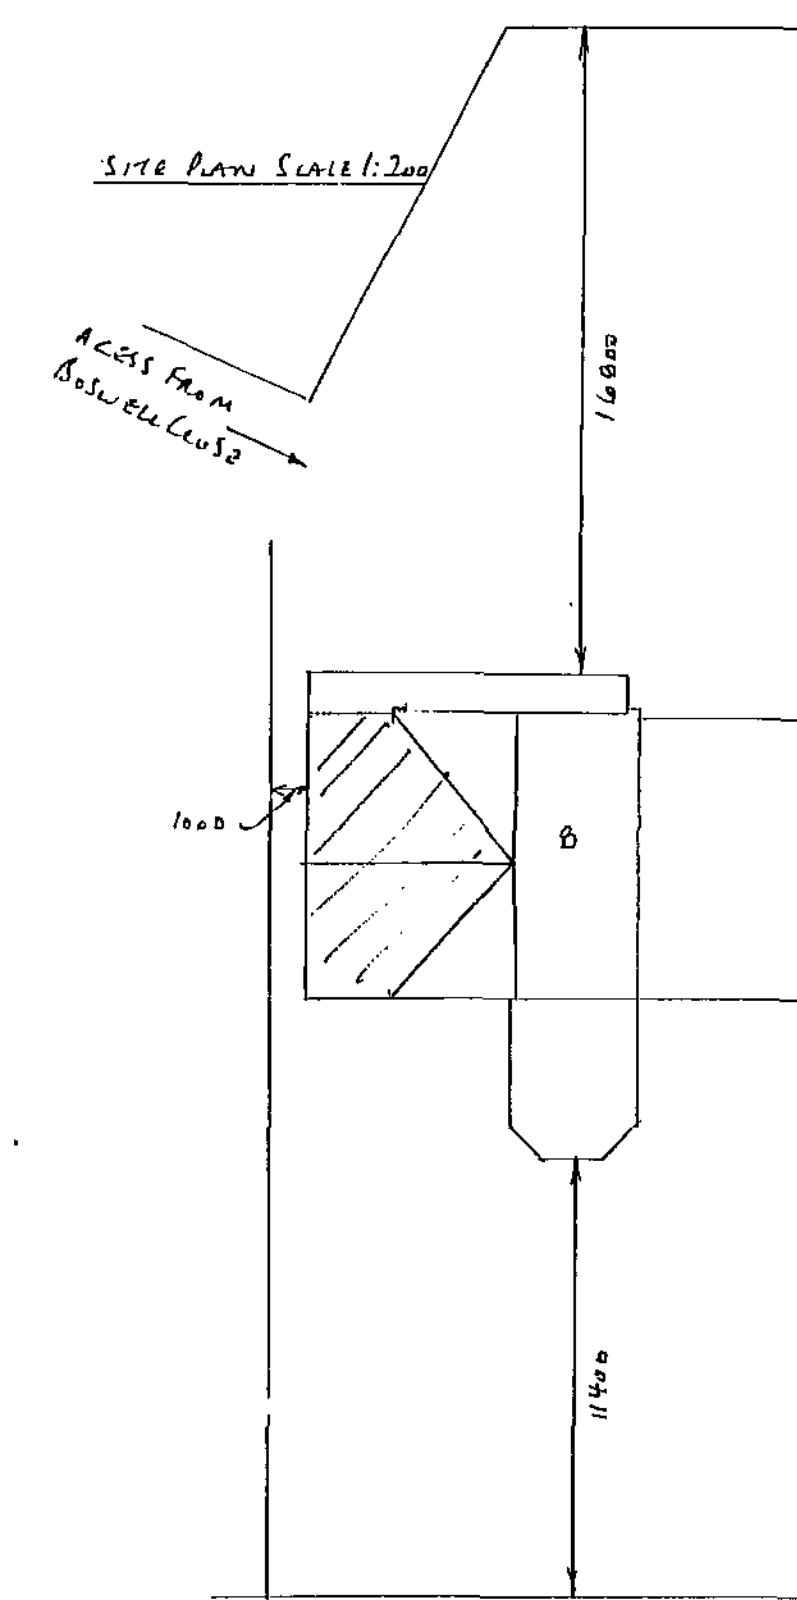


SITE PLAN SCALE 1:200

ACCESS FROM
BOSWELL CLOSE

HIGH STREET

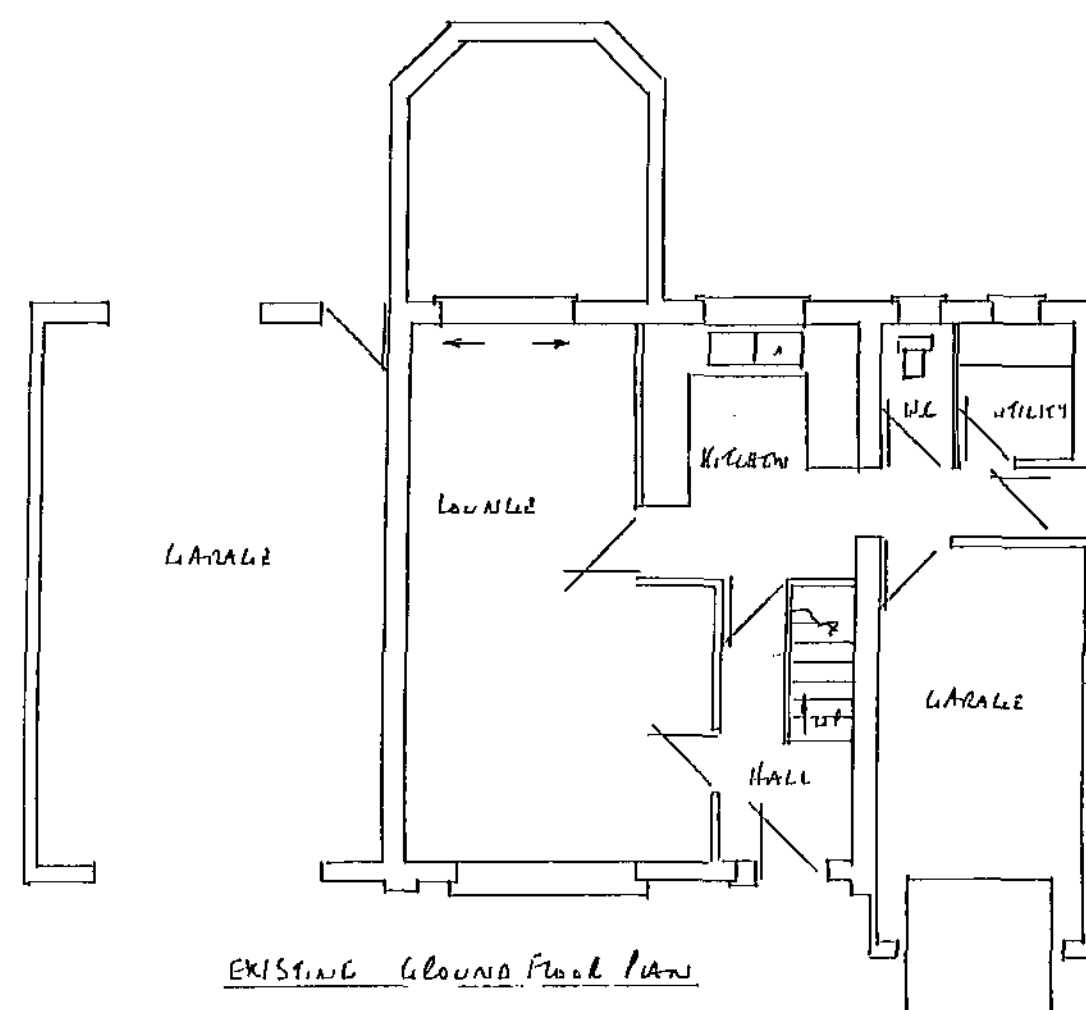

EXISTING GROUND FLOOR PLAN

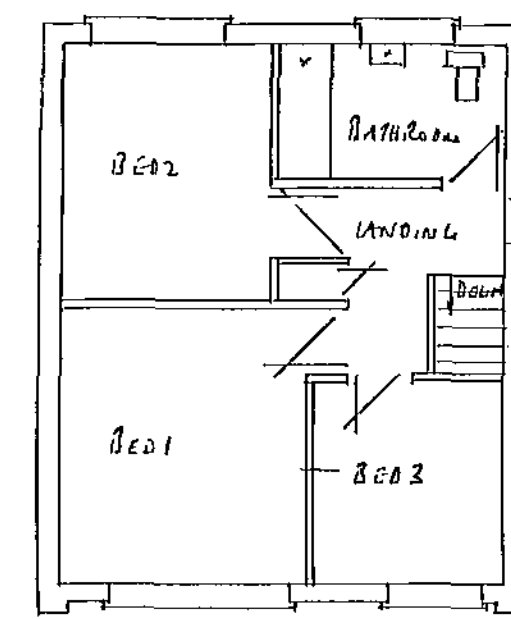

EXISTING FIRST FLOOR PLAN

EXISTING PLANS SCALE 1:100

PROPOSED DOUBLE STOREY SIDE EXTENSION AT:-
8 BOSWELL CLOSE
ROYSTON
BARNETLEY