





PROPOSED FRONT ELEVATION
SCALE 1:150

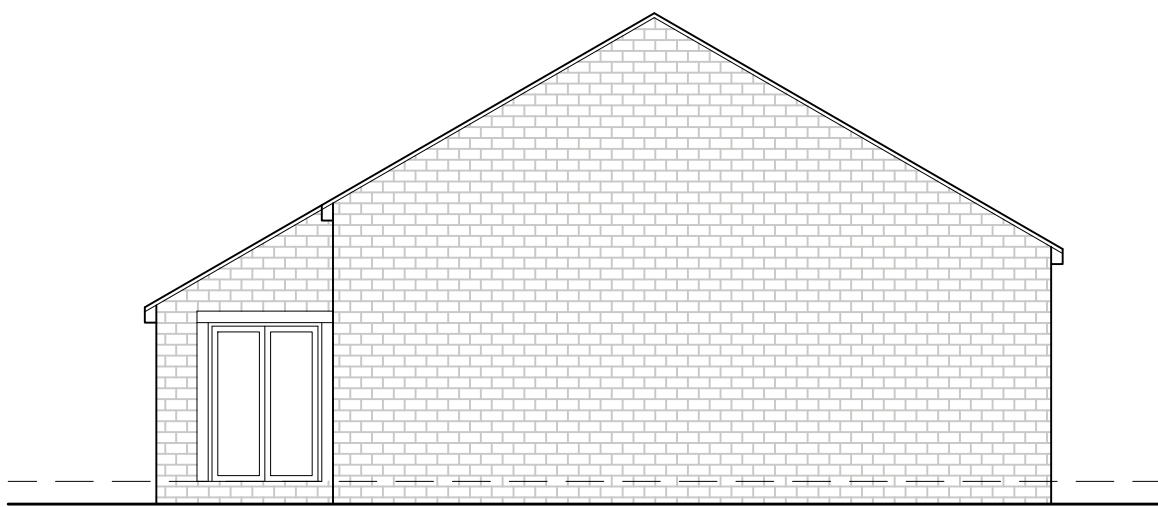

PROPOSED SIDE ELEVATION
SCALE 1:150




PROPOSED REAR ELEVATION
SCALE 1:150

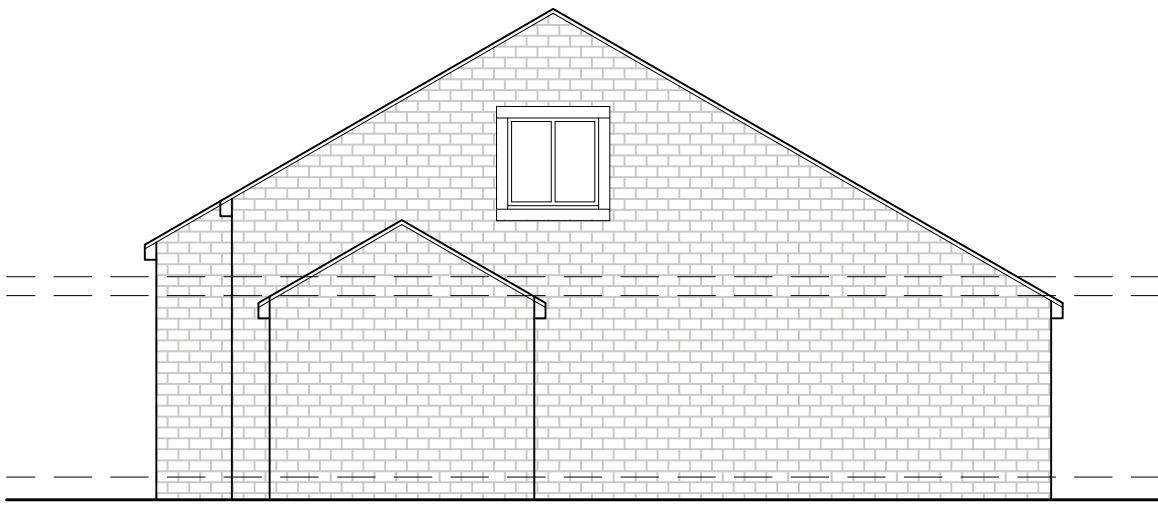


PROPOSED SIDE ELEVATION
SCALE 1:150



SITE PLAN

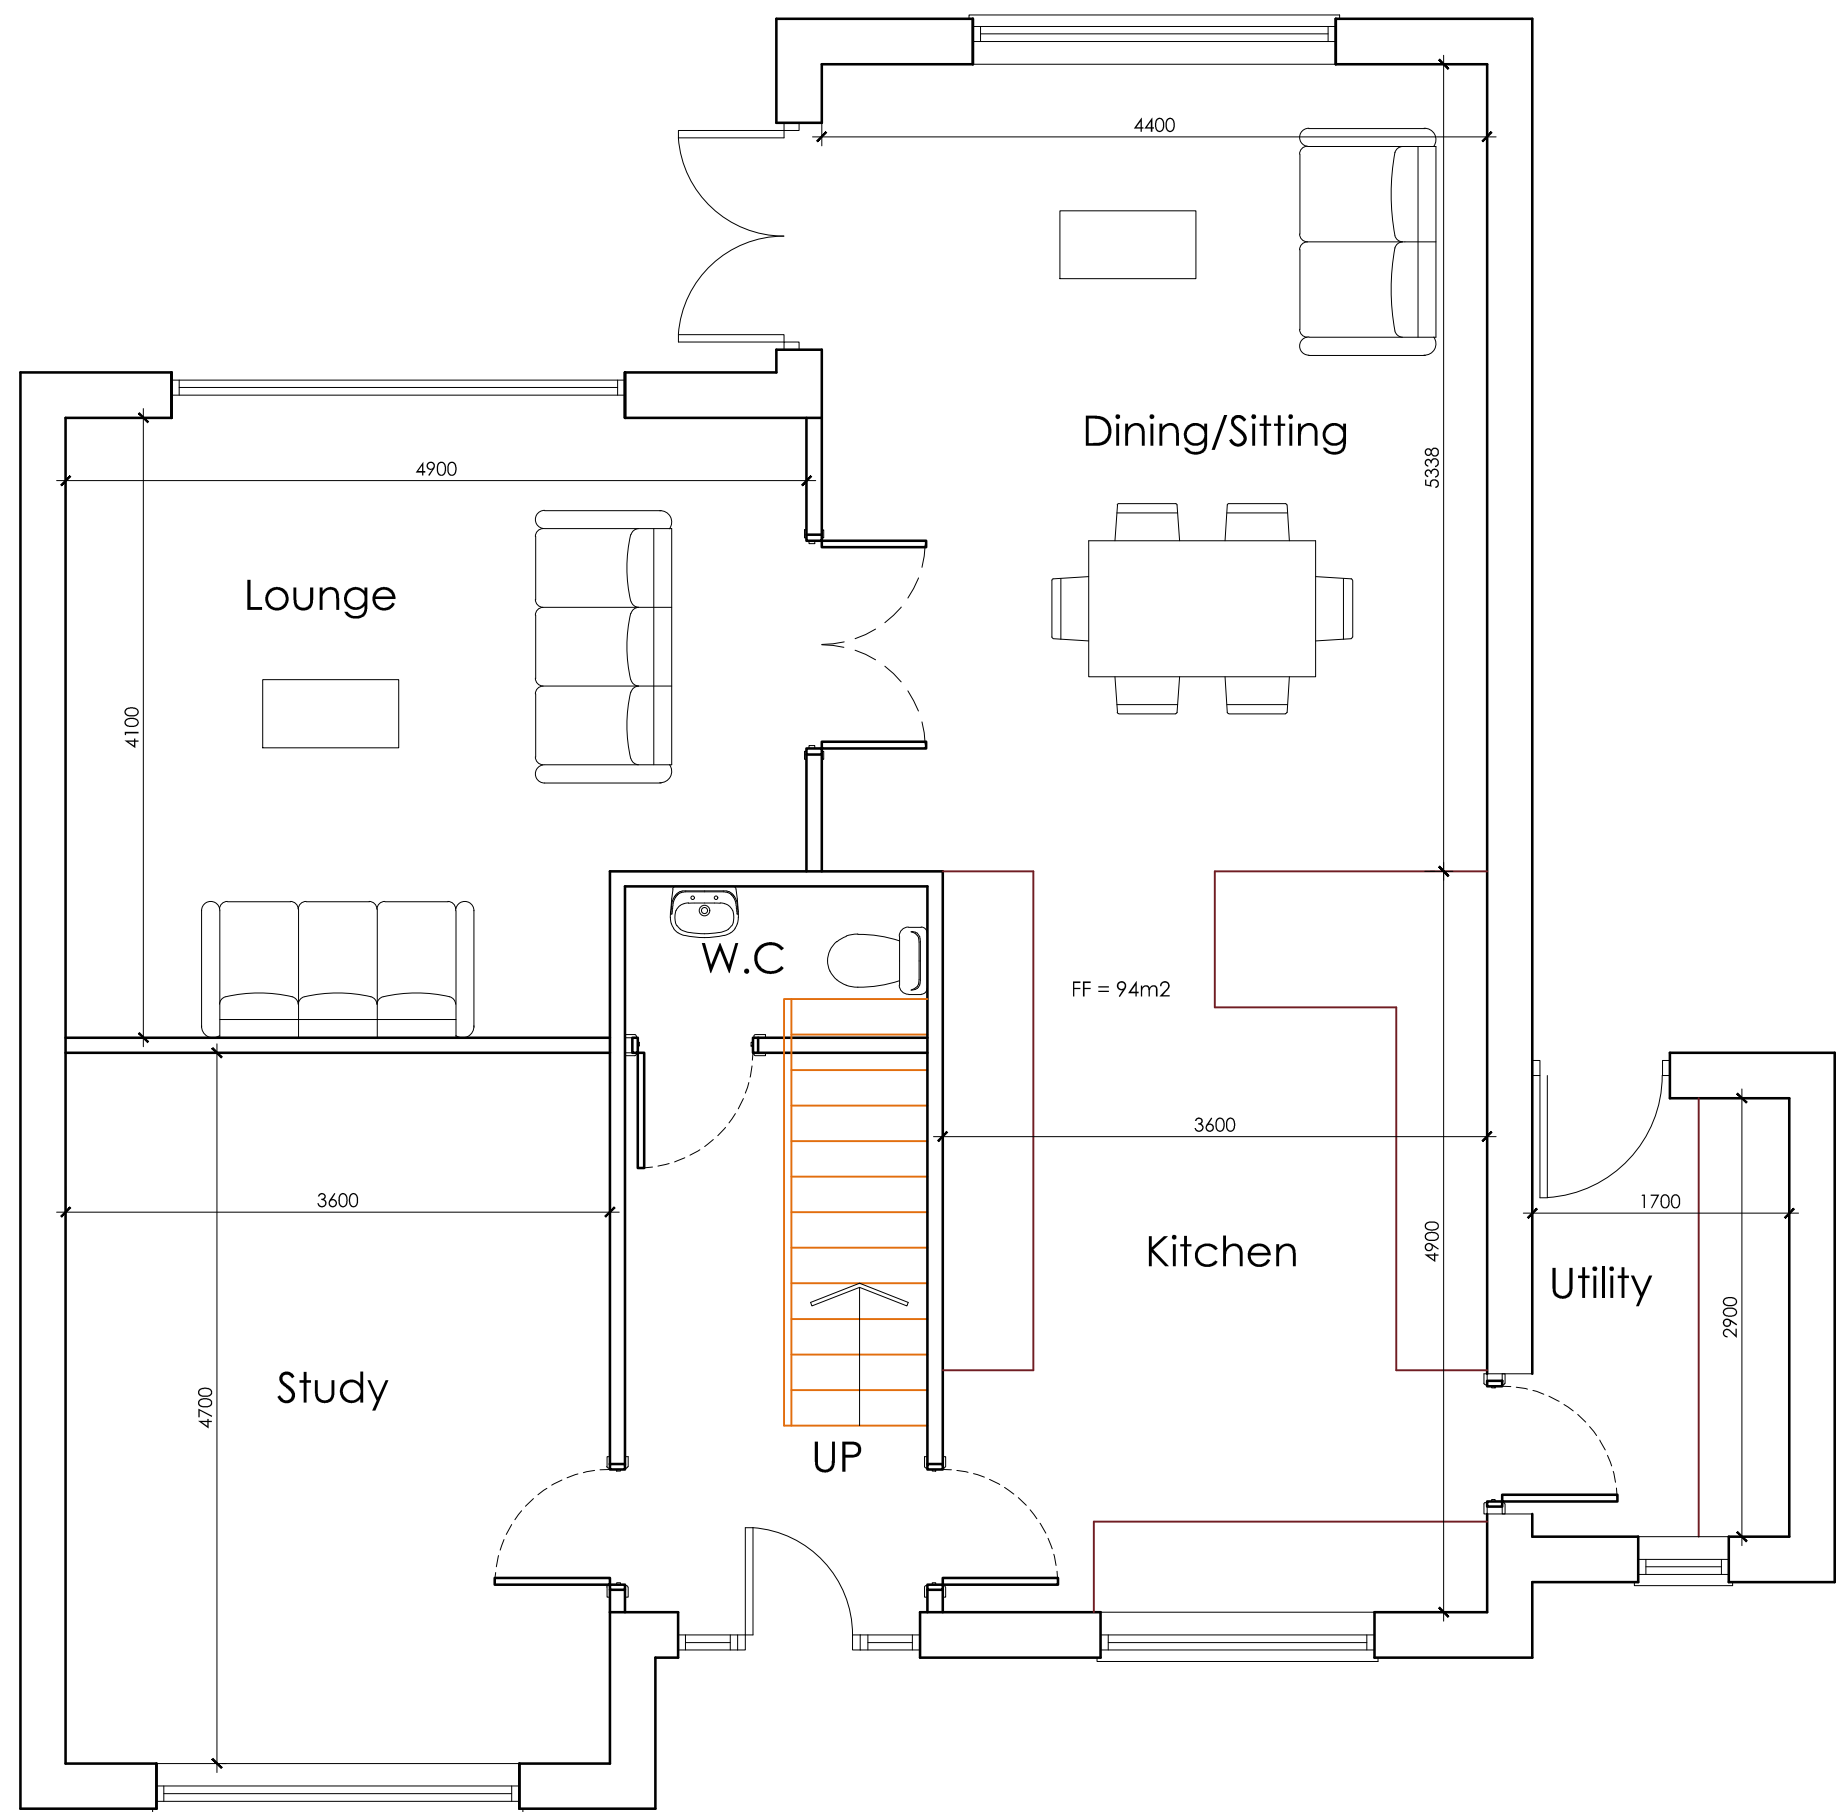

PROPOSED GROUND FLOOR PLAN
SCALE 1:50

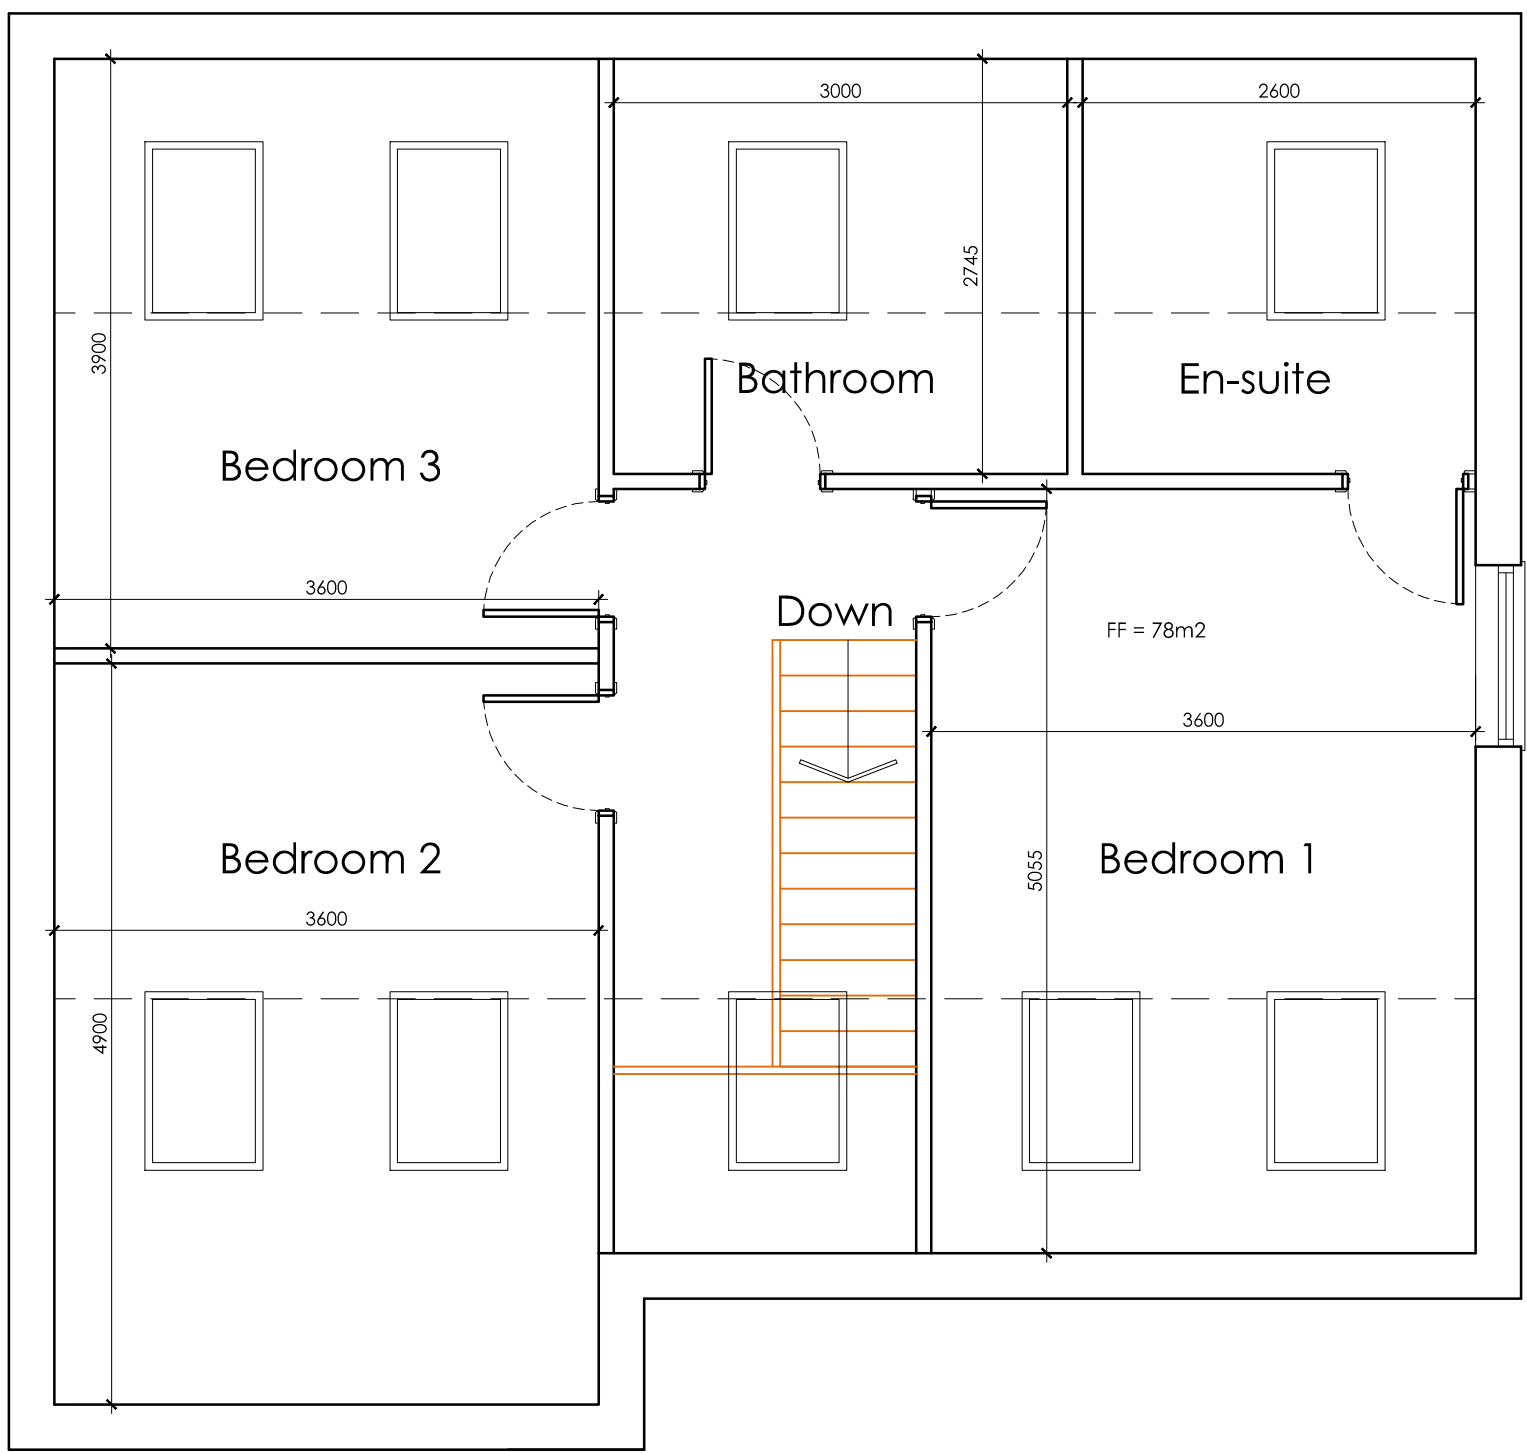

PROPOSED FIRST FLOOR PLAN
SCALE 1:50



OFFICE ONE,
34 VICTORIA ROAD,
BARNLEY,
S70 2BU
Phone: 01226 208482
Email: info@whiteaguspартnership.co.uk
Web: www.whiteaguspартnership.co.uk

ARCHITECTURAL SERVICES

Project:
RESIDENTIAL DEVELOPMENT
6 HILL STREET, ELSECAR
BARNLEY, S74 8EF

Client:
ATTA PROPERTIES LTD

Drawing
Title:
SITE LAYOUT

Date:
DECEMBER 2020
Ref:
20-167
Scale:
AS SHOWN
Dwg. No.
02
Rev.

Date	Suffix	Description	Date	Suffix	Description