


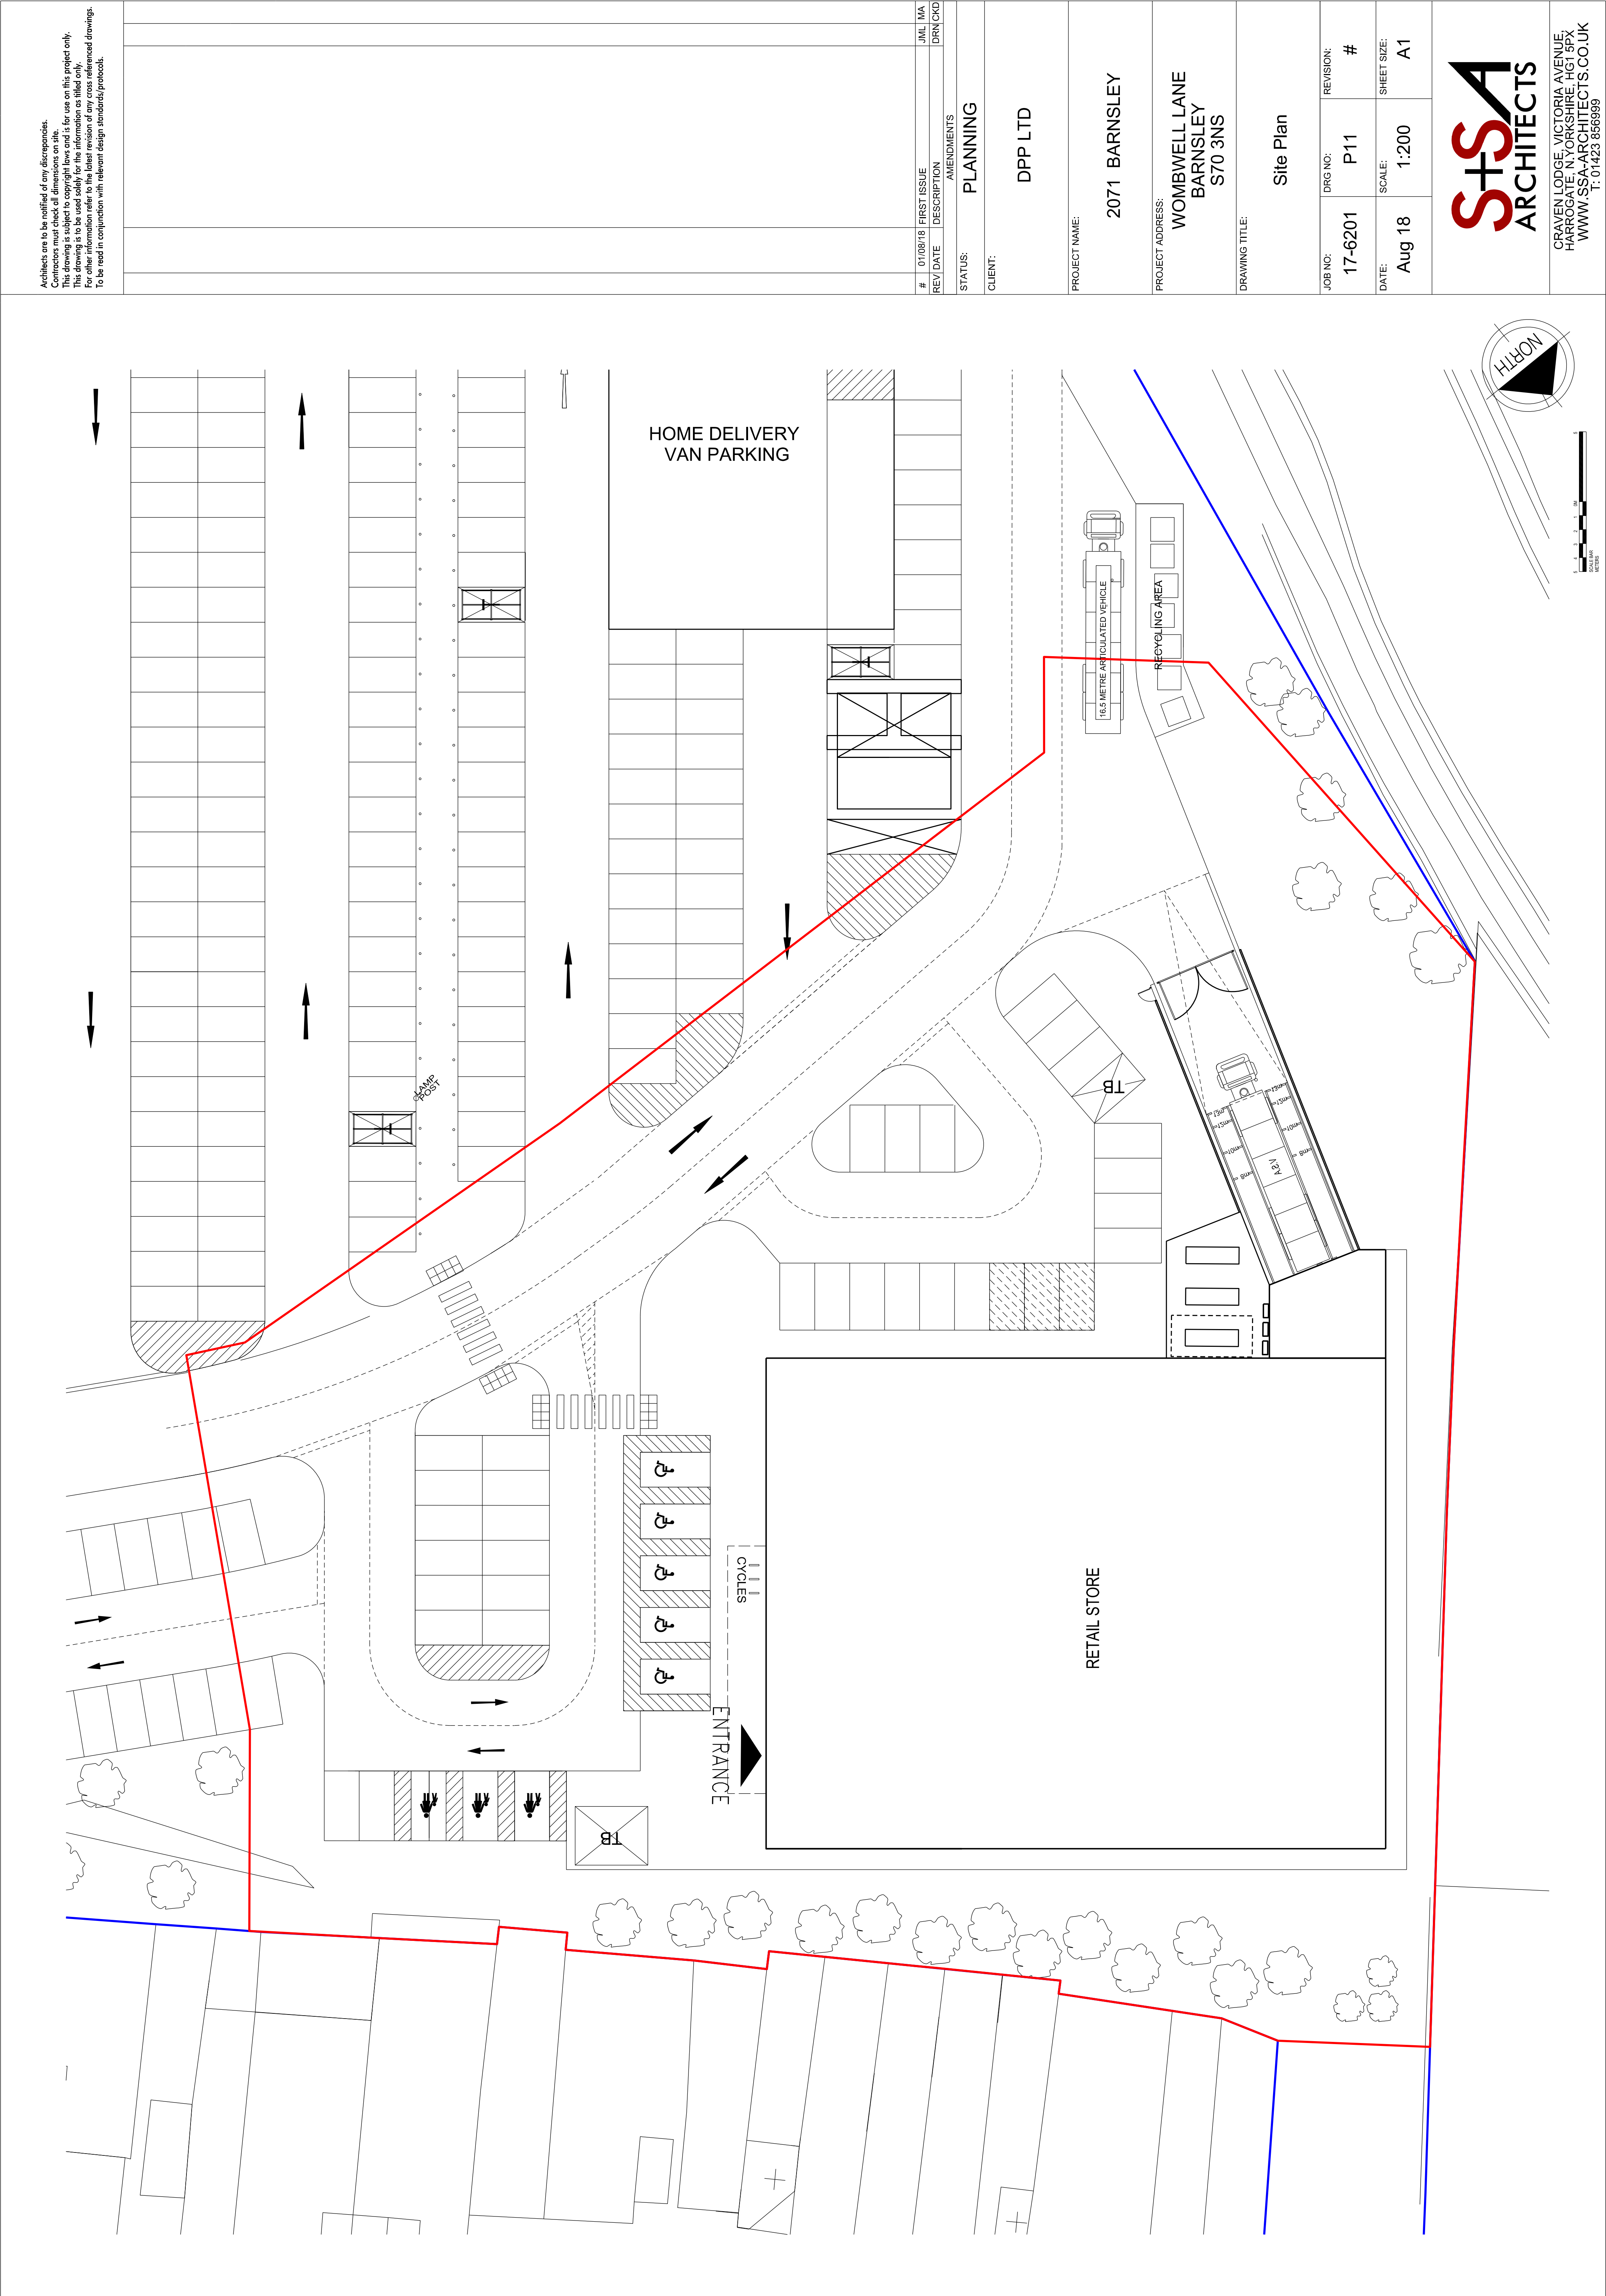

Architects are to be notified of any discrepancies.
Contractors must check all dimensions on site.
This drawing is subject to copyright laws and is for use on this project only.
This drawing is to be used solely for the information as titled only.
For other information refer to the latest revision of any cross referenced drawings.
To be read in conjunction with relevant design standards/protocols.

#	01/08/18	FIRST ISSUE	JML	MA
REV/	DATE	DESCRIPTION		DRN/CKD

STATUS:	AMENDMENTS
---------	------------

PLANNING

CLIENT:	DPP LTD
---------	---------

PROJECT NAME:	2071 BARNESLEY
---------------	----------------

PROJECT ADDRESS:	WOMBWELL LANE BARNESLEY S70 3NS
------------------	---------------------------------------

DRAWING TITLE:	Site Plan
----------------	-----------

JOB NO:	17-6201	DRG NO:	P11	REVISION:	#
---------	---------	---------	-----	-----------	---

DATE:	Aug 18	SCALE:	1:200	SHEET SIZE:	A1
-------	--------	--------	-------	-------------	----

CRAVEN LODGE, VICTORIA AVENUE
HARRGATE, NOTTINGHAM, Notts
NG1 5PX
WWW.SSA-ARCHITECTS.CO.UK
T: 01423 856999