



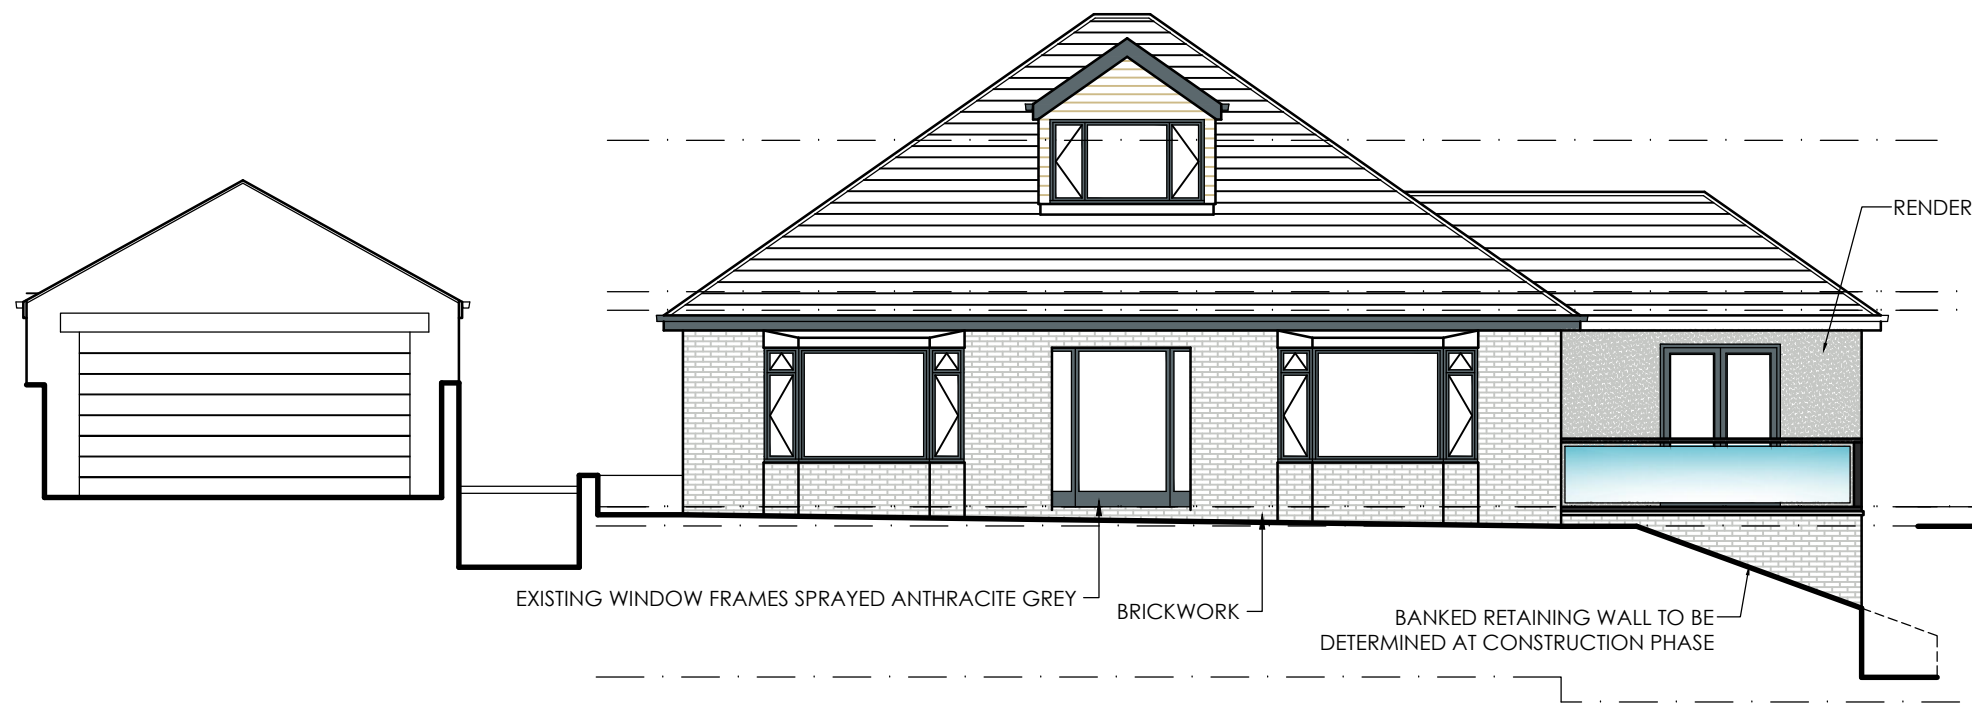


PROPOSED FRONT ELEVATION
SCALE 1:100

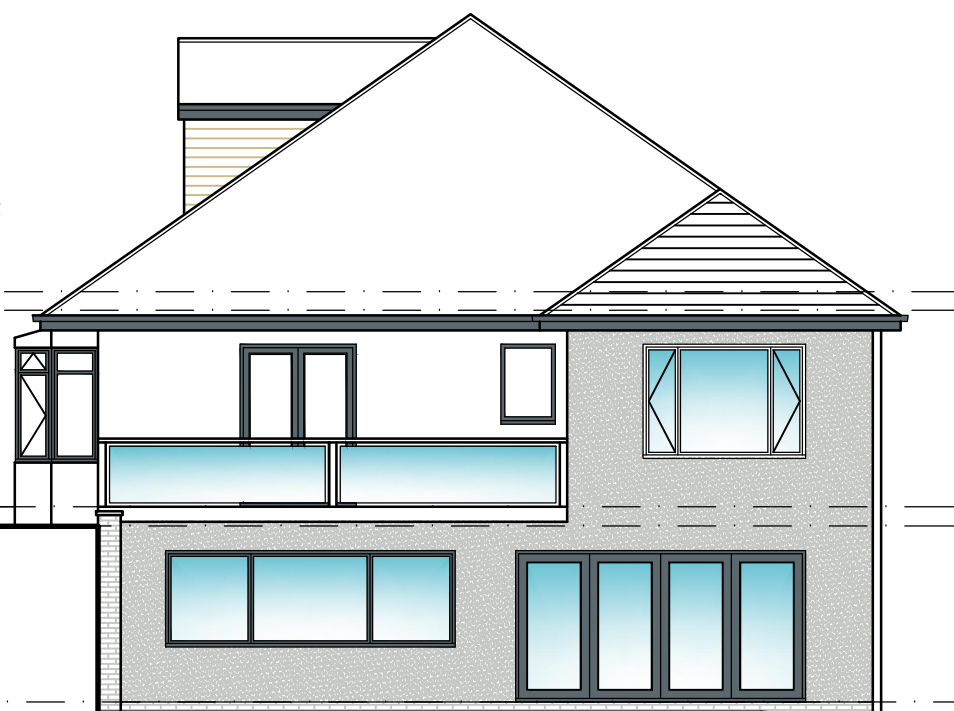


PROPOSED SIDE ELEVATION
SCALE 1:100



PROPOSED REAR ELEVATION
SCALE 1:100

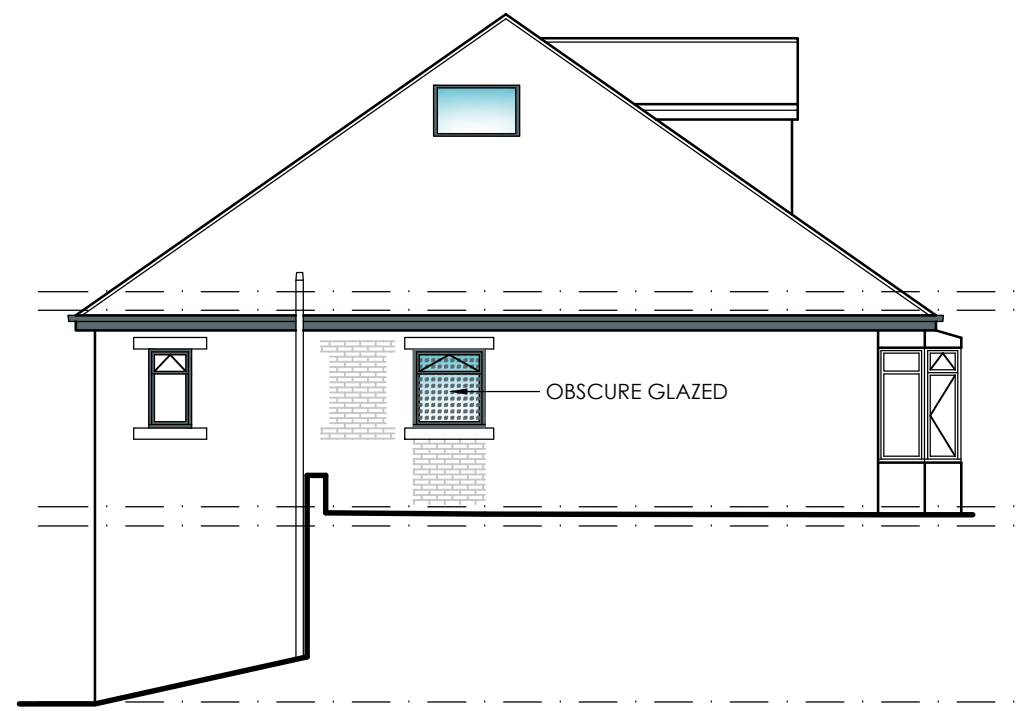

PROPOSED SIDE ELEVATION
SCALE 1:100

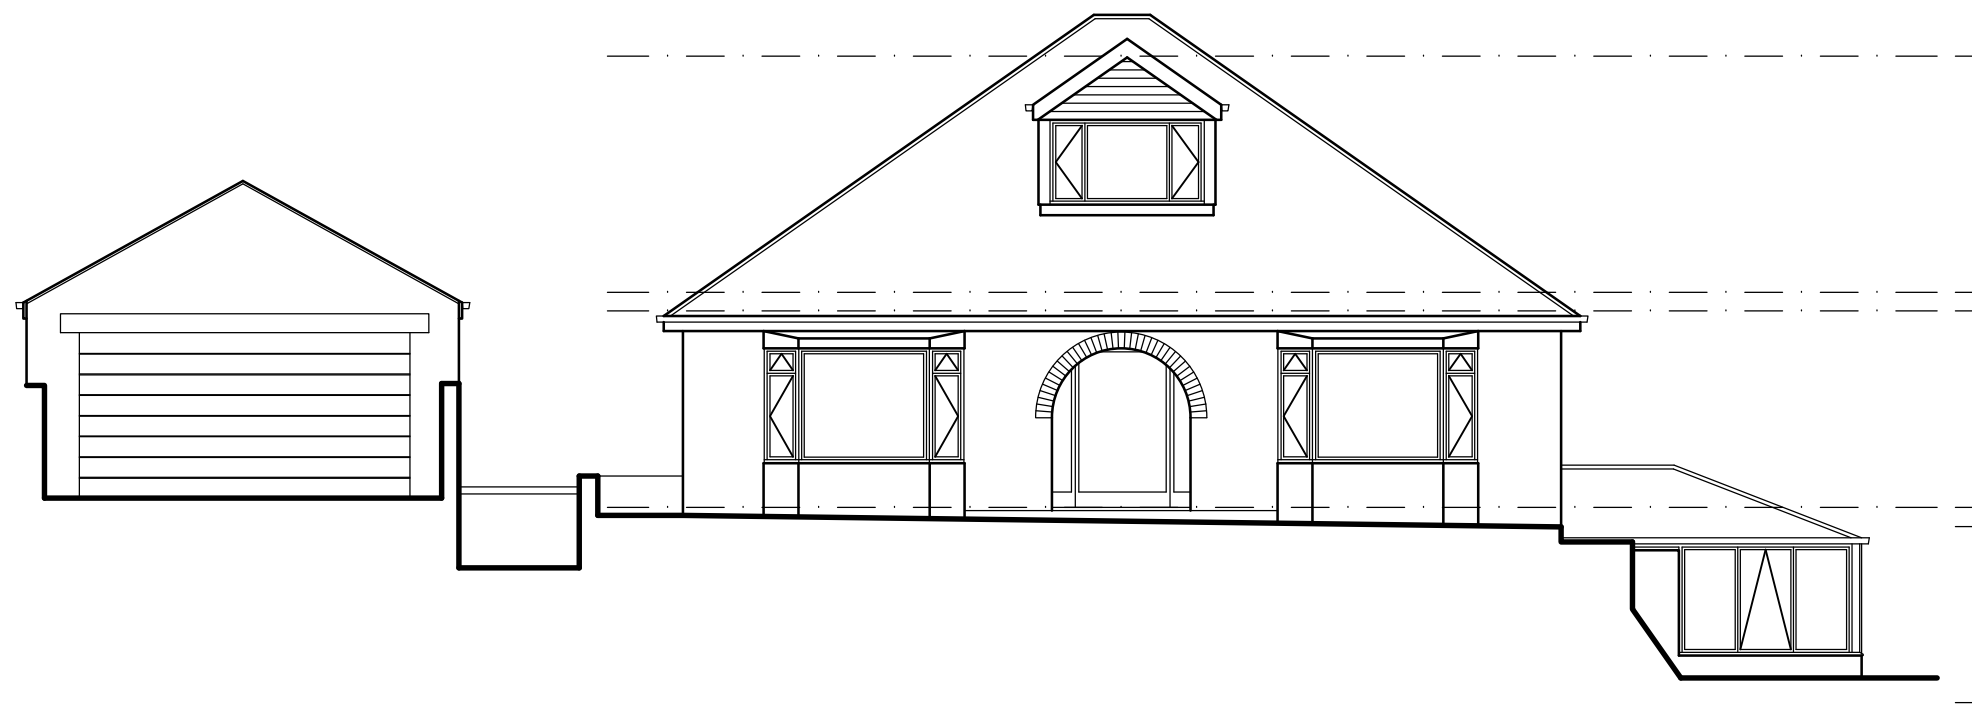


EXISTING FRONT ELEVATION
SCALE 1:100




EXISTING SIDE ELEVATION
SCALE 1:100




EXISTING REAR ELEVATION
SCALE 1:100

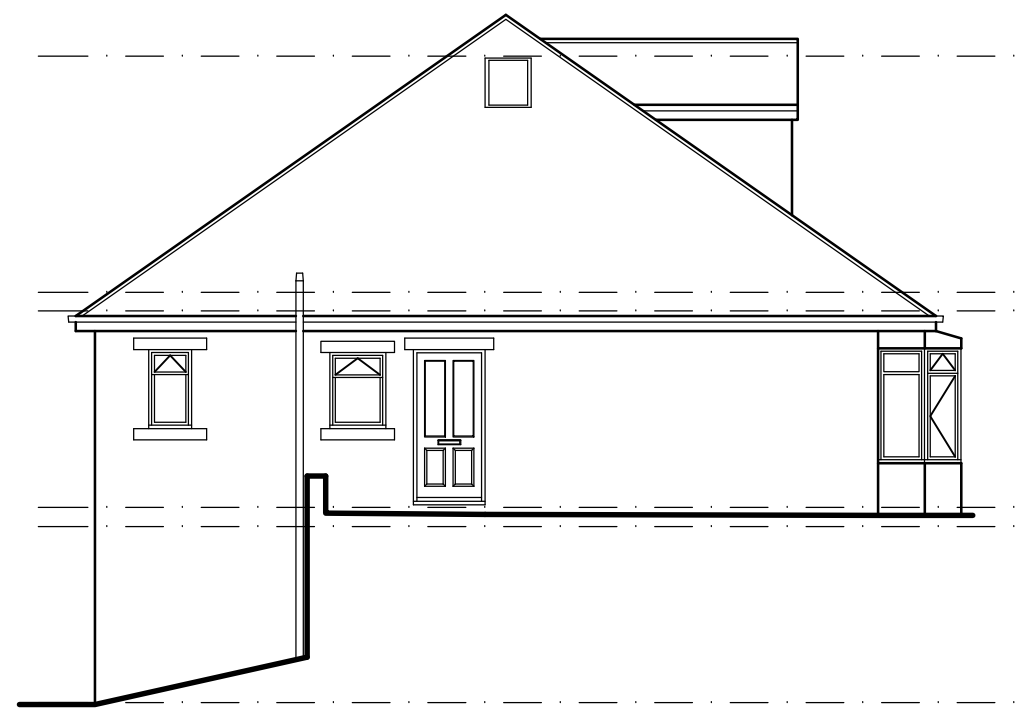

EXISTING SIDE ELEVATION
SCALE 1:100

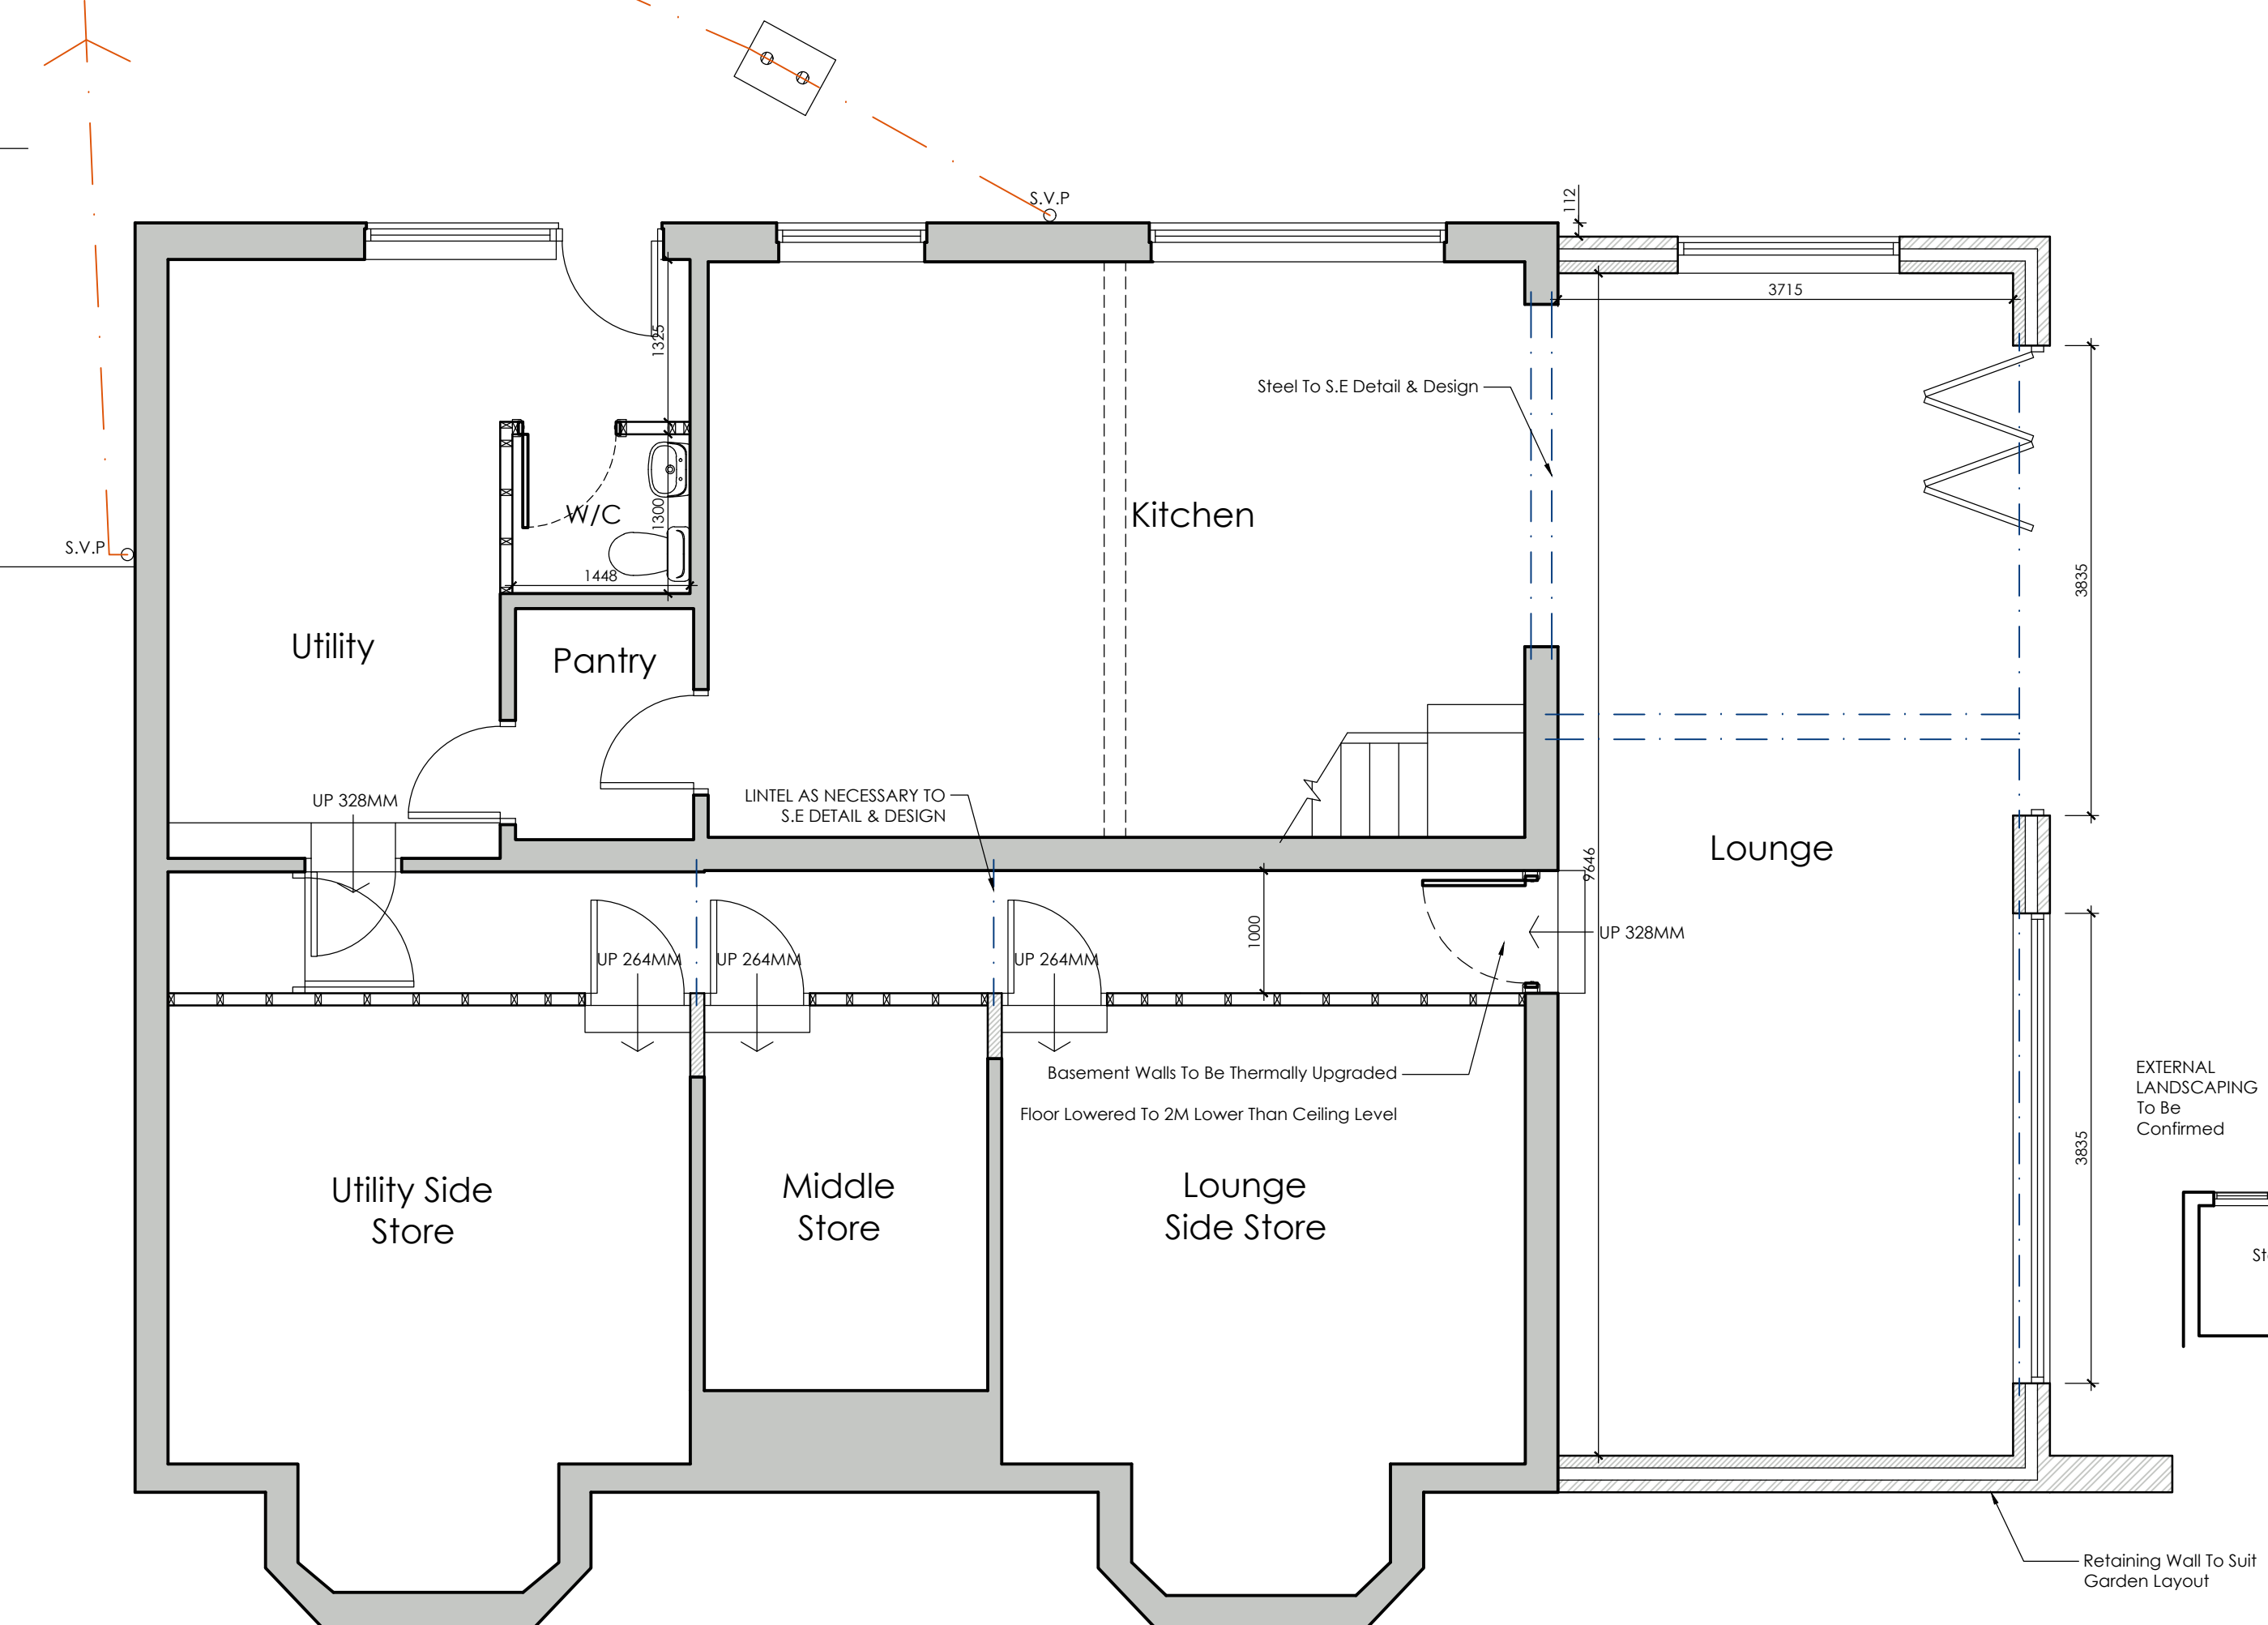

PROPOSED
LOWER GROUND FLOOR PLAN
SCALE 1:50

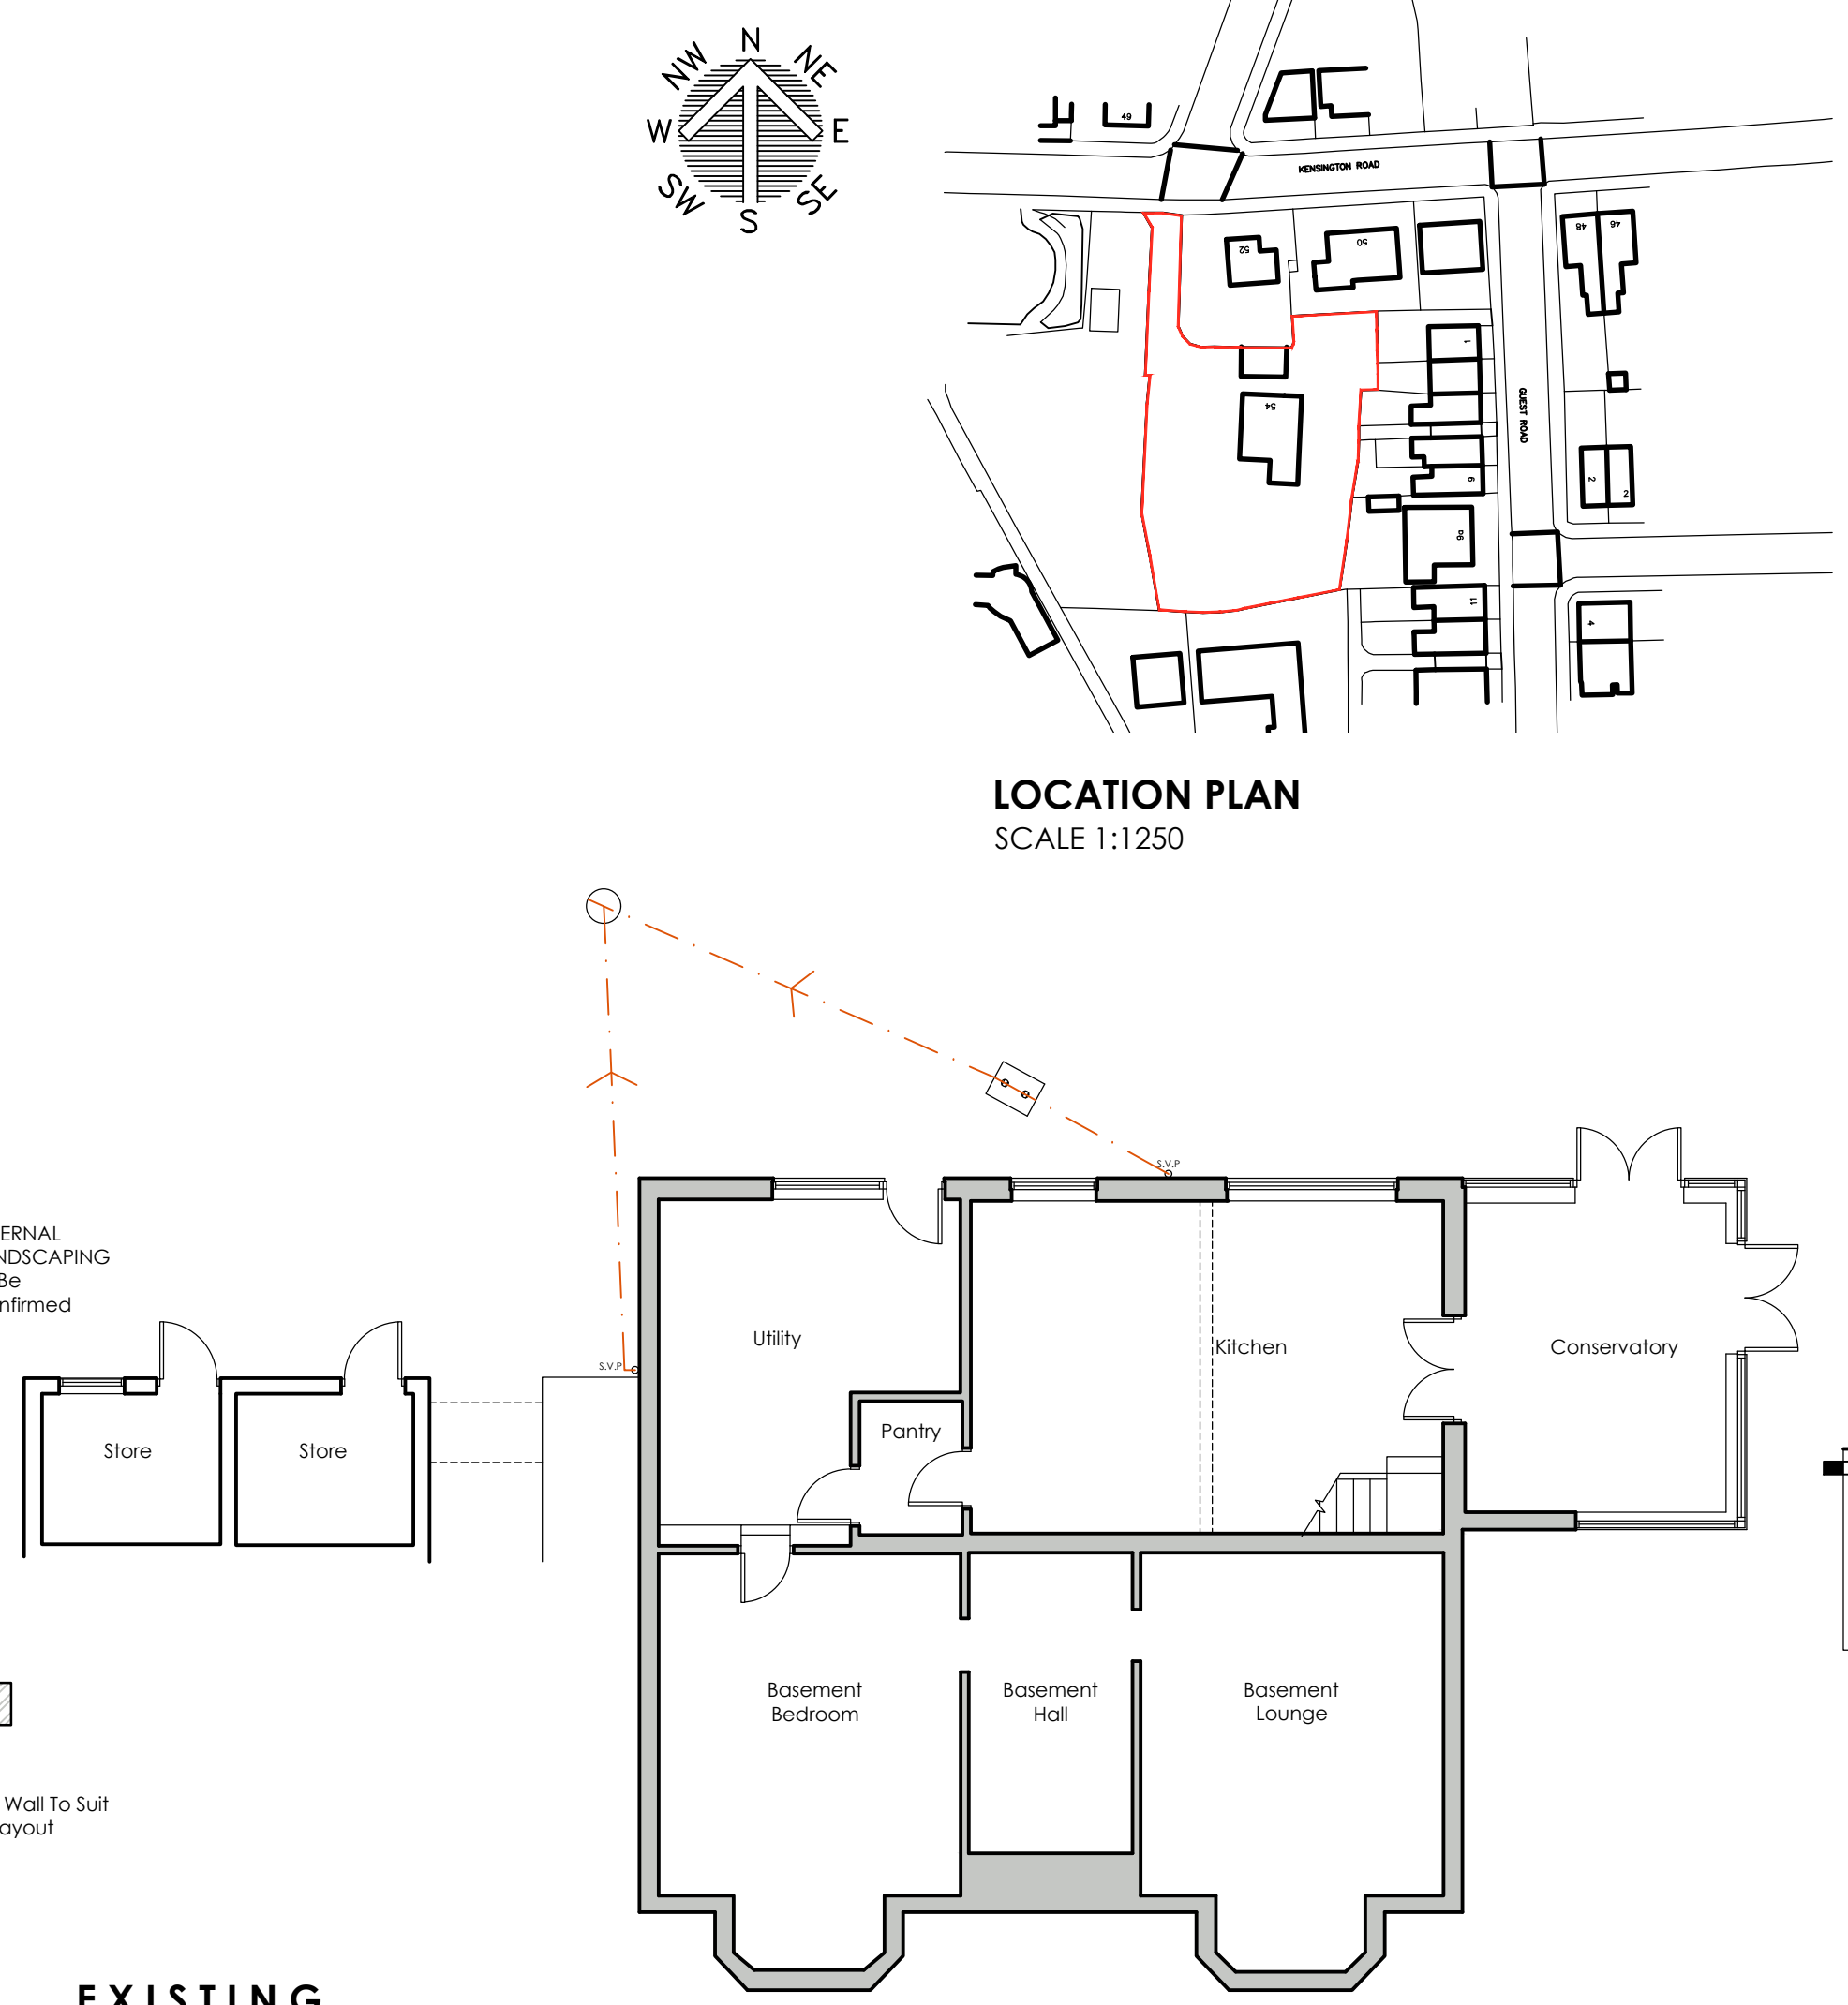

EXISTING
LOWER GROUND FLOOR PLAN
SCALE 1:100



LOCATION PLAN
SCALE 1:1250



BLOCK PLAN
SCALE 1:500

			OFFICE ONE, 34 VICTORIA ROAD, BARNLEY, S70 2BU			Phone: 01226 208482 Email: info@whiteagus.co.uk Web: www.whiteagus.co.uk		
Project: PROPOSED ALTERATIONS AT 54 KENSINGTON ROAD BARNLEY, S75 2SS			Client: MR STEPHEN HUGHES					
Drawing Title: PLANS AND ELEVATIONS			Date: NOVEMEBR 2023			Scale: 1:50 & 1:100 @ A1		
			Ref: 23-108			Dwg. No. 02		
						Rev. H		
Date	Suffix	Description	Date	Suffix	Description			
20/11/2023	A	REVISED TO CLIENTS REQUIREMENTS	31/01/2024	F	REVISED TO CLIENTS REQUIREMENTS			
01/12/2023	B	REVISED TO CLIENTS REQUIREMENTS	06/02/2024	G	REVISED TO CLIENTS REQUIREMENTS			
21/12/2023	C	REVISED TO CLIENTS REQUIREMENTS	19/03/2024	H	REVISED TO CLIENTS REQUIREMENTS			
20/12/2023	D	REVISED TO CLIENTS REQUIREMENTS			REVISED FOR PLANNING			
24/01/2024	E	MATERIALS REVISED						