


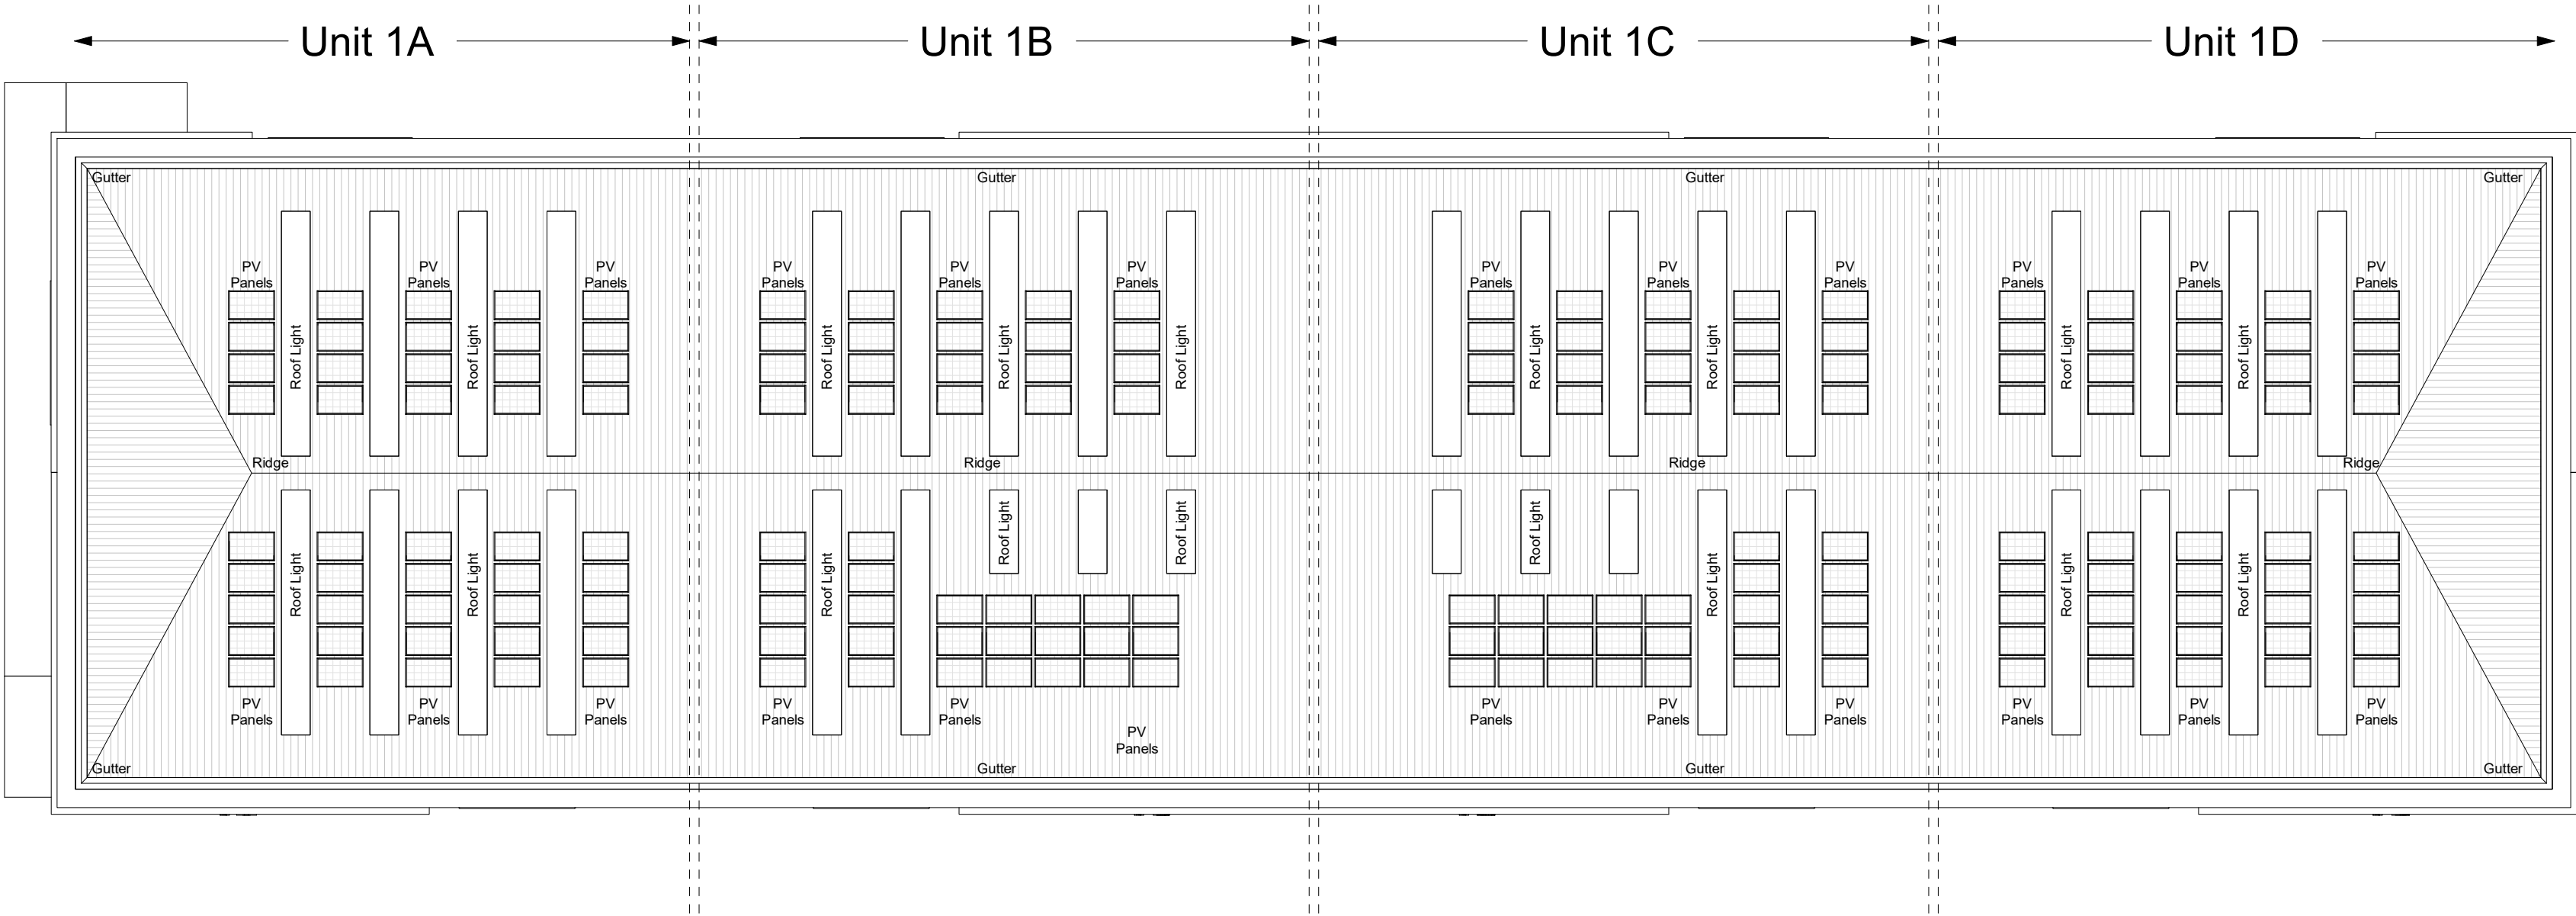

Roof Plan
1 : 200

NOTES

15% Indicative rooflights / 15% Indicative PV panels

Roof to be a Profiled built up system in Green

Rev	Date	Description	Rev By	Chk'd By
C	25.06.21	Updated inline with comments received	NBB	JMR
B	28.04.21	Design Development	NBB	JMR
A	16.04.21	Design Development	NBB	JMR

Project Title	PROPOSED INDUSTRIAL DEVELOPMENT			
	Phase 2A Dearne Valley Parkway Rockingham Barnsley			
Client	Harworth Group			
Status	PLANNING			
Scale	1 : 200	Drawing Size	A2	
Drawn By	NBB	Checked By	JMR	Date 04.21

12006-2 - (P)122

Rev C

Wakefield, WF1 3QA
t. 01924 291800

Carvers Warehouse, 77 Dale Street,
Manchester, M1 2HG
t. 0161 2388555

The Old Rectory, 79 High Street,
Newport Pagnell, MK16 8AB
t. 01908 211577

101 London Road,
Reading, RG1 5BY
t. 0118 9507700

10 Gees Court, St Christophers Place,
London, W1U 1JJ
t. 0207 4091215

THE HARRIS PARTNERSHIP

ARCHITECTS
www.harrispartnership.com

0 2 4 10m
SCALE 1 : 200

The Harris Group Ltd does not accept liability for any deviation to our drawings or specification.
This drawing is copyright and may not be reproduced in whole or part without written authority. Do not scale off this drawing.