


Drawing No.	Rev No.
MDN002 -004	A

SURFACE WATER IS TO BE DIRECTED IN THE FIRST INSTANCE TO A NEW SOAK AWAY 1m³ A MINIMUM OF 5m FROM ANY EXISTING STRUCTURE IN THE REAR GARDEN AREA. (SUBJECT TO PERCOLATION TEST RESULTS BEING SATISFACTORY).

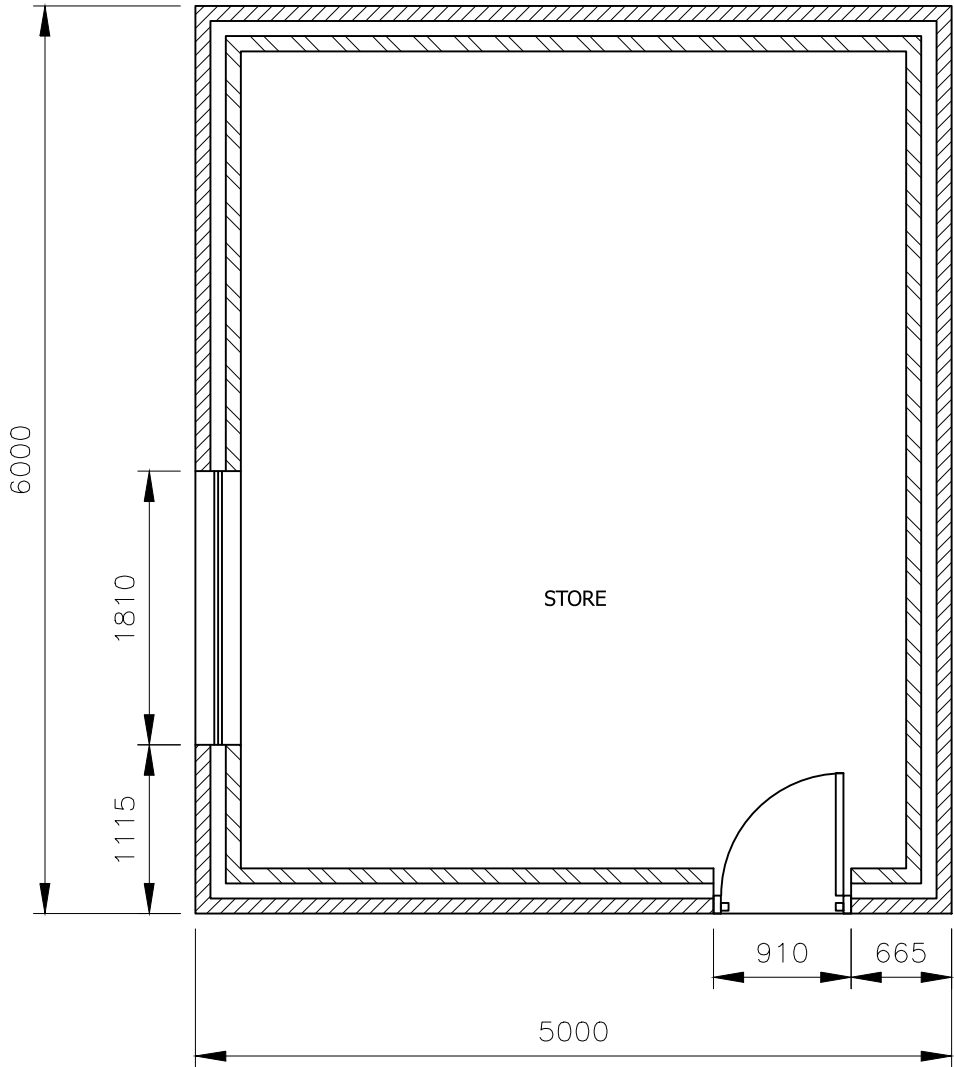

PROPOSED GROUND FLOOR PLAN
SCALE 1:50 AT A3

DO NOT SCALE: Contractor to check all dimensions and report any omissions or errors

NOTES

A	Height reduced	JRB			21/11/18
Rev	Description	By	Chk	App	Date

JRB DESIGNS Ltd
1 Saville Road
Cudworth
Barnsley
S72 8LT
Tel: 01226 383542
Fax: 01226 380078
Mob: 07970 541192
Email: john@jrbdesigns.co.uk

This drawing is copyright. © jrbdesigns Ltd.

Client
MR. D NAYLOR

Drawing Title
PROPOSED PLANS

Address
**63 PRESTON WAY
MONK BRETTON
BARNSELEY
S71 2RT**

Project Title:
**PROPOSED GARDEN STORE
WITH PLAYROOM ABOVE**

Purpose of Issue:
PLANNING

Drawing Status
FIRST ISSUE

Scale at A3 AS SHOWN	Drawn By JRB	Date 29/08/2018
Checked By	Date 29/08/2018	Approved By Date 29/08/2018
Project No. MDN002	Drawing No. 004	Revision A

APPROVAL ☒ INFORMATION ☐ TENDER ☐ CONTRACT ☐ CONSTRUCTION ☐