

Notes: Planning drawings, not to be used for construction or building regulation purposes

MATERIALS

Walls - stretcher brick with cast quoins to front corner &
red soldier course over openings, all to match existing
Roof - clay pantiles to match existing
Windows/ Doors - white PVCu
Fascias/ soffits - white PVCu
Gutters/ rwp - white PVCu square

Revision: --

Revision List:

0 5m

Project Name: 27 Salcombe Close S75 6FG

Drawing Title: Elevations - Proposed


Drawing Number: 1027/TP/007

Scale: 1:100@A3

Date: Dec 09




North Elevation

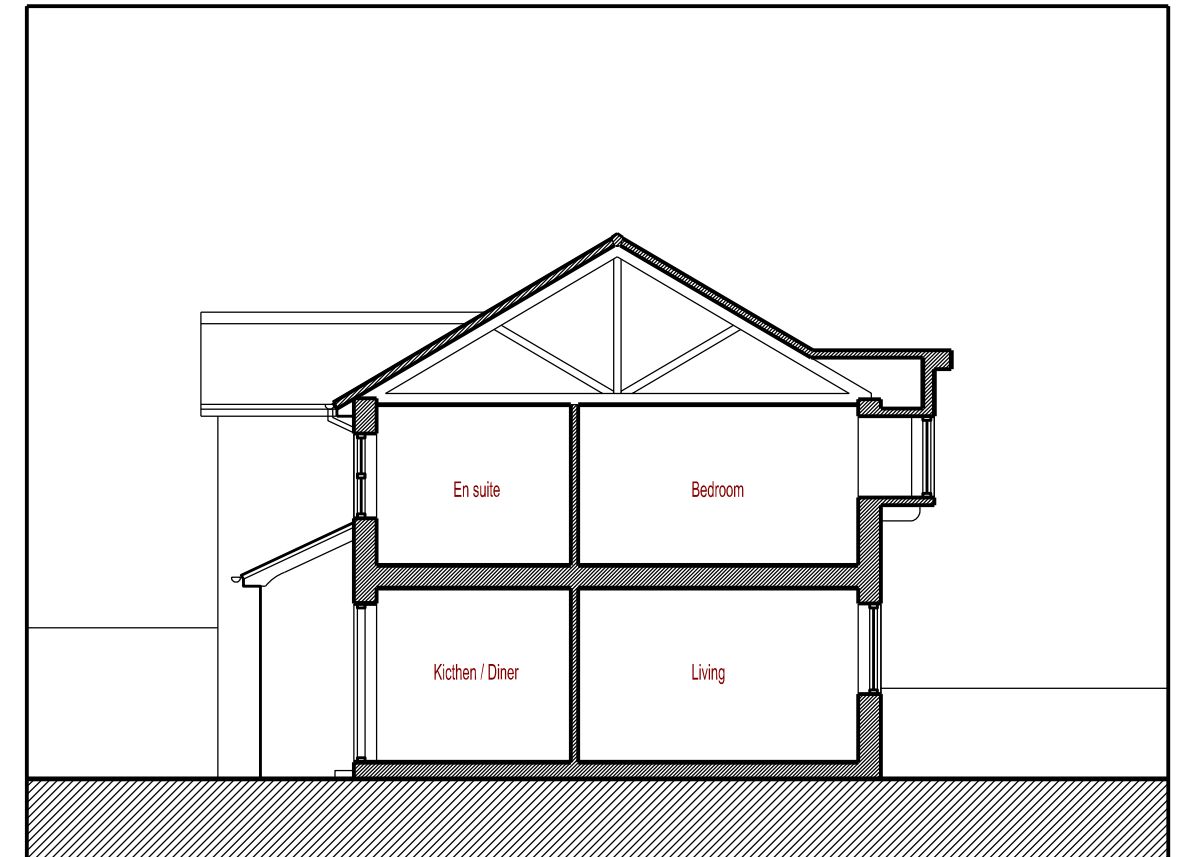

East Elevation



South Elevation

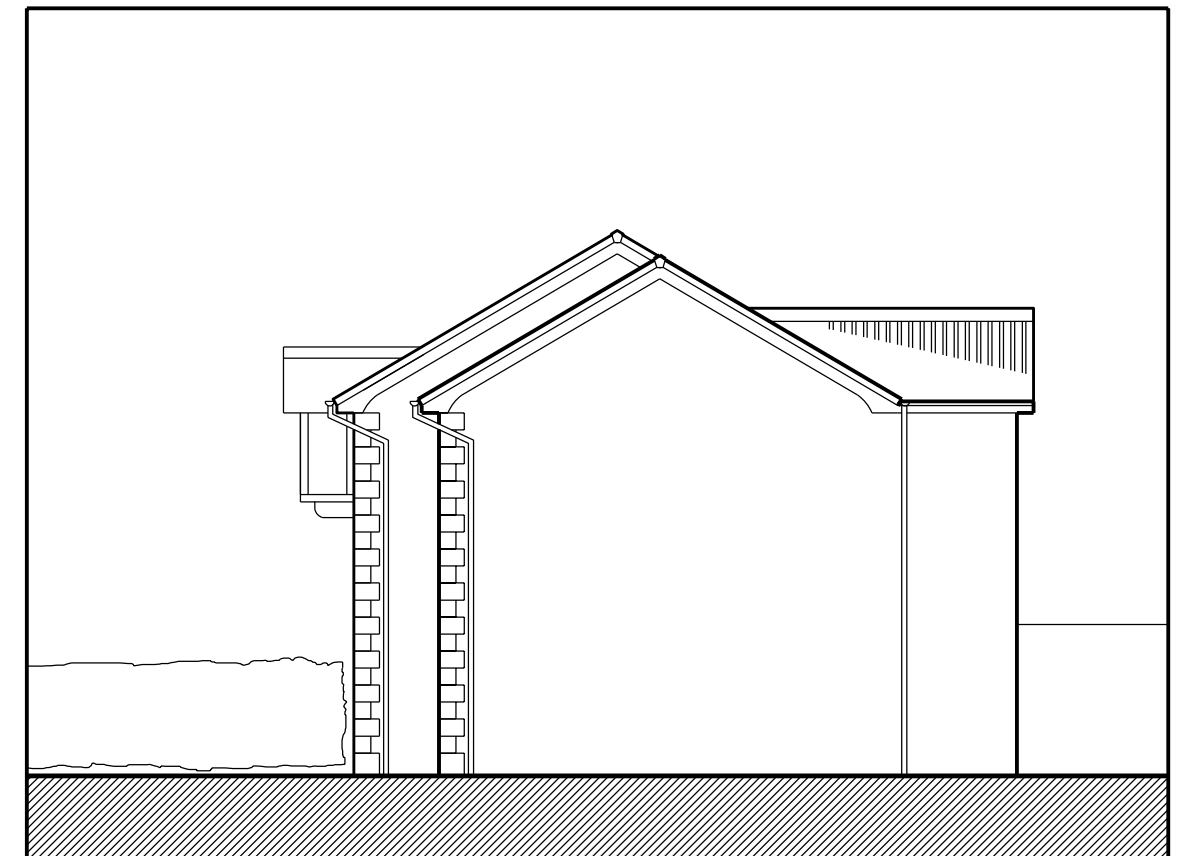

West Elevation