
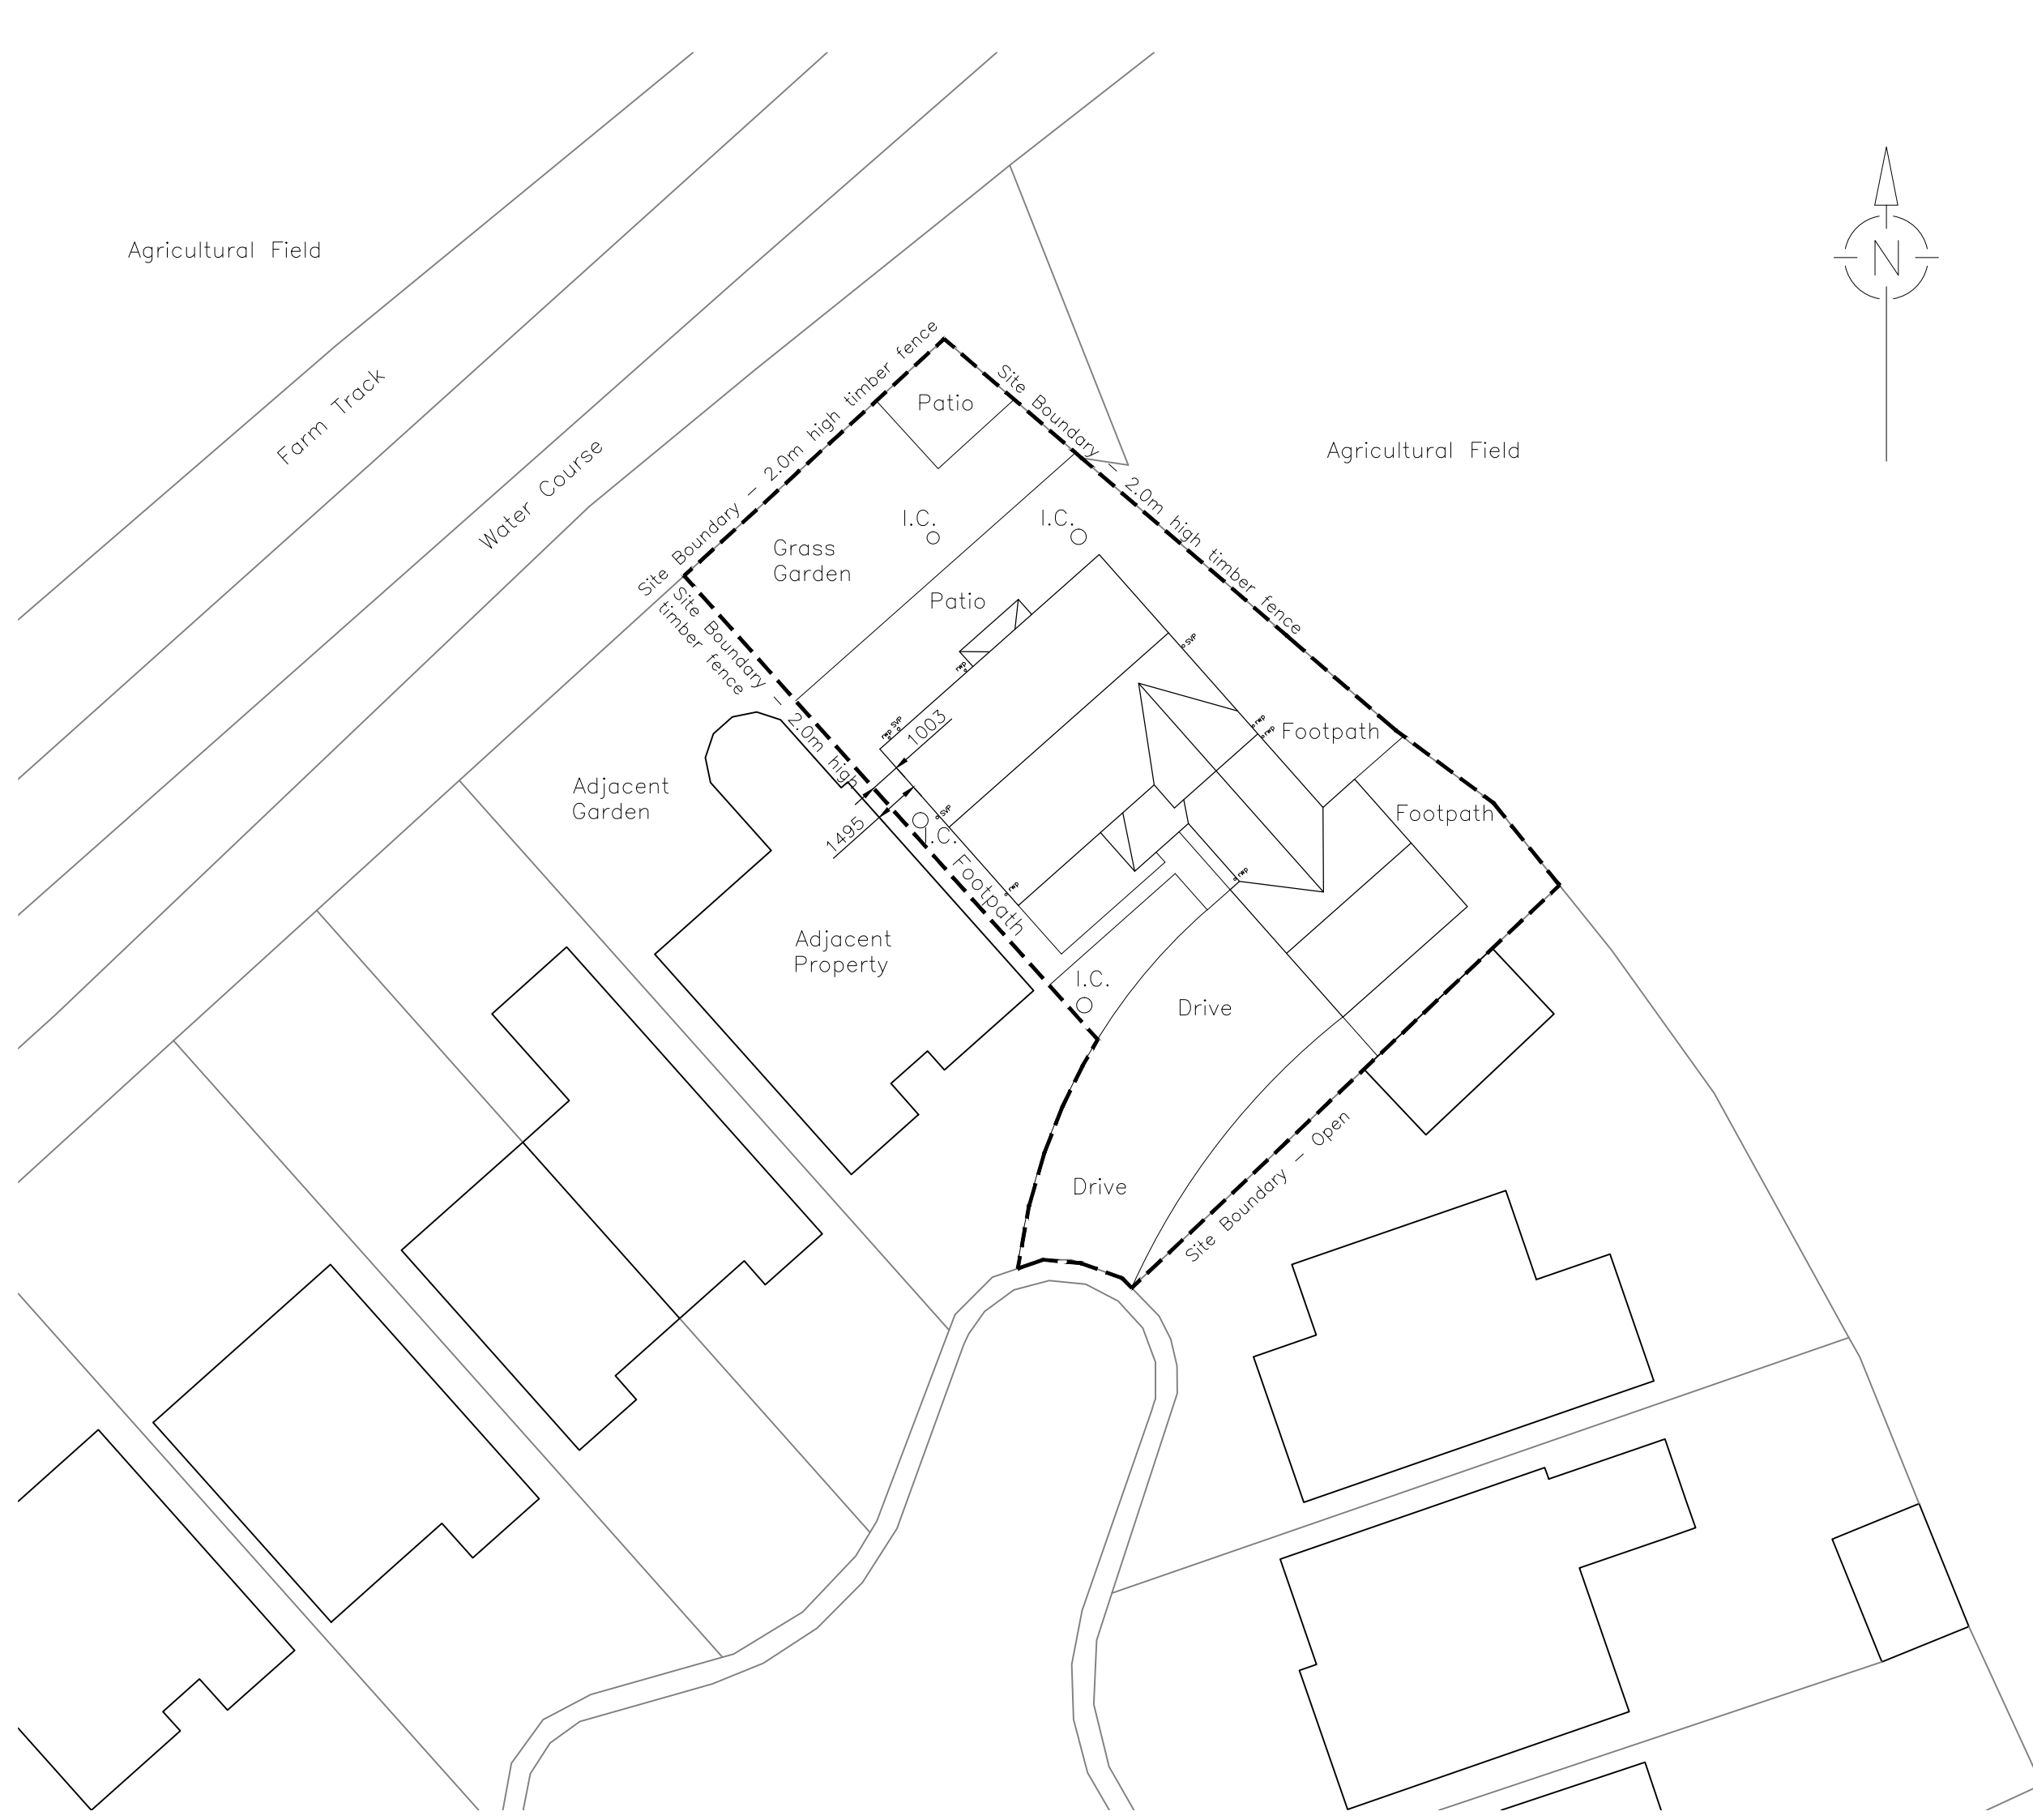


Copyright Farnwick Architectural Services 2021
This drawing is the property of
Farnwick Architectural Services.
It must not be copied or reproduced or divulged
to anyone without written permission.

Do not scale off this drawing
All discrepancies to be reported to FAS.

For:	Mr C Haupt	
Project:	Proposed Single Storey Rear Extension at 18 Wellfield Gardens, Royston	
Drawing:	Existing Site Plan with Roof Plan	

Scale:	1:200@A3	Drawing No.	Rev.
Date:	Feb 2021	380-03	

 

Farnwick
Architectural Services

22 Chapel Lane
Barwick in Elmet
Leeds LS15 4EG
T: 0113 2813364
E: enquiries@farnwick.co.uk
w: www.farnwick.co.uk