




Bondfield Crescent Barnsley

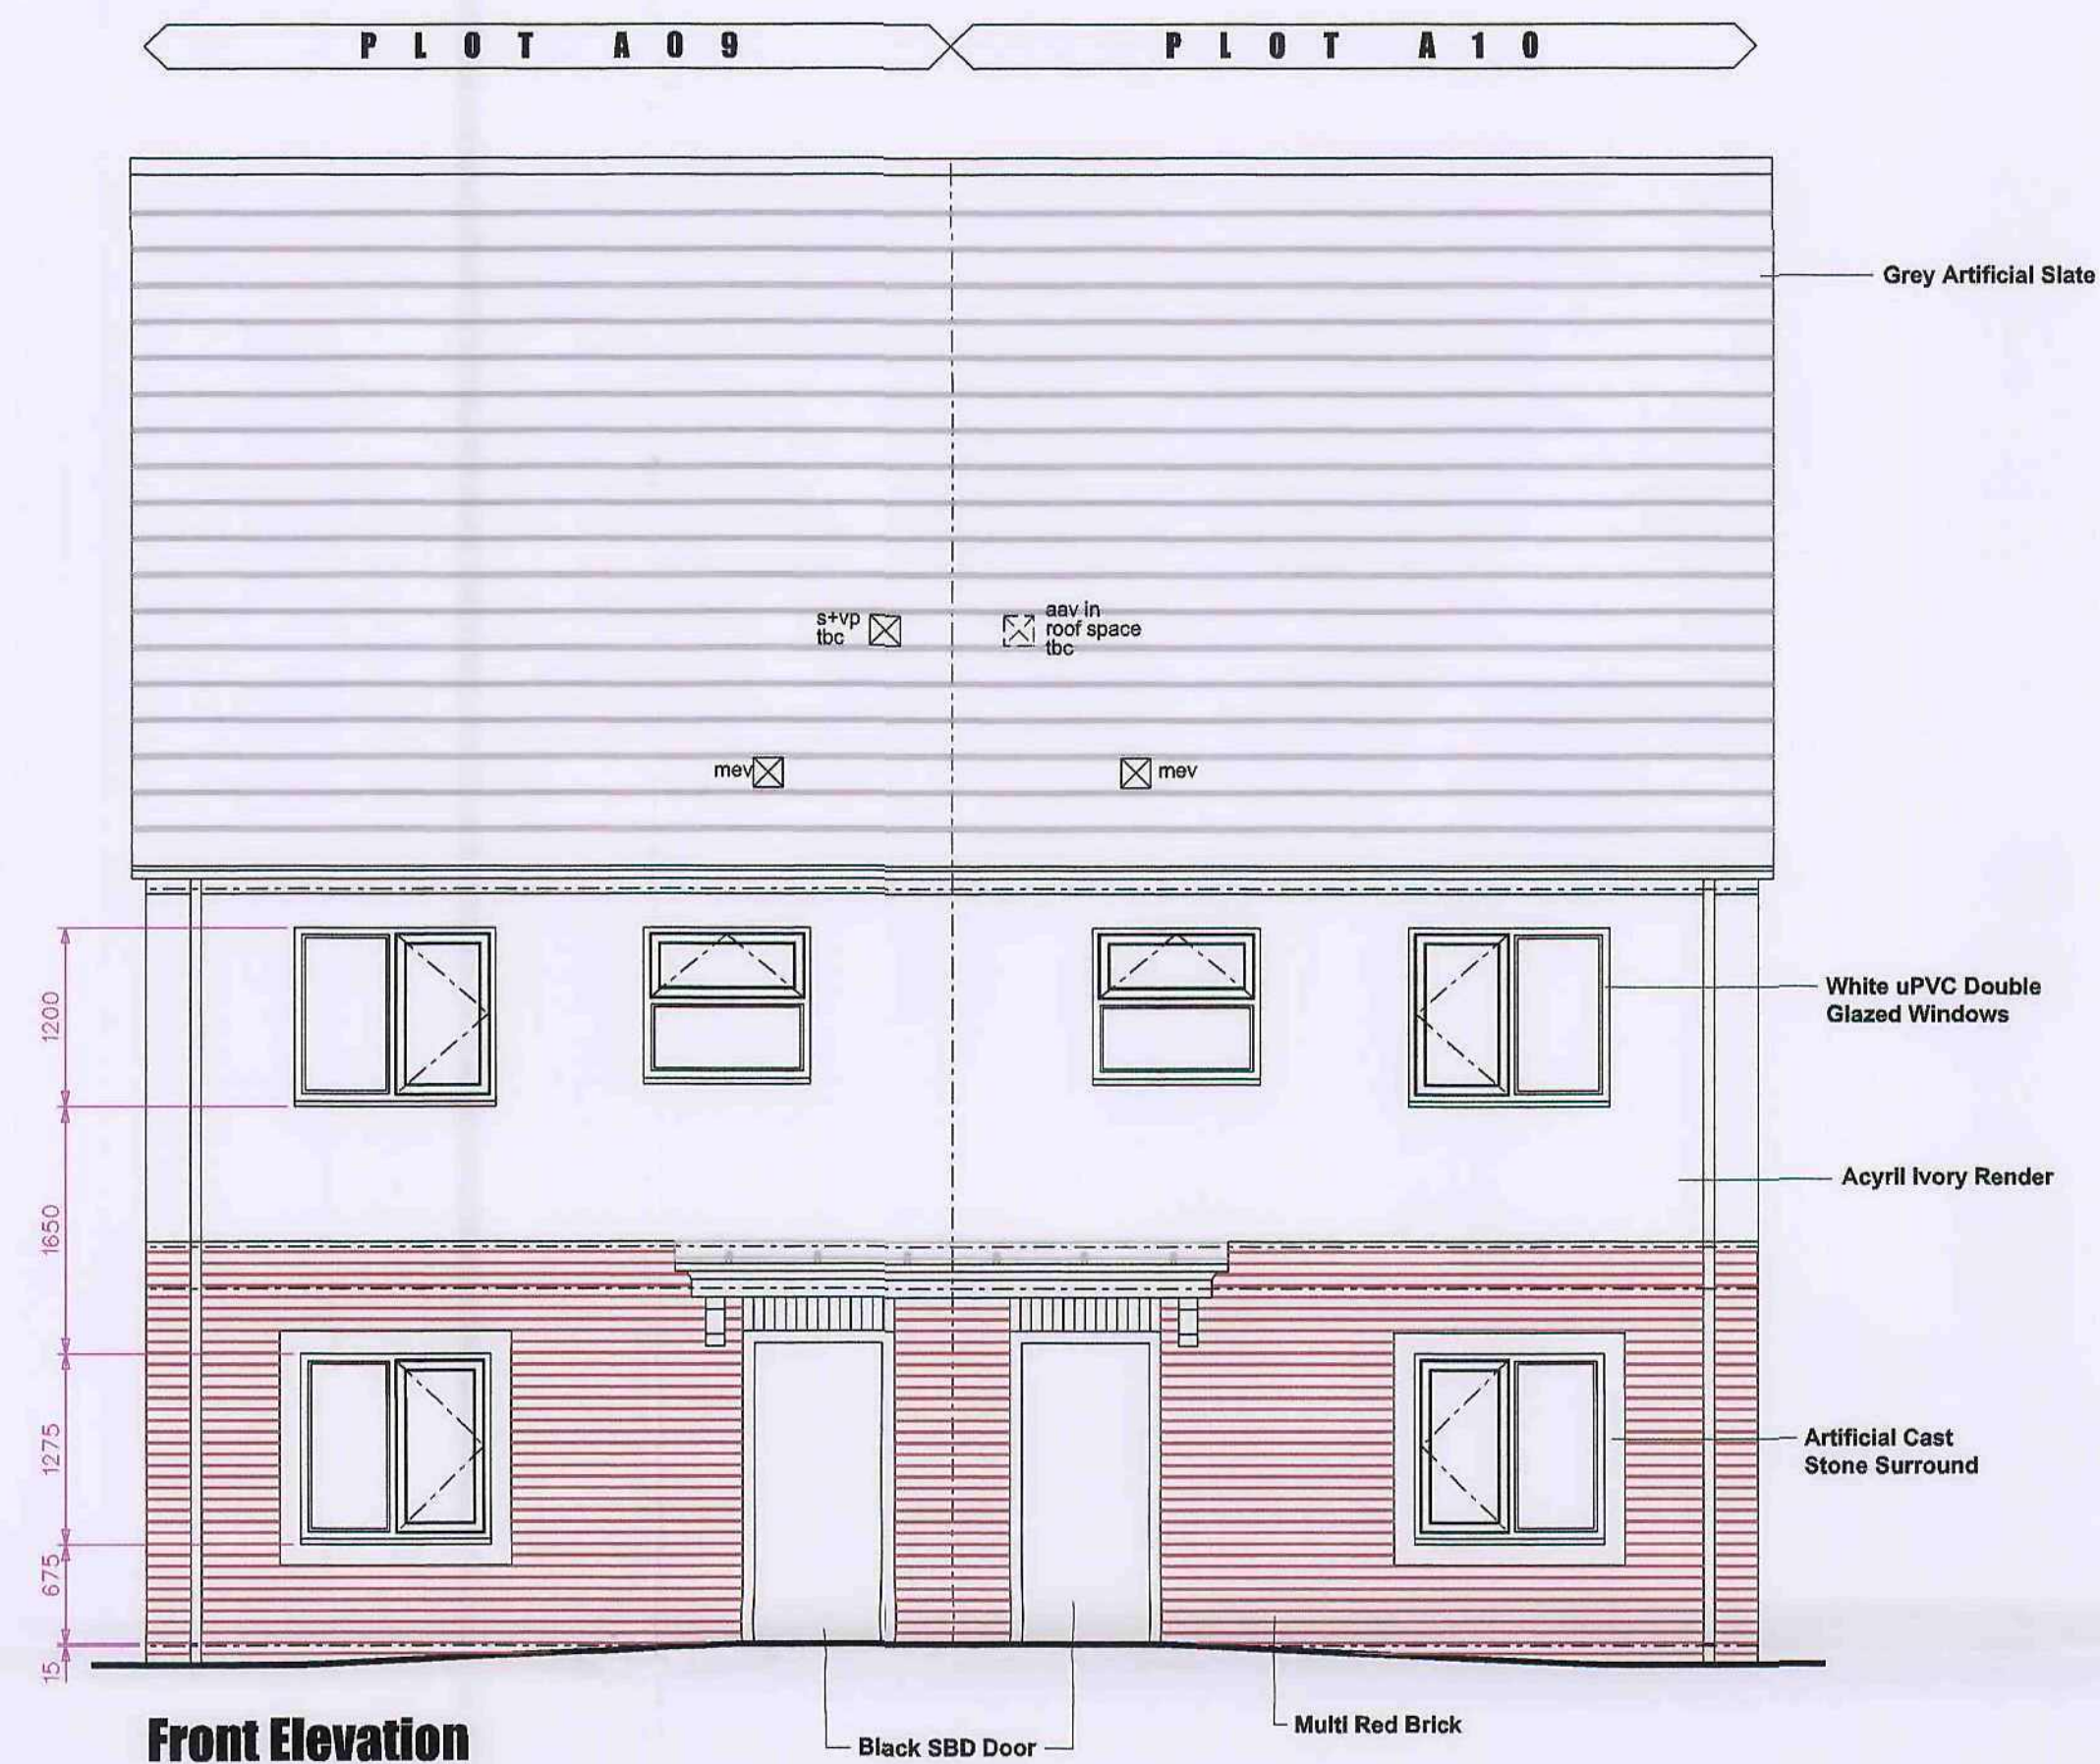


Front Elevation

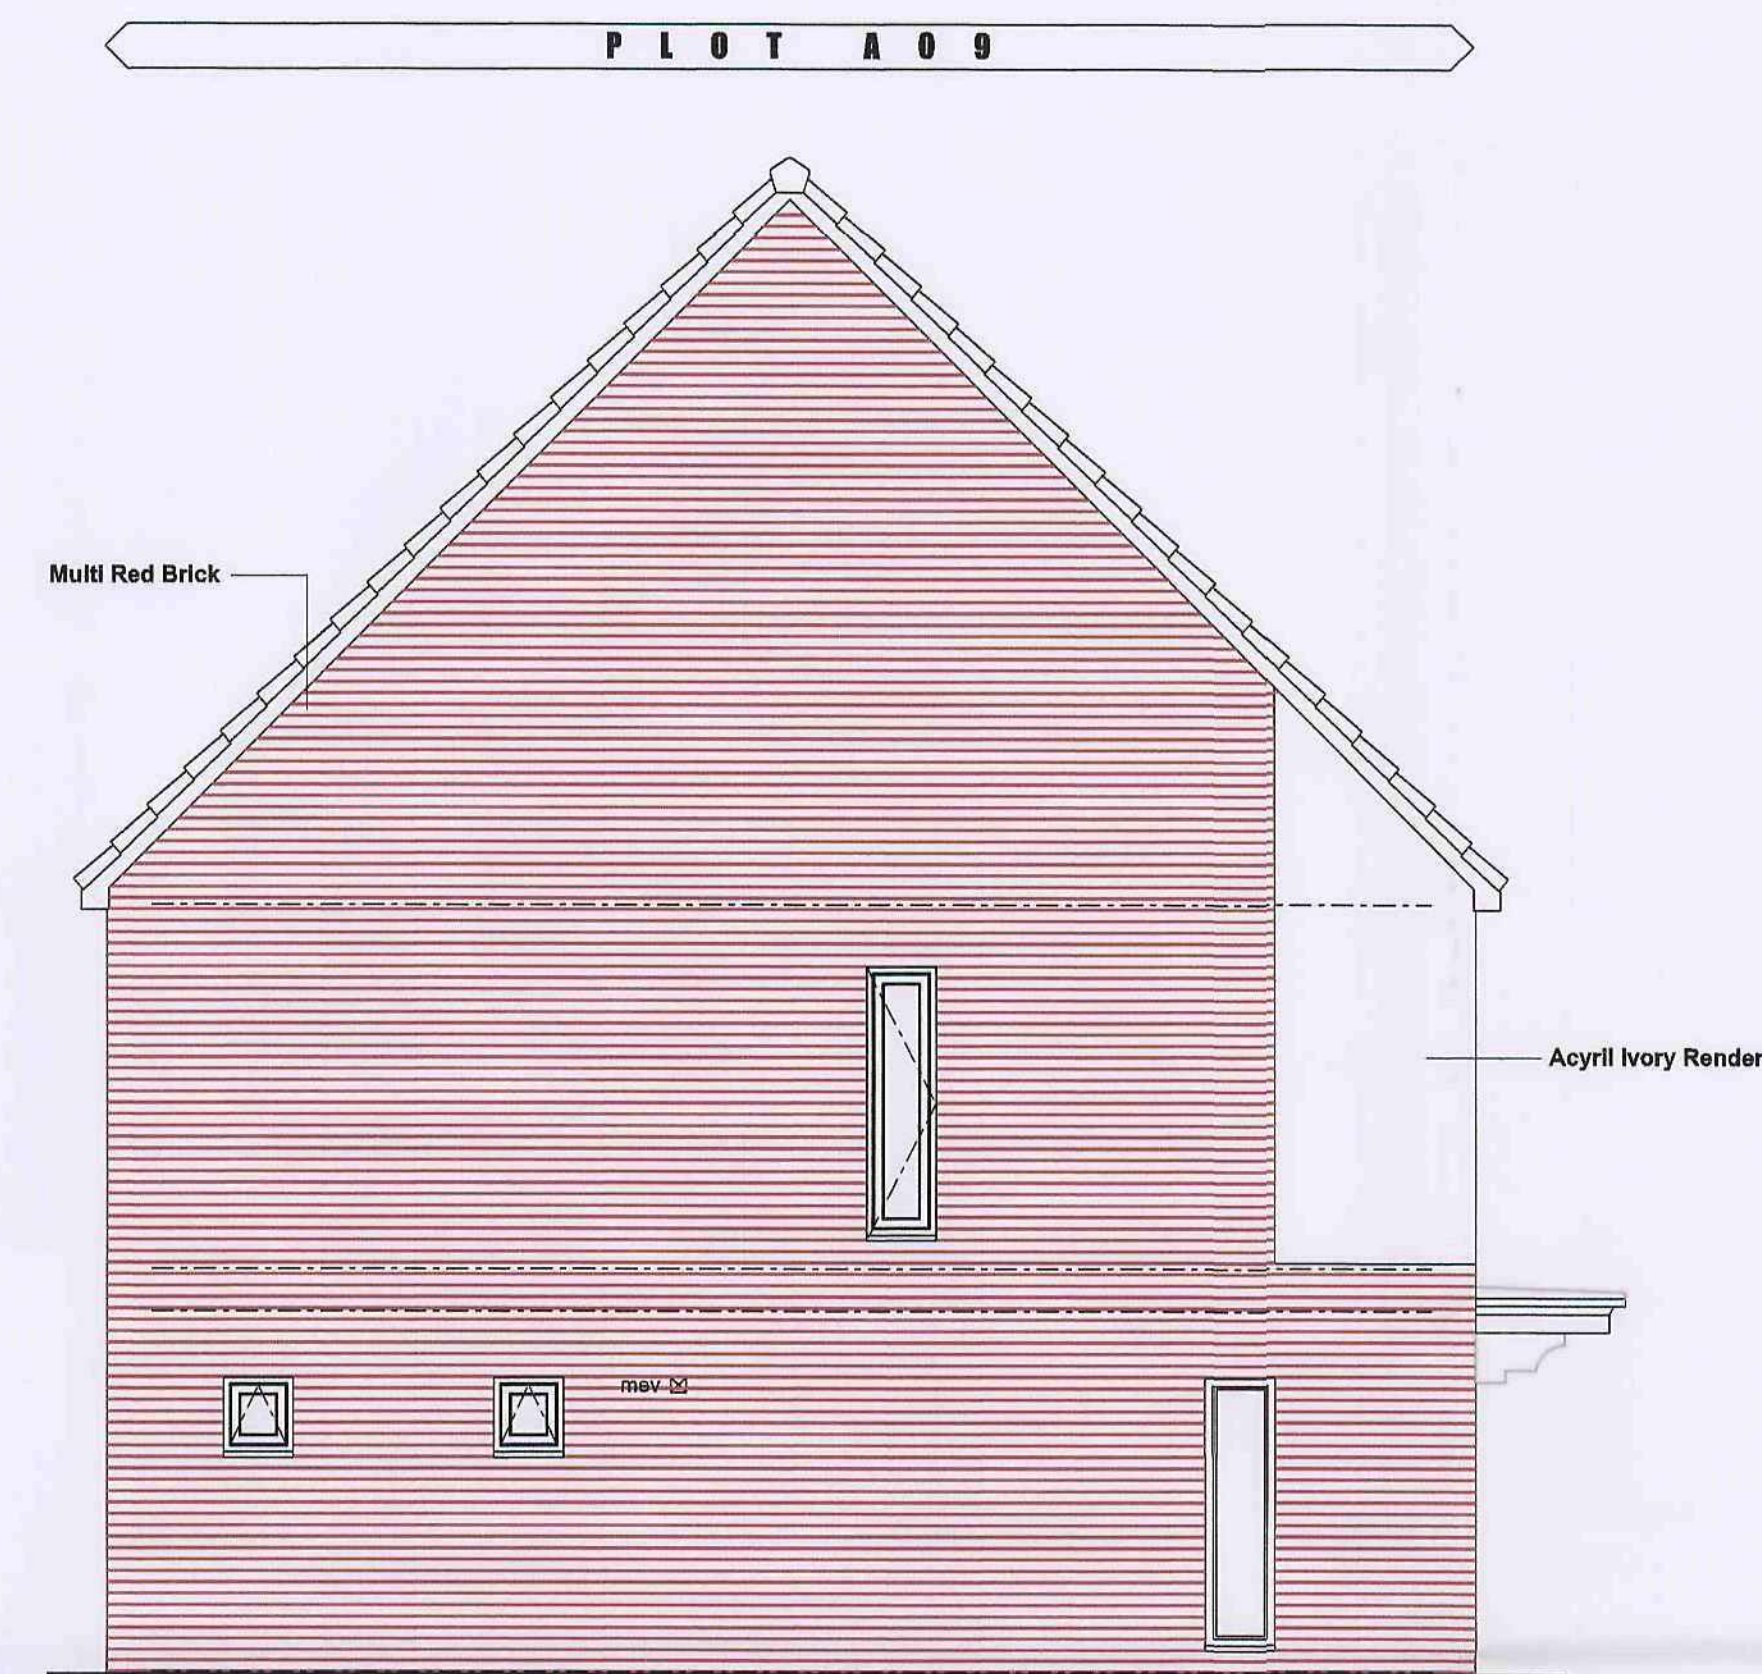

Side Elevation

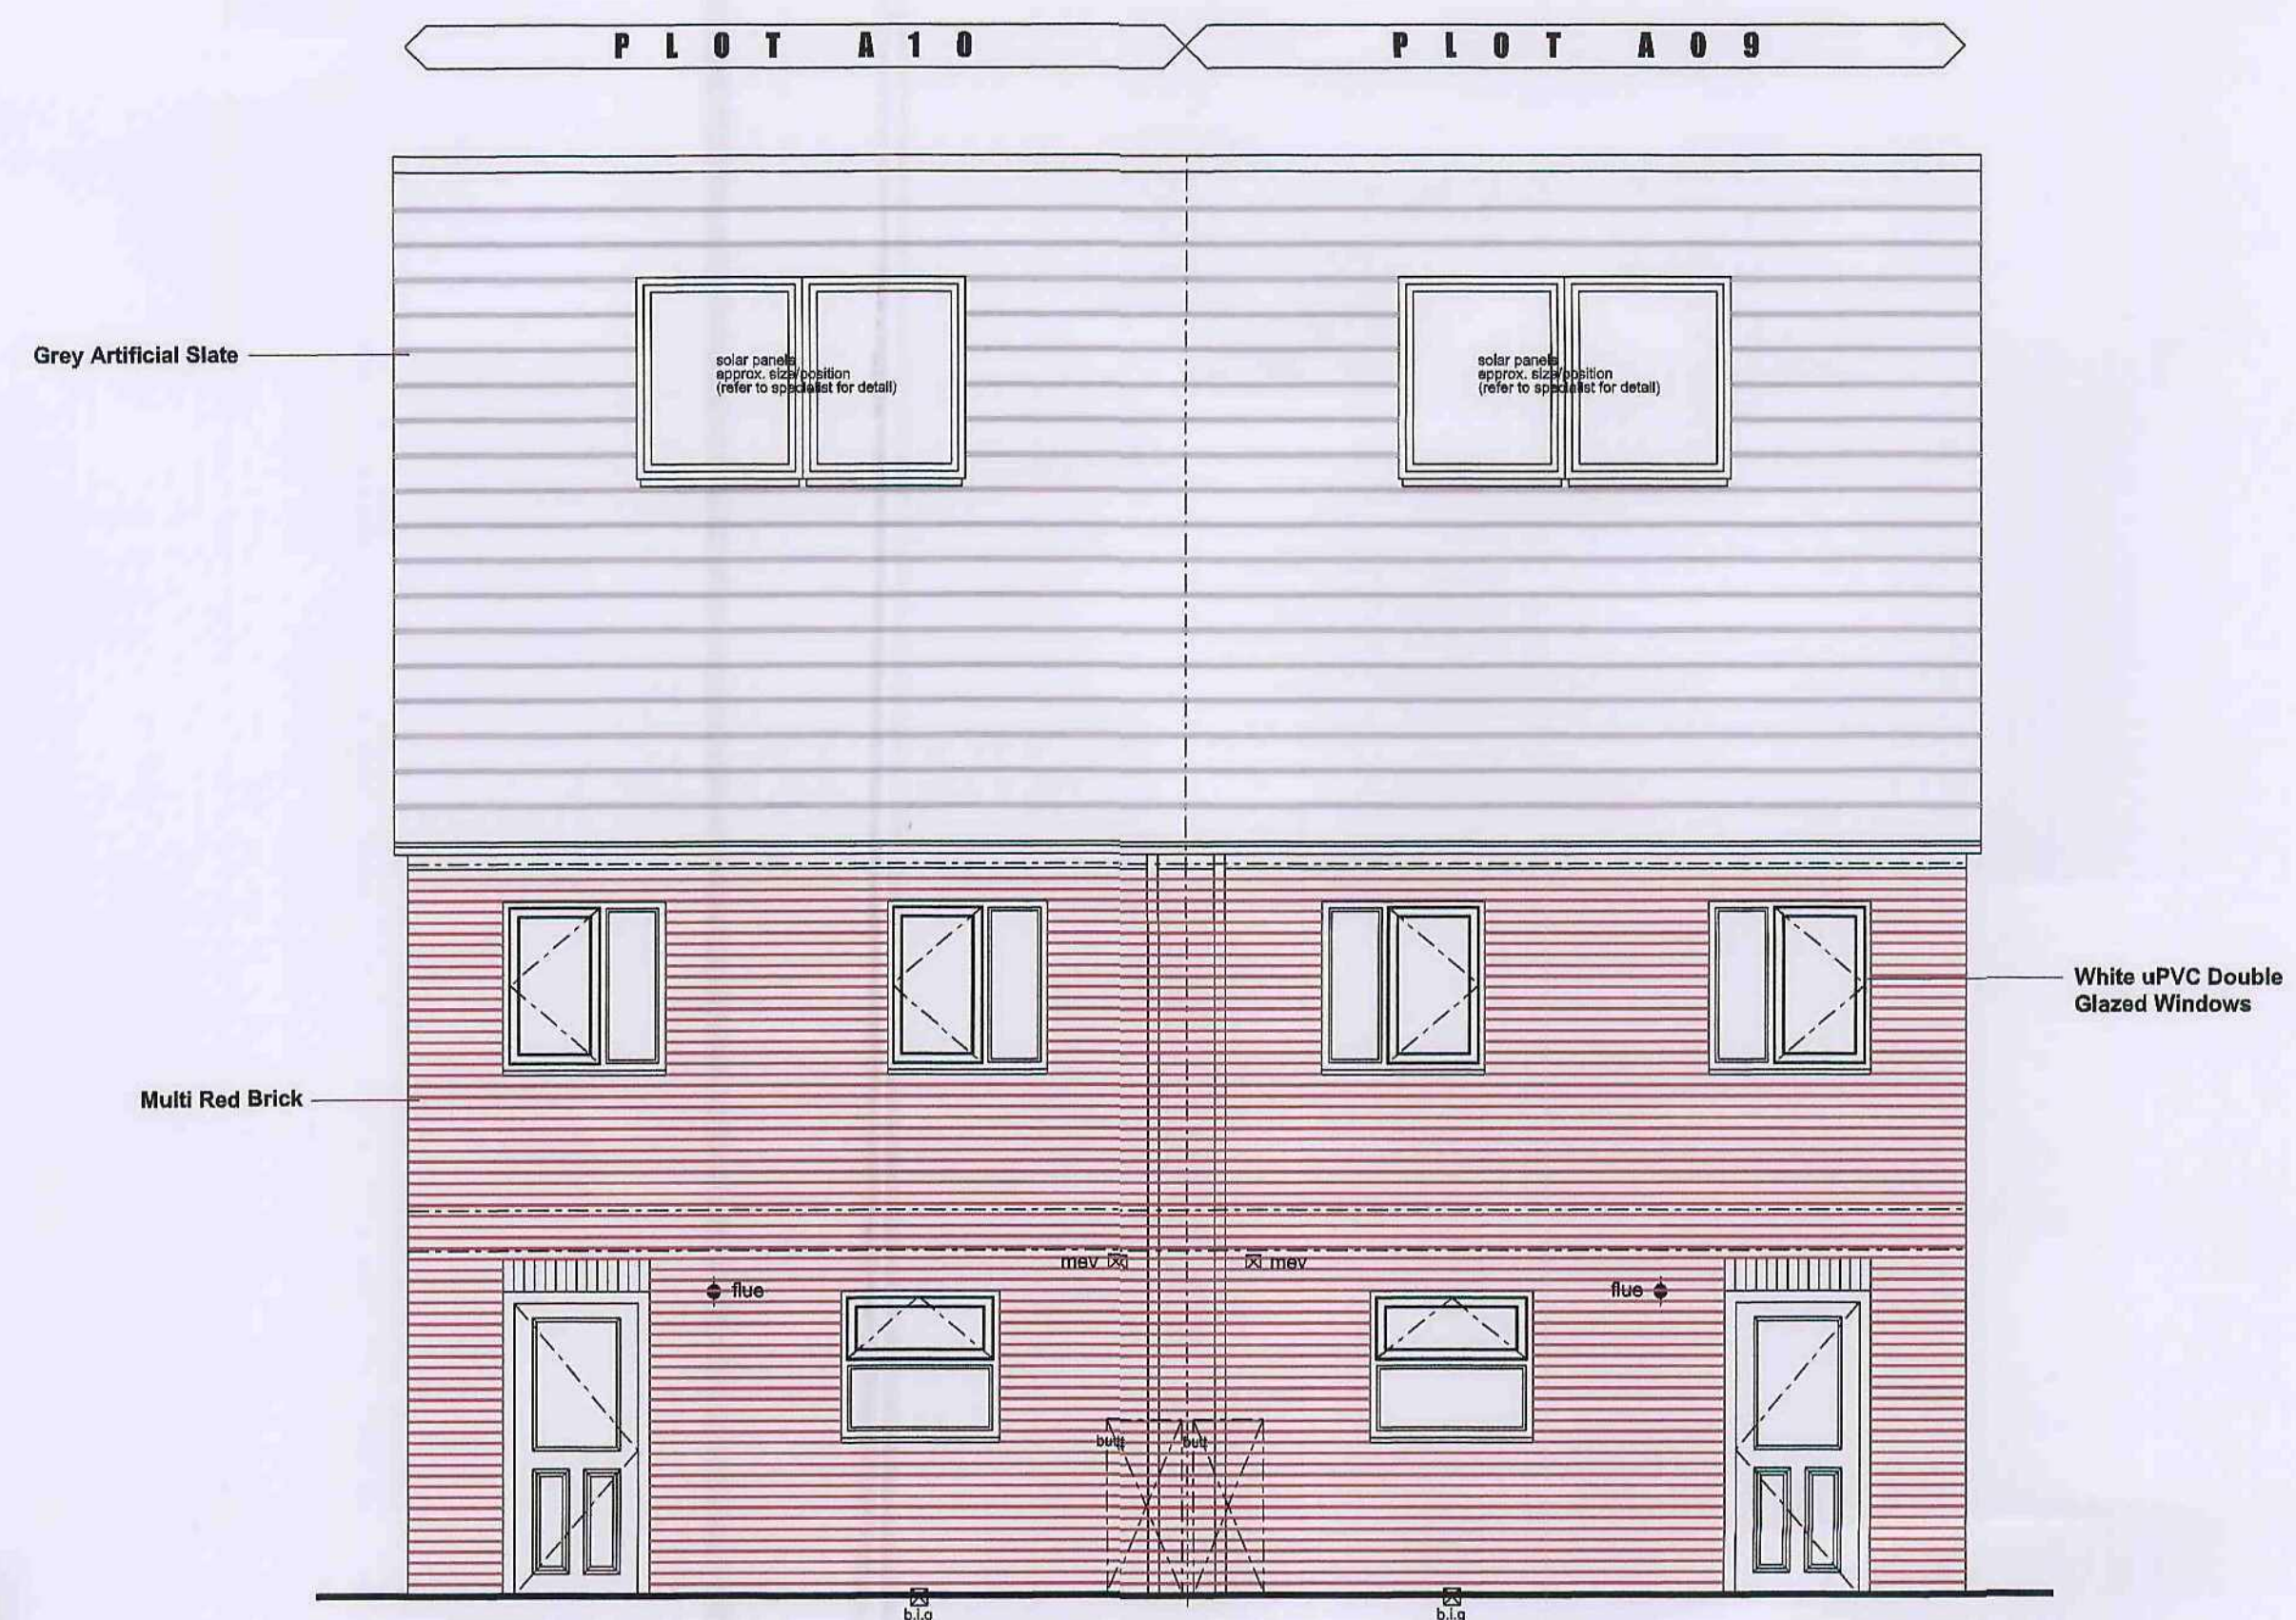

Rear Elevation

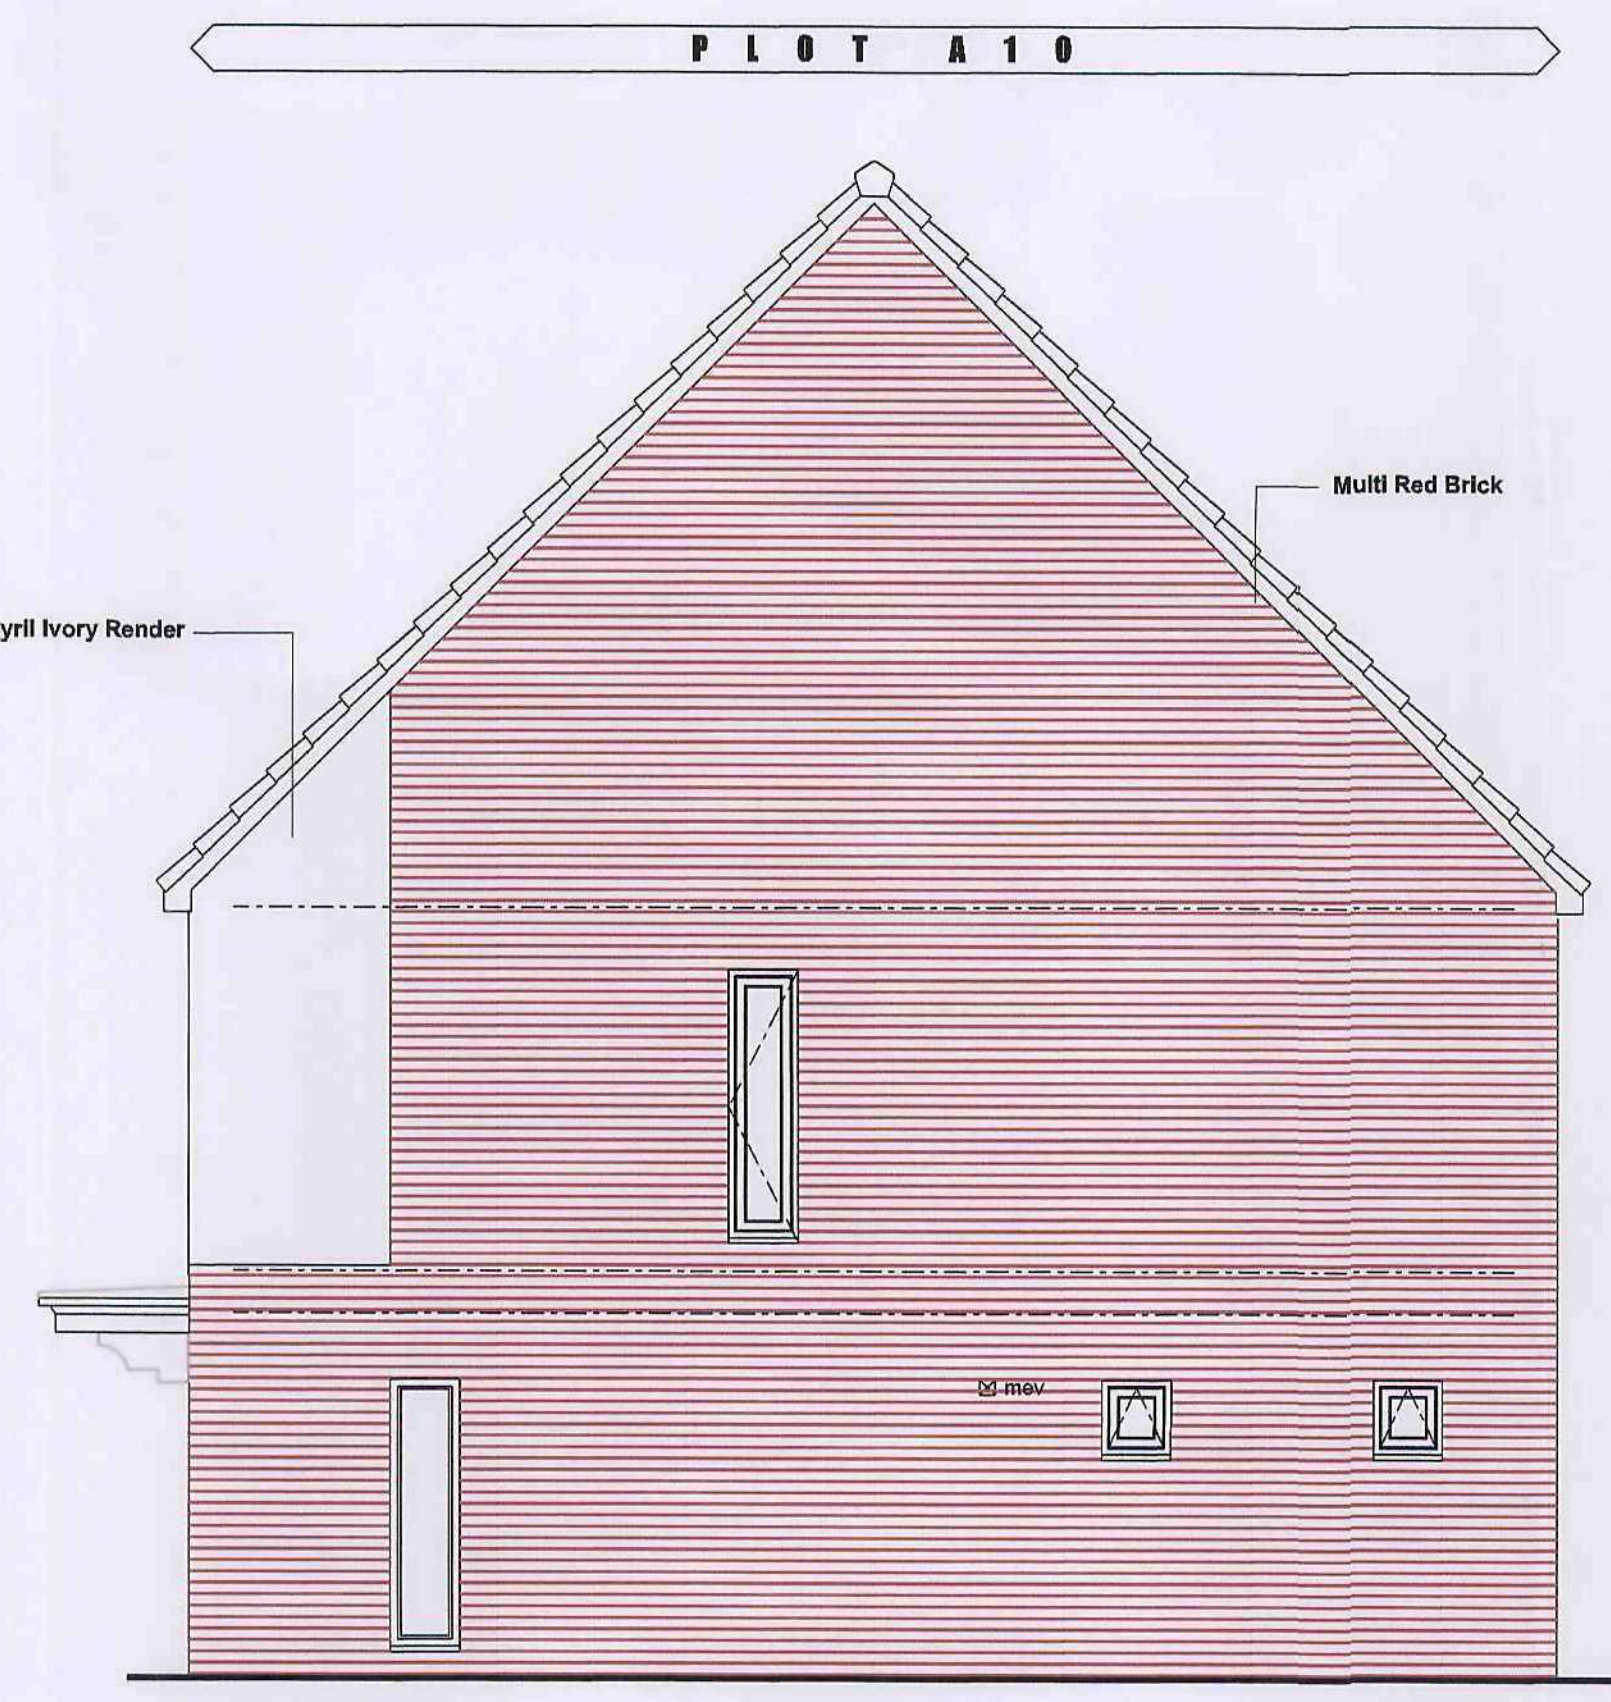

Side Elevation

DO NOT SCALE.
FIGURED DIMENSIONS ONLY TO BE TAKEN



A Member of The Chevin Housing Group



revisions

A.A. DESIGN LTD
architects surveyors
interior designers

UNIT 2
SHEFFIELD
TELEPHONE 0114 2589571
E - Mail architects@aadesign.co.uk

AIZLEWOOD ROAD
S8 0YX
FAX 0114 2500669

**Bondfield Crescent.
Housing Development
Barnsley
for
Chevin Housing Association**

**ELEVATIONS
Plots A09 & A10
(Type H3.3)**

DATE Jan. '11
DRAWN

SCALE 1:50

DRAWING No. 10003/P/18

SITE A