



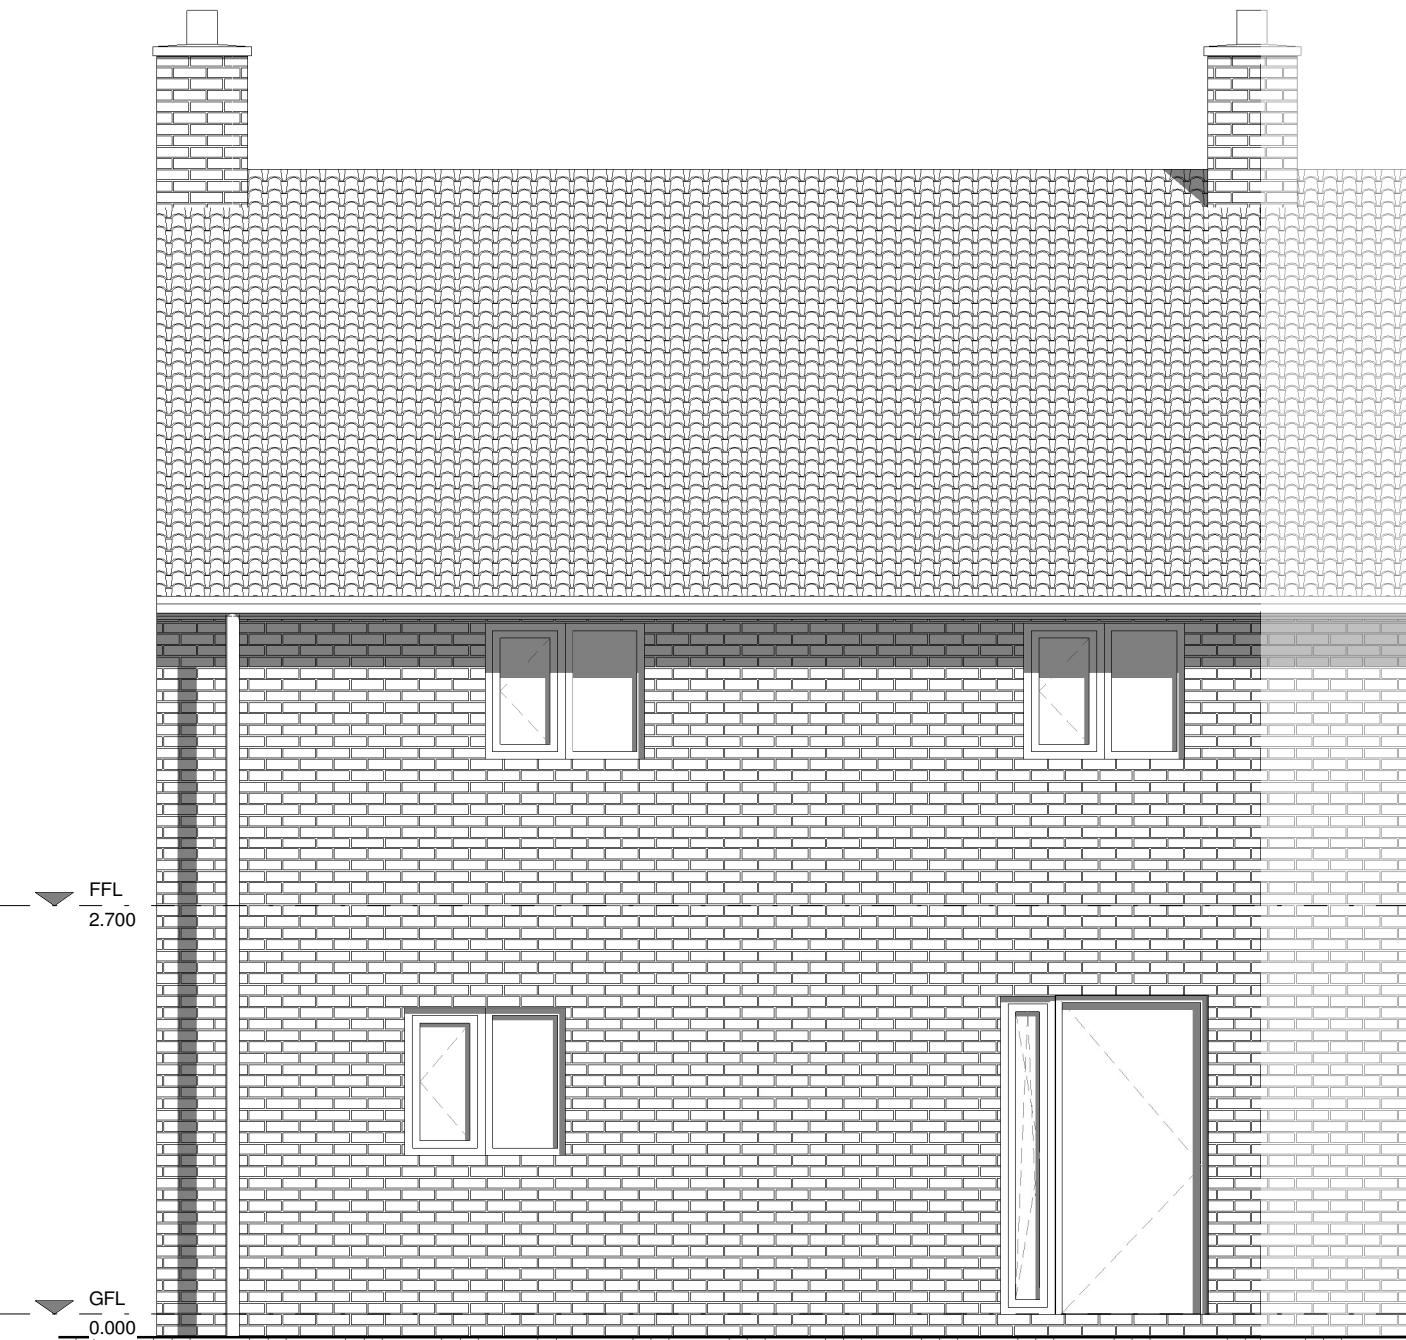


PROPOSED FRONT ELEVATION

Scale: 1 : 50

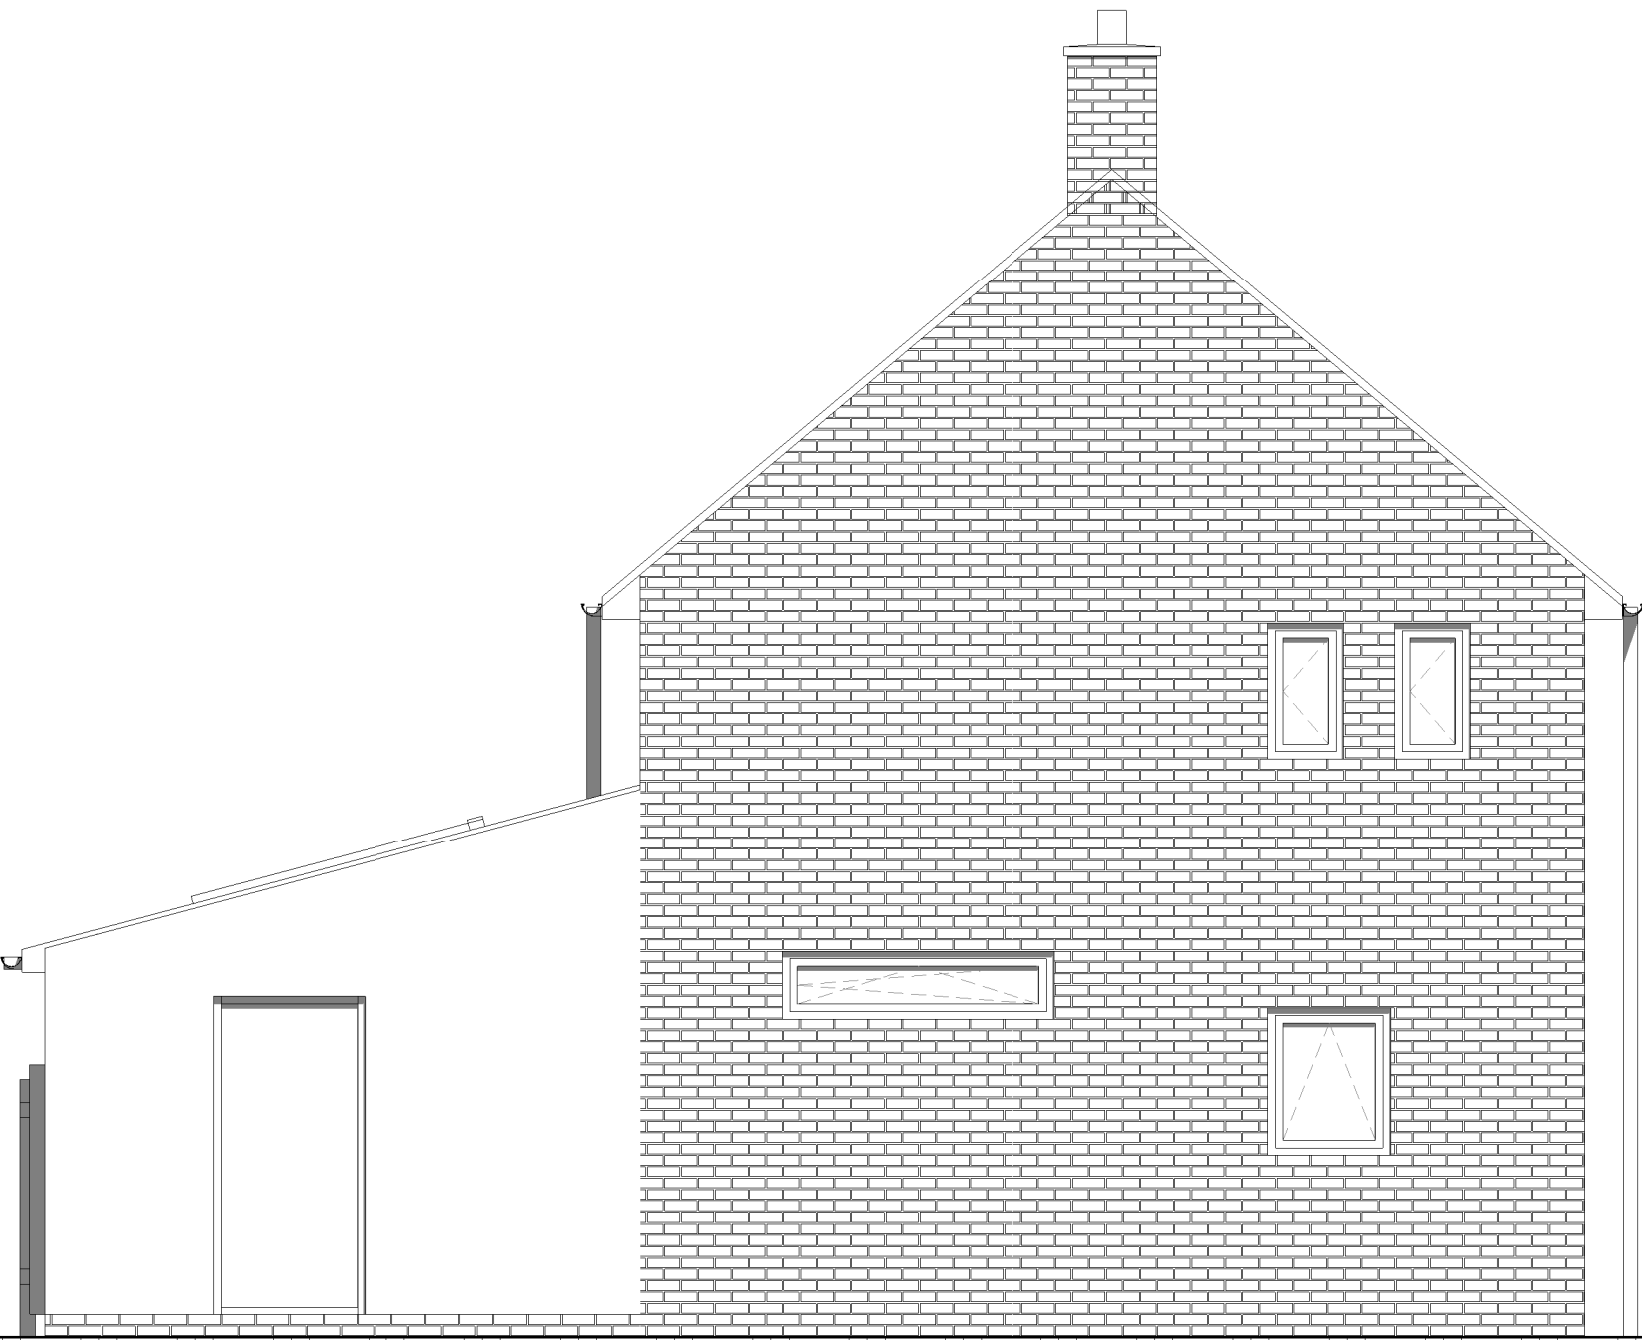


PROPOSED LEFT SIDE ELEVATION

Scale: 1 : 50

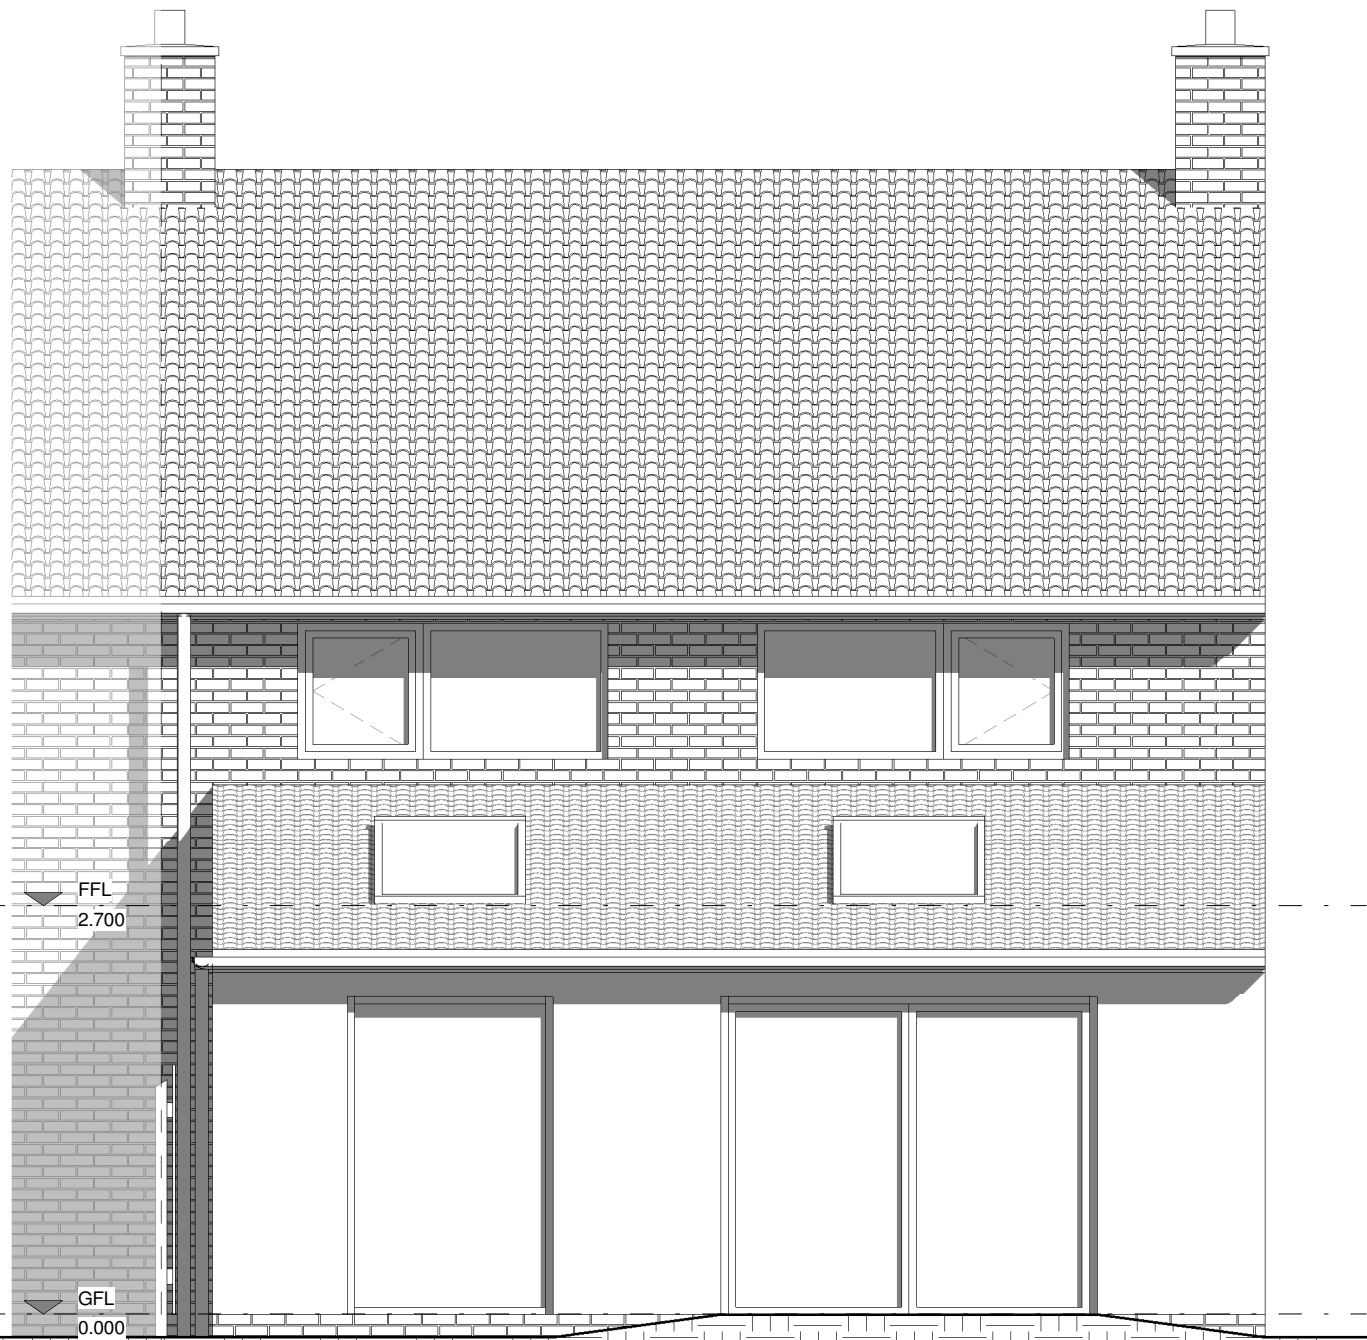


PROPOSED REAR ELEVATION

Scale: 1 : 50

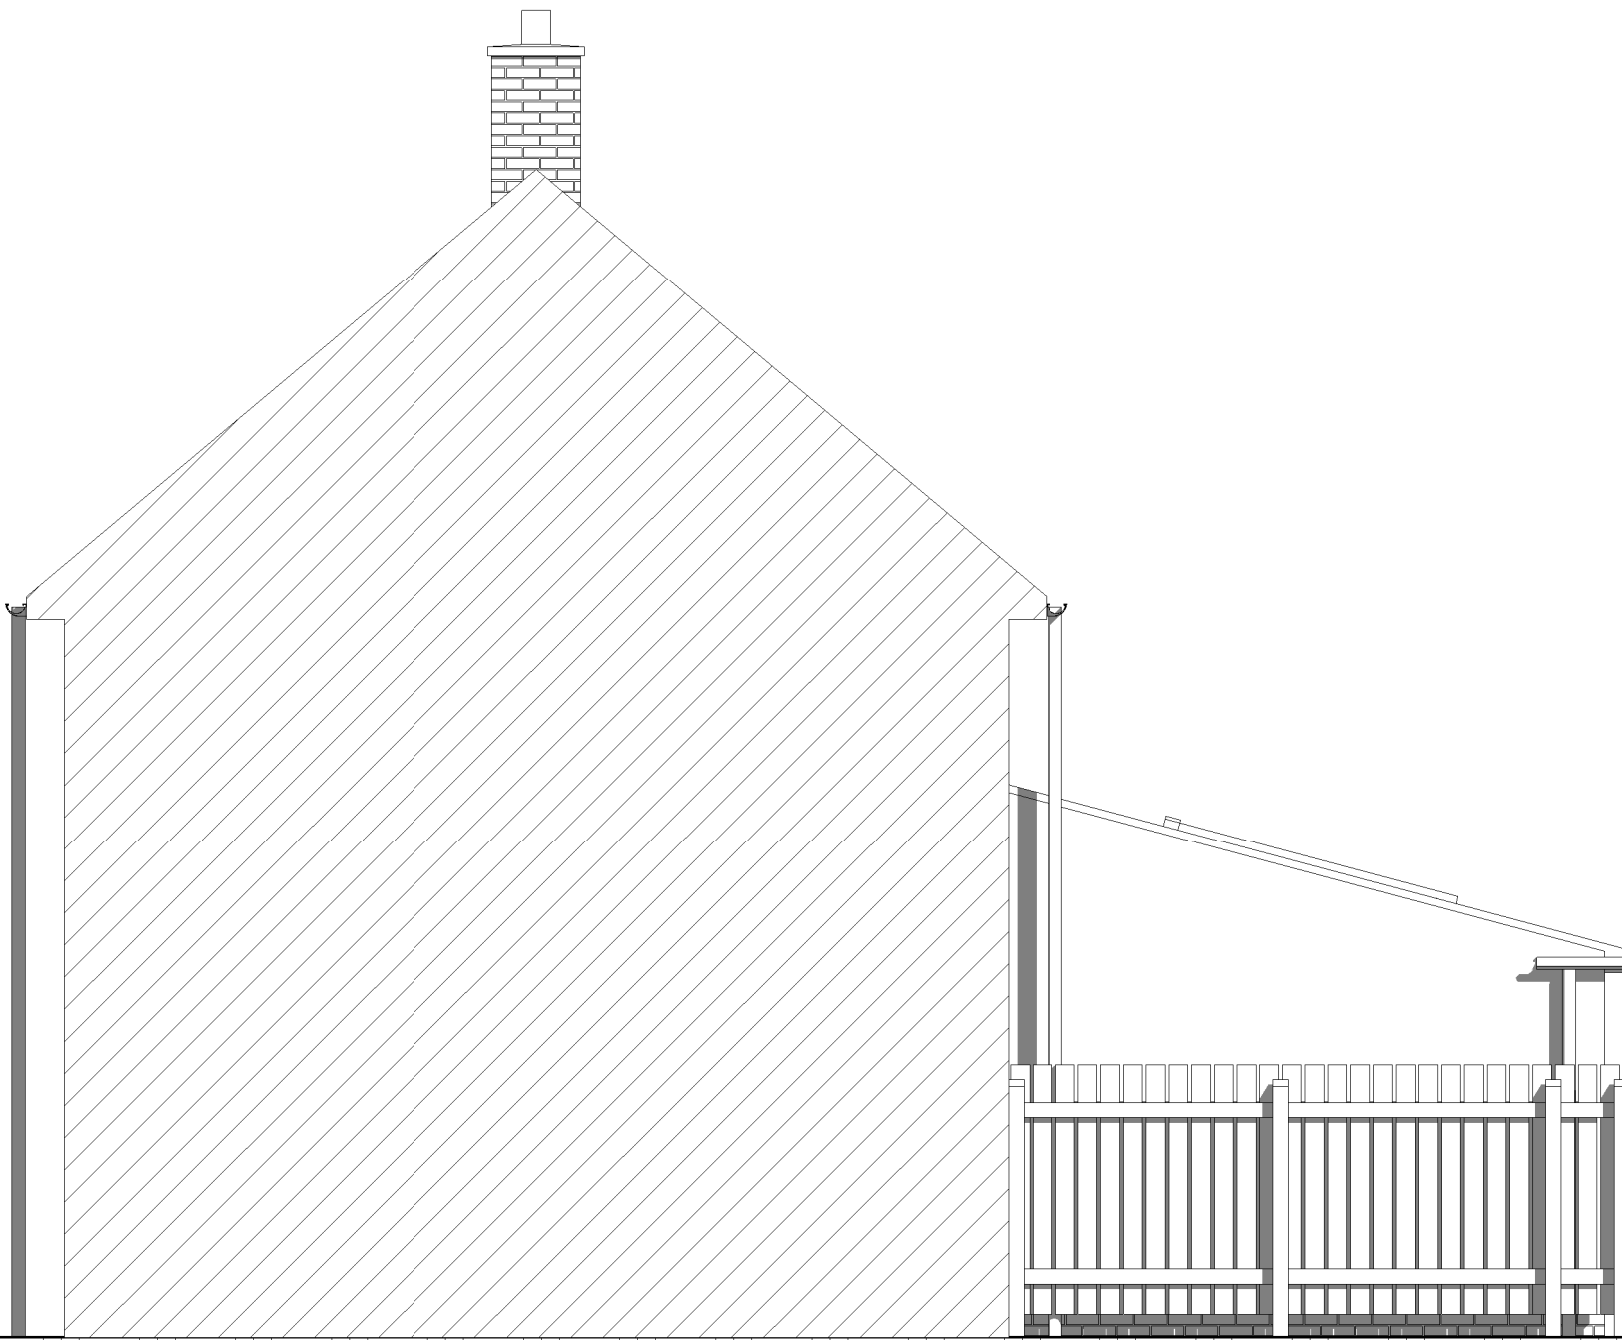


PROPOSED RIGHT SIDE ELEVATION

Scale: 1 : 50

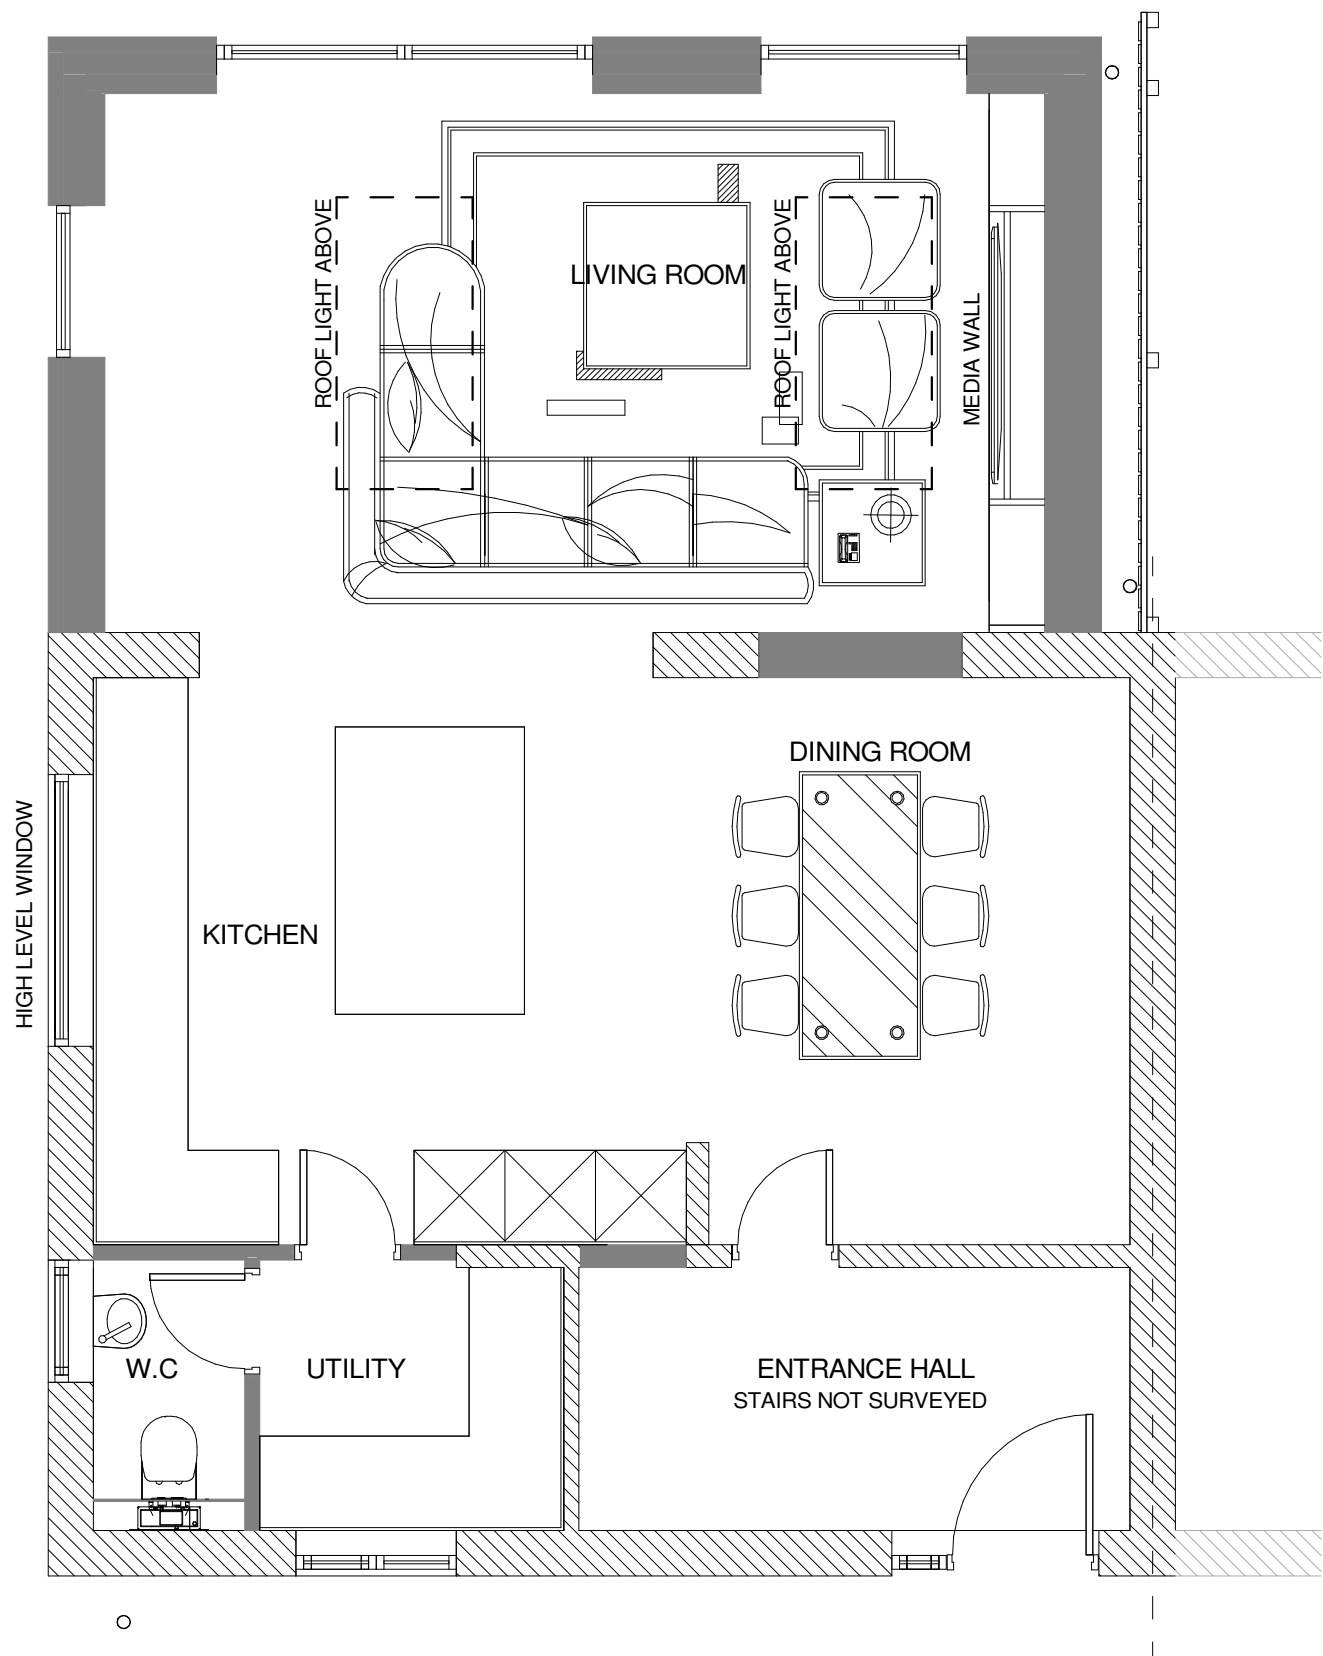


PROPOSED GROUND FLOOR PLAN

Scale: 1 : 50

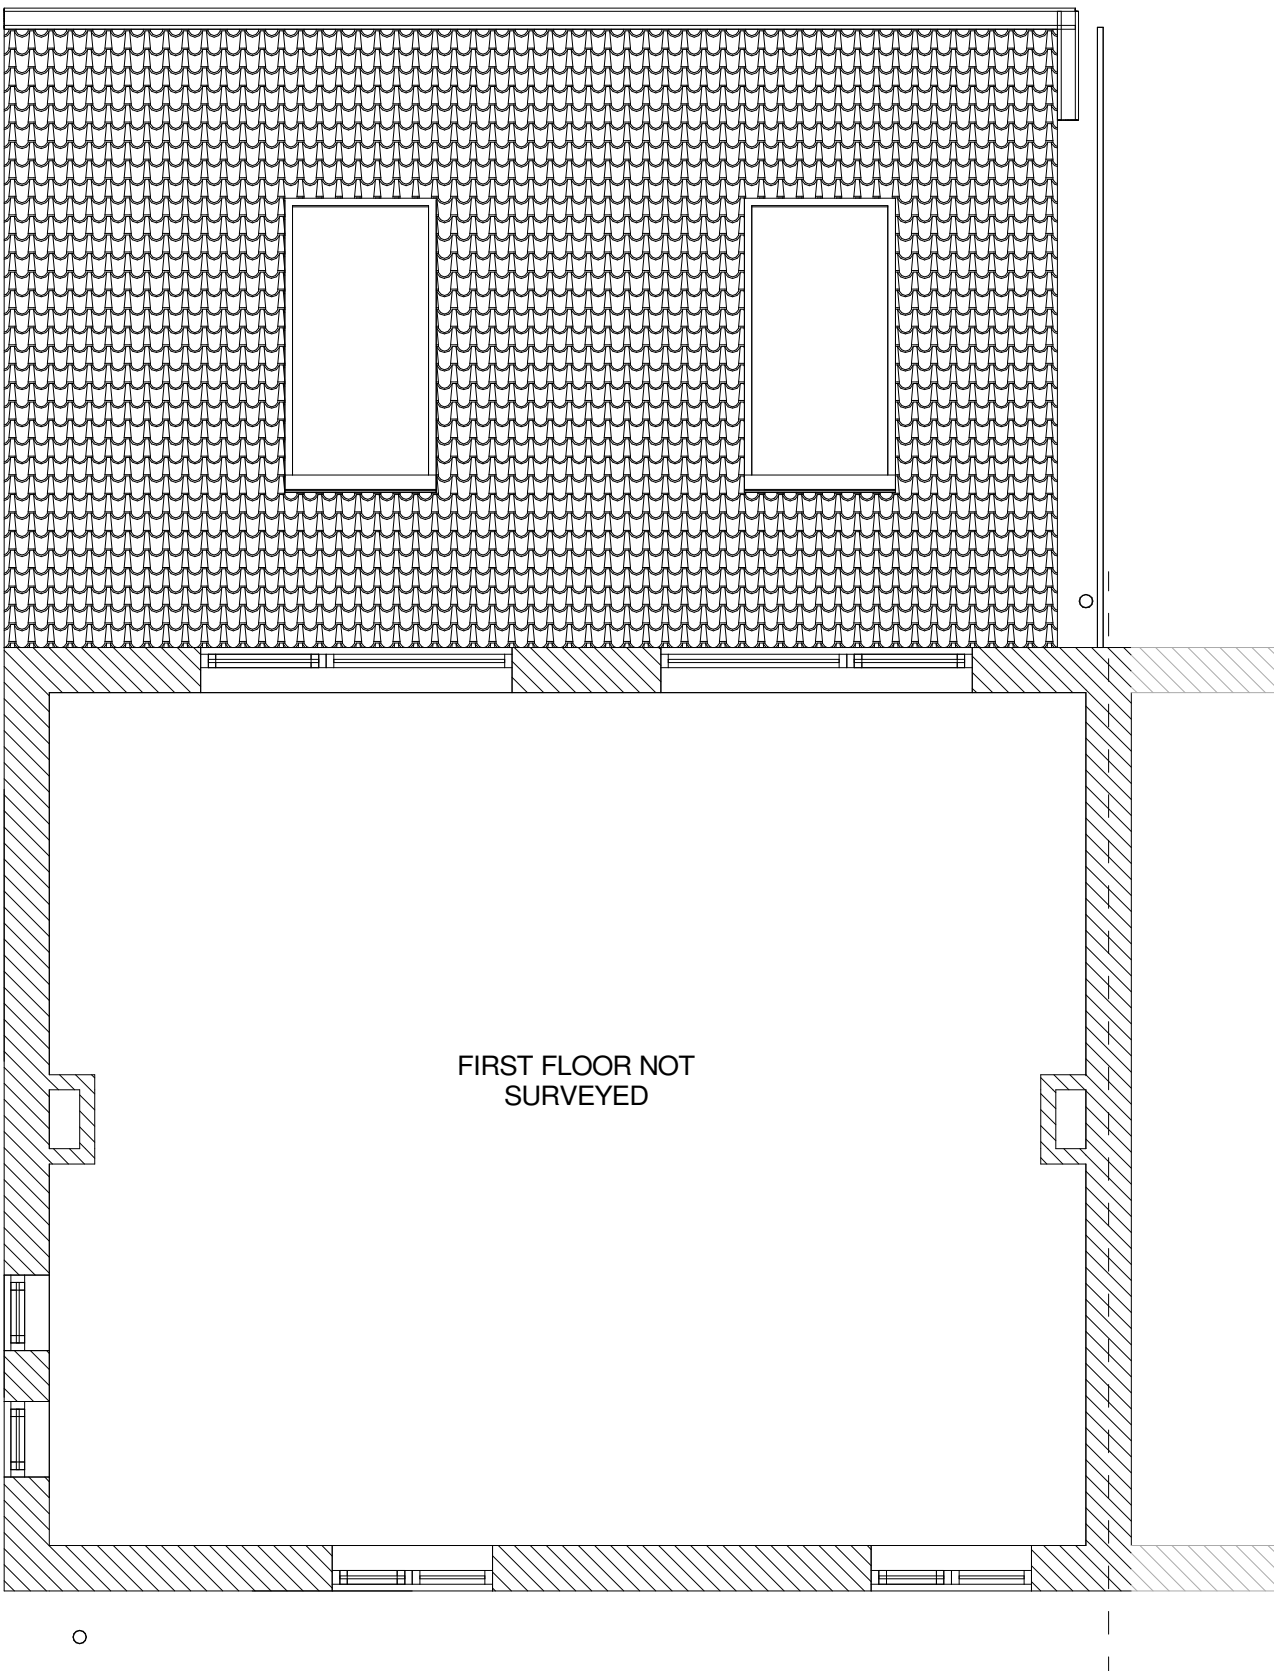

PROPOSED FIRST FLOOR PLAN

Scale: 1 : 50

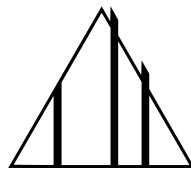

TH
ARCHITECTURE

CLIENT

SCOTT

PROJECT

27 OAKDALE, WORSBROUGH

TITLE

PROPOSED PLANS AND ELEVATIONS

DRAWN	CHECKED	DATE	SCALE
TH	TH	13/12/21	1 : 50 @ A1
REV	DRAWING STATUS		DRAWING NUMBER
	PLANNING		1004 - 003