



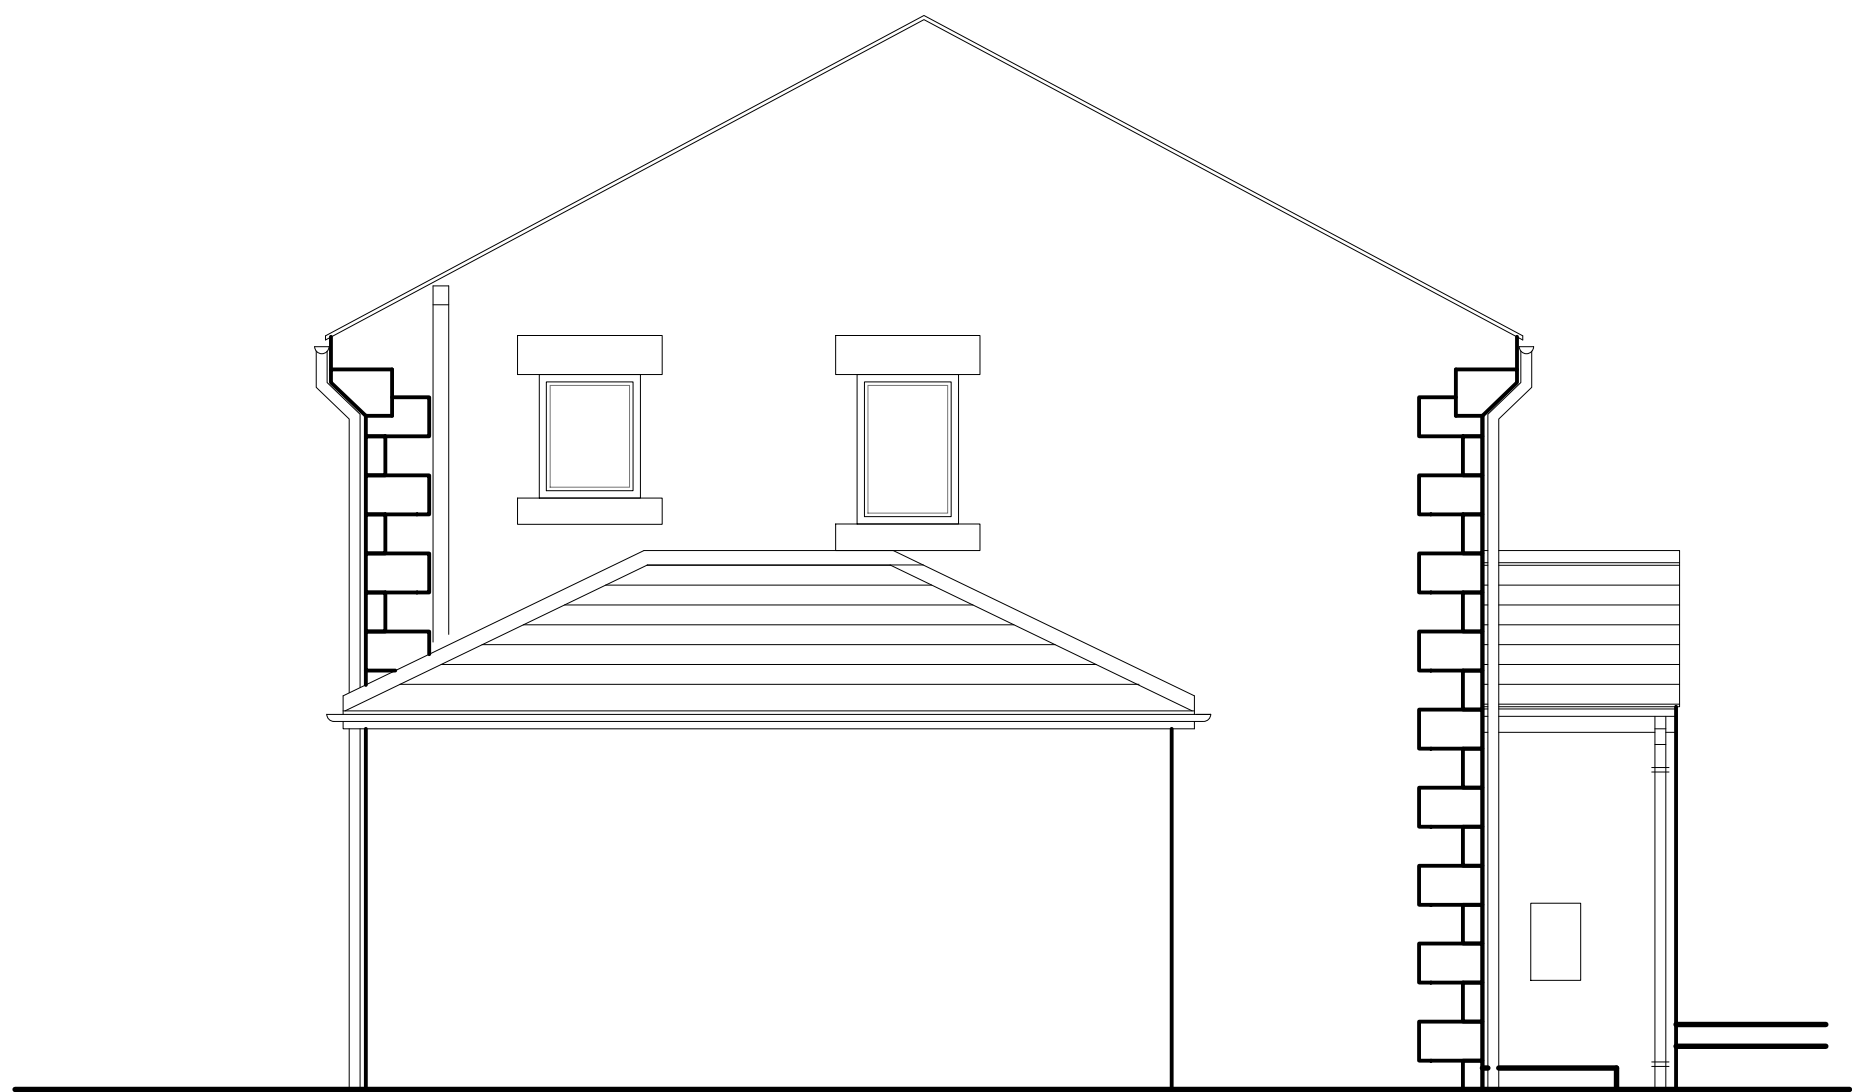

EXISTING SIDE ELEVATION
Scale 1:50



EXISTING FRONT ELEVATION
Scale 1:50

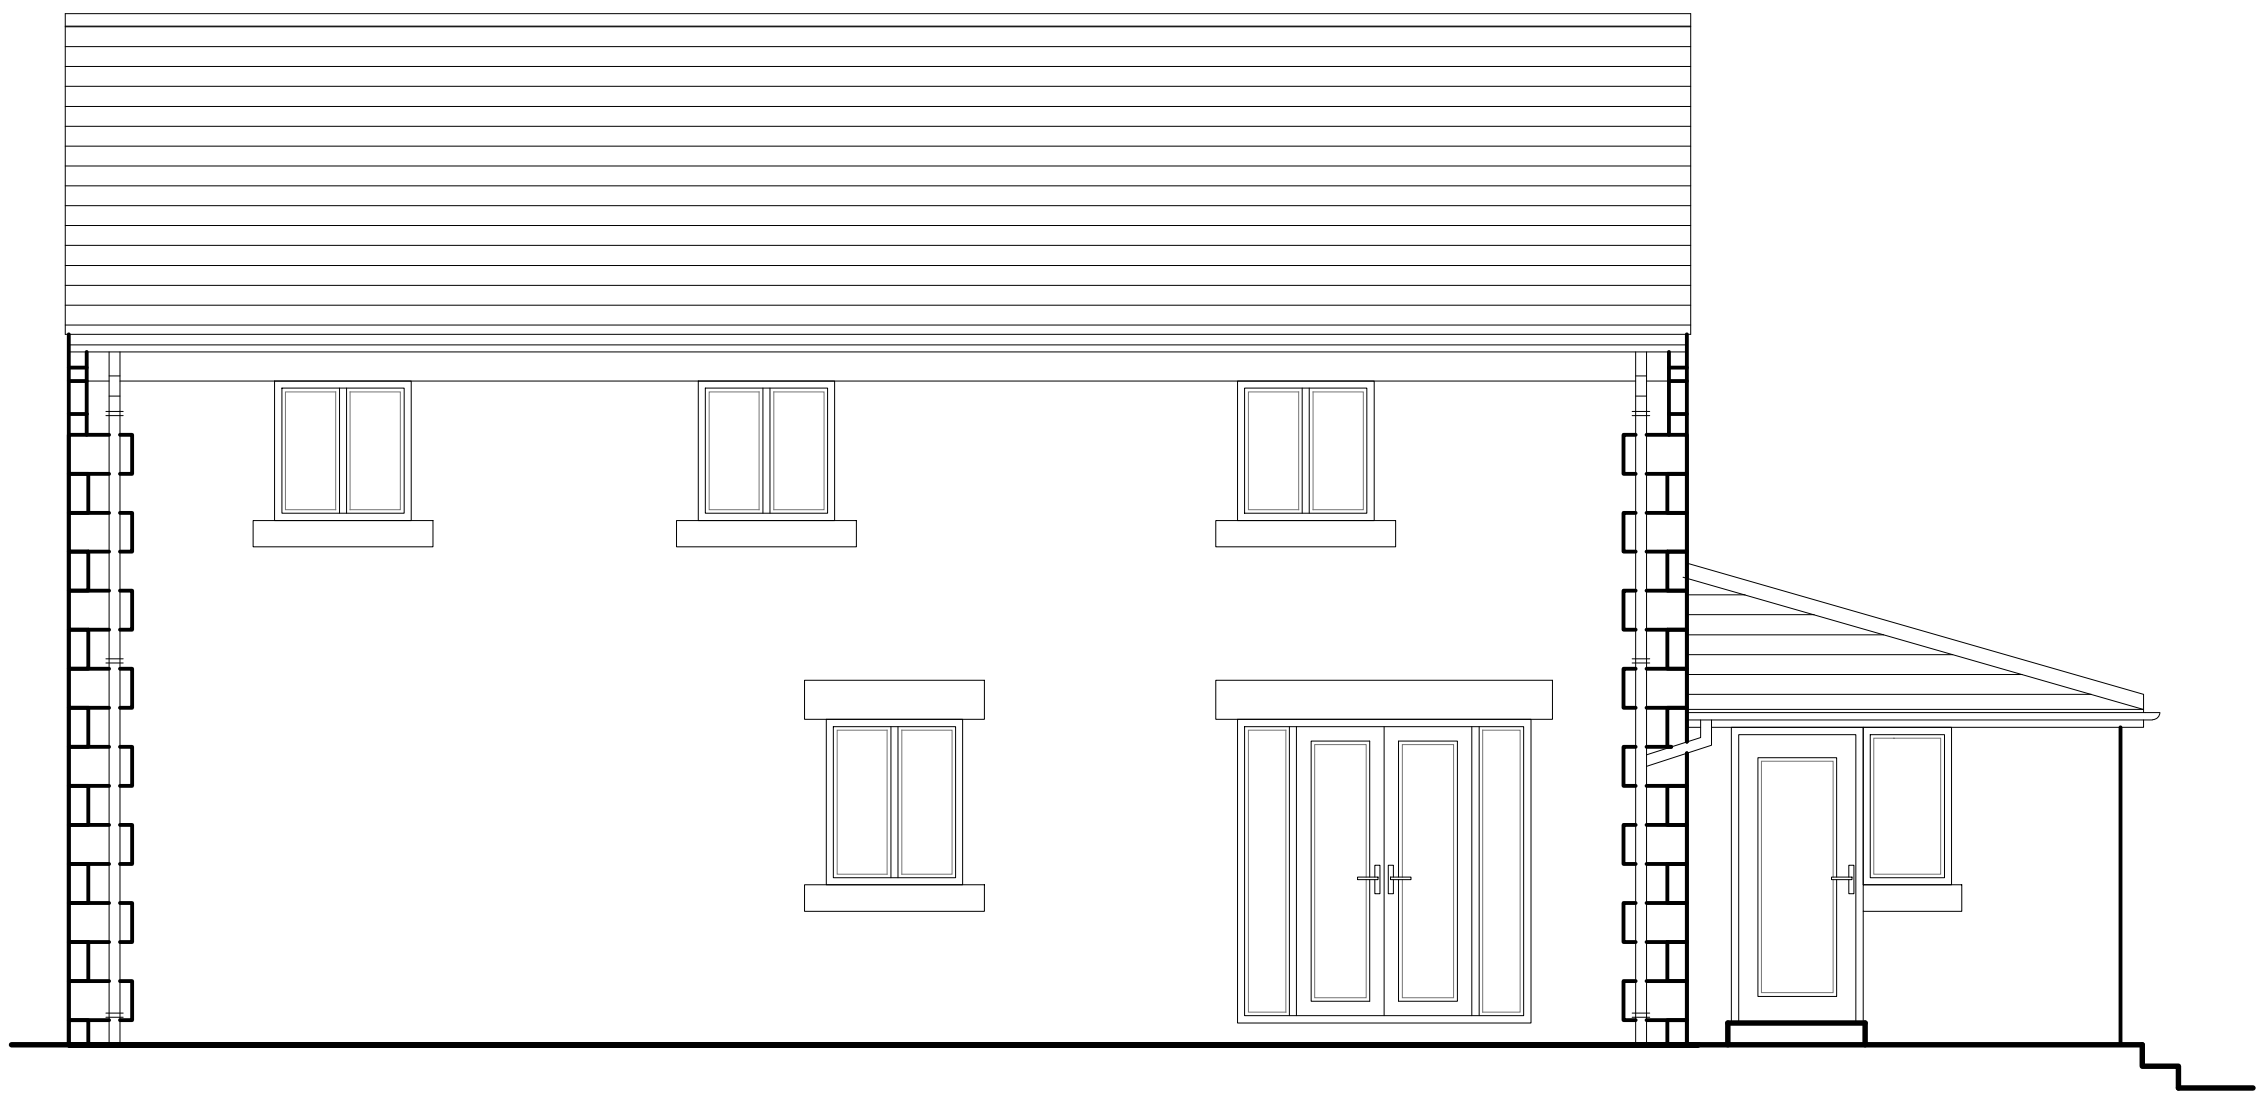

EXISTING REAR ELEVATION
Scale 1:50



EXISTING SIDE ELEVATION
Scale 1:50

Rev.	Amendment	Date
A	Title amended	29.04.19
DRAWING STATUS		
PRELIMINARY		☐
FOR APPROVAL		☐
FOR CONSTRUCTION		☐
AS BUILT		☐
TENDER		☐
JUST ARCHITECTURE Design & Development to the limits you set. Tel: +07879 298051		
PROJECT	3 THE OLD SMITHY HOYLAND RD HOYLAND BARNESLEY S74 0PB	
DRAWING TITLE	EXISTING ELEVATIONS	
DRAWING No.	598/PL/02	REVISION A
SCALE A1 1:50	SCALE A3 1:100	DATE 01-04-2019
PLANNING		