




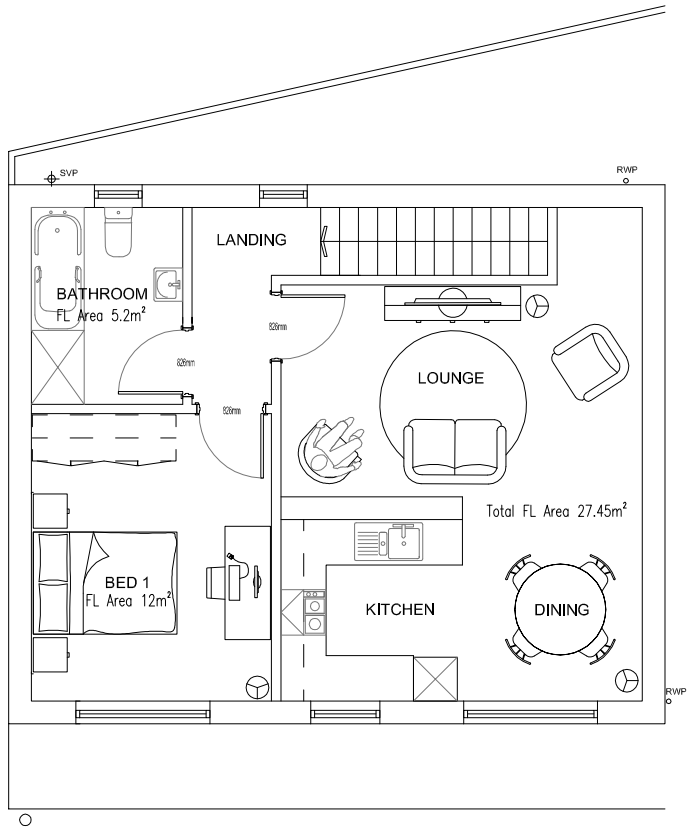

1st FLOOR PLAN
alternative layout

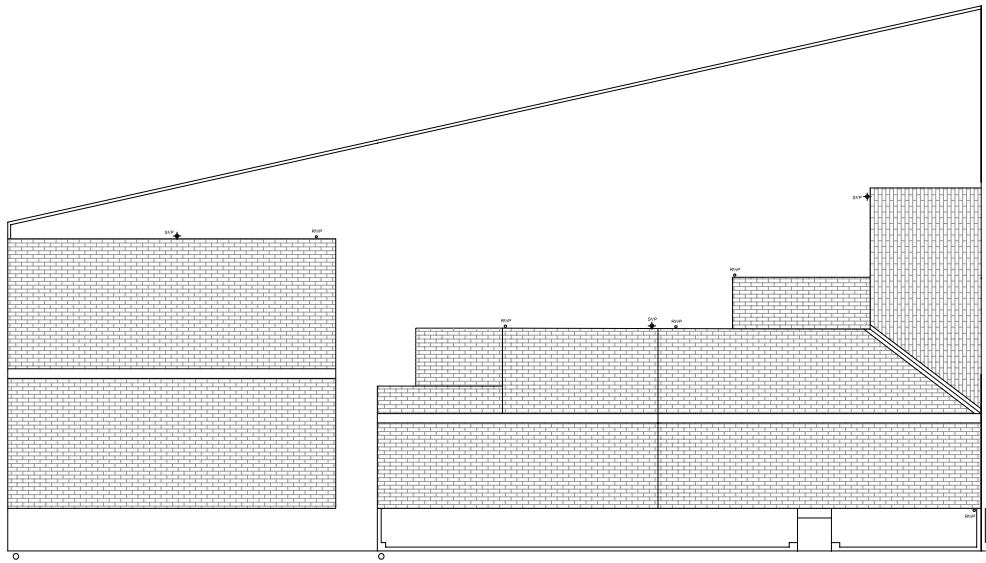

Roof PLAN 1:200

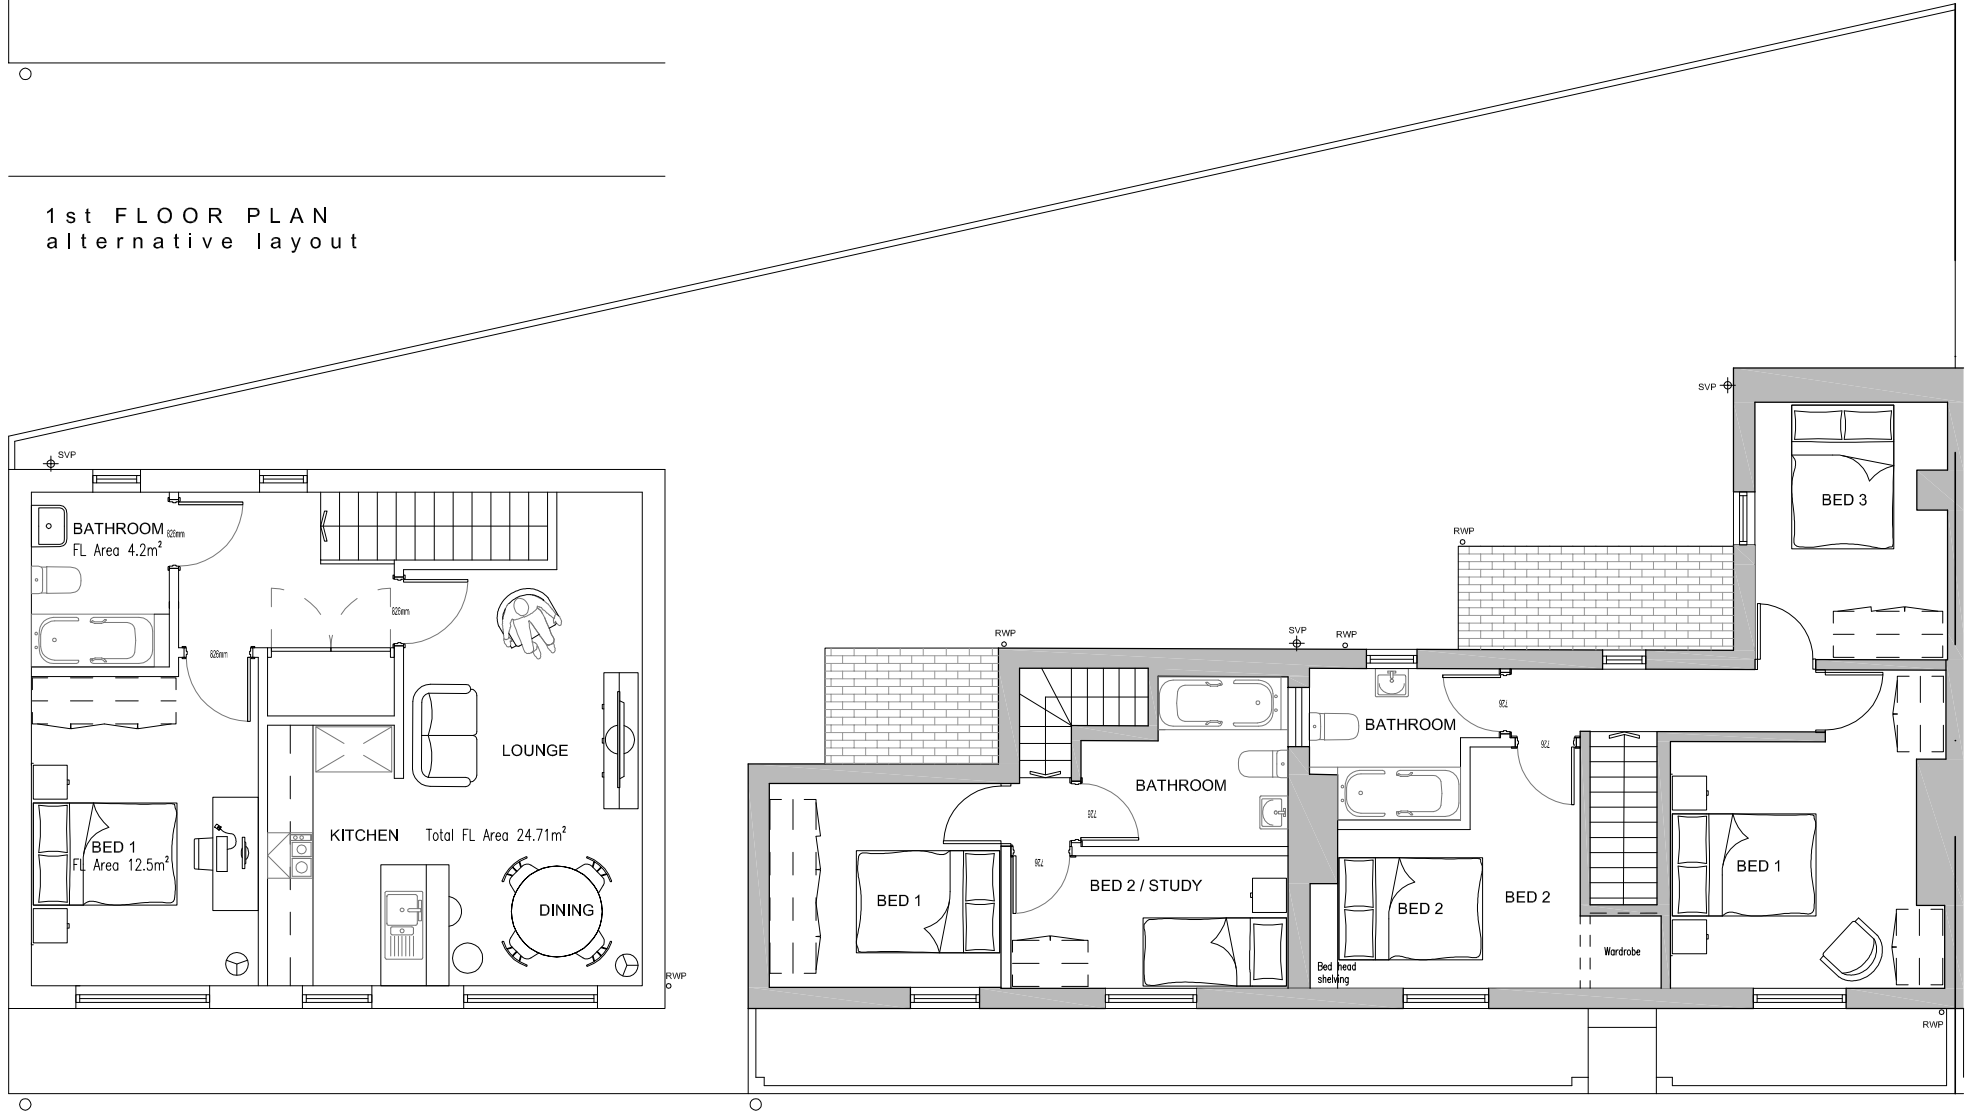

1st FLOOR PLAN

A	17.08.18	Flat layouts revised to 1 bed to SYRDG Rear windows annotated and frosted Garage doors specified to open within building enclosure Window patterns & brick detailing amended as surrounding new builds.	RR
Rev.	Date	Reason for Issue	Chk



Russell Robinson Architecture

T: 0114 2322862 M: +44 (0)756 549 5837 E: russell.s.robinson@gmail.com
www.russellrobinson.co.uk

2A Acorn Hill Stannington Sheffield S6 6AW

Project	117-119 Cherry Tree Street, Elsecar, Barnsley, S74 8DG		
Title	Proposed Plan First		
Project No.	Scale @ A3	Date	Drawn By
247	1:100	JUNE 2018	RSR
Status	Number	Revision	
PLANNING	02	A	

© COPYRIGHT EXISTS ON THE DESIGNS AND INFORMATION SHOWN ON THIS DRAWING
The Contractor must verify all dimensions on site before making shop drawings
or commencing work of any kind. No dimensions to be scaled from this drawing.
Any discrepancies in dimensions to be reported immediately.