



Drawing No.	Rev No.
MJB001	-004

KITCHEN

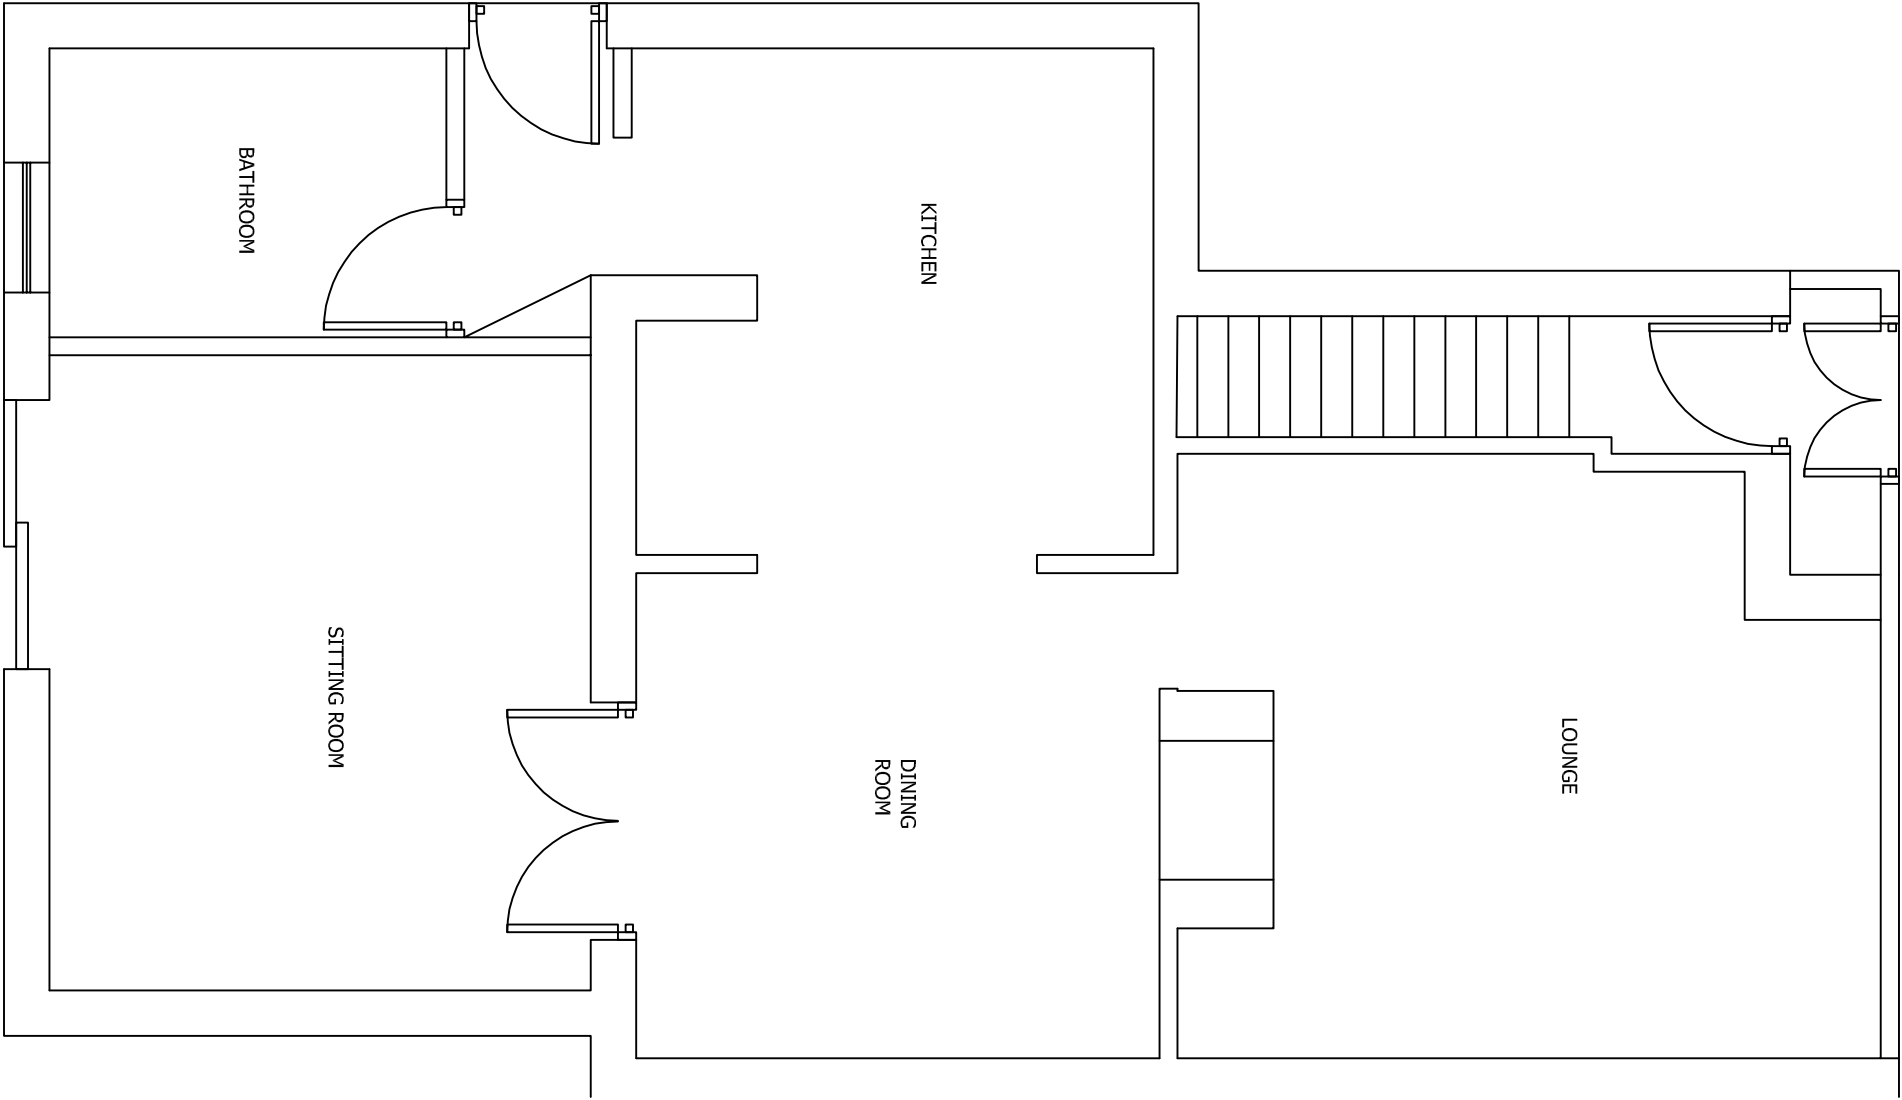

PROPOSED & EXISTING GROUND FLOOR PLAN

SCALE 1:50 AT A3

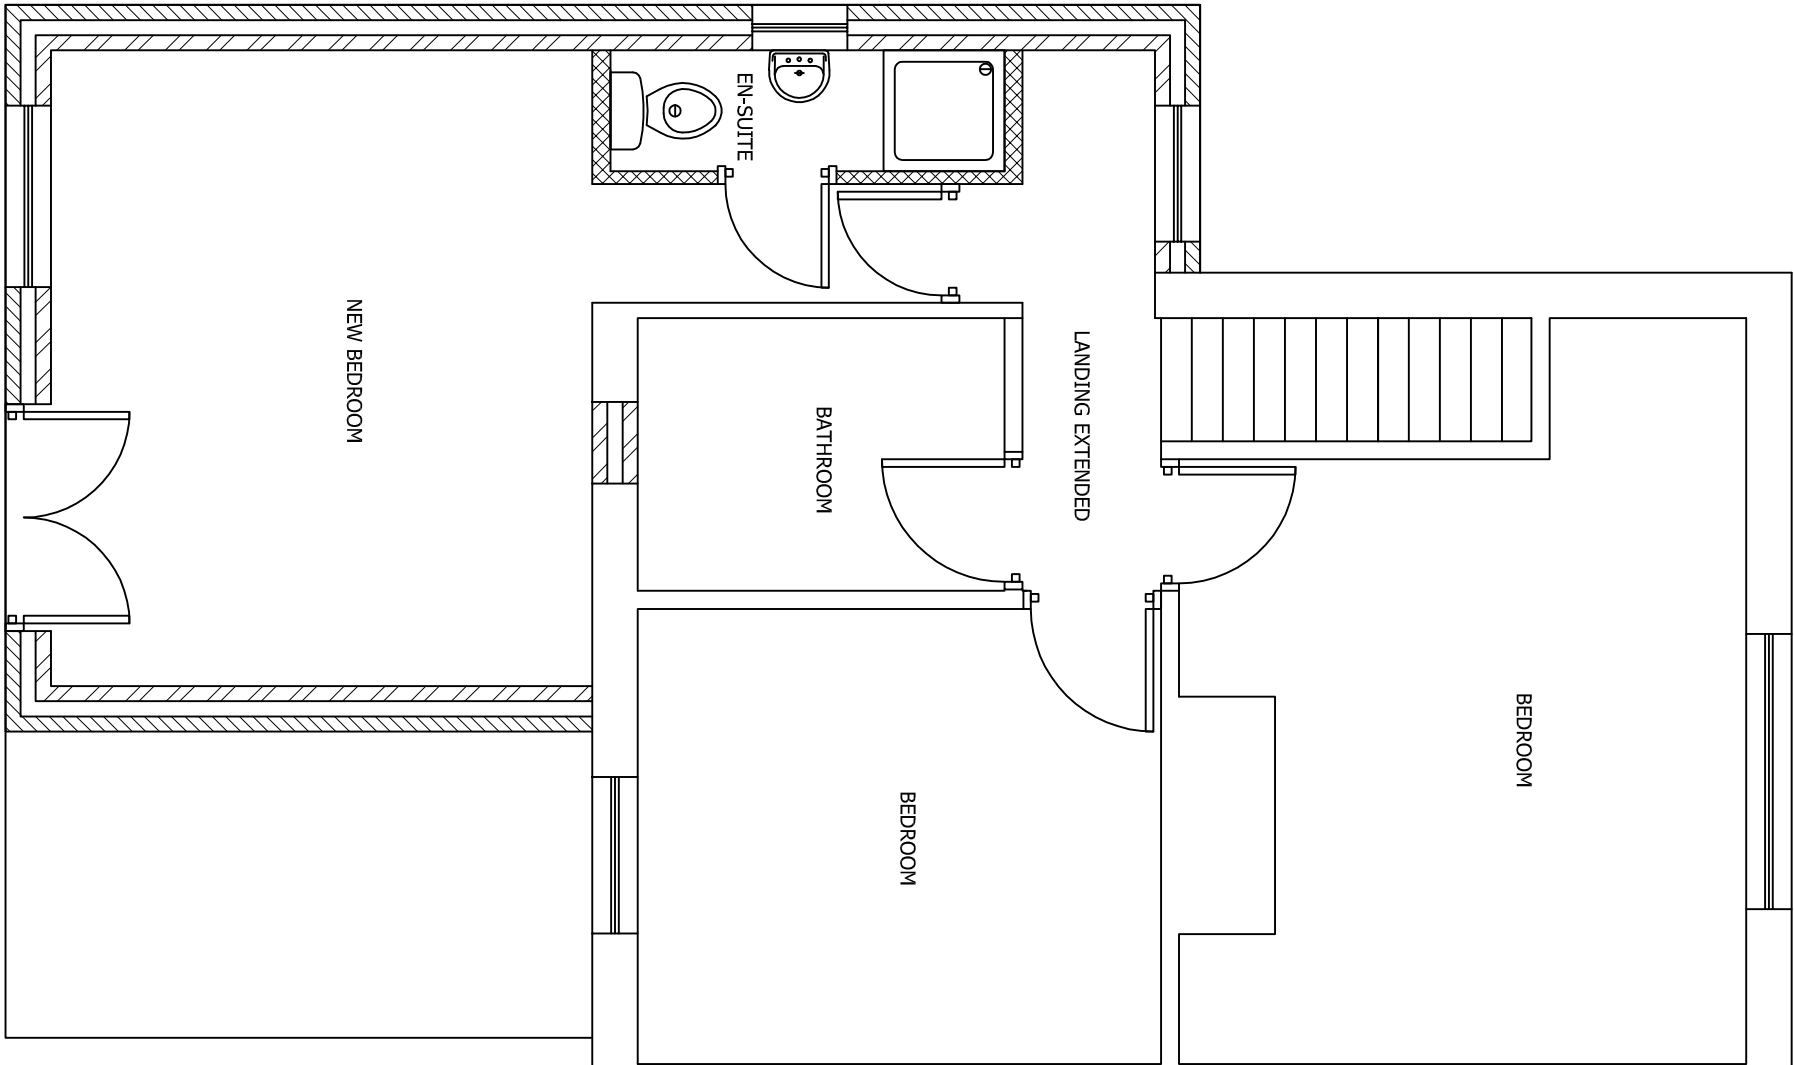

PROPOSED FIRST FLOOR PLAN

SCALE 1:50 AT A3

DO NOT SCALE: Contractor to check all dimensions and report any omissions or errors

NOTES

Rev	Description	By	CHK	App	Date
-----	-------------	----	-----	-----	------

JRB DESIGNS LTD
1 Saville Road
Cudworth
Barnsley
S72 8LT
Tel: 01226 383542
Fax: 01226 380078
Mob: 07970 541192
Email: joine@jrbdesigns.co.uk

This drawing is copyright. © Jrbdesigns Ltd.

Client

MISS J BINGLEY

Drawing Title

PROPOSED PLANS

Address

319 DODWORTH ROAD
POGMOOR
BARNSELEY
S70 6PN

Project Title:

PROPOSED FIRST FLOOR
SIDE & REAR EXTENSION

Purpose of Issue:

PLANNING

Drawing Status

FIRST ISSUE

Scale at A3	Drawn By	Date	
AS SHOWN	JRB	23/06/2010	
Checked By	Date	Approved By	Date
JB	23/06/2010	JB	23/06/2010
Project No.	Drawing No.	Revision	
MJB001	004	-	

APPROVAL: ☒ INFORMATION ☐ TENDER ☐ CONTRACT ☐ CONSTRUCTION ☐