



COPYRIGHT: This drawing and design and all the information contained therein is the sole copyright of M J H Design and reproduction in any form is forbidden unless permission is obtained in writing.

NOTES: All dimensions must be checked on site and not scaled from this drawing.

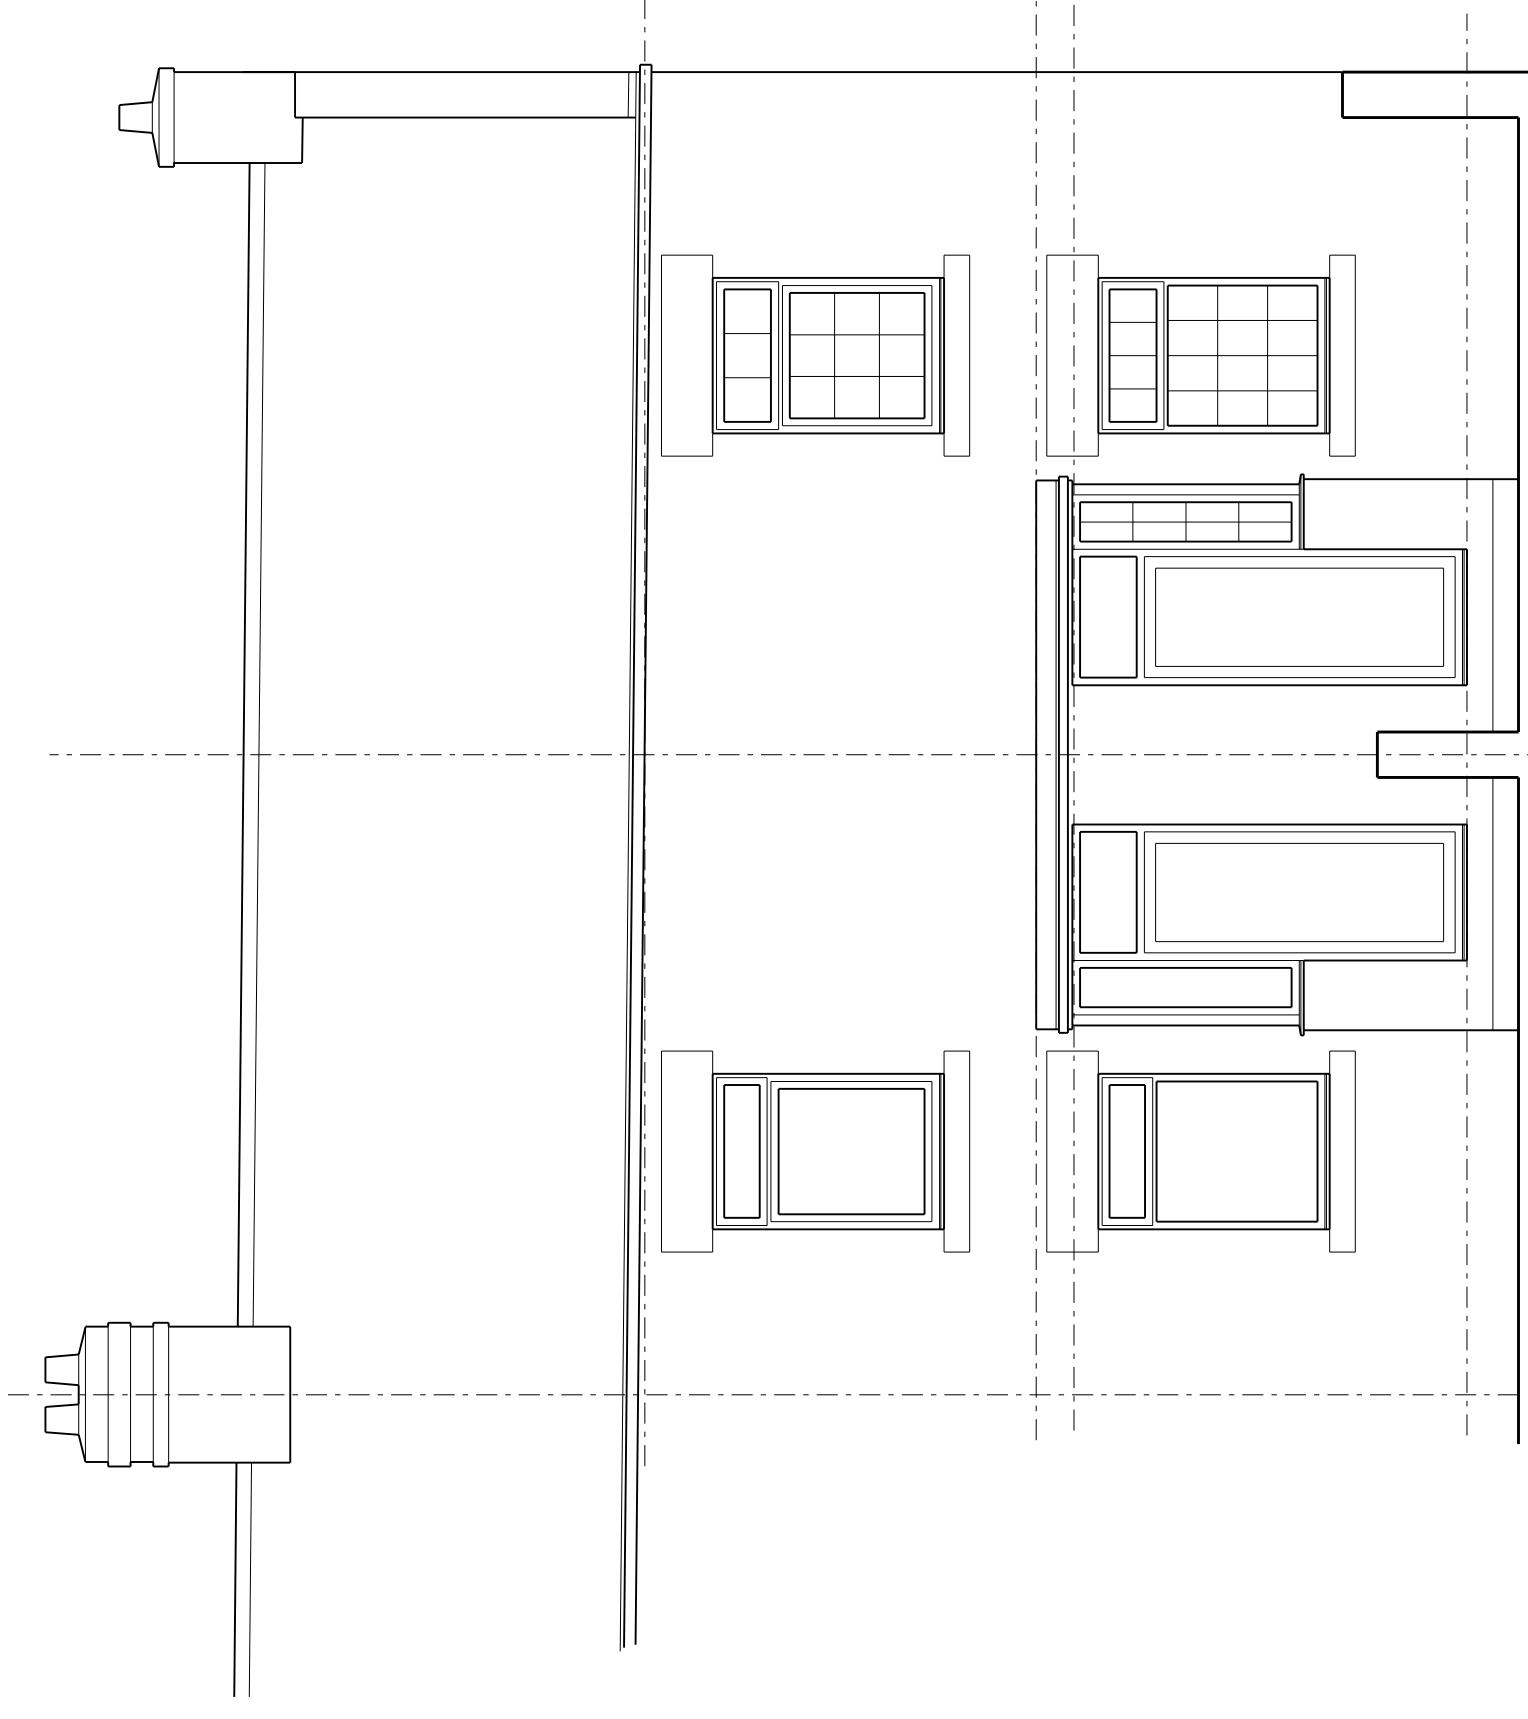

Front Elevation

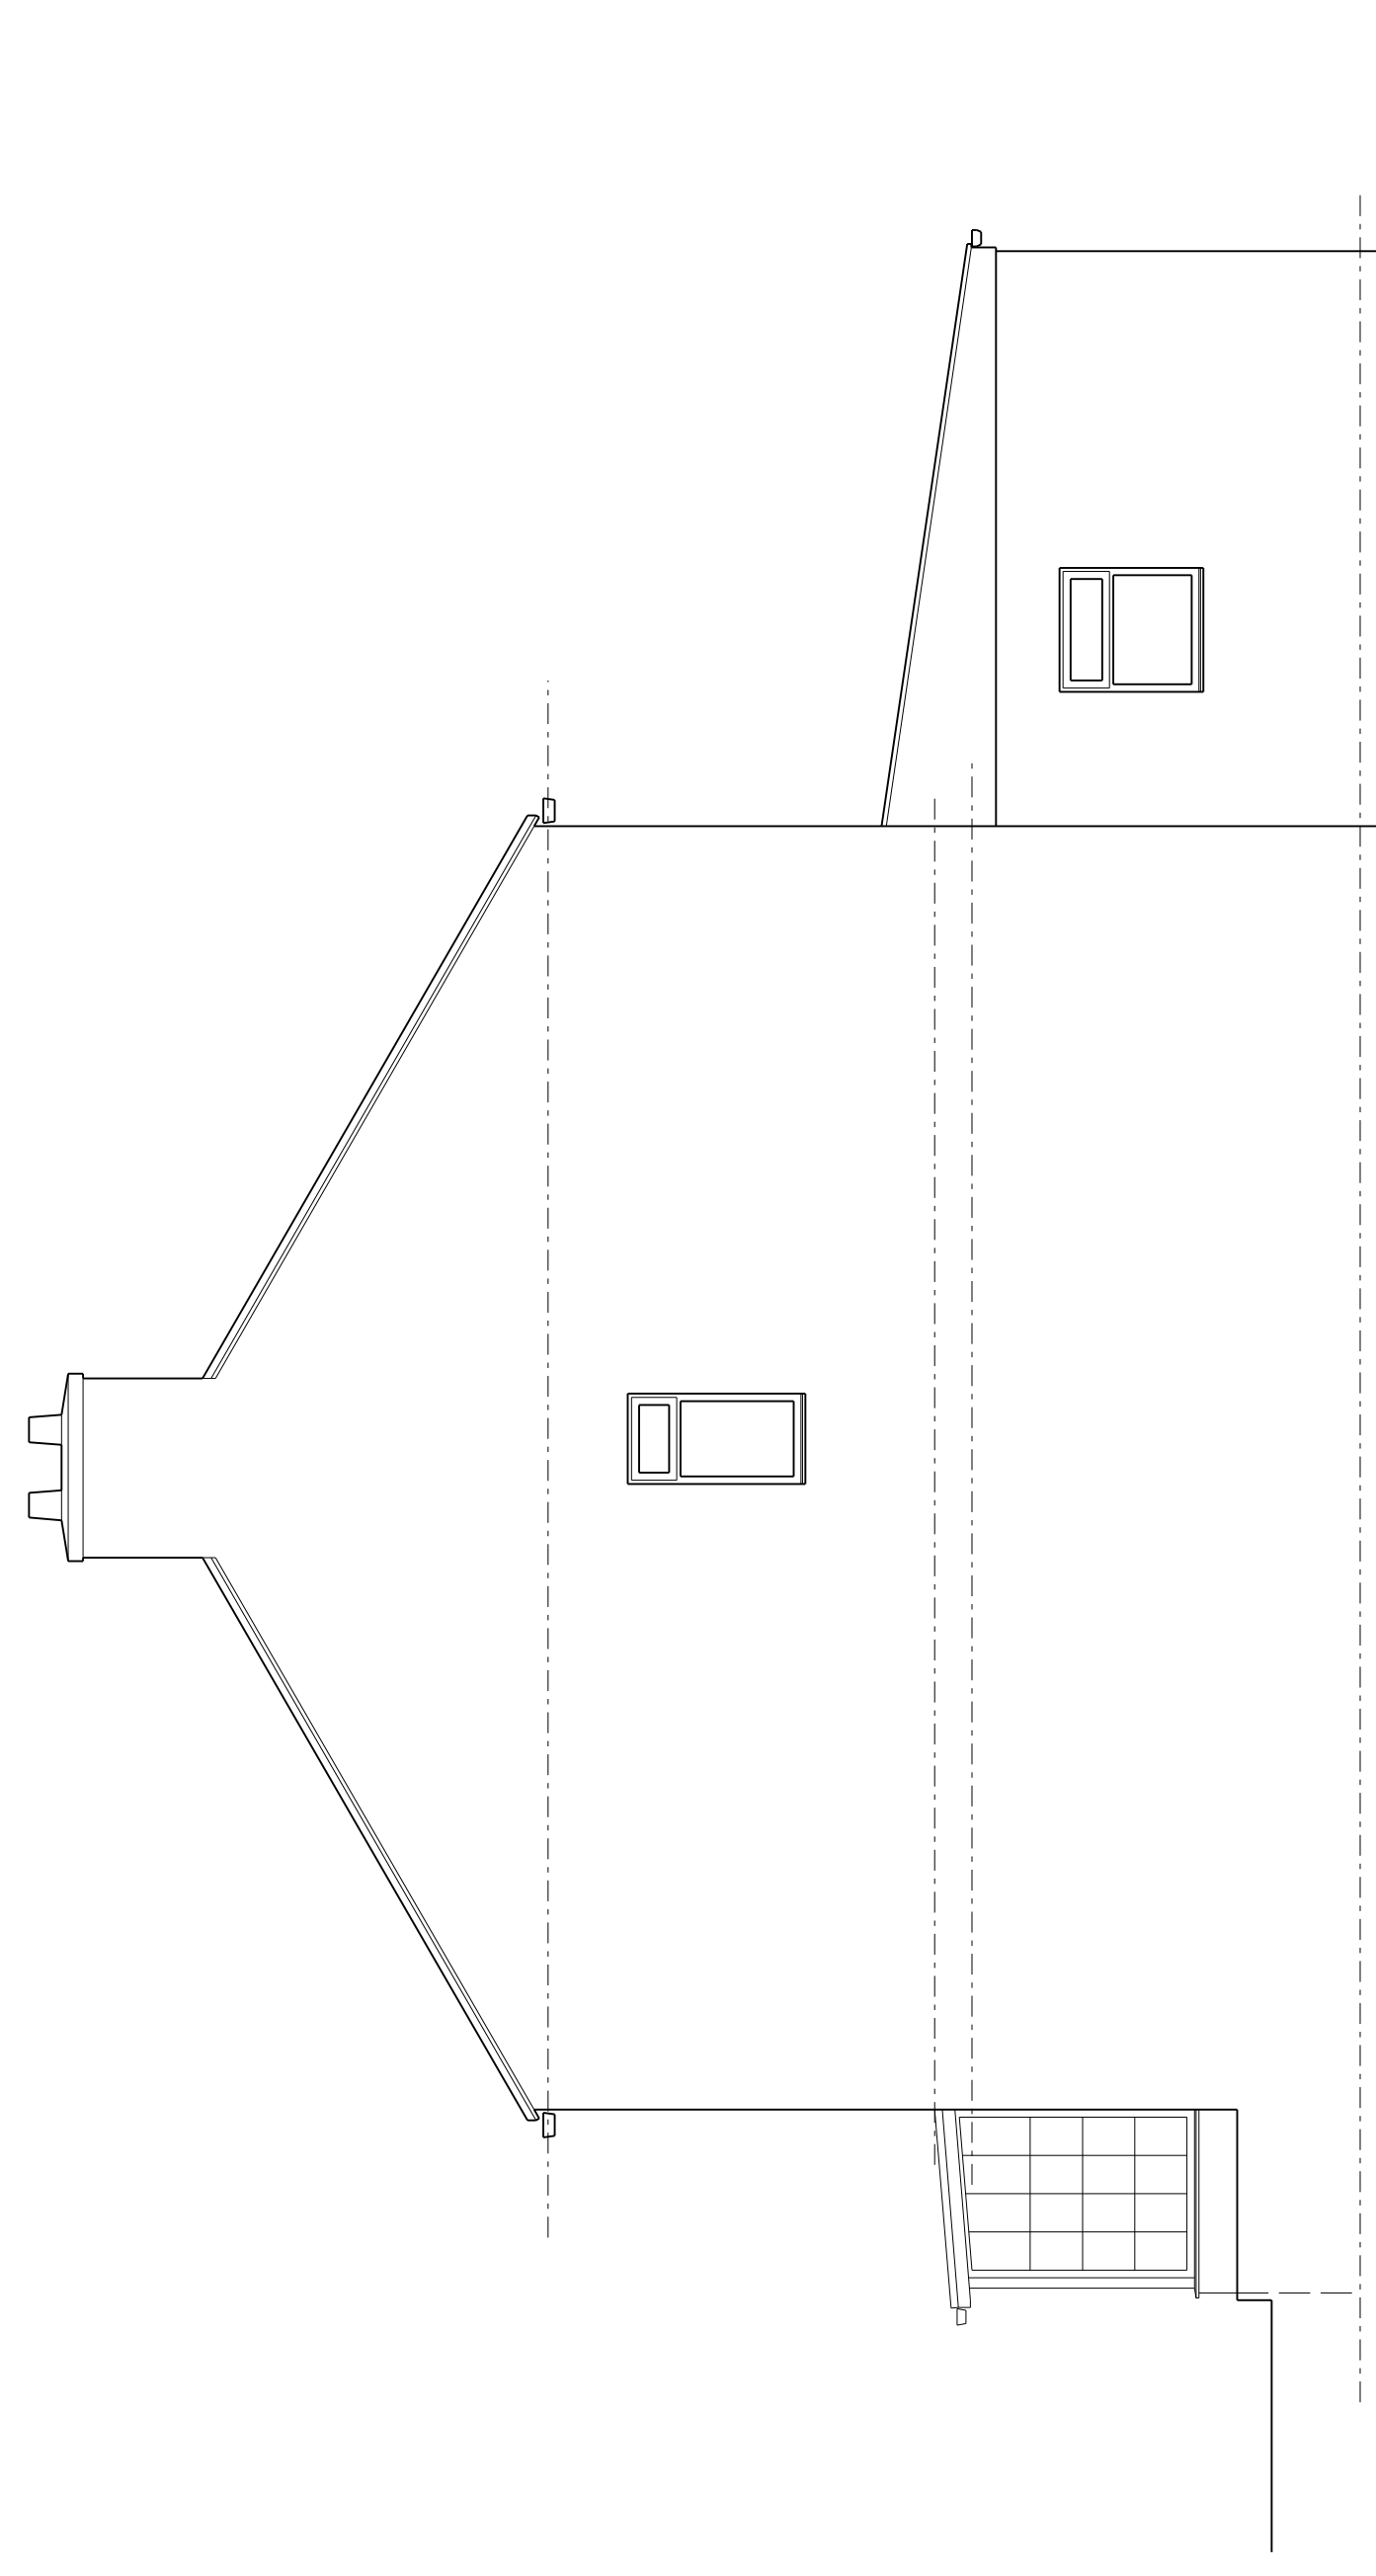

Side Elevation

A	Date				Revisions
© Copyright					
MJH Design					
Architectural Services					
53 Bartholomew Street Wombwell Barnsley S73 8LE					
Tel: 07887548711					
e-mail: concordc.mjharper@virgin.net					
Client	Mrs. A. Johnson & Mr. J. Richardson				
Project	Proposed Alterations 156/158 Honeywell Grove Barnsley S71 1QZ				
Title					
Existing Elevations					
Scale	1:-50	Date	March 2020		
Drawn by	MJH	Revision			
Drawing No.	1214-02				