


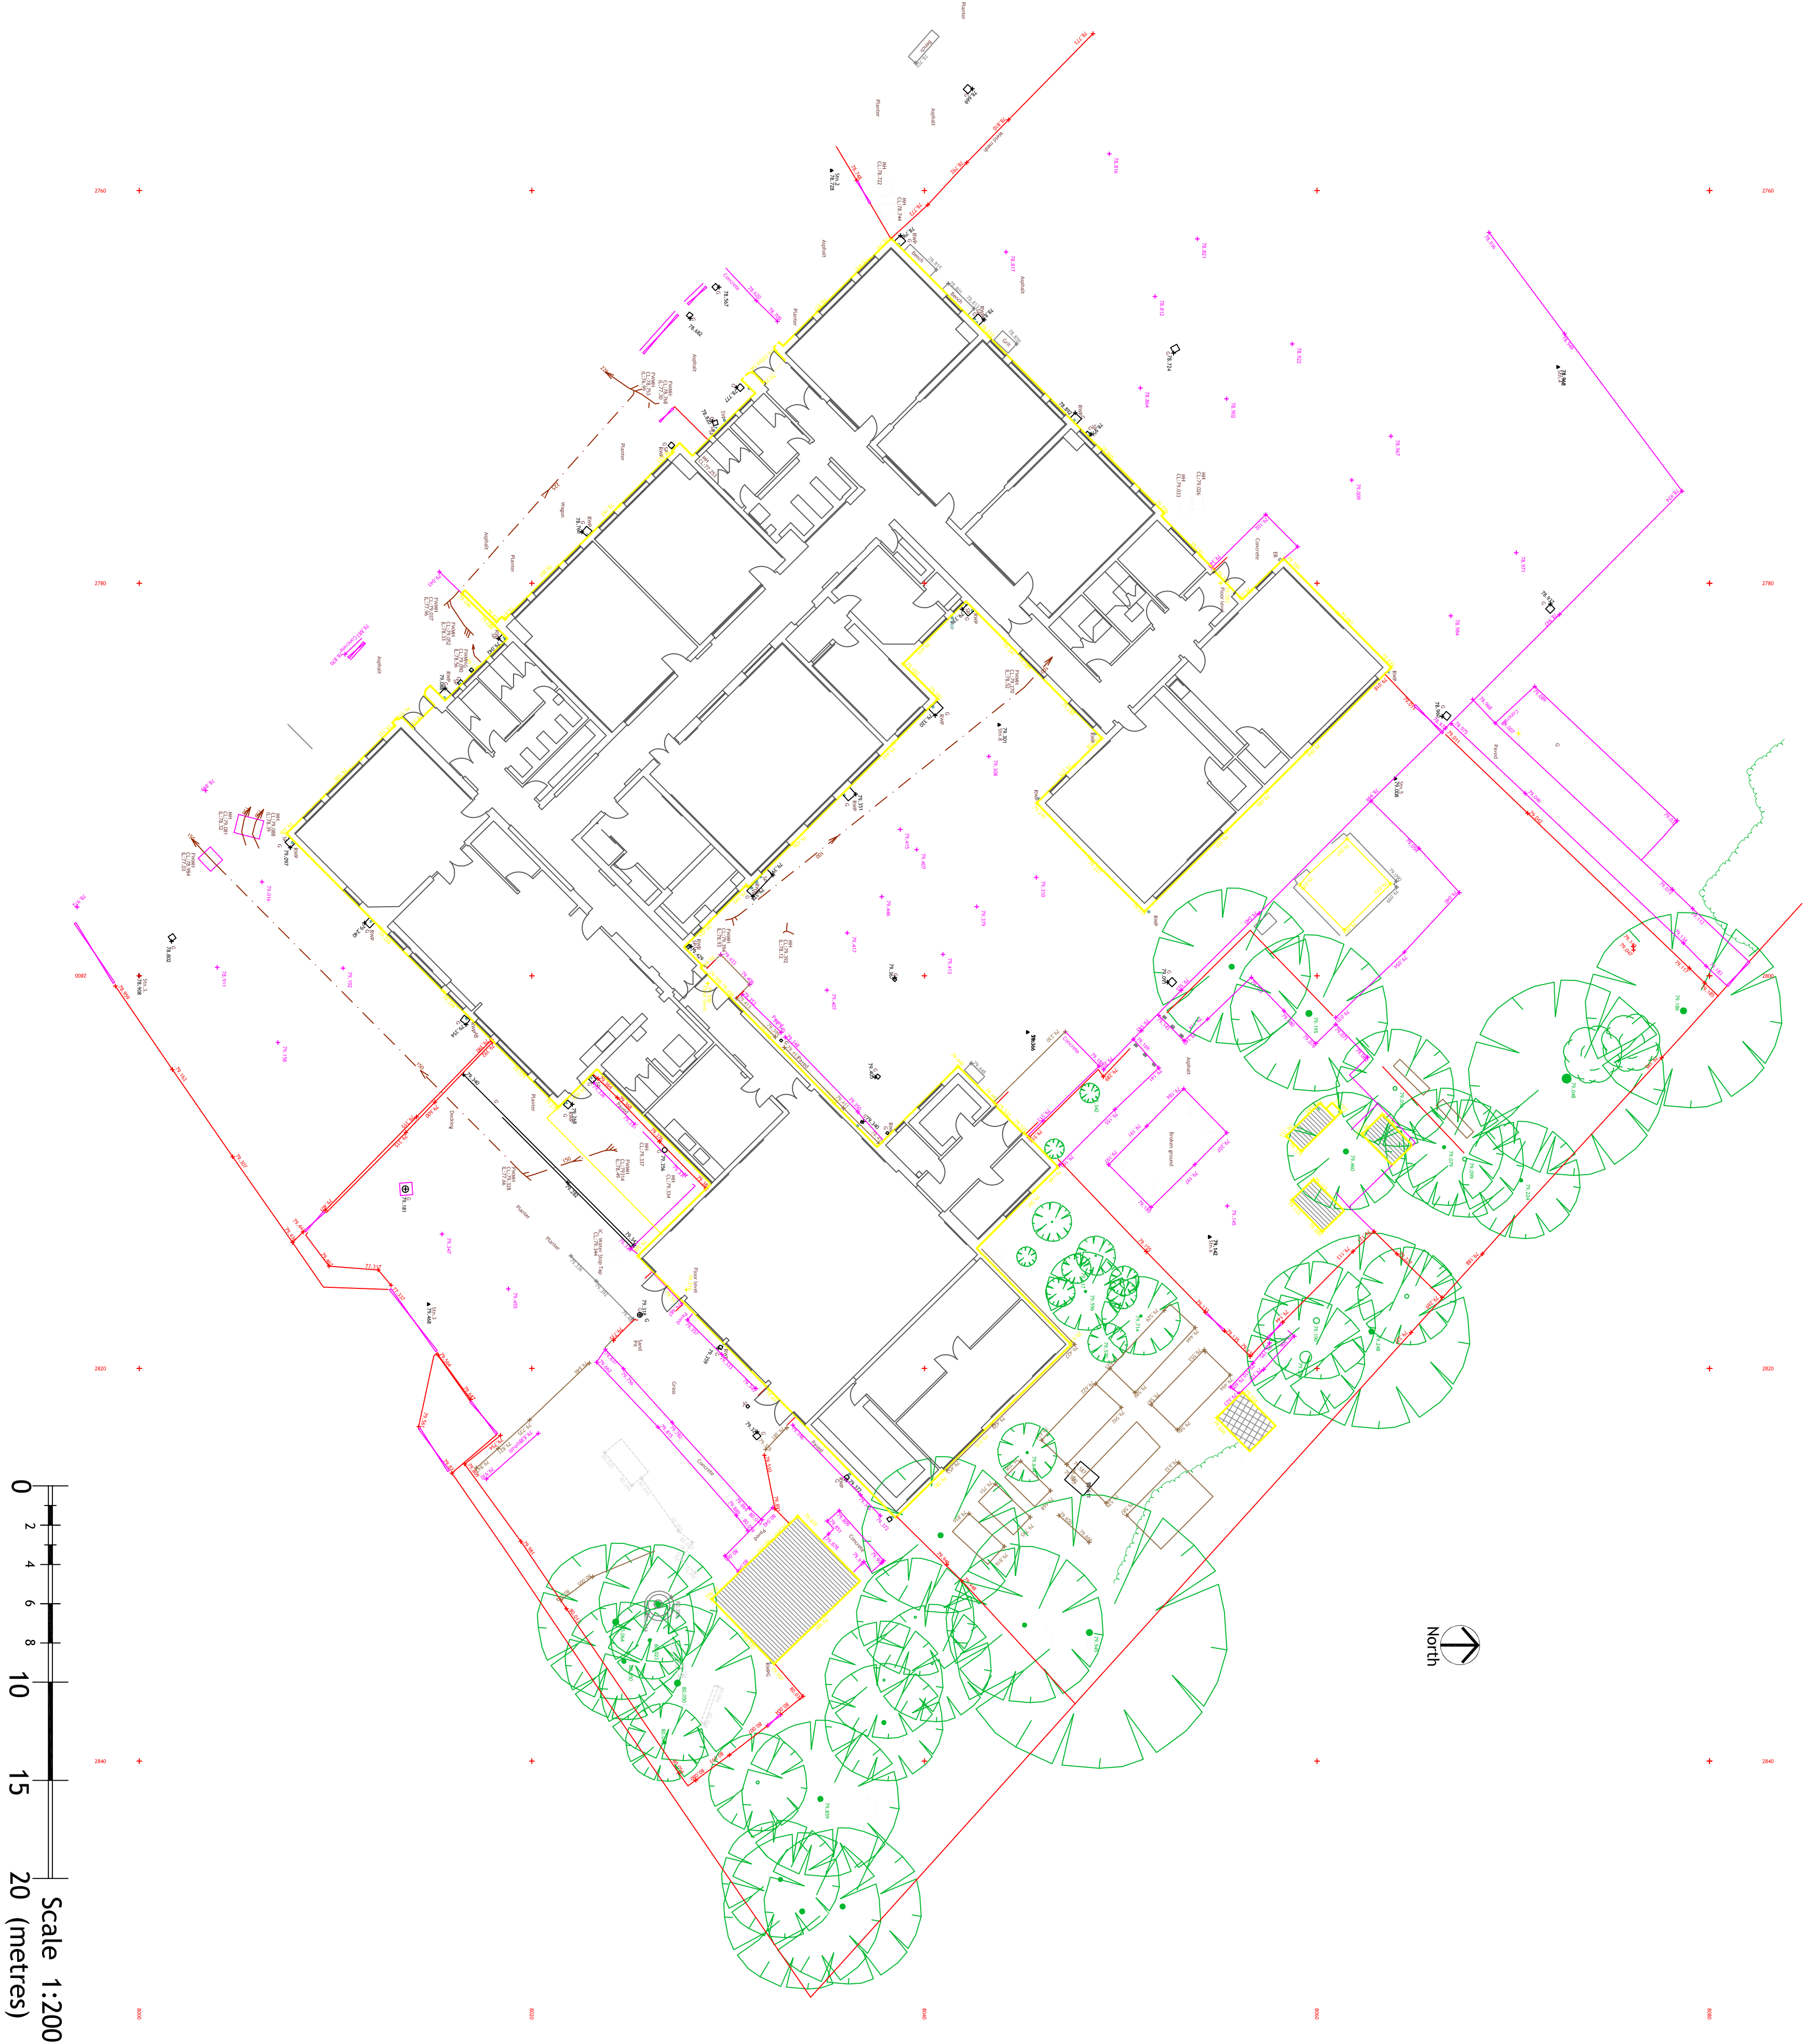

Status:  
**Planning Issue**

**Barker**  
Associates LLP

Widdowson Court  
The Street  
Maudslayi  
Bishops Cleeve  
Hertfordshire  
SG12 7JH  
T: 01729 647111  
E: info@barker-associates.co.uk  
F: 01729 647022

Client:  
ACADEMIES ENTERPRISE TRUST

Project:  
SHAFTON PRIMARY ACADEMY  
HIGH STREET  
SHAFTON  
BARNESLEY  
EXTENSIONS & ALTERATIONS 2014

Title:  
EXISTING SITE PLAN

| Scale @A1:          | Date:     | Drawn: | Checked: |
|---------------------|-----------|--------|----------|
| 1:200               | JAN. 2014 | VR     | BP       |
| Drawing no.:        | Revision: |        |          |
| BA / 5042.91.03/201 | /         |        |          |