




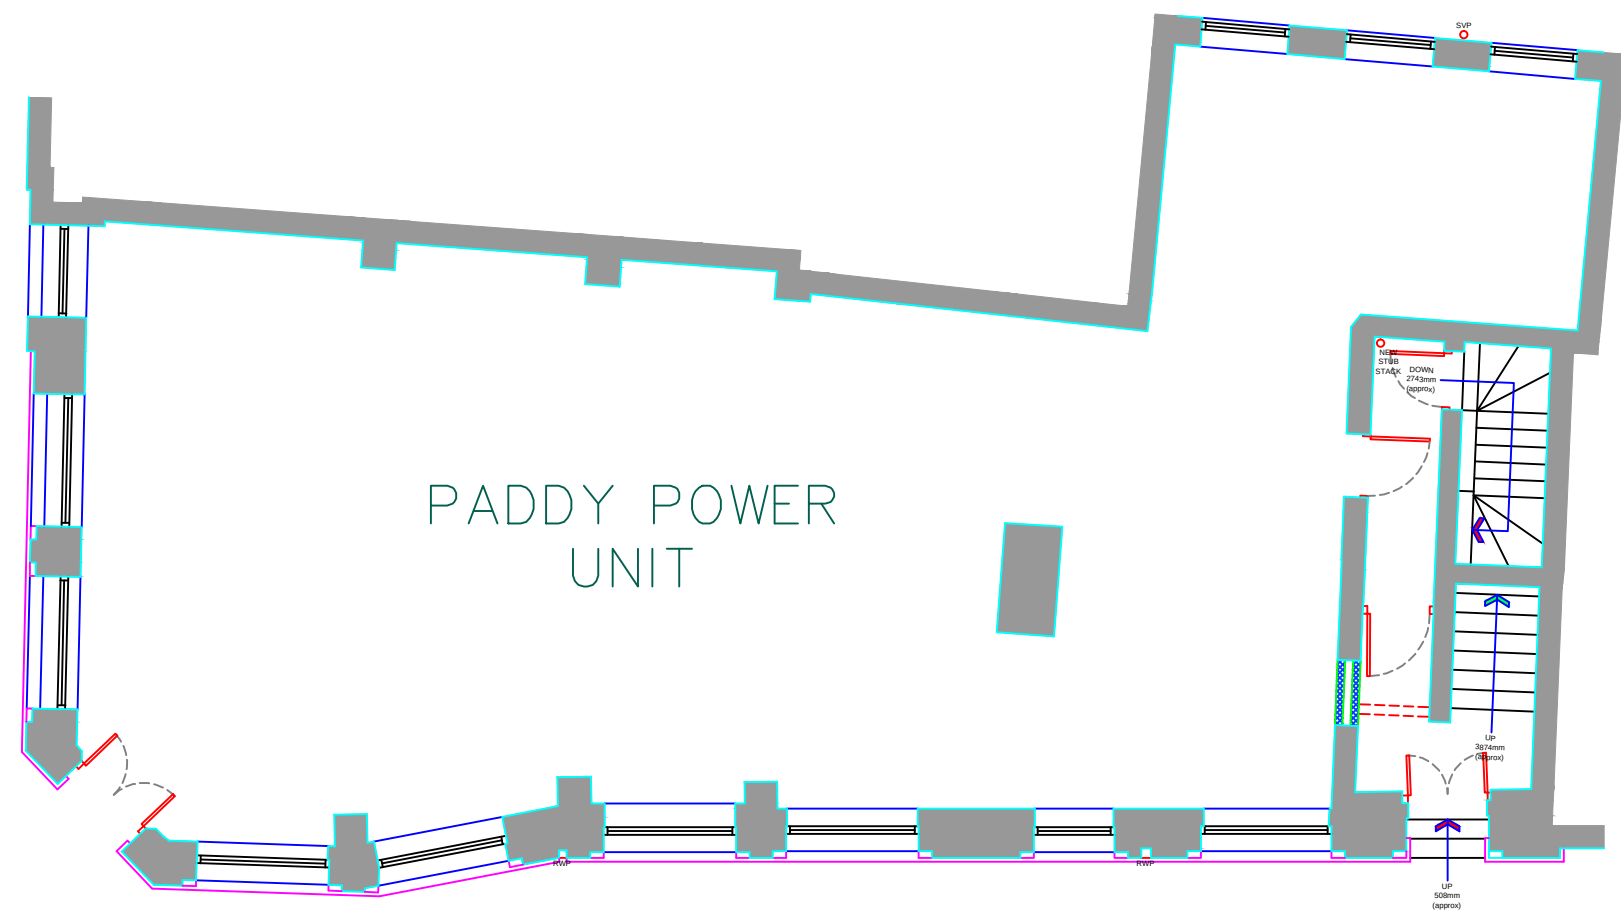


GROUND FLOOR PLAN

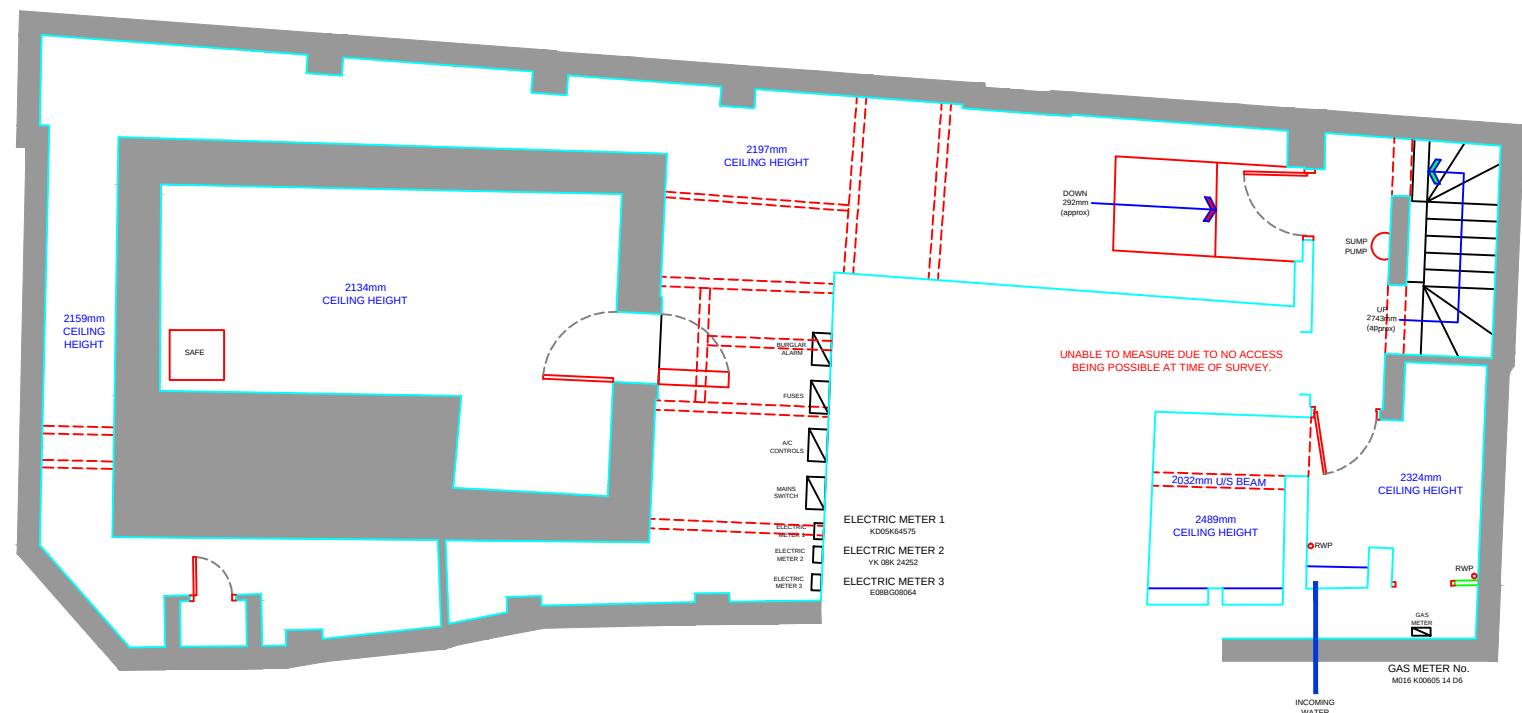

BASEMENT PLAN

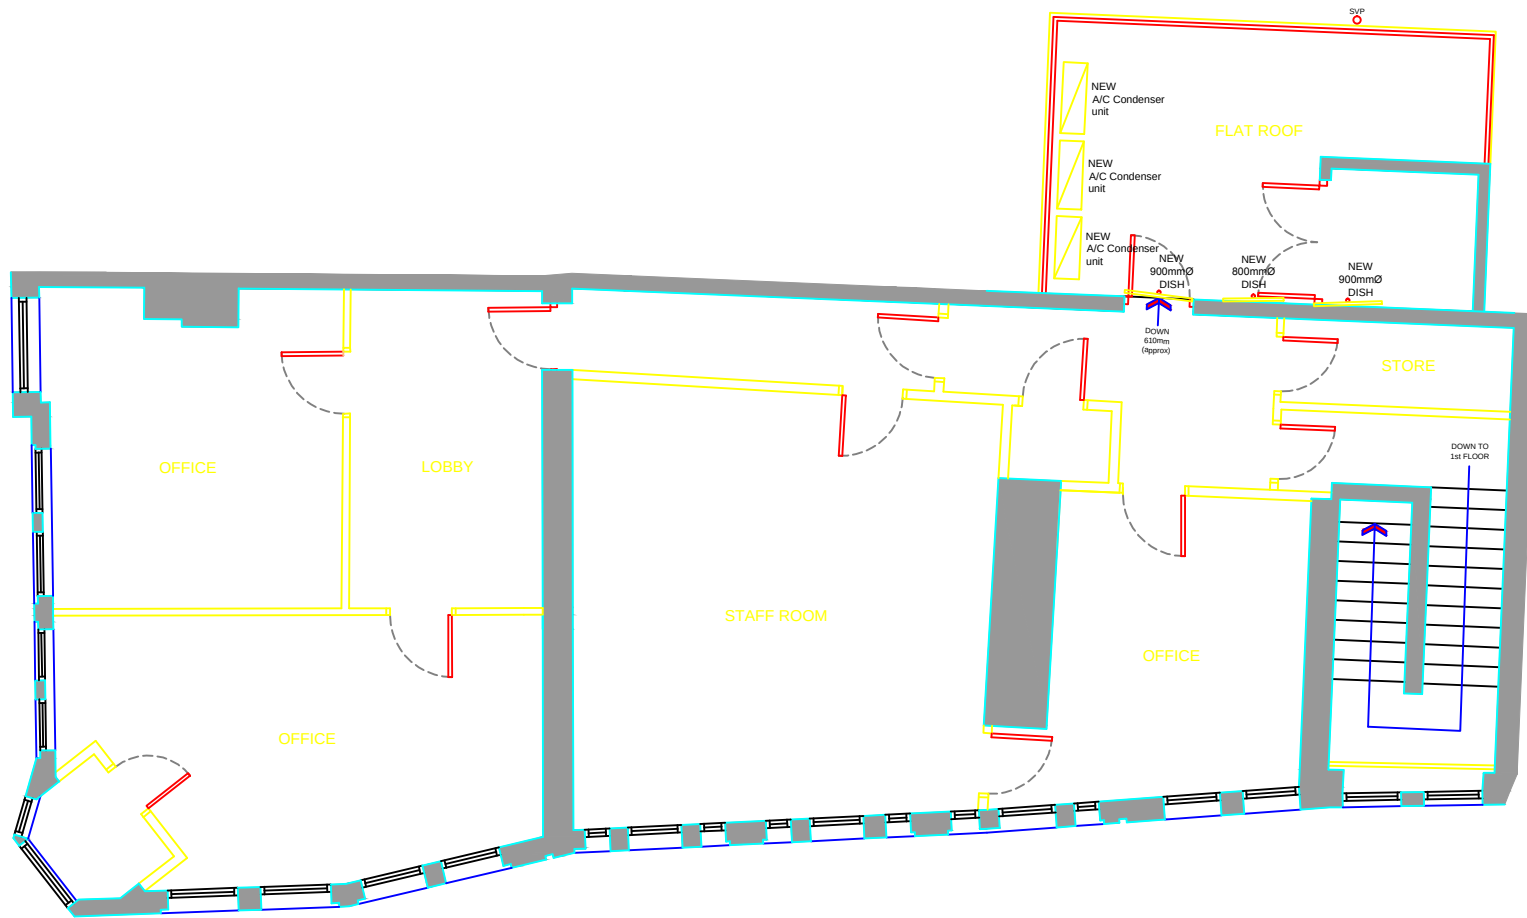

SECOND FLOOR PLAN

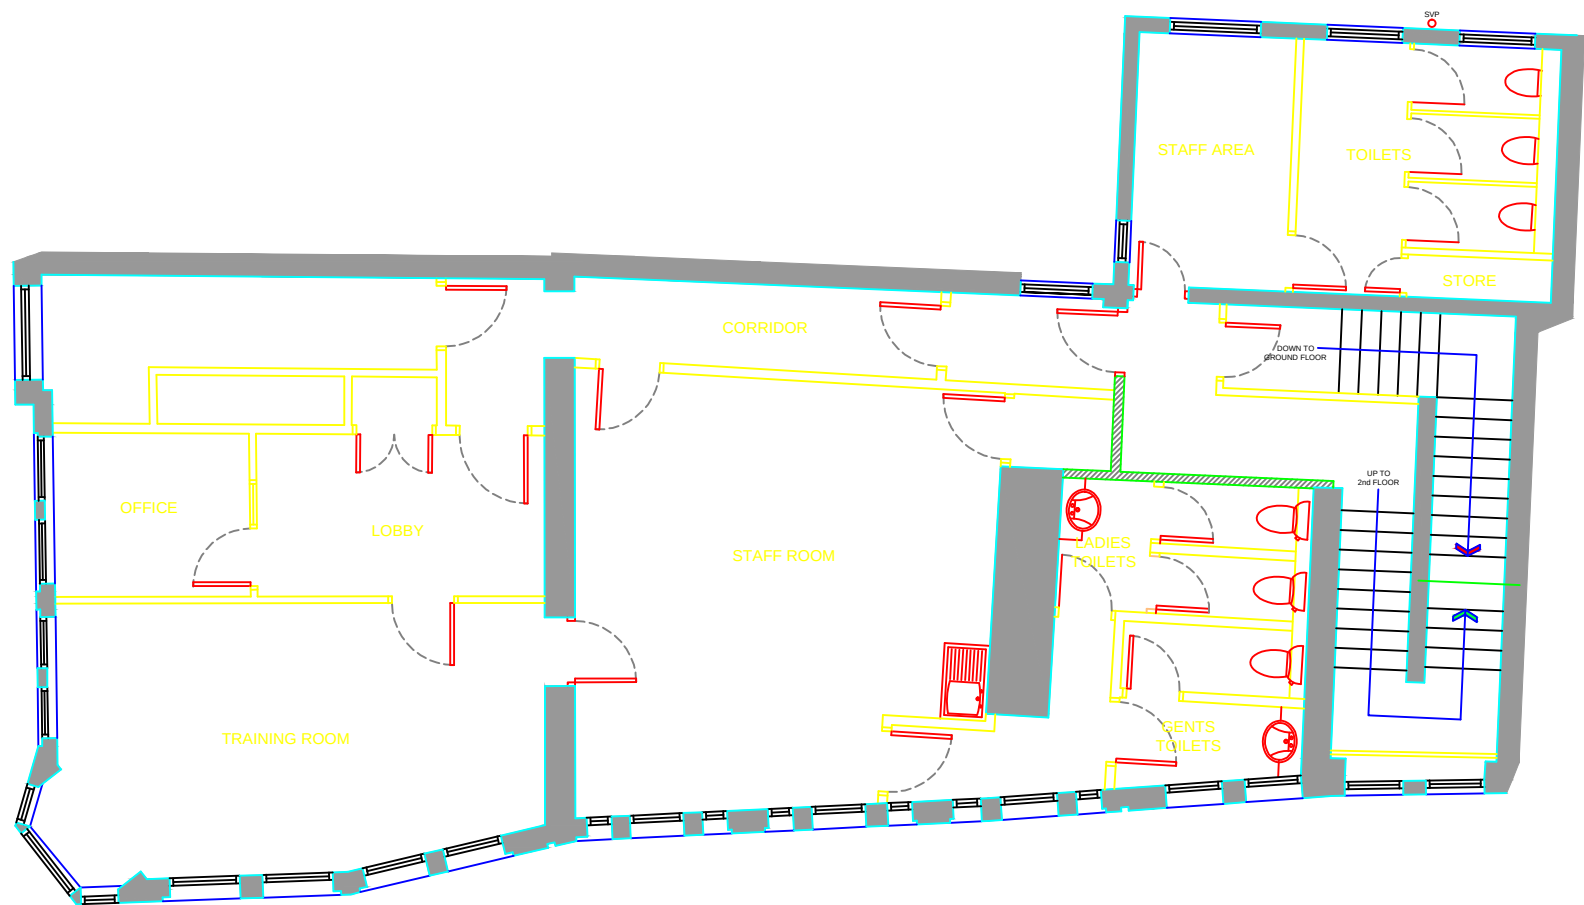

FIRST FLOOR PLAN

<div><div>White Agus PARTNERSHIP</div></div>			8 MORSTON BUSINESS PARK, WHALEY ROAD, BARUGH GREEN, BARNLEY. S75 1HQ			Phone: 01226 208482 Fax: 01226 283030 Email: info@whiteaguspартnership.co.uk Web: www.whiteaguspартnership.co.uk			
ARCHITECTURAL SERVICES AND SURVEYORS									
Project.					Client.				
PROPOSED APARTMENTS 2 ELDON STREET BARNLEY					AMYQA LTD				
Drawing Title.					Date.		Scale.		
PLANS AS EXISTING					MAY 2017		1:100		
					Ref.		Dwg. No.		Rev.
					18-024		01		
Date	Suffix	Description			Date	Suffix	Description		