





EXISTING FRONT ELEVATION
SCALE 1:100

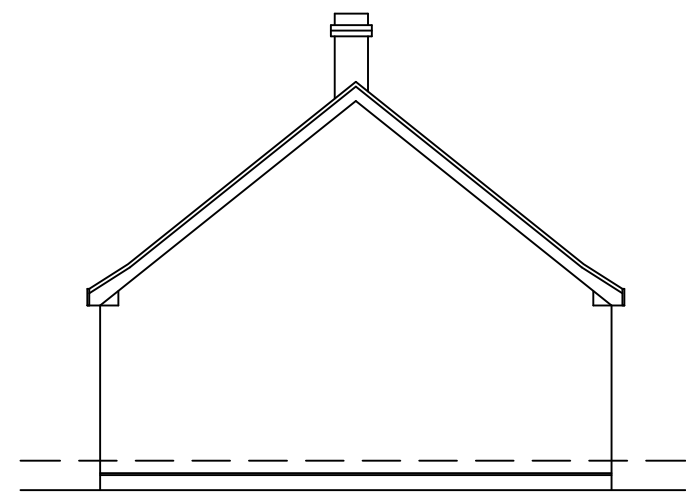

EXISTING SIDE ELEVATION
SCALE 1:100




EXISTING REAR ELEVATION
SCALE 1:100

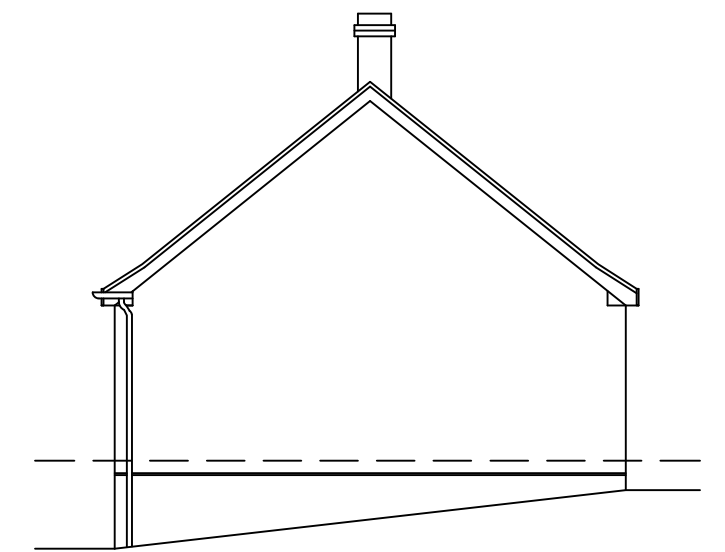

EXISTING SIDE ELEVATION
SCALE 1:100



PROPOSED FRONT ELEVATION
SCALE 1:100

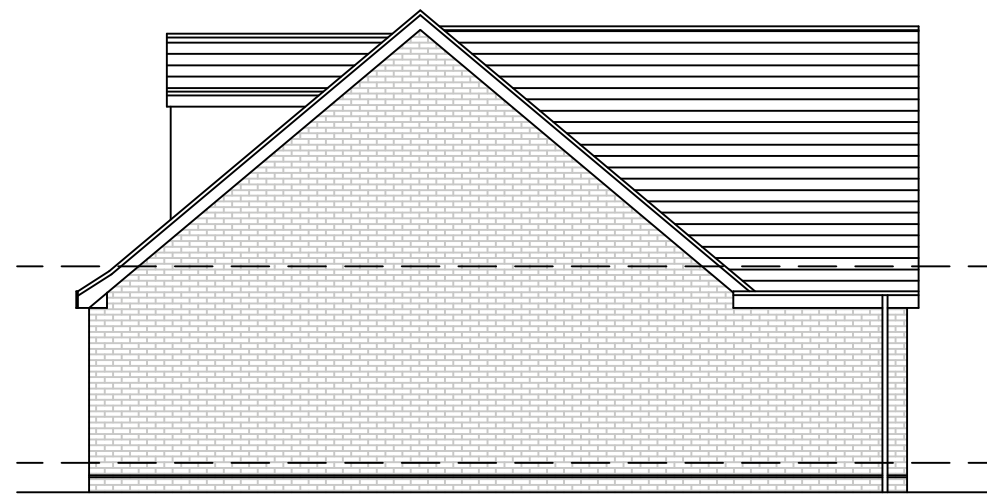


PROPOSED SIDE ELEVATION
SCALE 1:100




PROPOSED REAR ELEVATION
SCALE 1:100




PROPOSED SIDE ELEVATION
SCALE 1:100

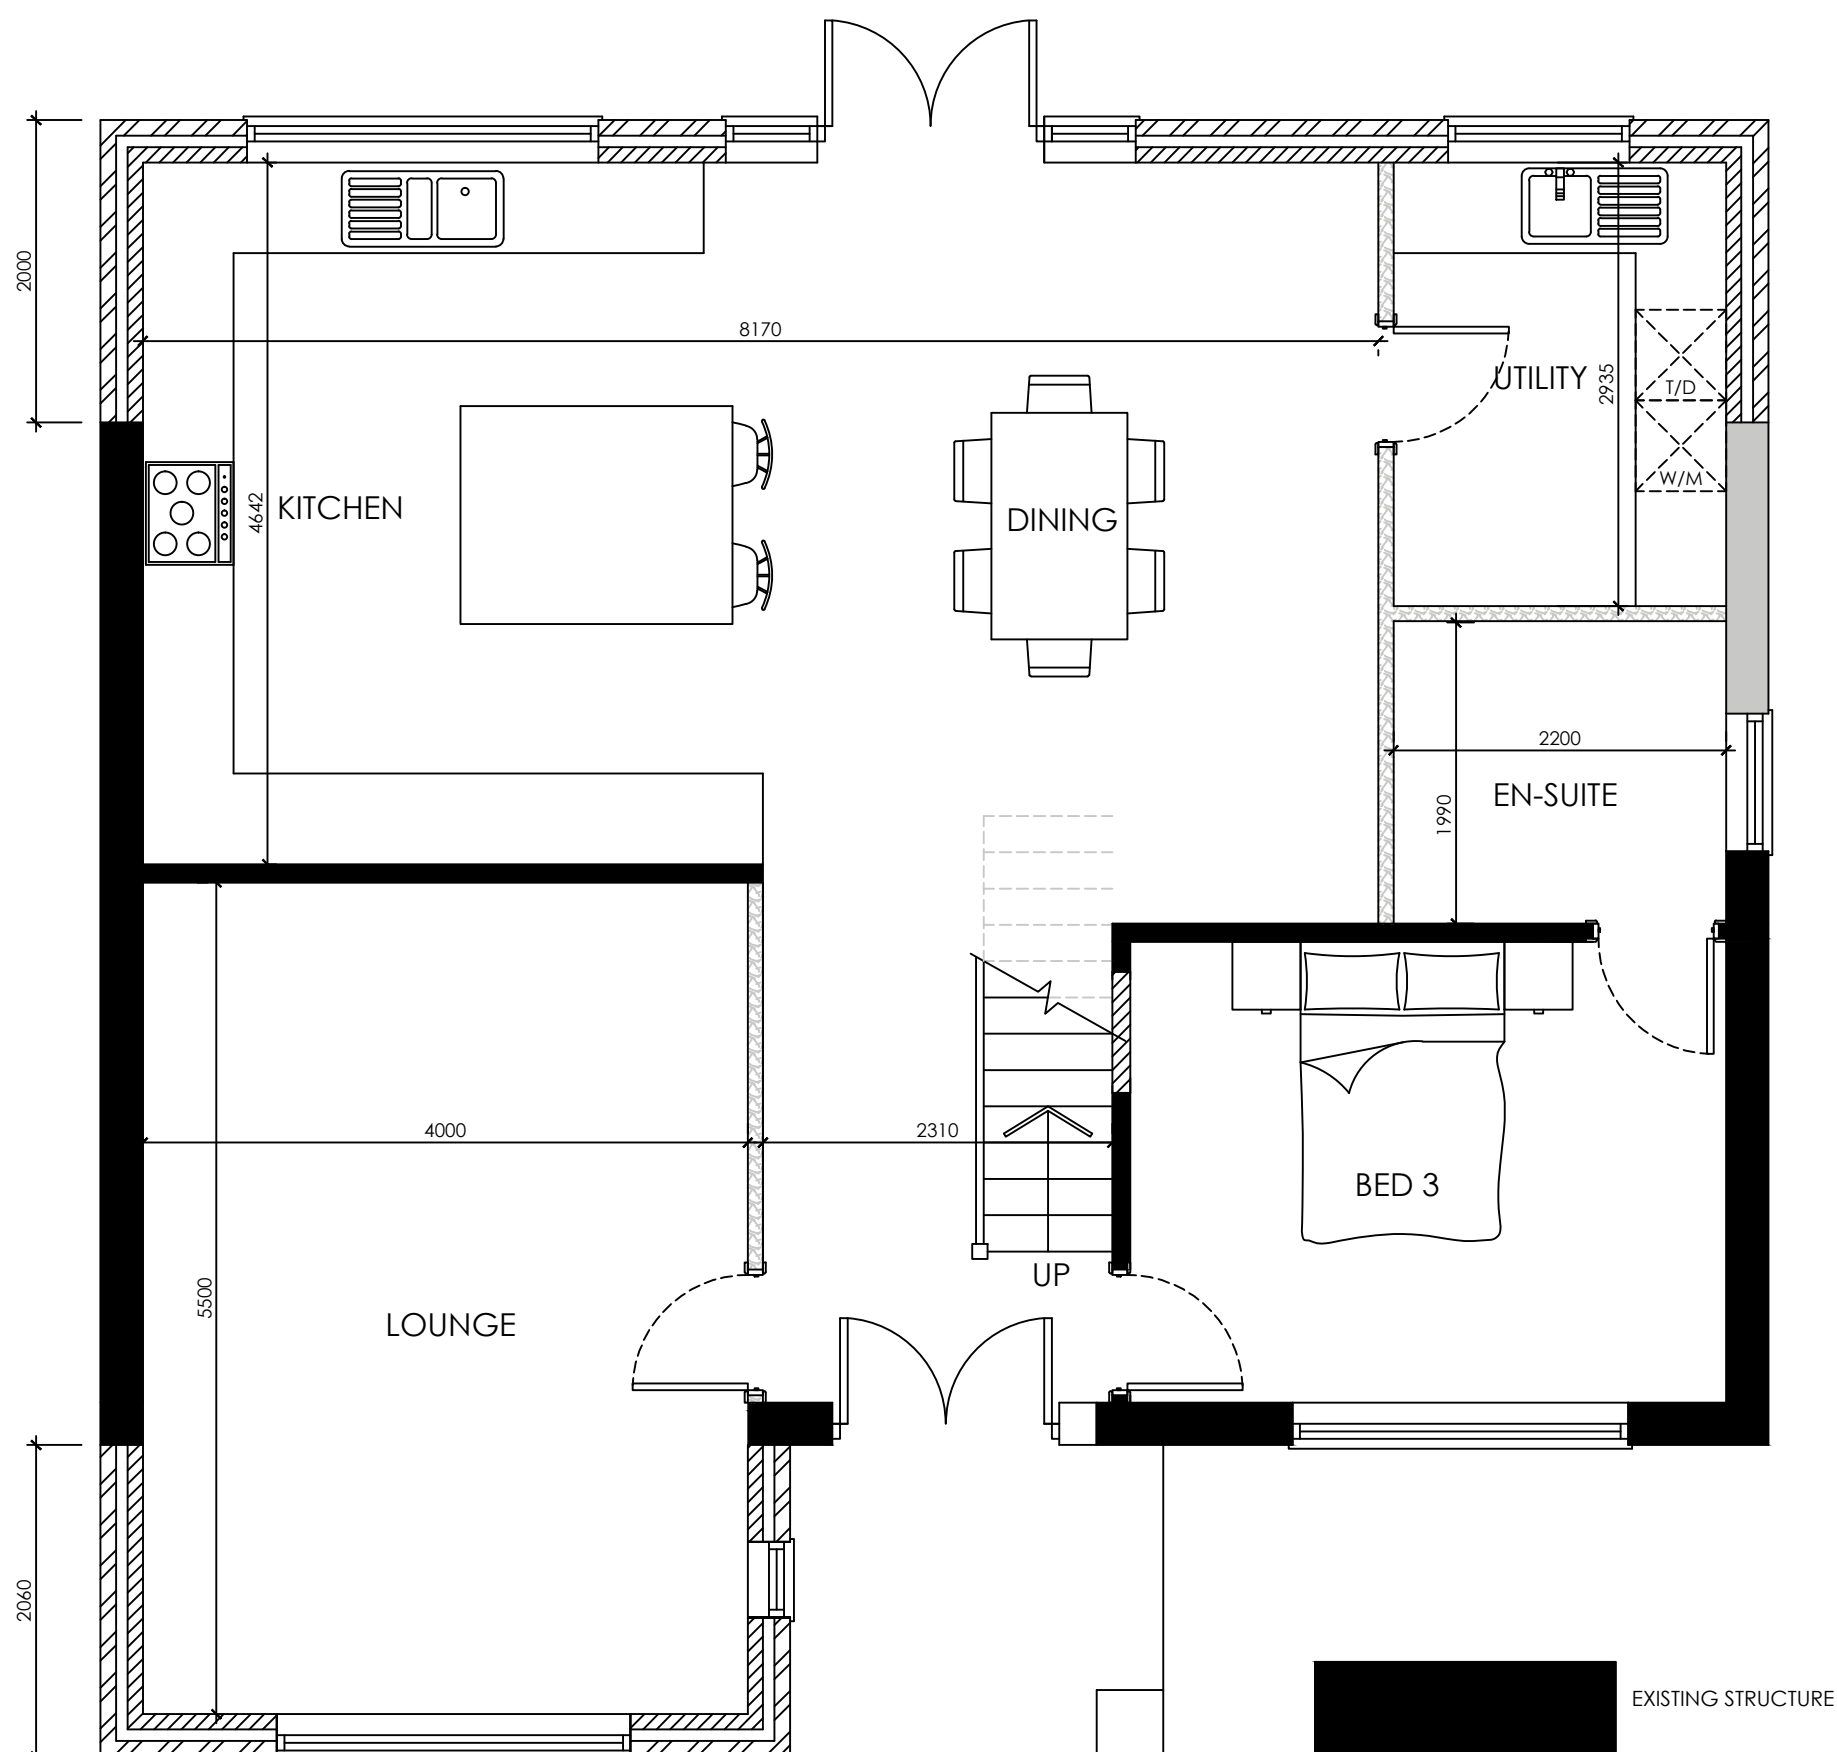

PROPOSED GROUND FLOOR PLAN
SCALE 1:50

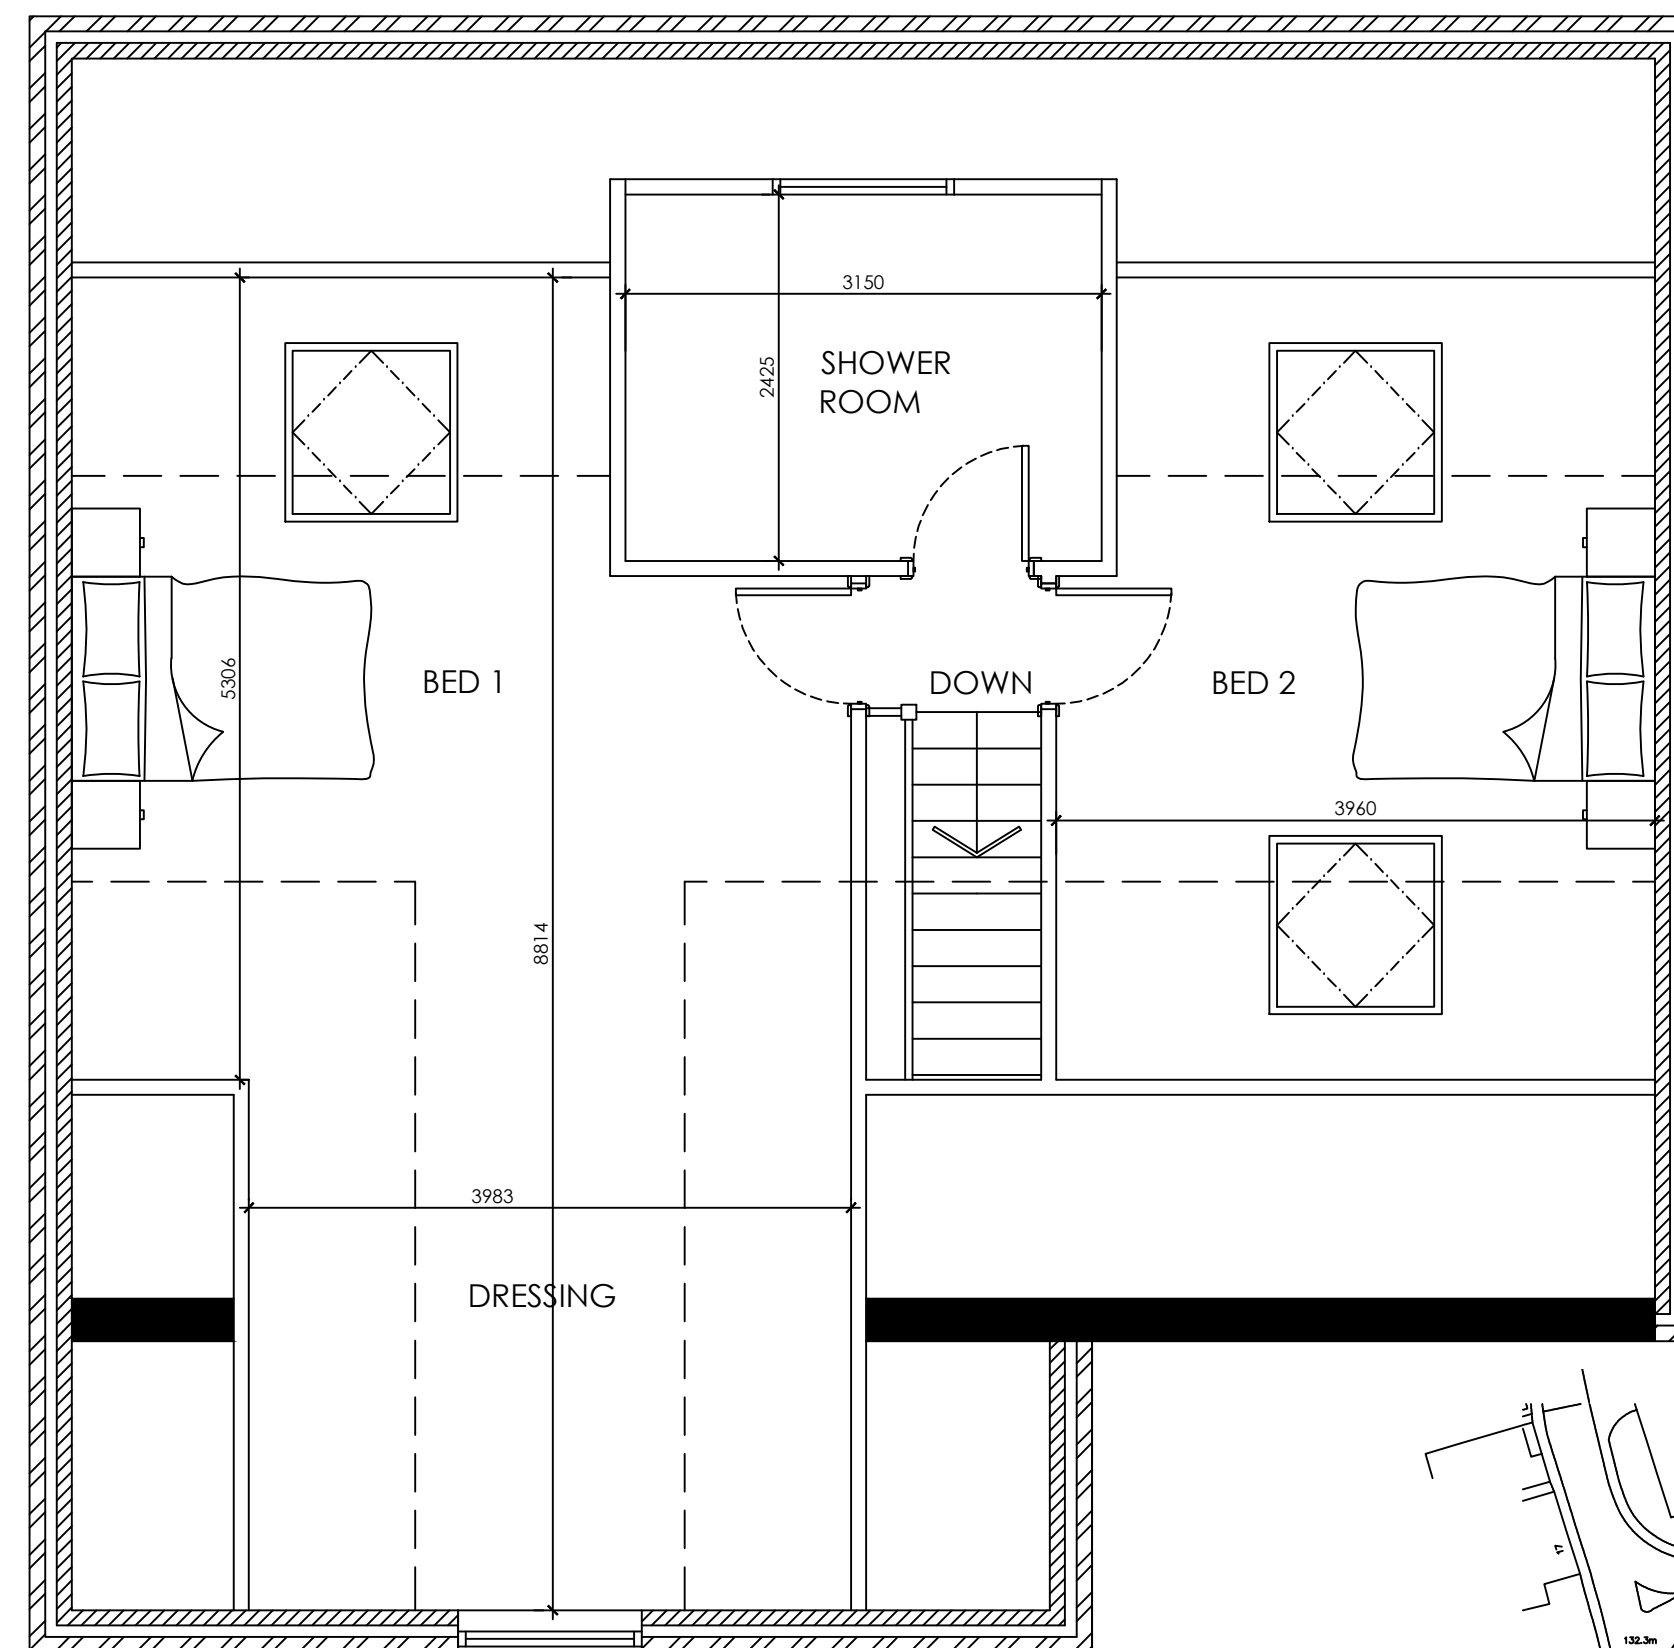


PROPOSED FIRST FLOOR PLAN
SCALE 1:50

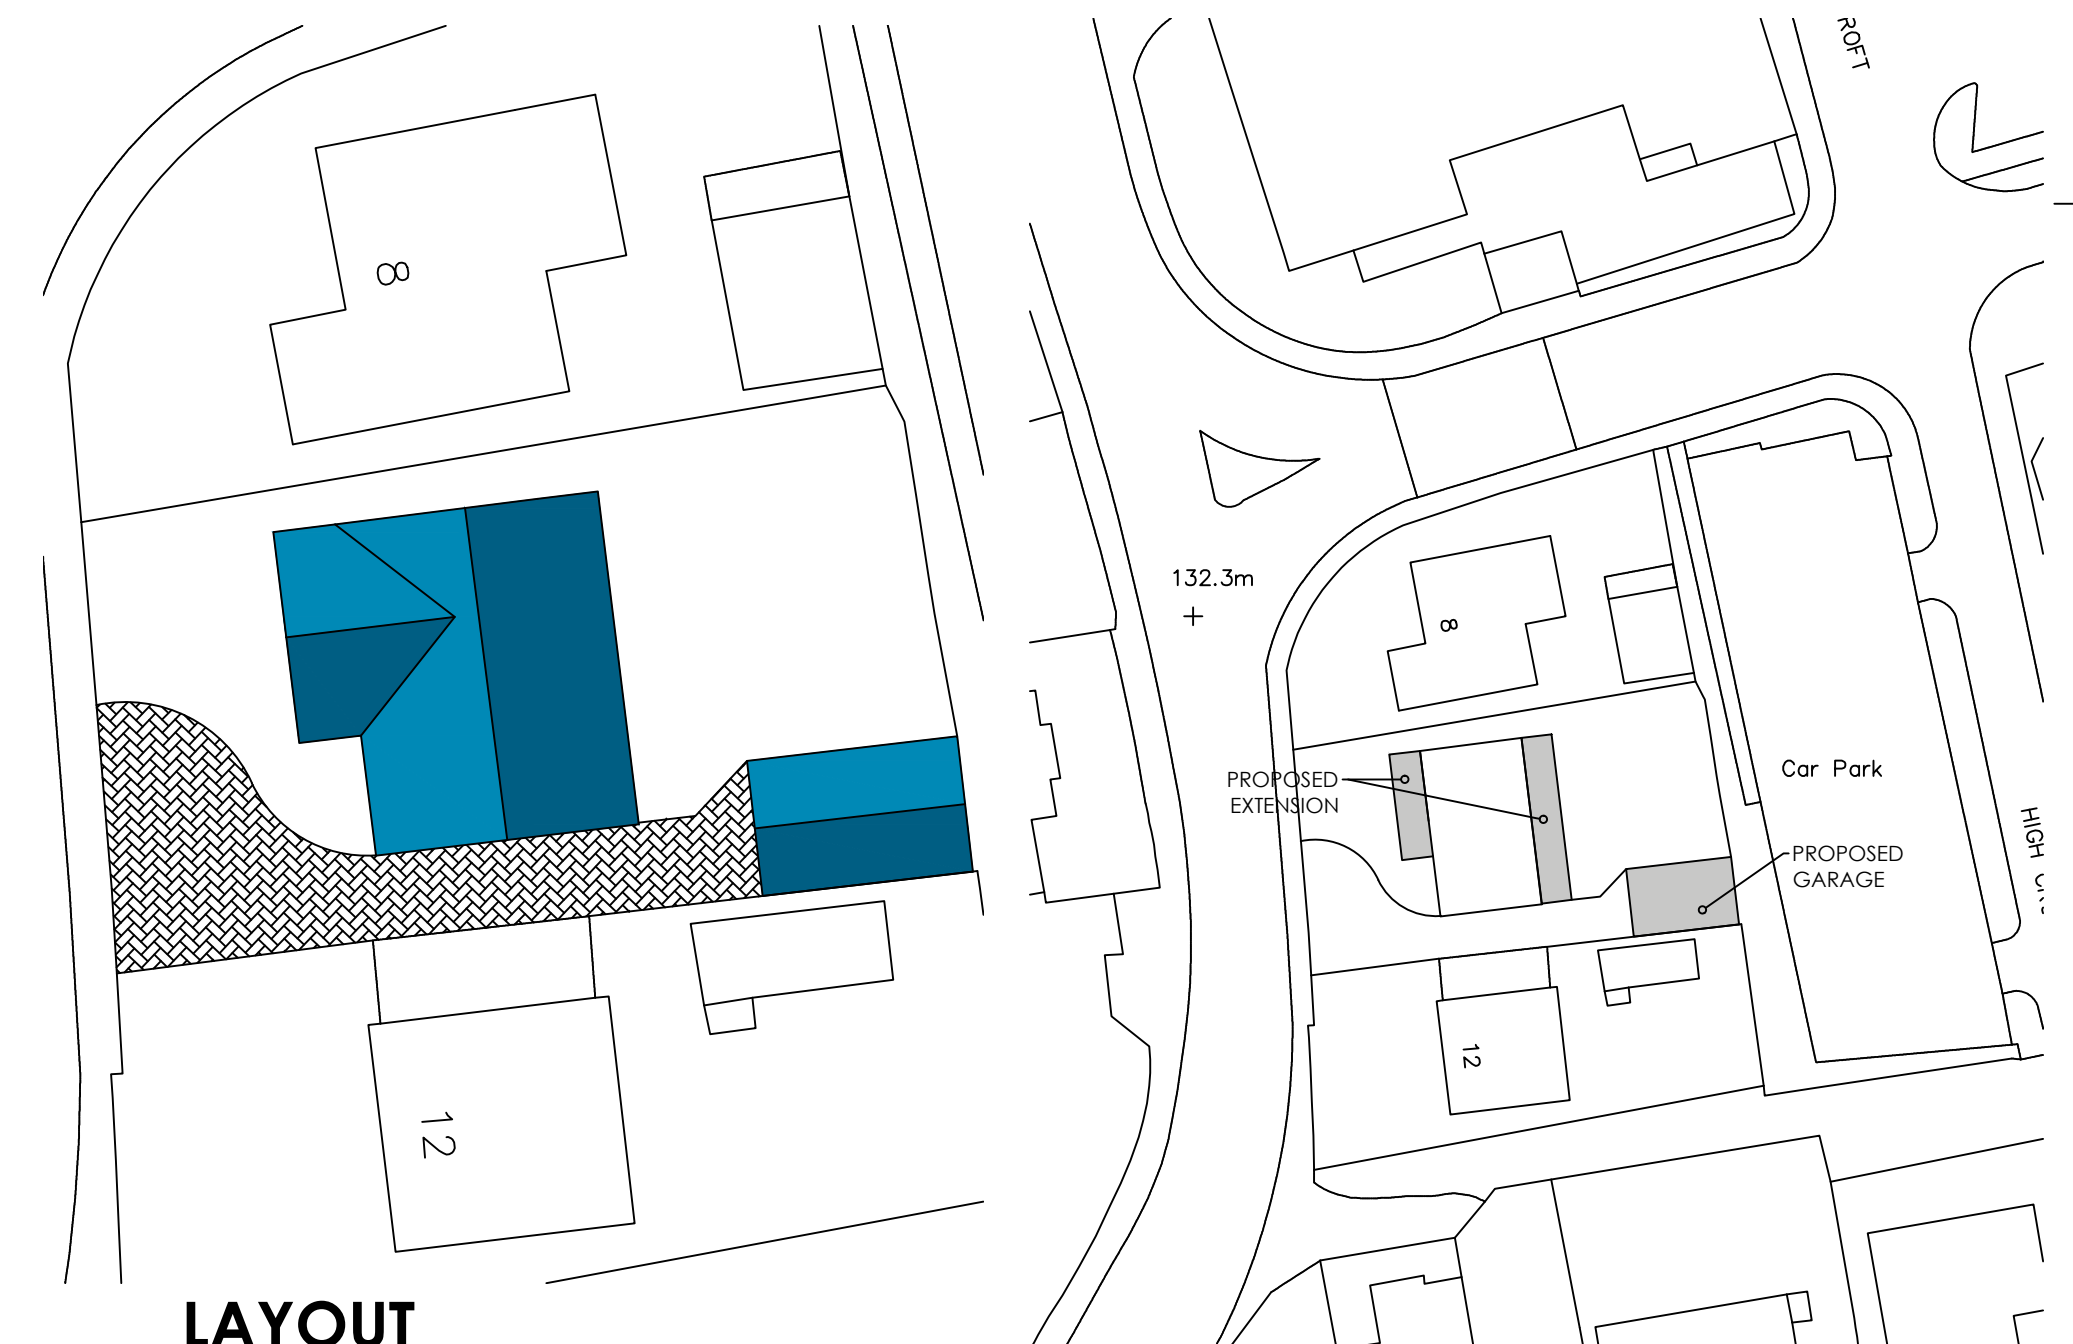

LAYOUT
SCALE 1:250

SITE PLAN
SCALE 1:500

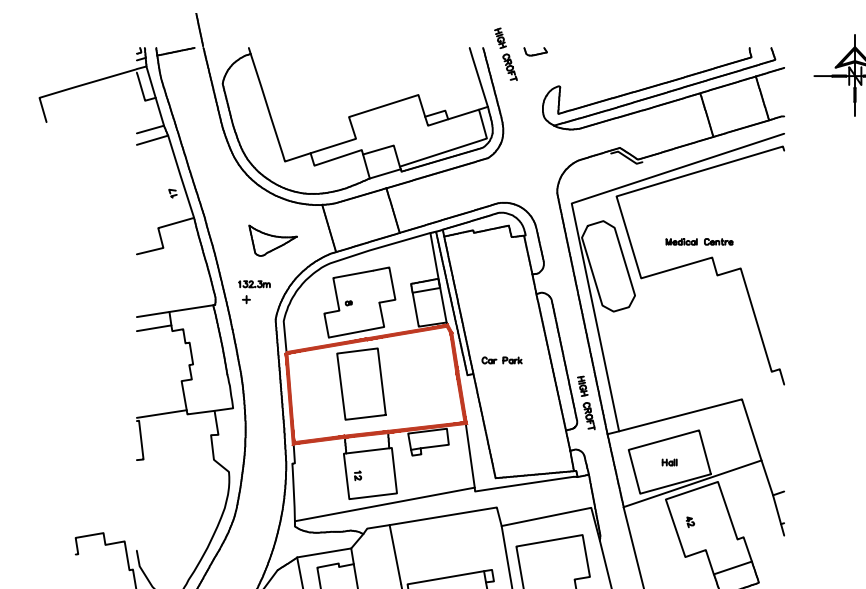

LOCATION PLAN
SCALE 1:1250

WhiteAgus PARTNERSHIP ARCHITECTURAL SERVICES AND SURVEYORS			8 MORSTON BUSINESS PARK, WHALEY ROAD, BARUGH GREEN, BARNSELEY, S75 1HQ Email: info@whiteaguspартnership.co.uk Web: www.whiteaguspартnership.co.uk			Phone: 01226 208482 Fax: 01226 283030		
Project: EXTENSION & ROOF ALTERATION 10 MILTON ROAD, HOYLAND BARNSELEY, S74 9AU			Client: IAN & LYNN ROBINSON					
Drawing Title: PLANS & ELEVATIONS			Date: JUNE 2015	Scale: 1:50 @ A1				
			Ref: 15-022	Dwg. No. 01	Rev. B			
Date 24/06/2015 30/06/2015	Suffix A B	Description REVISED TO CLIENTS REQUIREMENTS REVISED TO CLIENTS REQUIREMENTS	Date	Suffix	Description			