


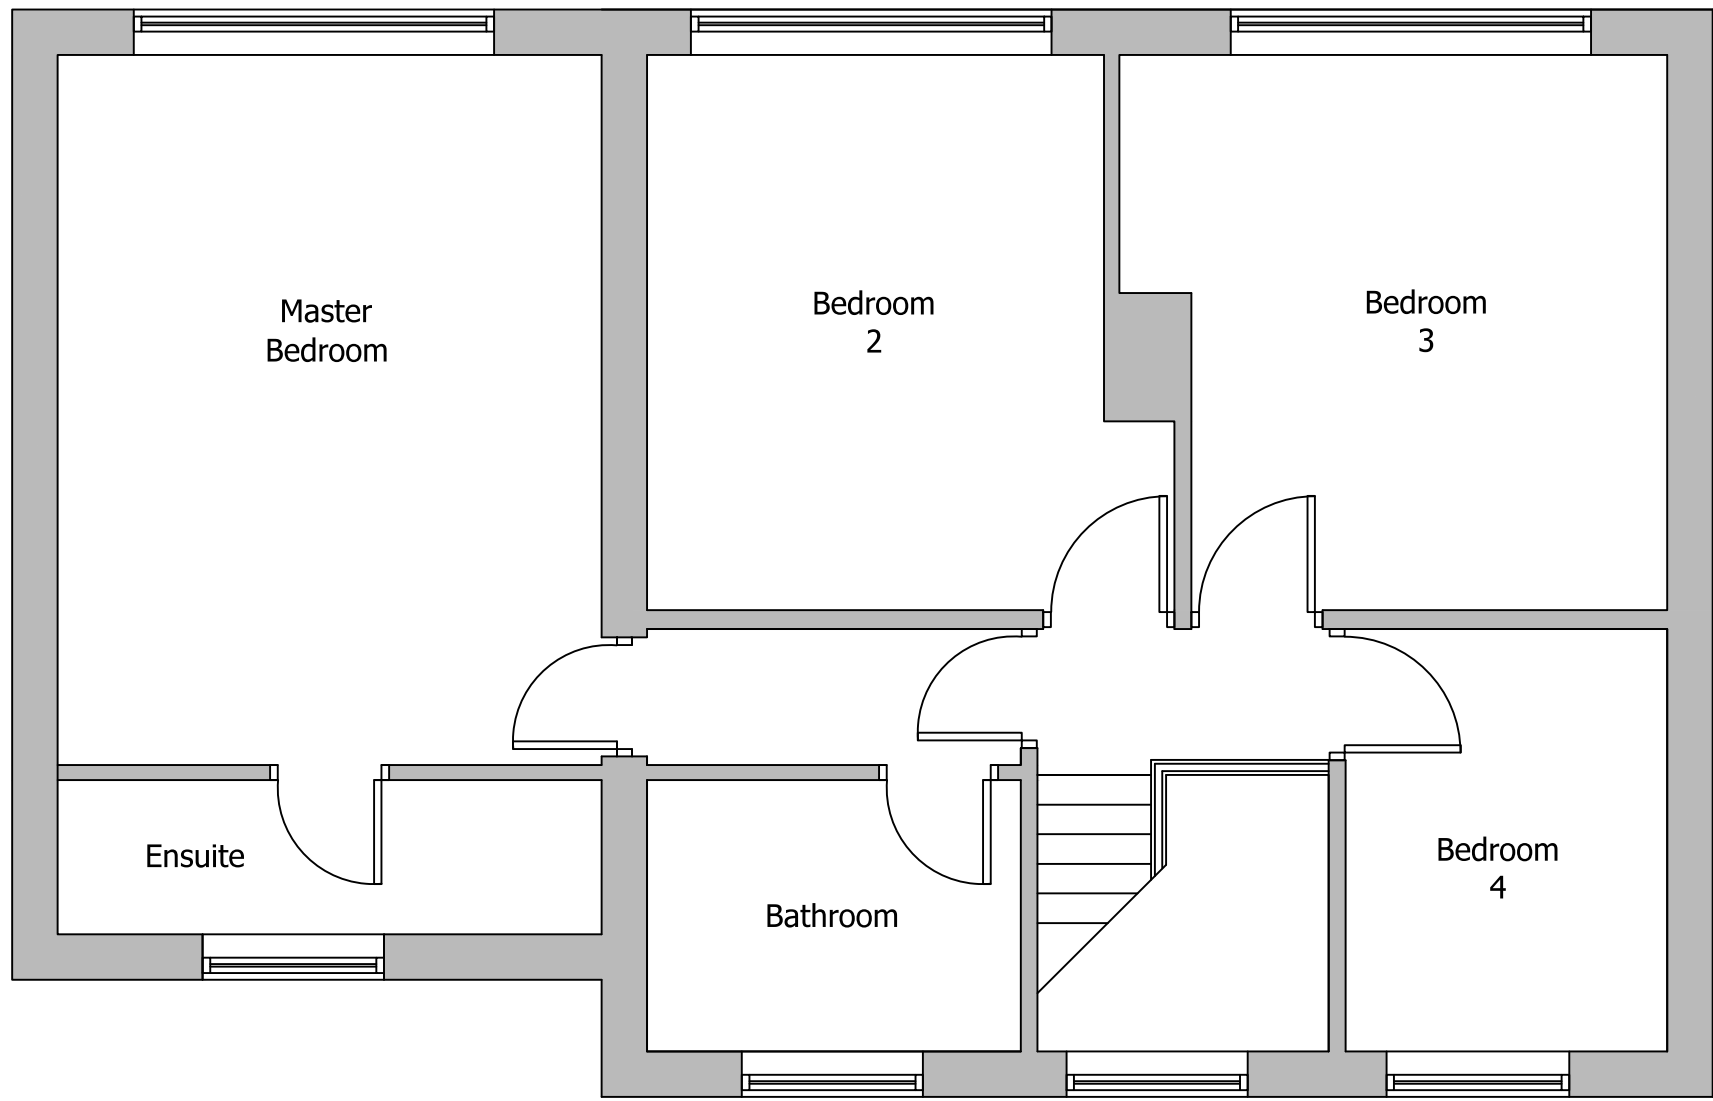


First Floor Plan



Front Elevation




Side Elevation

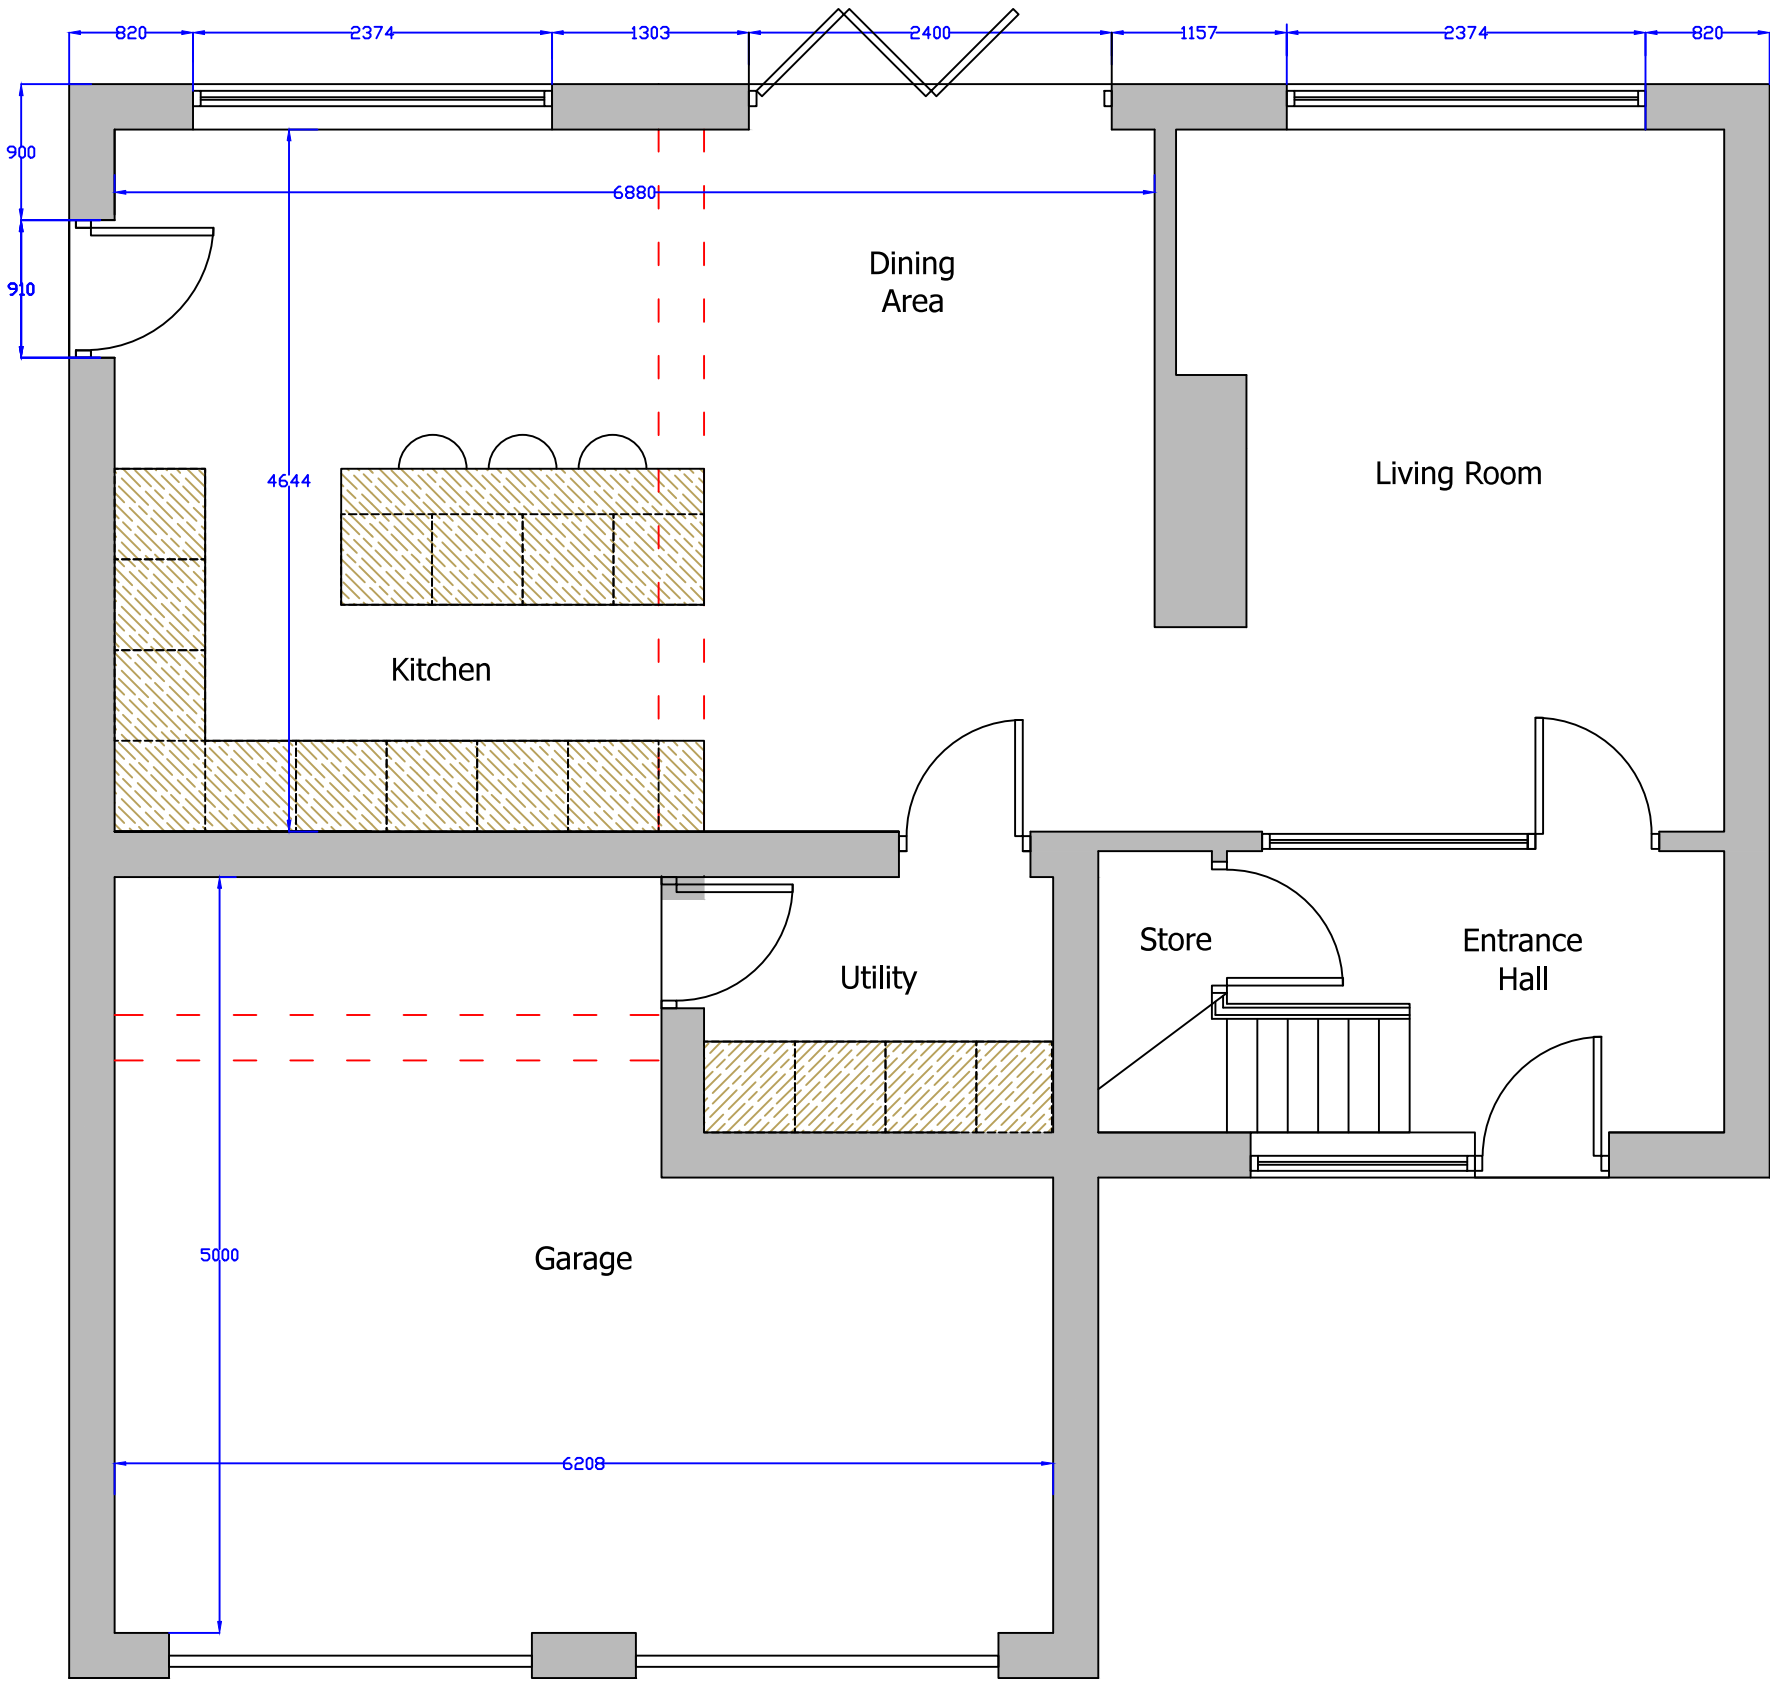

Ground Floor Plan




Rear Elevation

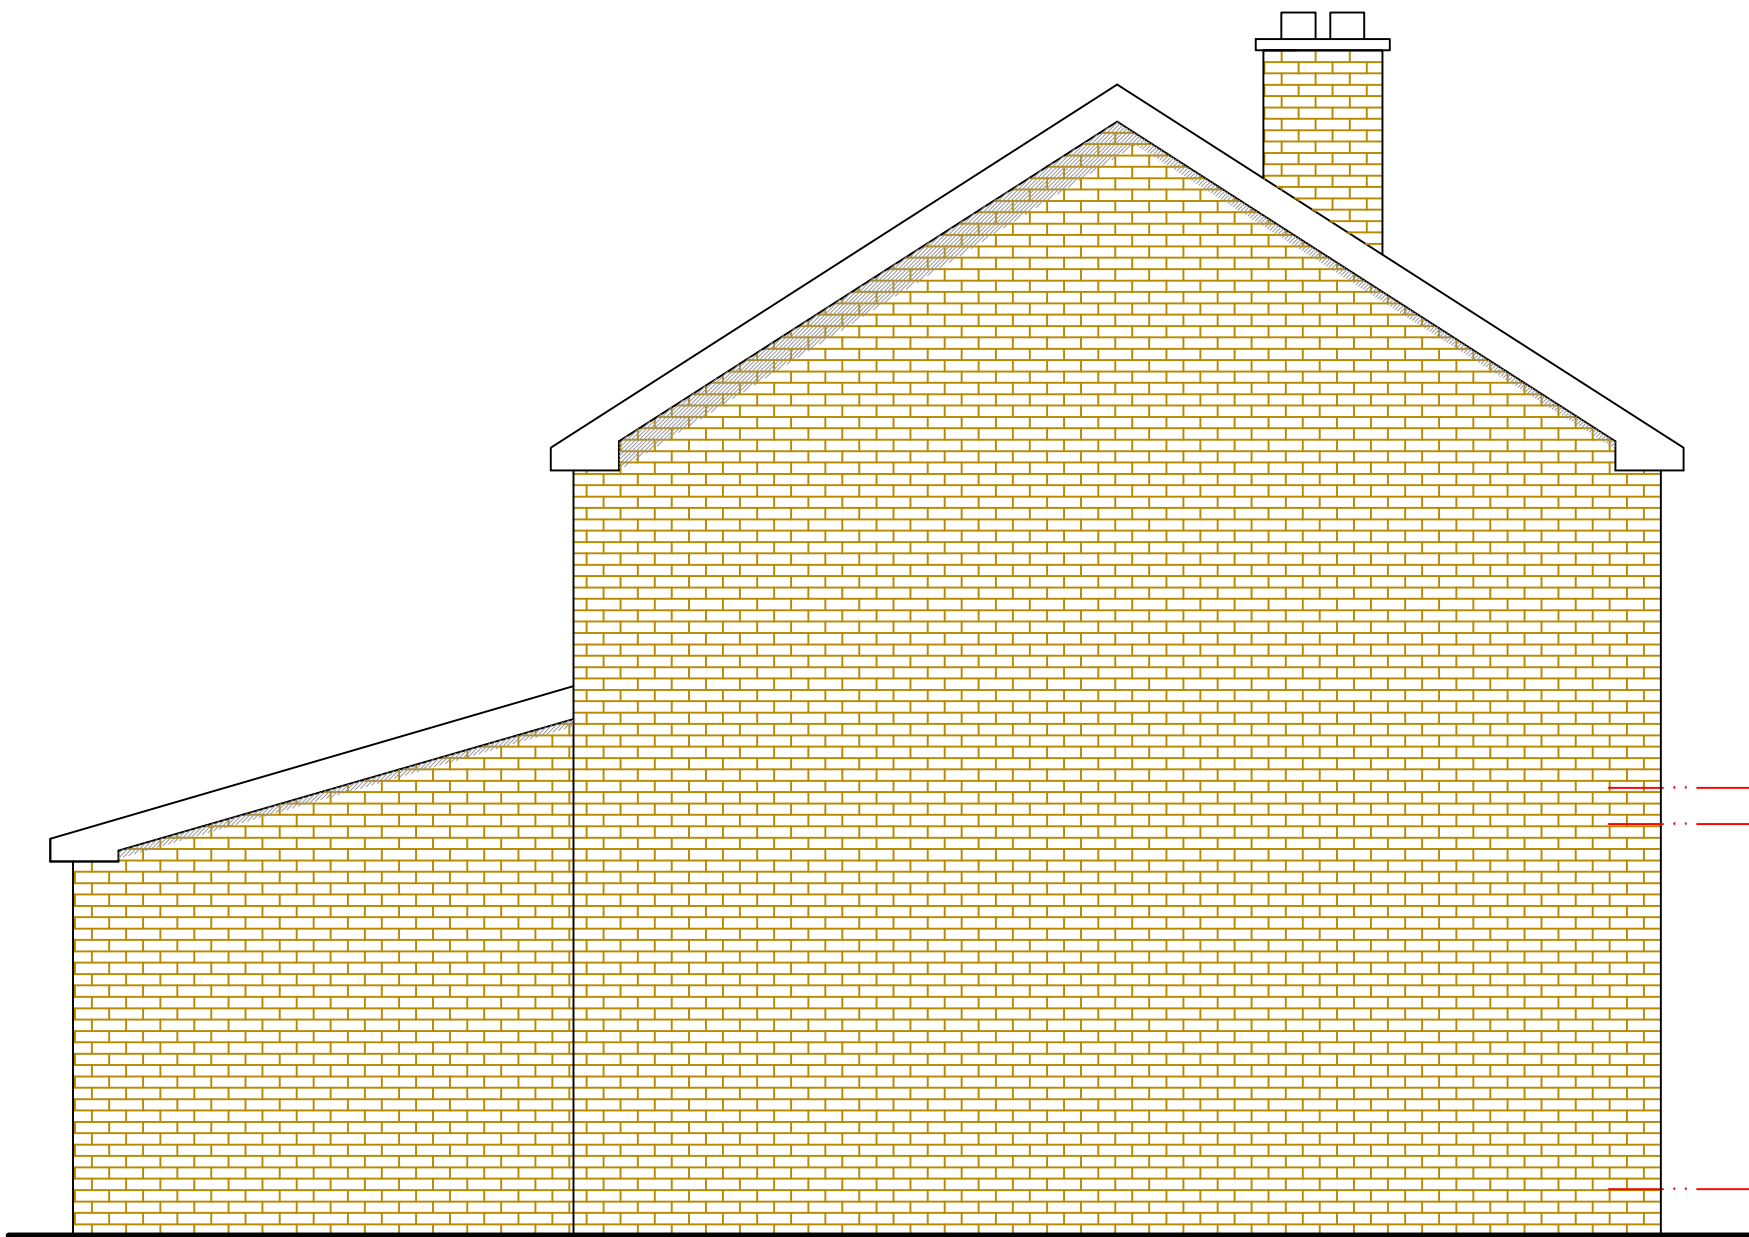

Side Elevation

Drawing and design are copyright of the technician unless specific consent in writing has been given All works arising from the information contained on the drawings are to be in accordance with the statutory approvals for planning, building control and relevant codes of practice and/or British Standards unless specific direction is given All works to be carried out in accordance with CDM regulations for health and safety unless exemption is specifically given Do not scale or take digital dimensions from this drawing All constructional dimensions contained in the drawings should be checked on site prior to construction Any discrepancies should be notified to the technician without delay	Date	Revision	Rev No.

 

Project Proposed Extension to 24 Albany Close Wombwell Barnsley South Yorkshire S73 8ER	Drawing Description Proposed Grouped Plans and Elevations	Client Mr. R. Oliver	
	Drawing No. 03G-02	Date February 2015	
	Scale 1:50 @ A1		