




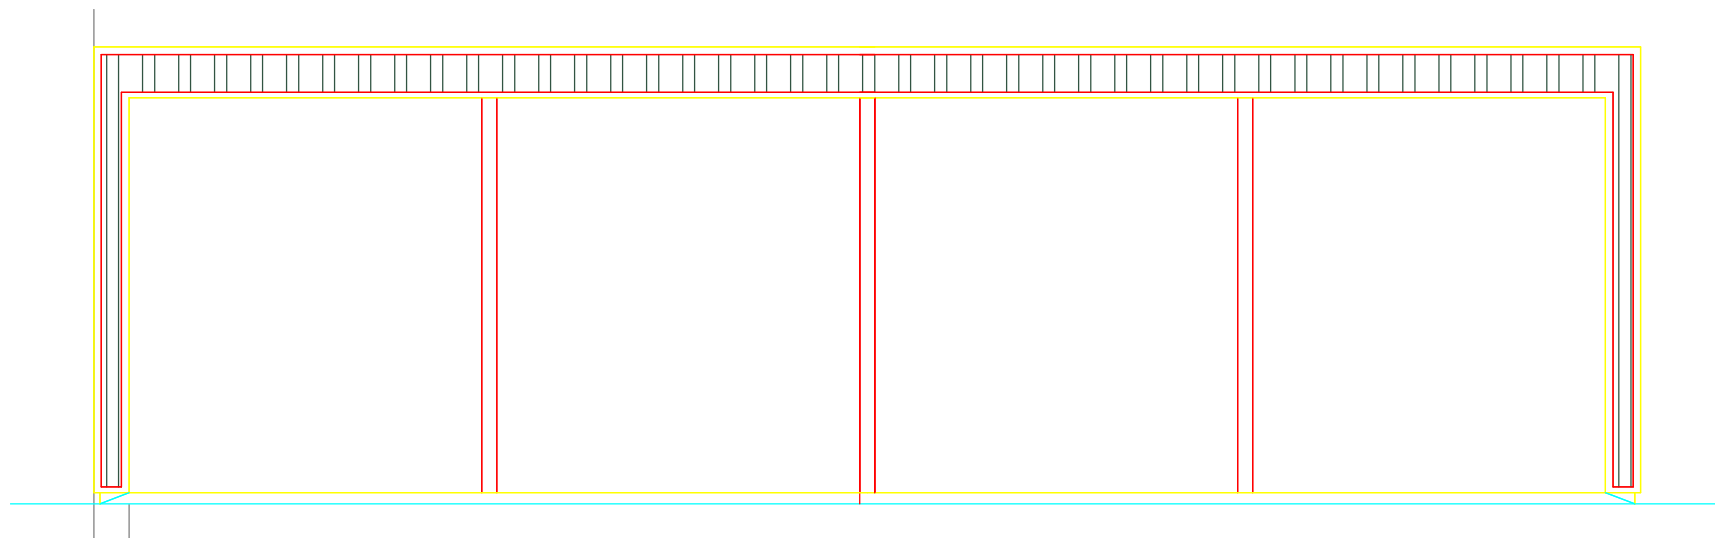


FRONT ELEVATION

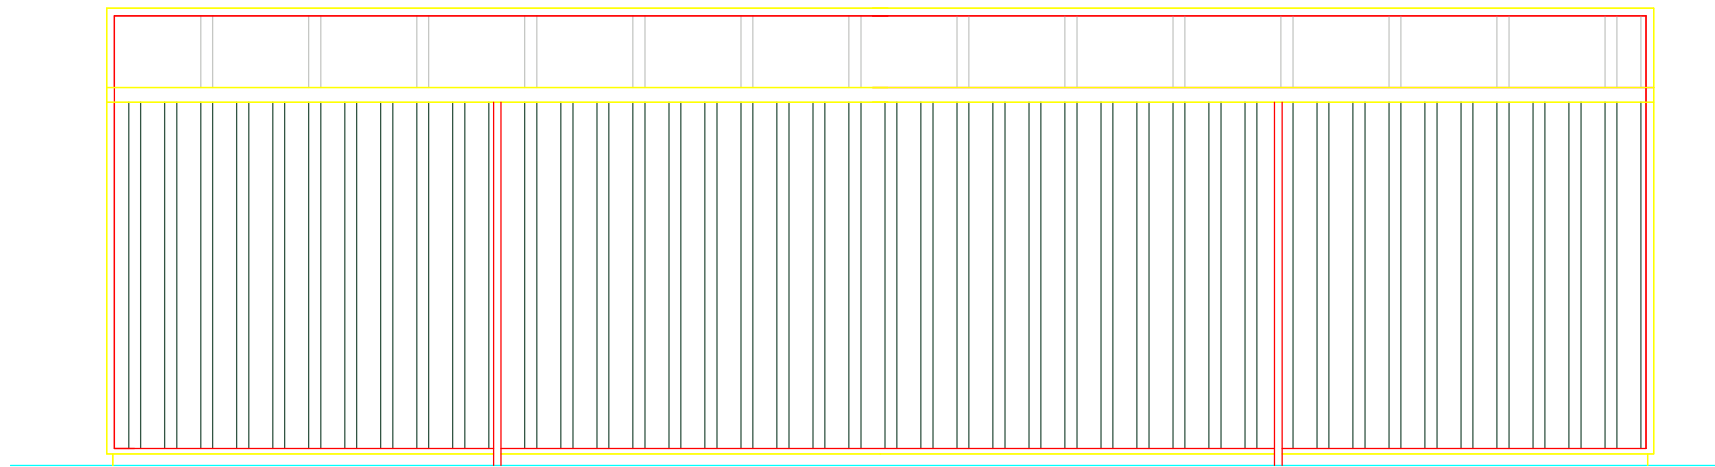


REAR ELEVATION

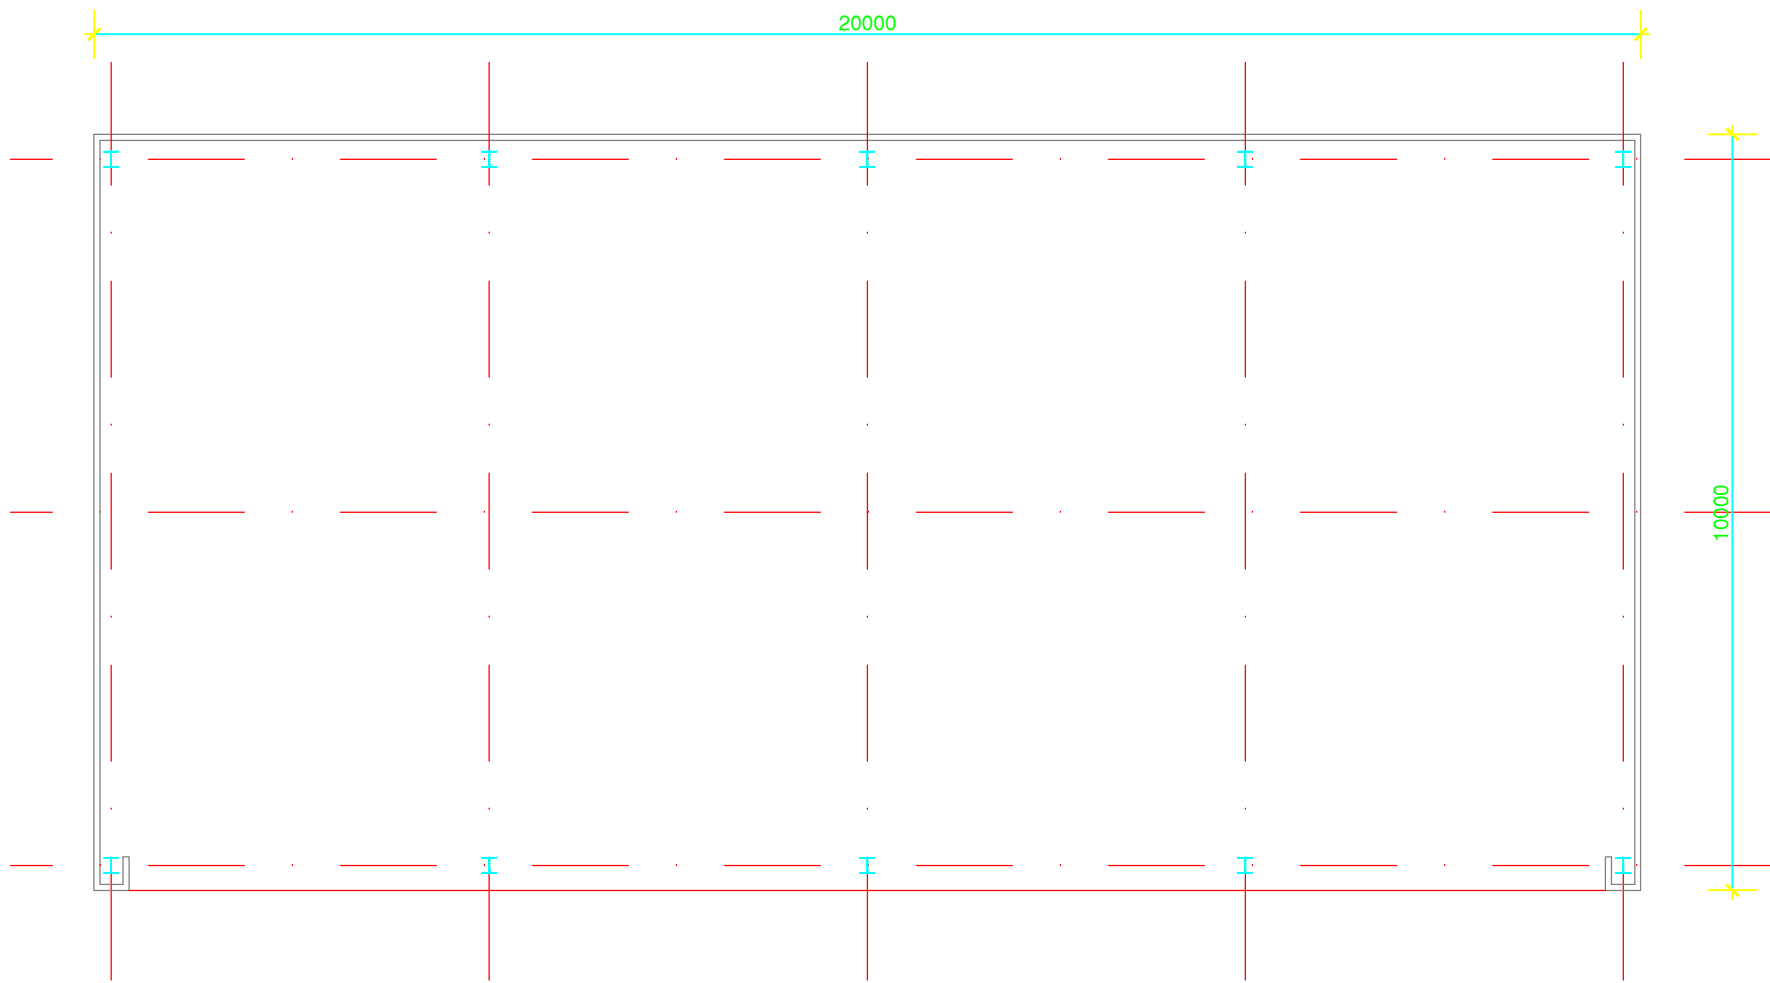


PLAN

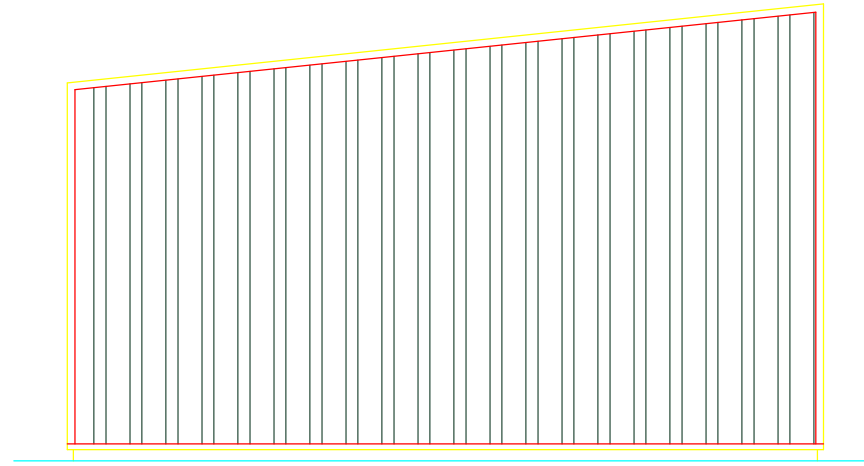

SIDE ELEVATION

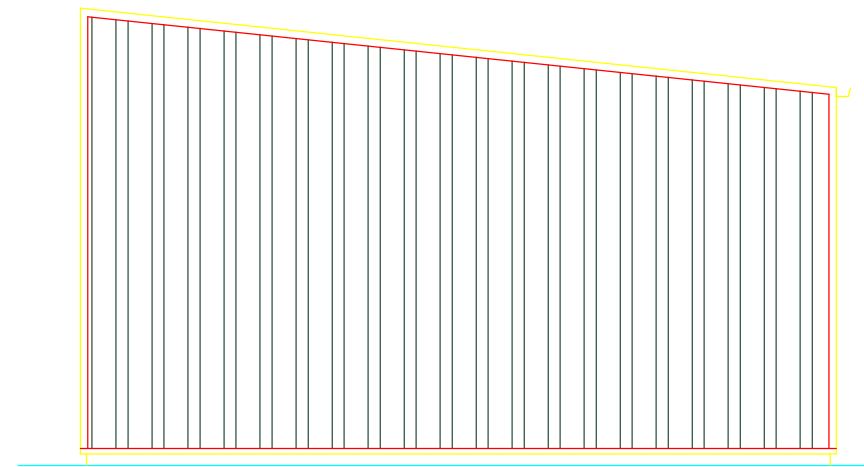


SIDE ELEVATION

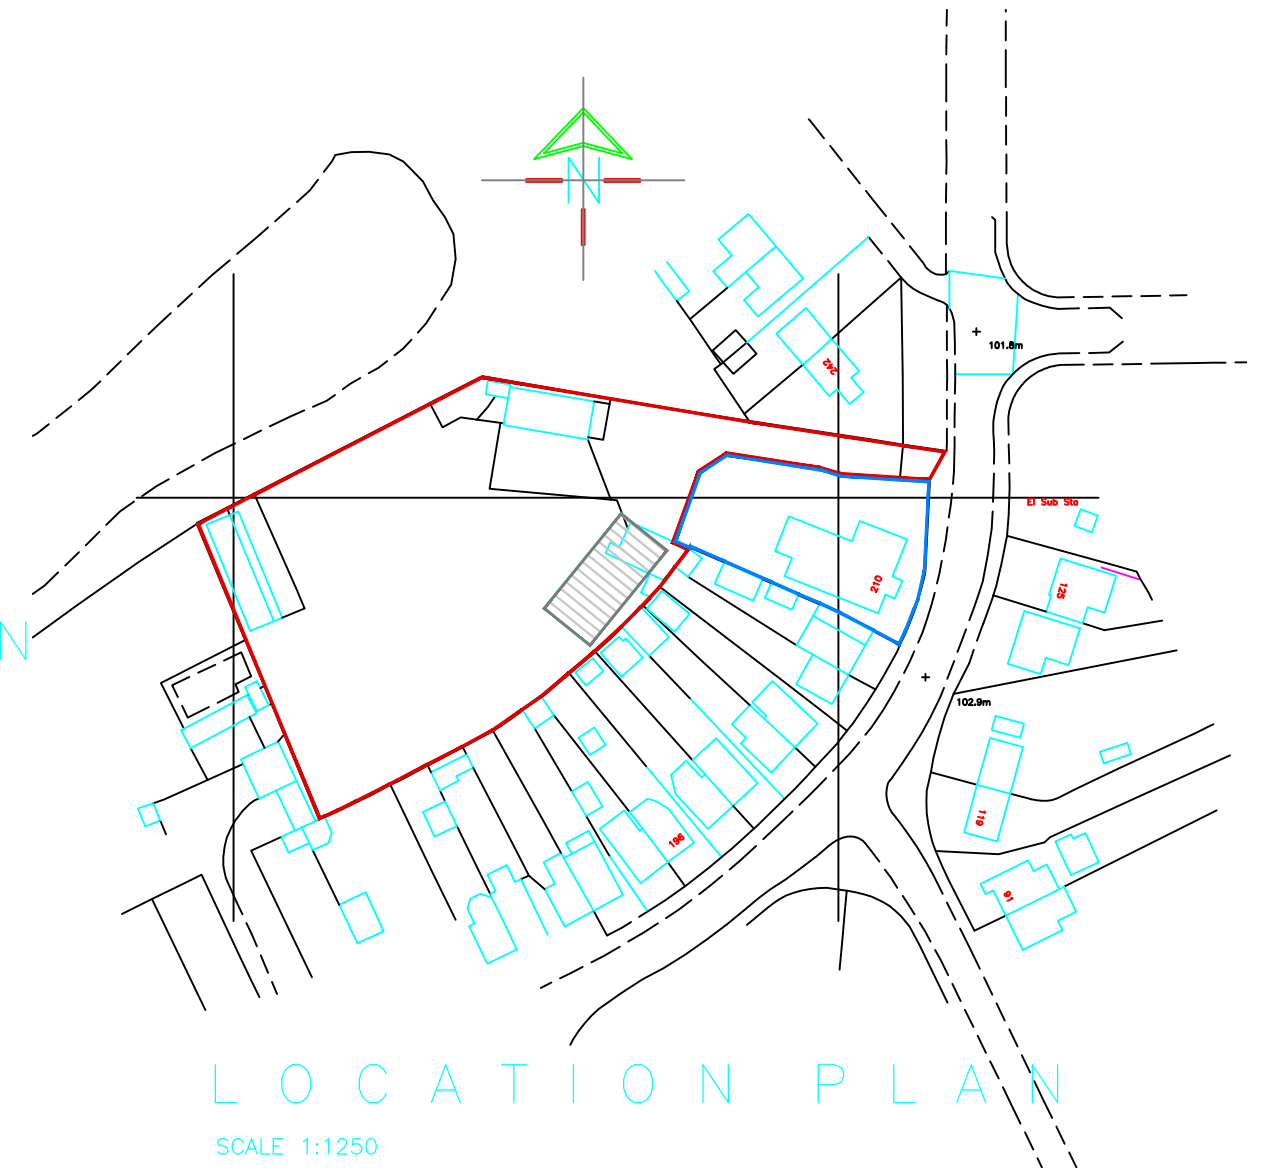

LOCATION PLAN

SCALE 1:1250

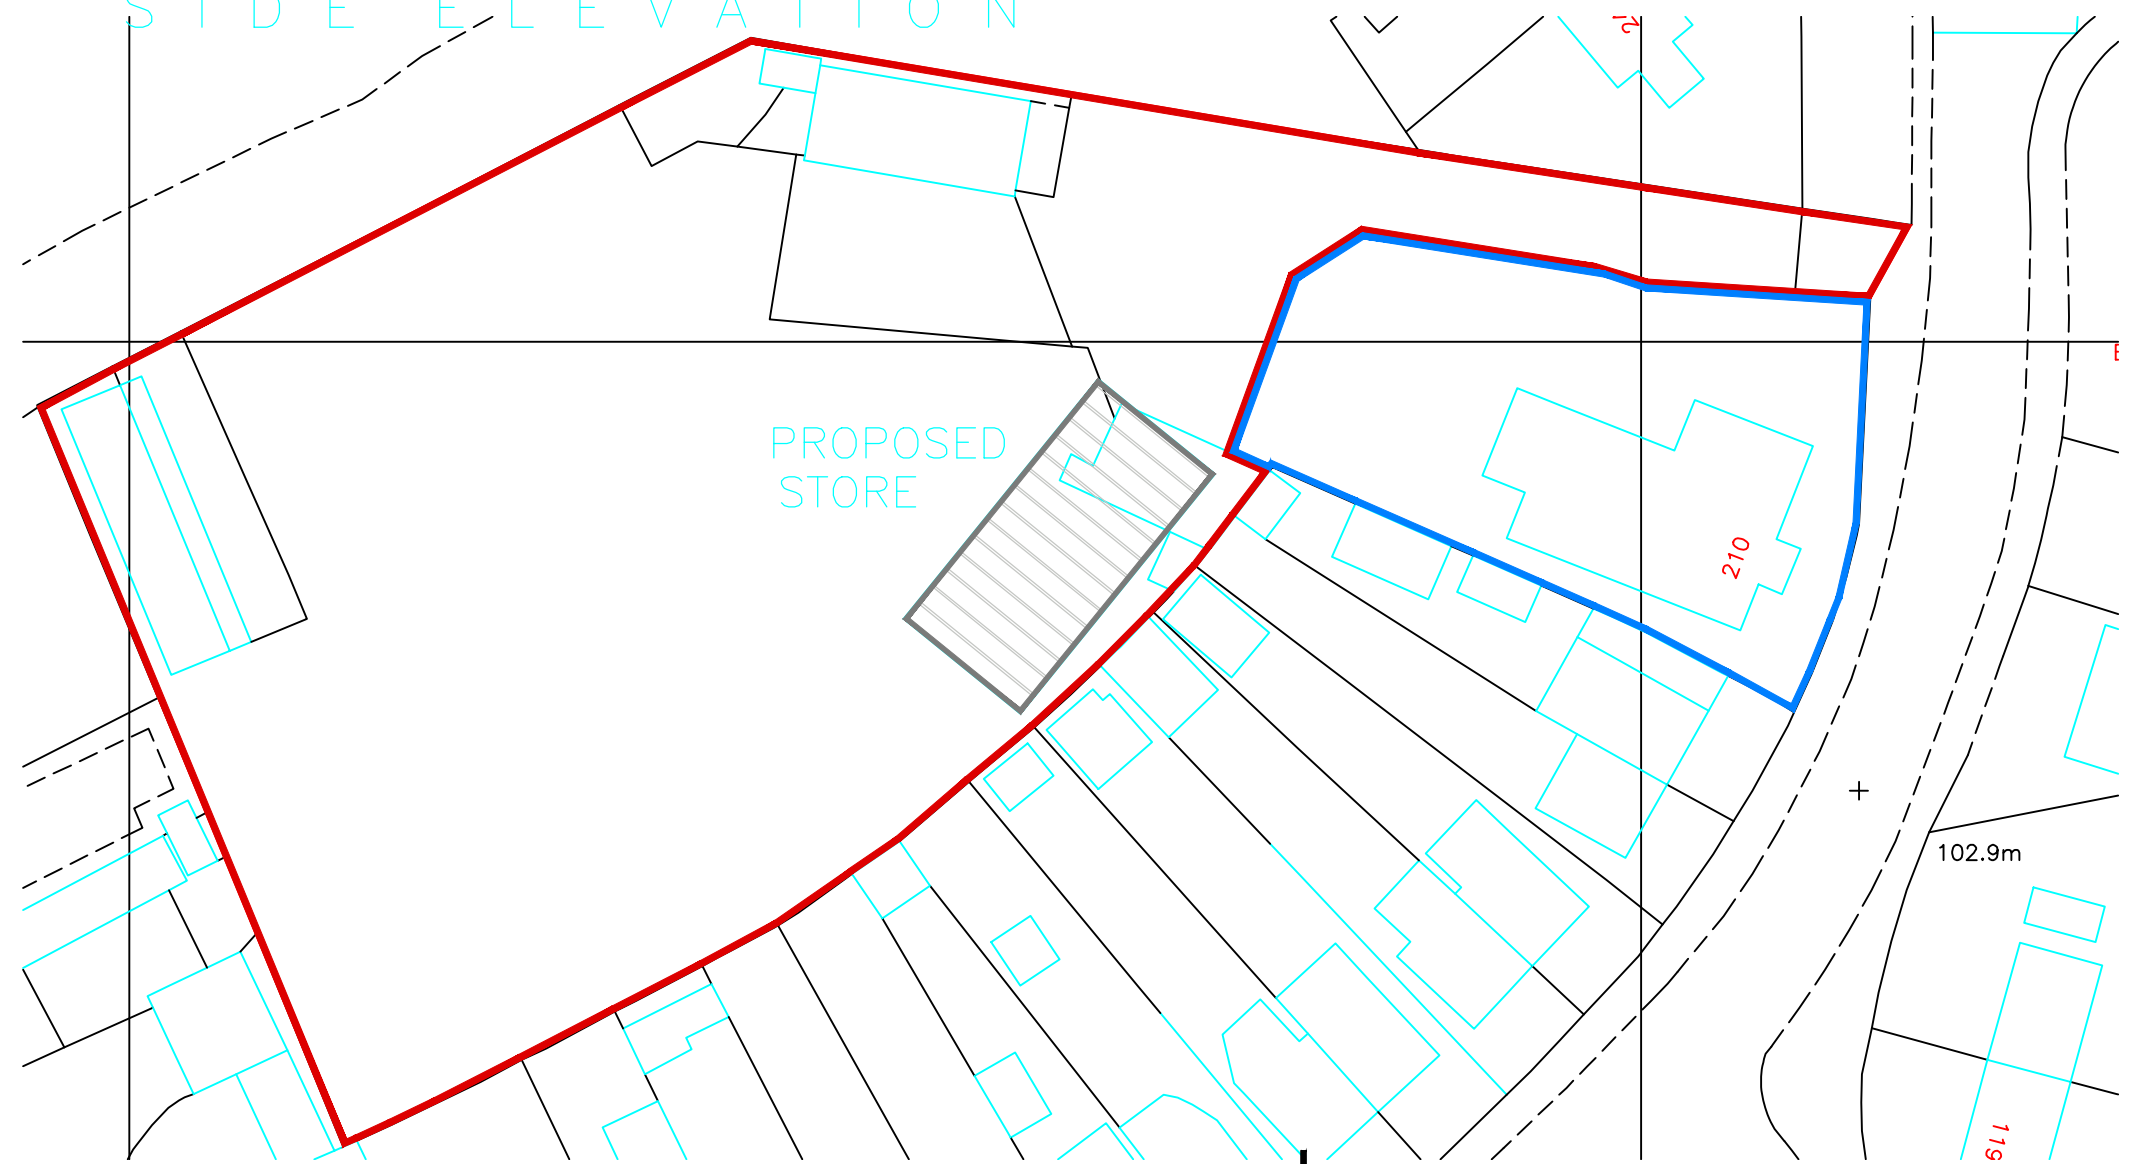

SITE PLAN

SCALE 1:500



Rural Payments Agency

SBI: 200722289

Business name: Hitchen

Task number: CRM-2838632-C2L8C1

Our ref: CPH Notif. (1.0) F

County Parish Holding (CPH) number and
Single Business Identifier (SBI)
CRM:08445600001034



OFFICE ONE
34 VICTORIA ROAD
BARNLEY,
S70 2BU

Phone: 01226 208482

Email: info@whiteaguspартnership.co.uk
Web: www.whiteaguspартnership.co.uk

ARCHITECTURAL SERVICES

Project.
PROPOSED AGRICULTURAL STORE ON
LAND AT REAR OF 210 CARLTON ROAD
BARNLEY S71 2AP

Client.
MR IAN HITCHEN

Drawing
Title.
PLANS AND ELEVATIONS

Date.
AUGUST 2022
Ref. 22-096
Scale.
1:100 & 1:500 @A2
Dwg. No. 01
Rev.

Date	Suffix	Description	Date	Suffix	Description