

Notes:

PLANNING DRAWINGS, NOT TO BE USED FOR BUILDING REGULATIONS OR CONSTRUCTION PURPOSES
COPYRIGHT OF THIS DRAWING BELONGS TO DESIGNSPACE ARCHITECTS, STRICTLY NO COPYING, HIRING OR
LENDING WITHOUT AUTHORISATION

Revision: --

Revision List:

0 5m

Existing Materials
Walls - Red brick with buff detailing
Roof - Red Pantile effect tiles
Fascias soffits - White PVC
Gutters and pipes - Brown PVC
Windows/ doors - White PVCu

Project/ Client: 22 Mortimer Heights

Drawing Title: Elevations - Existing

Drawing Number: 2033/TP/004

Scale at A3: 1:100


Date: Aug 17




West Elevation - Existing



East Elevation - Existing

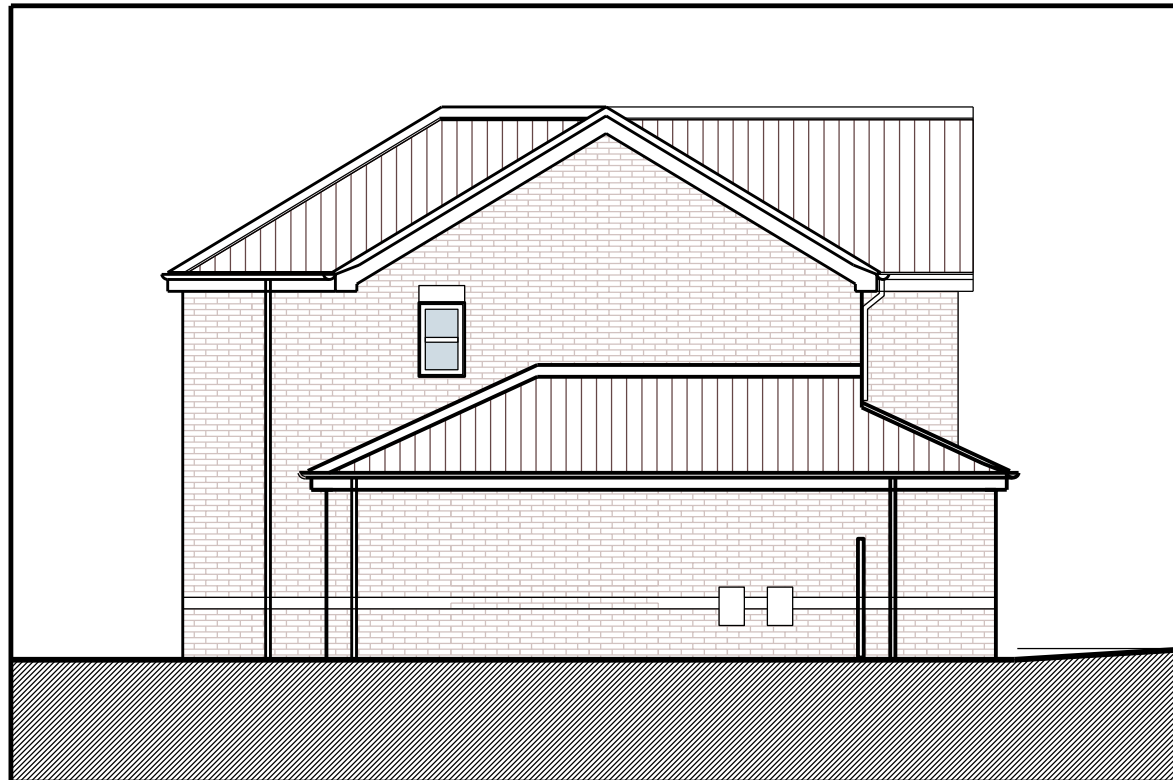

North Elevation - Existing

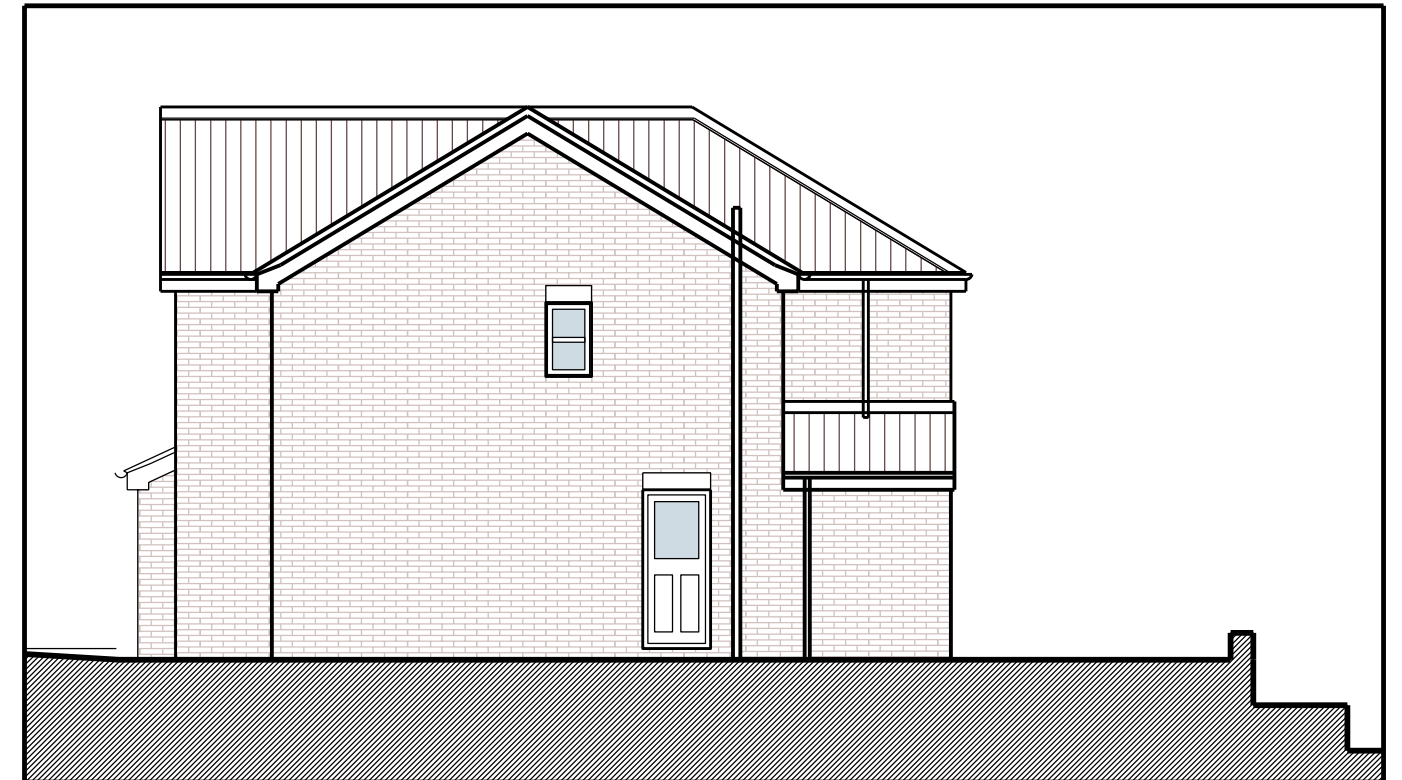

South Elevation - Existing