


NOTE:
Below ground drainage
design shown as indicative
(by others). Refer to separate
drawing and details by JNP
Group for full info

NOTE:
Ensure adequate
infrastructure is in place for
any future ceiling track hoist
installation

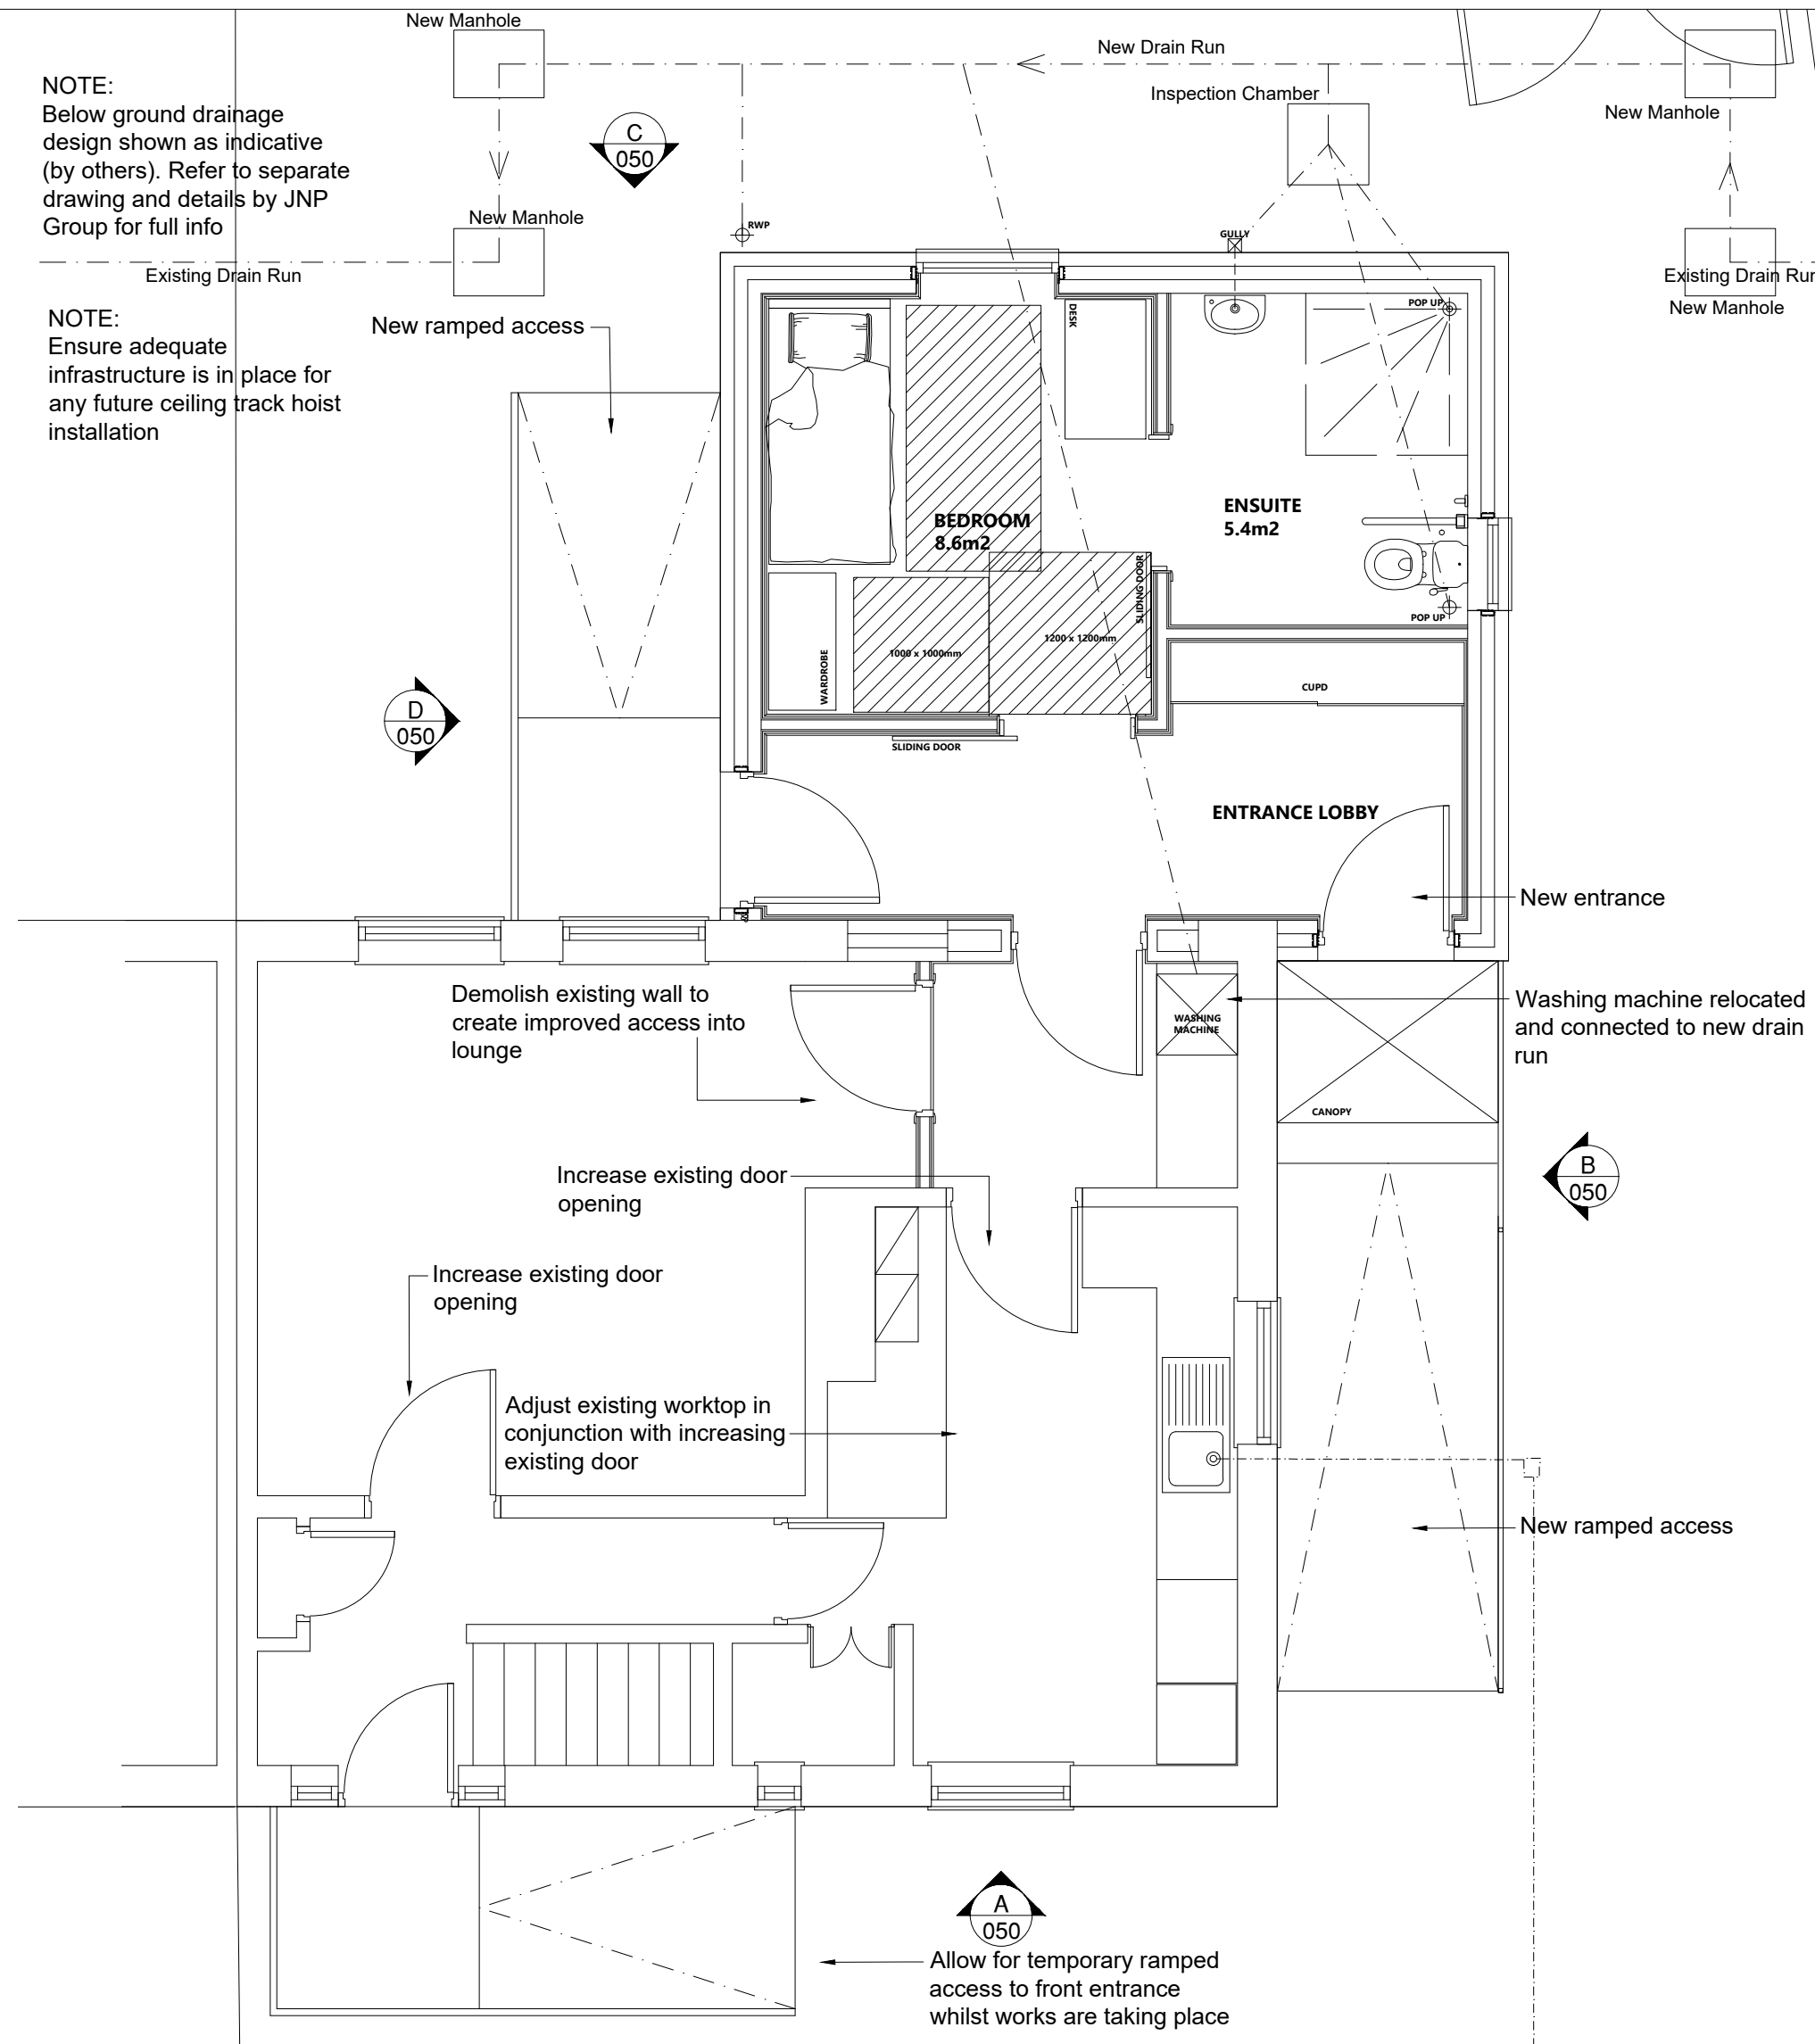

01 PROPOSED GROUND FLOOR PLAN


1:50



04 Elevation B

1:50

RESPONSIBILITY IS NOT ACCEPTED FOR OTHERS SCALING DIRECTLY FROM THIS DRAWING. DO NOT SCALE FROM THIS DRAWING, USE WRITTEN DIMENSIONS ONLY.

 


ORIGINAL
SHEET SIZE

A1


THIS DRAWING IS PRODUCED FOR USE IN THIS PROJECT ONLY AND MAY NOT BE USED FOR ANY OTHER PURPOSE. THE ORIGINATOR ACCEPTS NO LIABILITY FOR THE USE OF THIS DRAWING OTHER THAN THE PURPOSE FOR WHICH IT WAS INTENDED IN CONNECTION WITH THIS PROJECT AS RECORDED IN THE 'PURPOSE FOR ISSUE' AND 'FILE STATUS CODE'.

THIS DRAWING MAY NOT BE REPRODUCED IN ANY FORM WITHOUT PRIOR WRITTEN AGREEMENT.
© CROWN COPYRIGHT AND DATABASE RIGHTS -- ORDNANCE SURVEY LICENCE NUMBER 100022264

KEY PLAN

 

NOTES

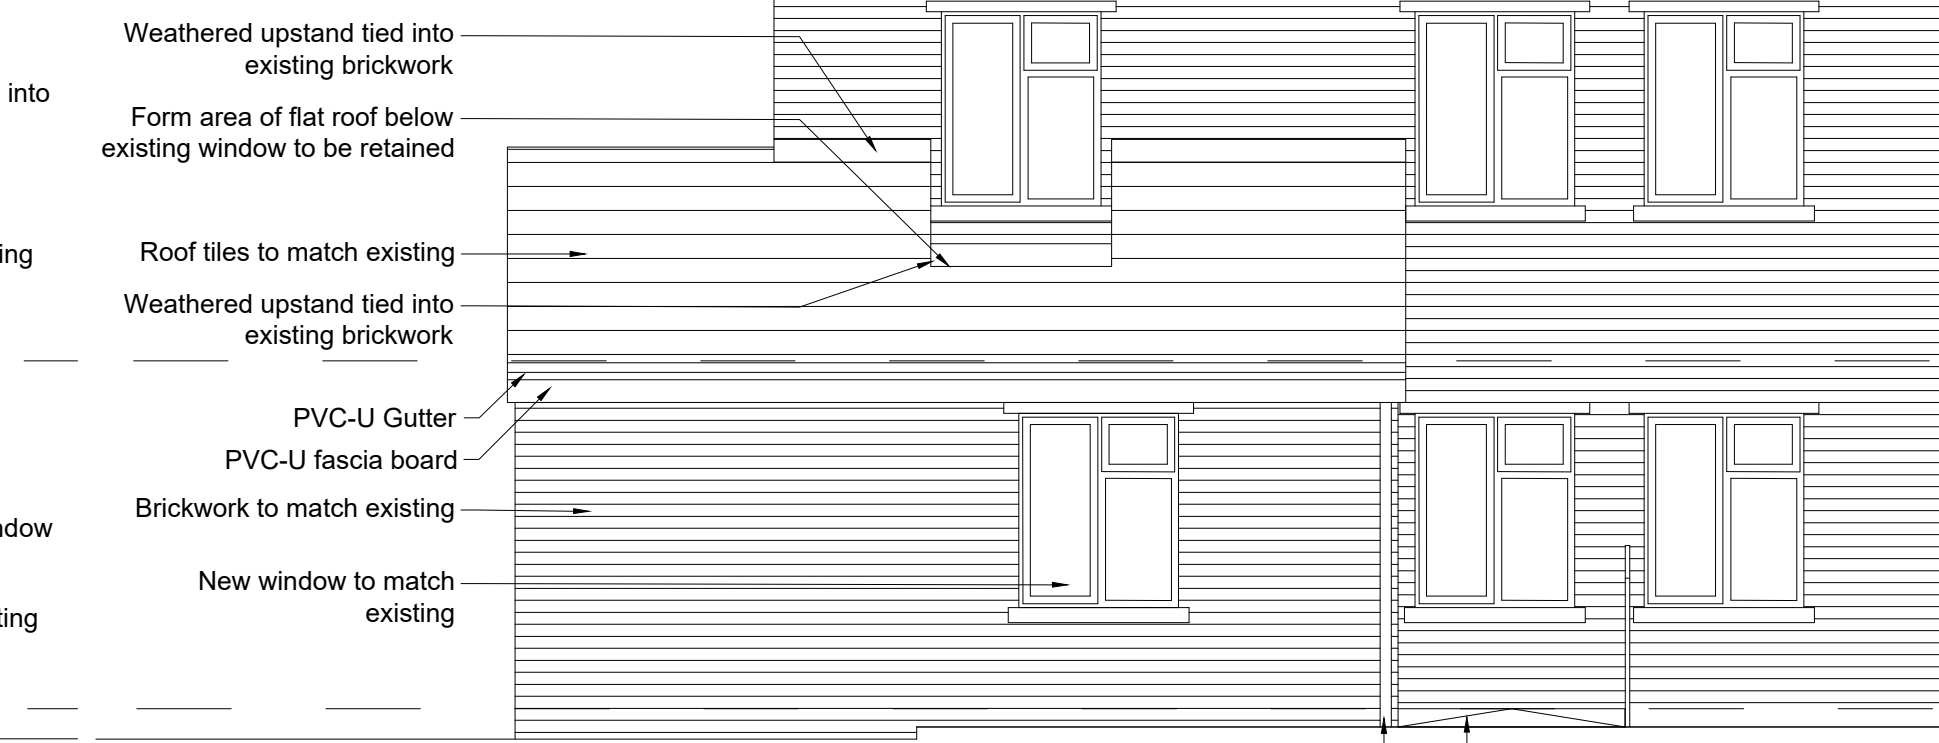

05 Elevation C

1:50

Rev	Description	Date
P1	Planning Application	01/03/19

CLIENT

Berneslai Homes

PROJECT

19 Buxton Road, Ground Floor Extension

TITLE

Proposed Plans and Elevations

Flat Roof

Proposed Extension


02 ROOF PLAN

1:50



06 Elevation D

1:50

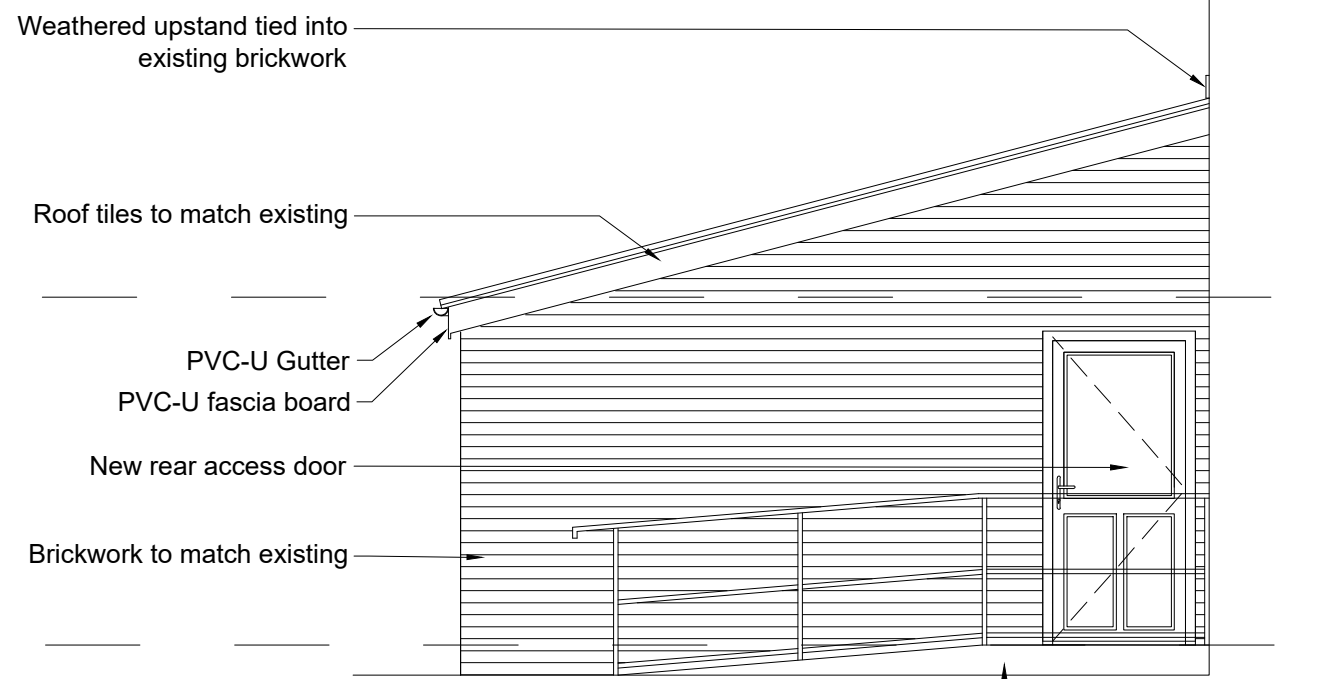

03 Elevation A

1:50



PROJECT NUMBER

19-1-1078

REV CODE

P 1

Drawn

LJG

Checked

XX

Approved

XX

SCALE

1:100

DISCIPLINE

ARCHITECT

DRAWING NUMBER

NPS-XX-PL-GF-A-Zz_70_60_X-040

STATUS CODE

S0

PURPOSE OF ISSUE

PLANNING
APPROVAL

NPS Barnsley Ltd
Gateway Plaza, Sackville St, Barnsley, South Yorkshire, S70 2RL
Tel: 01226 774605, Email: barnsley@nps.co.uk, web: www.nps.co.uk