






NOTES
ALL WORK TO BE CARRIED OUT IN ACCORDANCE WITH THE
BUILDING REGULATIONS AND THE REQUIREMENTS OF THE LOCAL
AUTHORITY.

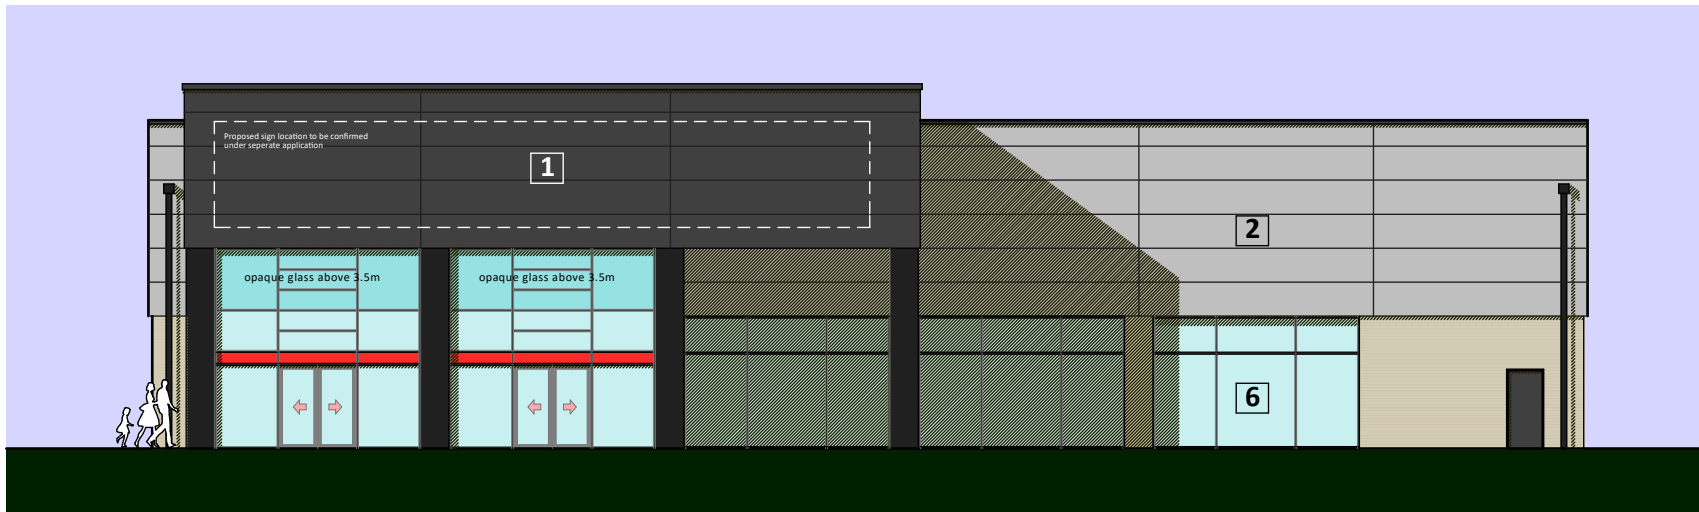

PROPOSED FRONT ELEVATION (west) - Ref E1

NOTE:
External shutters to lobby perimeter
and shopfronts - Perforated Lath
powder coated colour RAL7011

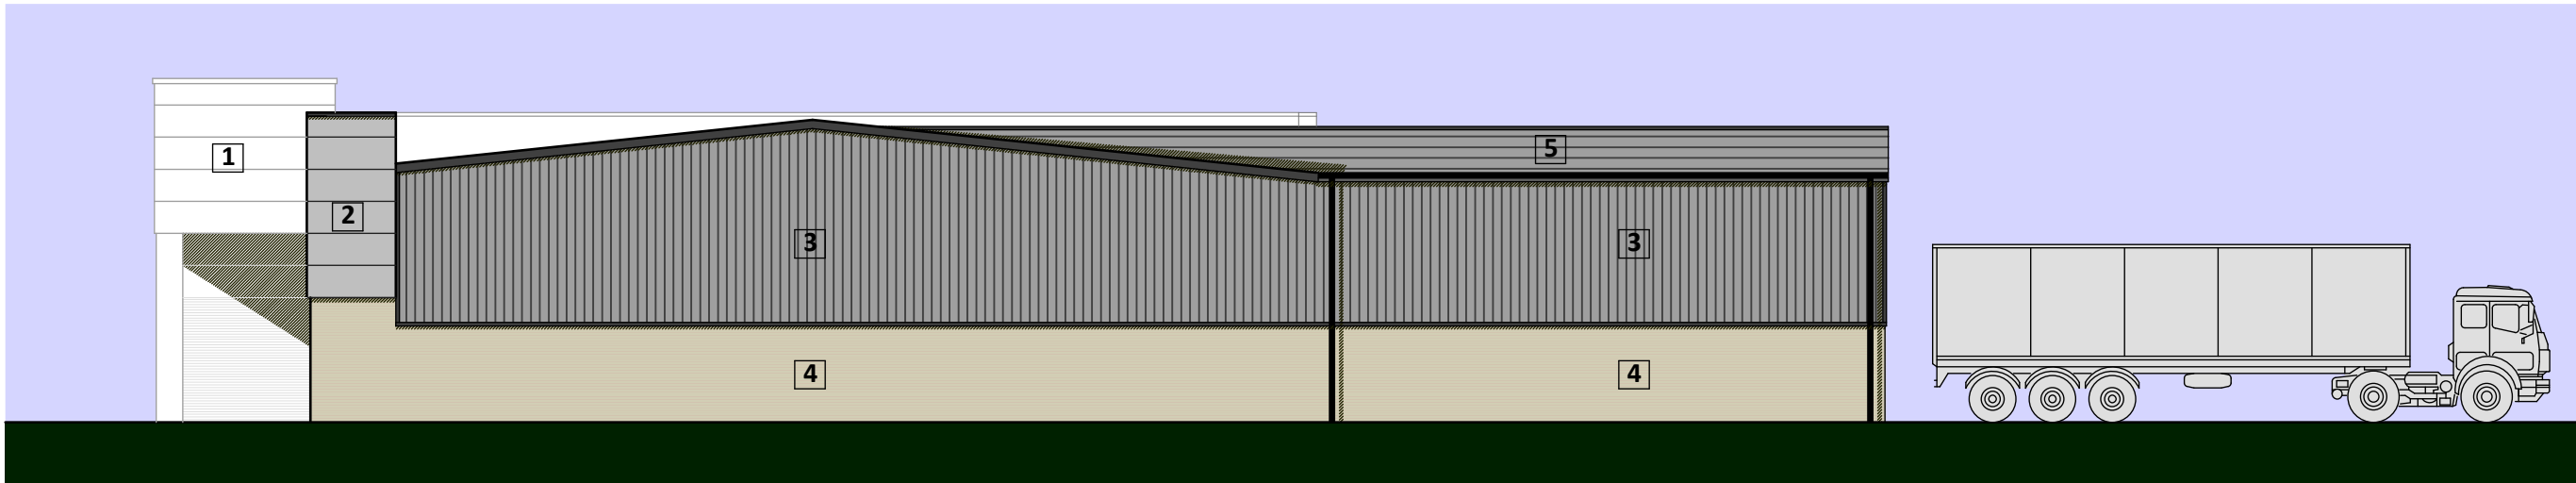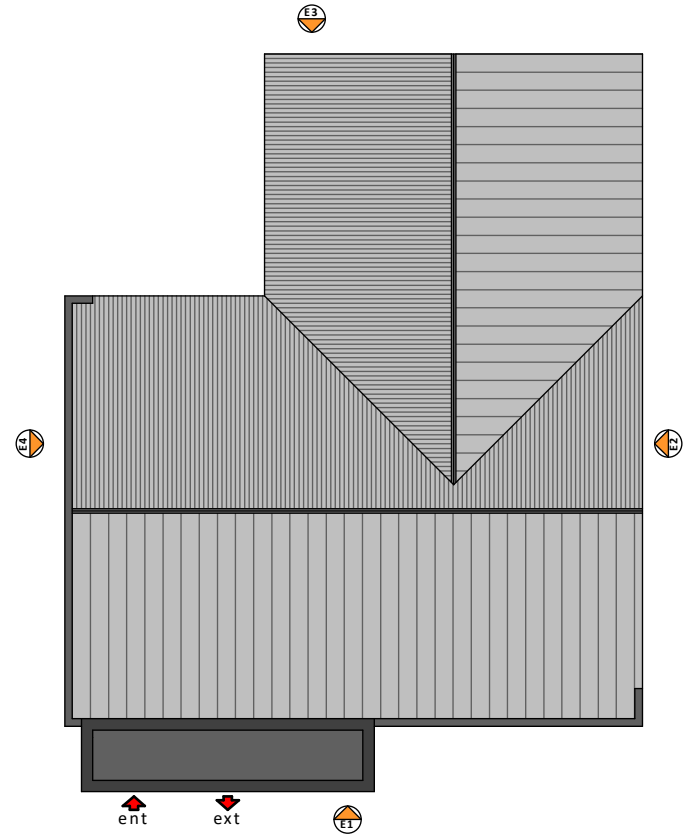

PROPOSED SIDE ELEVATION (south) - Ref E2




PROPOSED REAR ELEVATION (east) - Ref E3

MATERIAL LEGEND

- 1 - Micro-Rib compsite cladding panel, Kingspan or similar approved, colour Anthracite.
- 2 - Micro-Rib composite cladding panel, Kingspan or similar approved. colour Silver
- 3 - Insulated built-up profiled cladding, colour Silver
- 4 - Brick, stretcher bond, brick specification to be agreed and confirmed
- 5 - Insulated built-up profiled roof cladding
- 6 - Powder coated aluminium glazing, double glazed specification to be agreed

NOTE: Rainwater good to be aluminium, colour anthracite, service and escpae door to be metal security doors, specification to be agreed.

All cladding to be non-combustible.

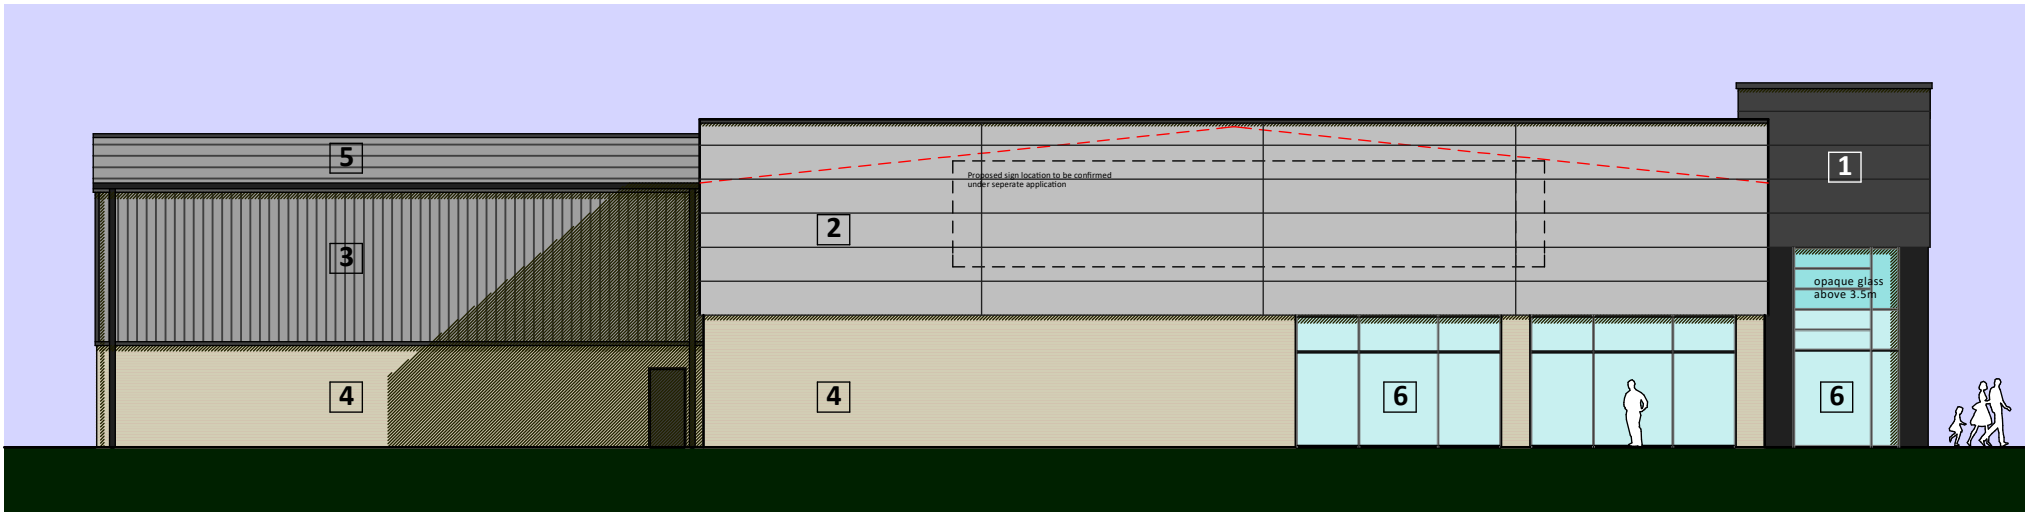

PROPOSED SIDE ELEVATION (north) - Ref E4

NOTE:
External shutters to lobby perimeter
and shopfronts - Perforated Lath
powder coated colour RAL7011



A Notes added and altered. IR 30/01/19
REV DESCRIPTION BY CHKD DATE

LOROC
ARCHITECTS

25A PARK SQUARE WEST, LEEDS, LS1 2PW
T: 0113 253 7755
W: www.loroc.co.uk

3RD FLOOR, 86-90 PAUL STREET, LONDON, EC2A 4NE
T: 0203 875 5333

CLIENT
WARRIOR DEVELOPMENTS LIMITED

PROJECT
HIGH STREET / DONCASTER ROAD
GOLDTHORPE, S63 9NG

TITLE
Planning Information
PROPOSED ELEVATIONS (Unit 6)

DRAWING NO. 1526-104(P) REVISION A

SCALE 1:200 @ A2 DATE JAN 19

DRAWN BY CHECKED BY

PURPOSE OF ISSUE
☒ PLANNING ☐ BUILDING REGS ☐ TENDER
☐ COMMENT ☐ INFORMATION ☐ CONSTRUCTION

THIS DRAWING IS COPYRIGHT AND THE INTELLECTUAL PROPERTY OF LOROC ARCHITECTS LIMITED. THIS DRAWING MAY NOT BE REPRODUCED IN WHOLE OR IN PART WITHOUT WRITTEN AUTHORITY. NO DIMENSIONS TO BE SCALED FROM THIS DRAWING. ALL DIMENSIONS TO BE CHECKED ON SITE PRIOR TO COMMENCEMENT OF WORKS AND ANY DISCREPANCIES REPORTED TO THE ARCHITECT/ ENGINEER/ CONTRACTOR.

