





House Type D6

Front Elevation

House Type D7

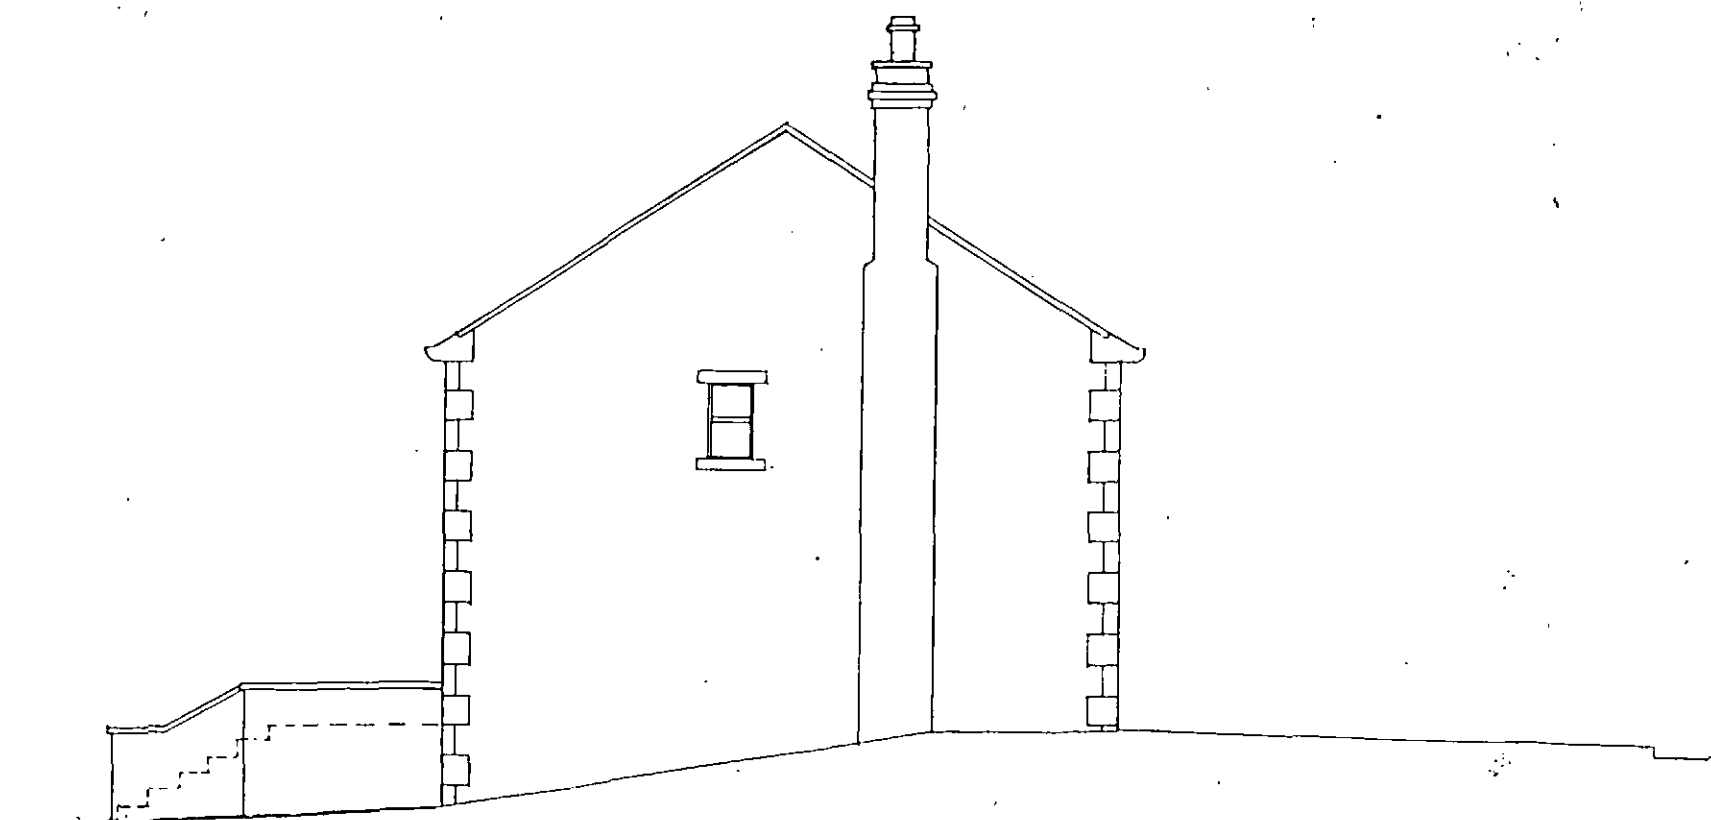

Side Elevation House Type D6

 

Yorkshire Developers Limited


120 Huddersfield Road, Penistone, Sheffield, South Yorks, S36 7BX.

Telephone: 01226 766799 Fax: 01226 766799 e-mail: dunnco@btconnect.com.

Project: Proposed Residential Development,
Flouch Inn, Hazelhead, Nr. Penistone.


Scale: 1/100 @ A3. Drawing No. FIH/YDL/33C

Title: Front & Side Elevations. Date: 03.03.11

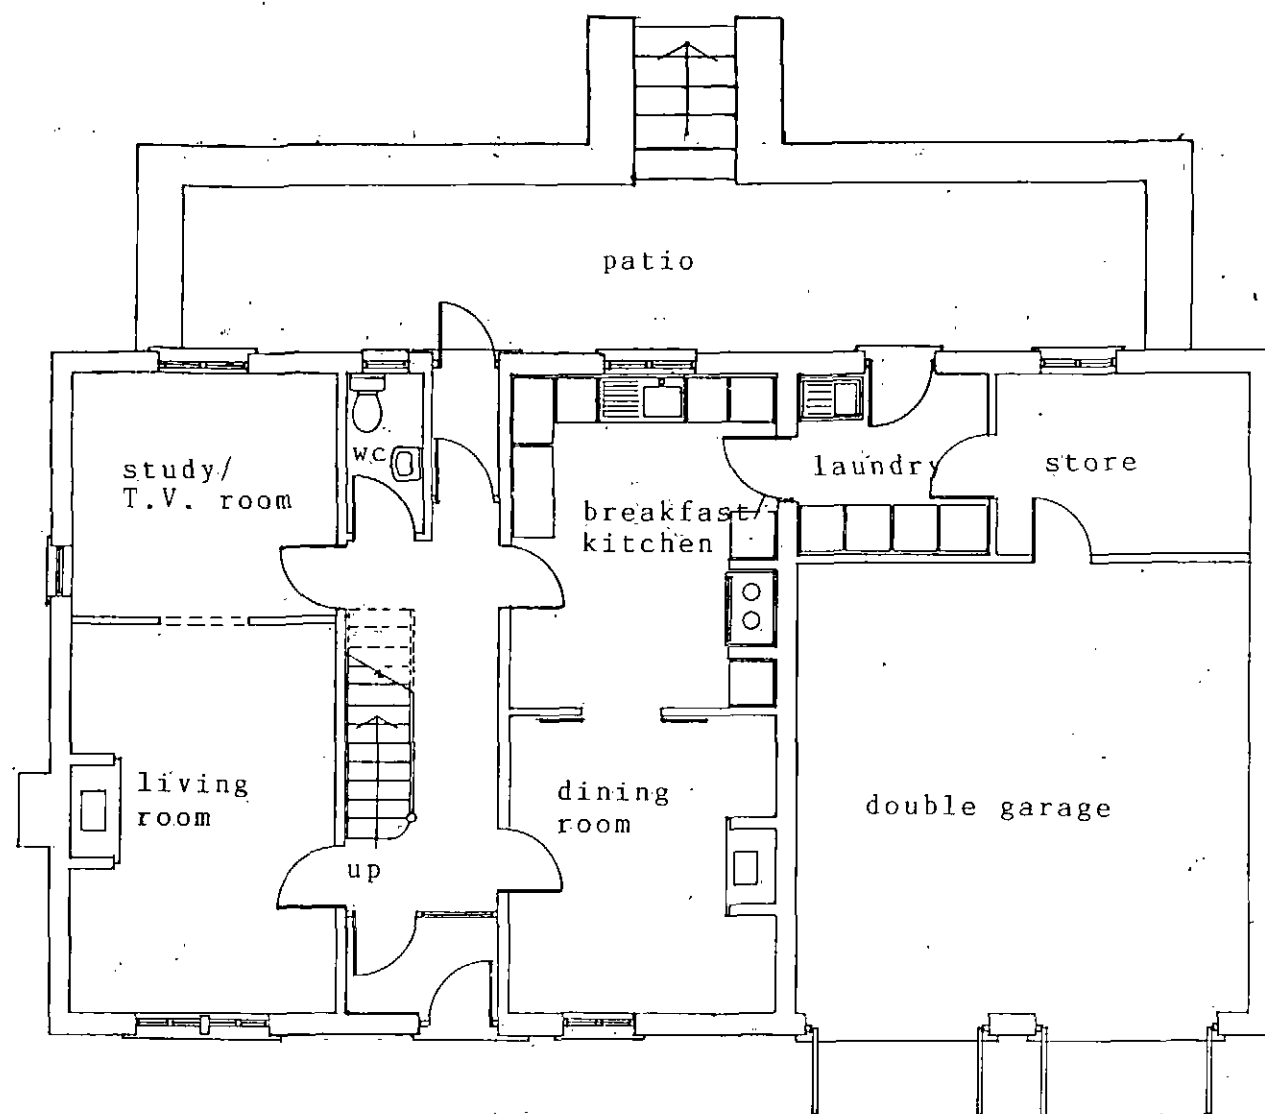

Ground Floor Plan



House Type D6

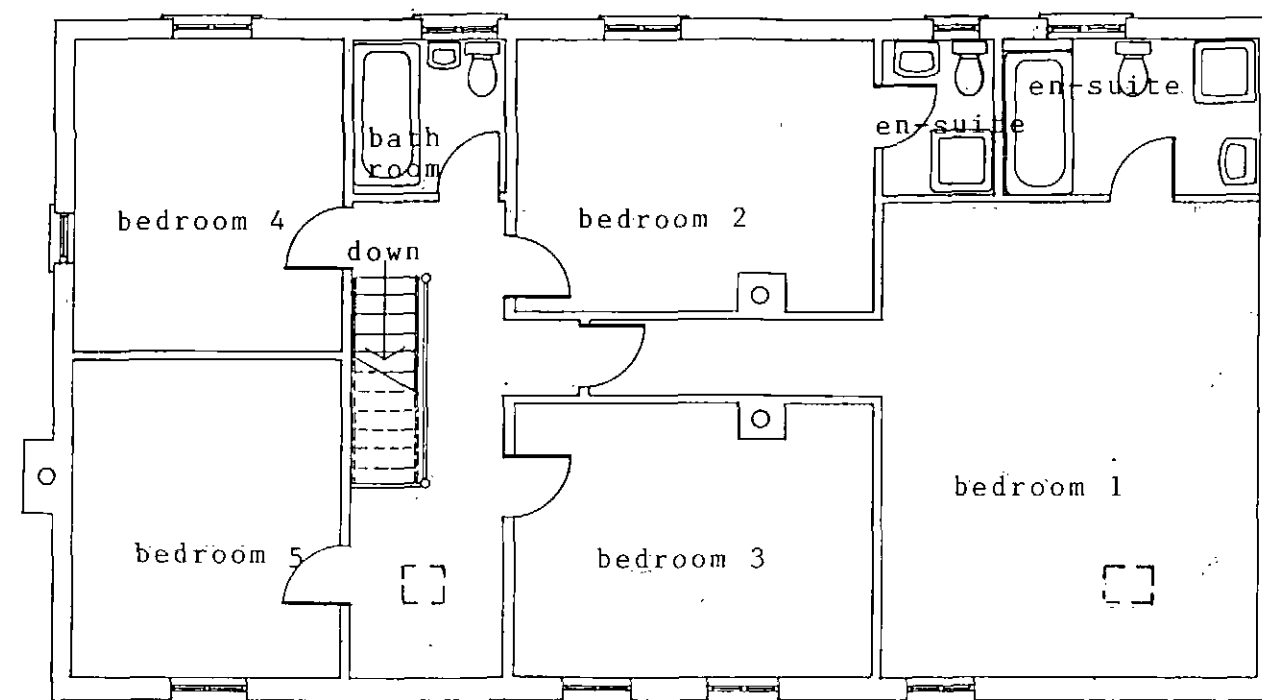

First Floor Plan

This drawing is Copyright



 Yorkshire Developers Limited 120 Huddersfield Road, Penistone, Sheffield, South Yorks. S36 7BX. Telephone: 01226 766799 Fax: 01226 766799 e-mail: dunnco@btconnect.com	
Project: Proposed Residential Development. Flouch Inn, Hazelhead, Nr. Penistone.	
Scale:	1/100 @ A3. Drawing No: FIH/YDL/35C
Title:	Floor Plans - Type D6 Date: 03.03.11

 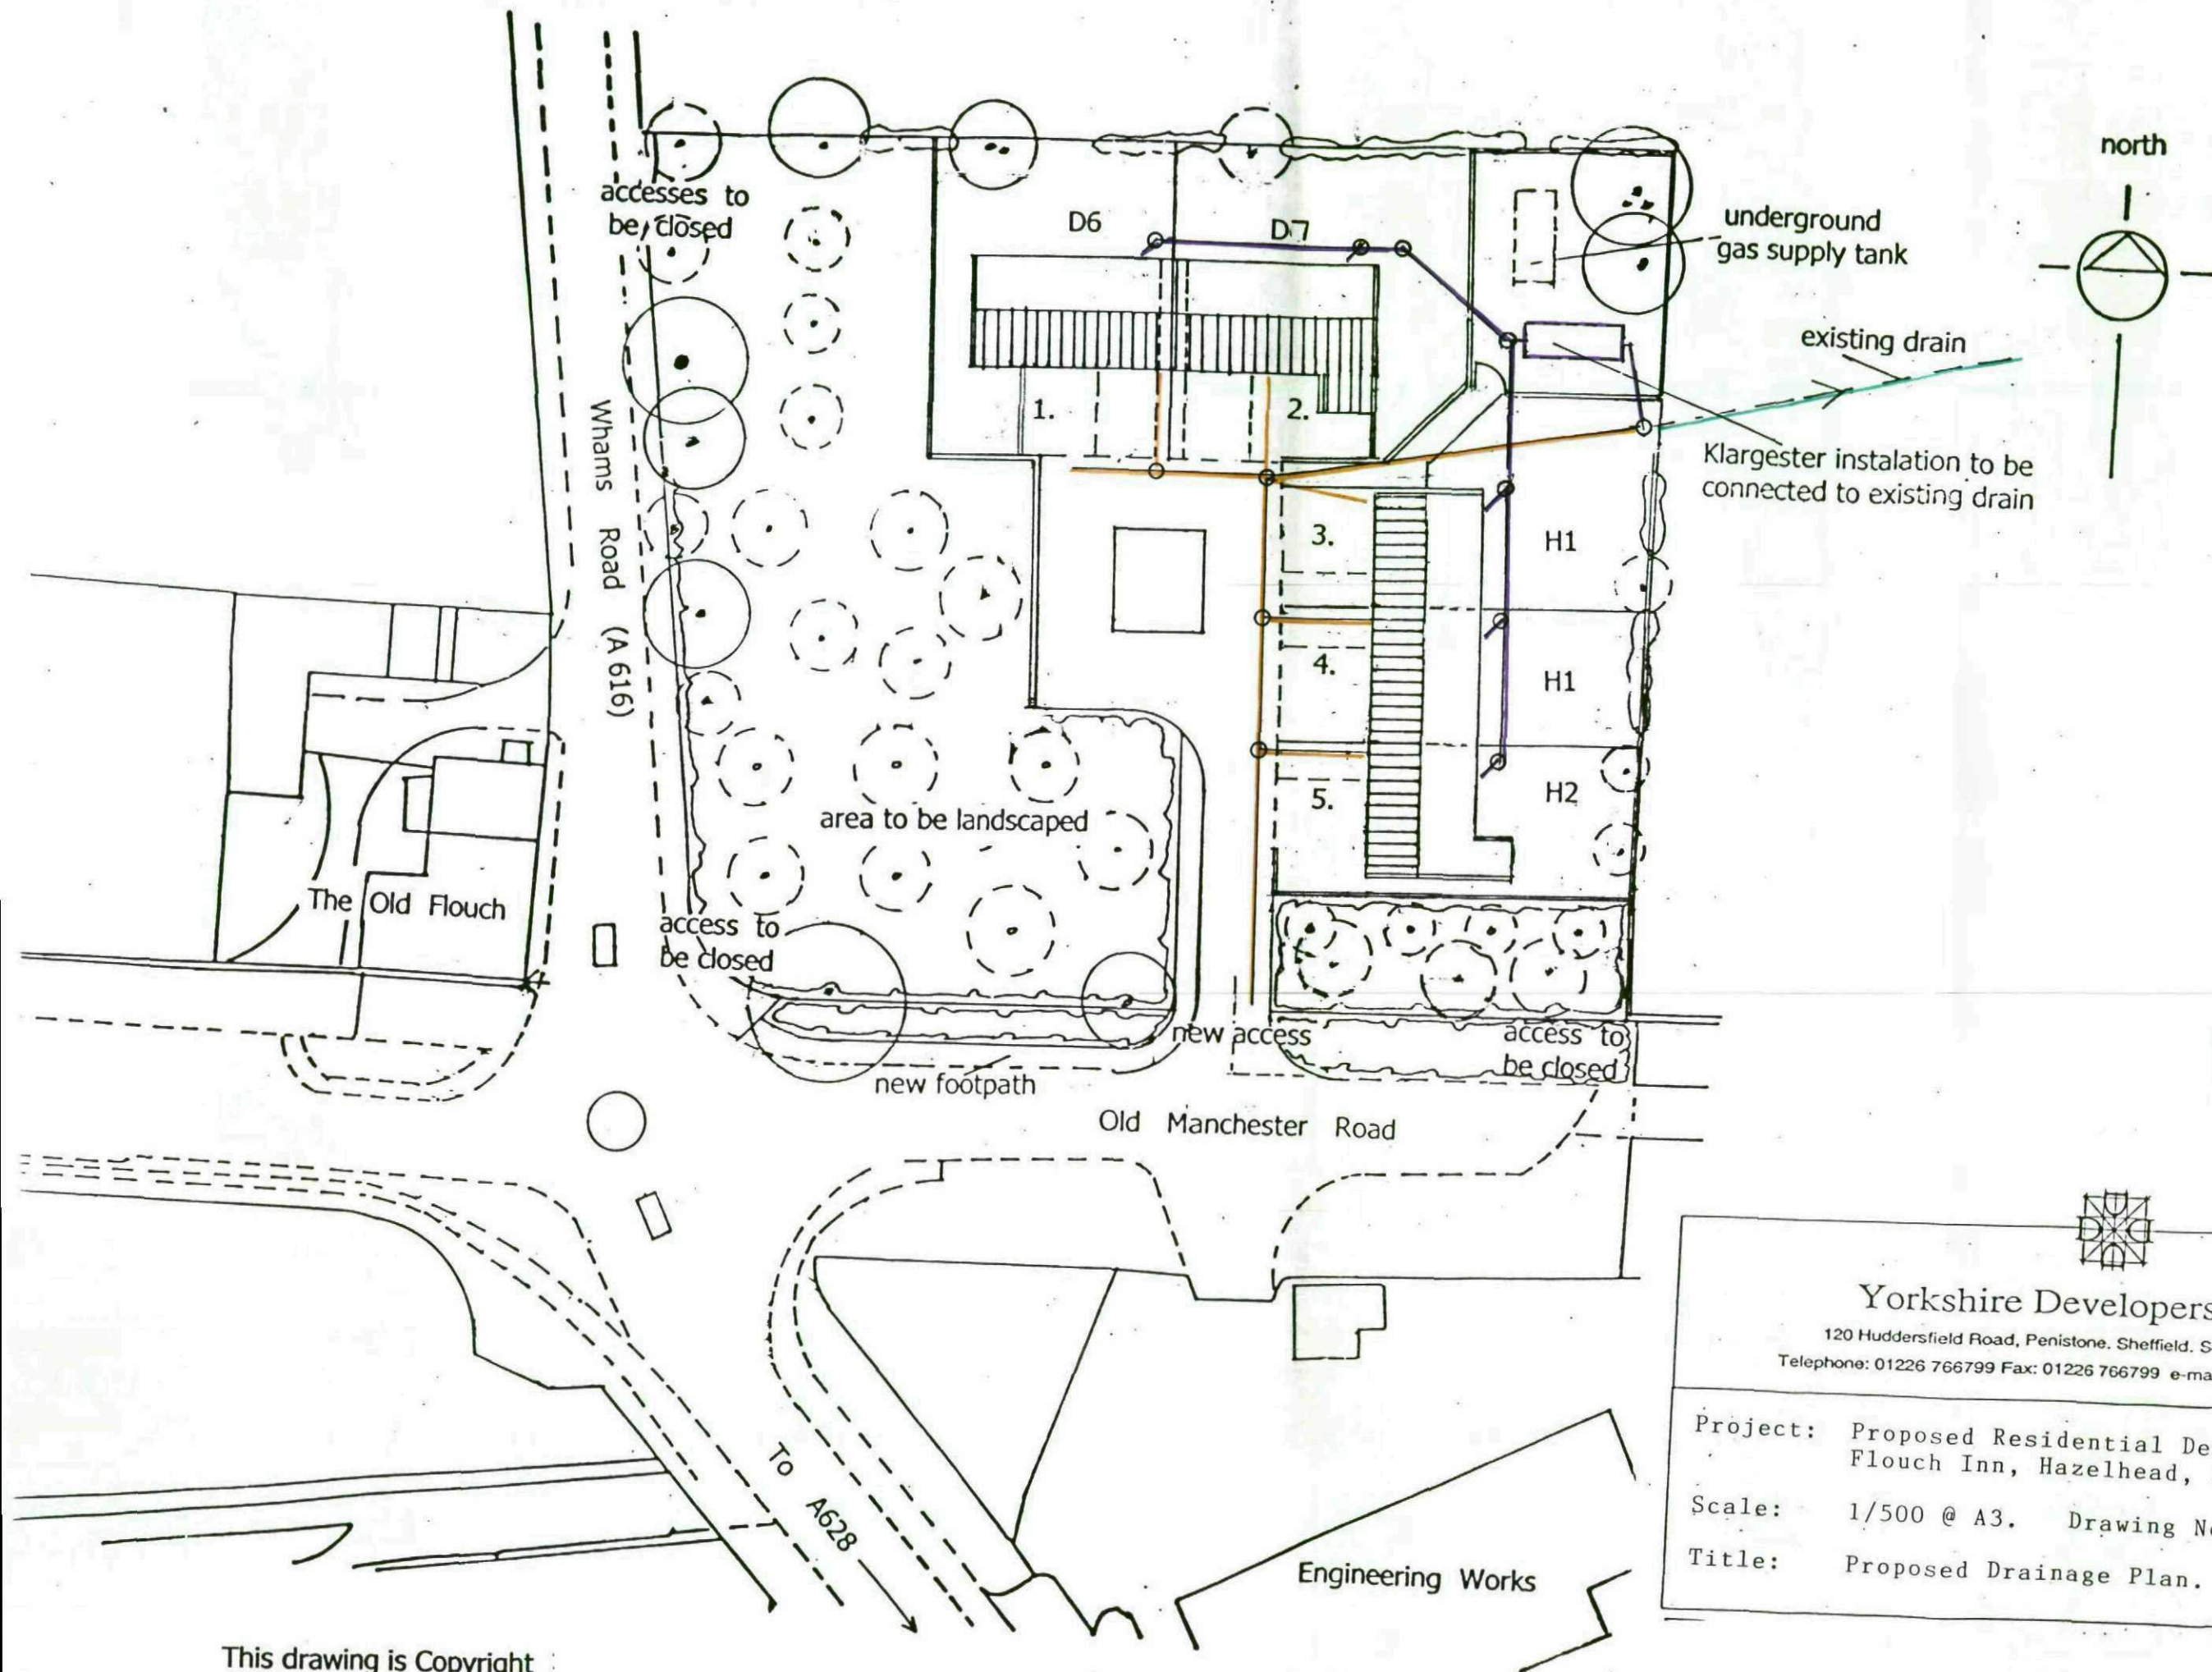


Yorkshire Developers Limited

120 Huddersfield Road, Penistone, Sheffield, South Yorks. S36 7BX.
Telephone: 01226 766799 Fax: 01226 766799 e-mail: dunnco@btconnect.com

Project: Proposed Residential Development,
Flouch Inn, Hazelhead, Nr. Penistone.
Scale: 1/500 @ A3. Drawing No. FIH/YDL/45B
Title: Proposed Drainage Plan. Date: 03.03.11

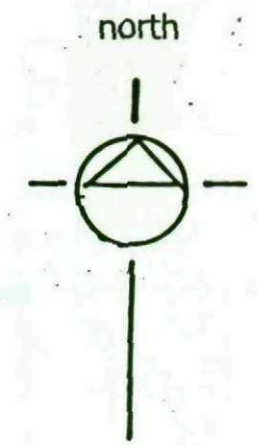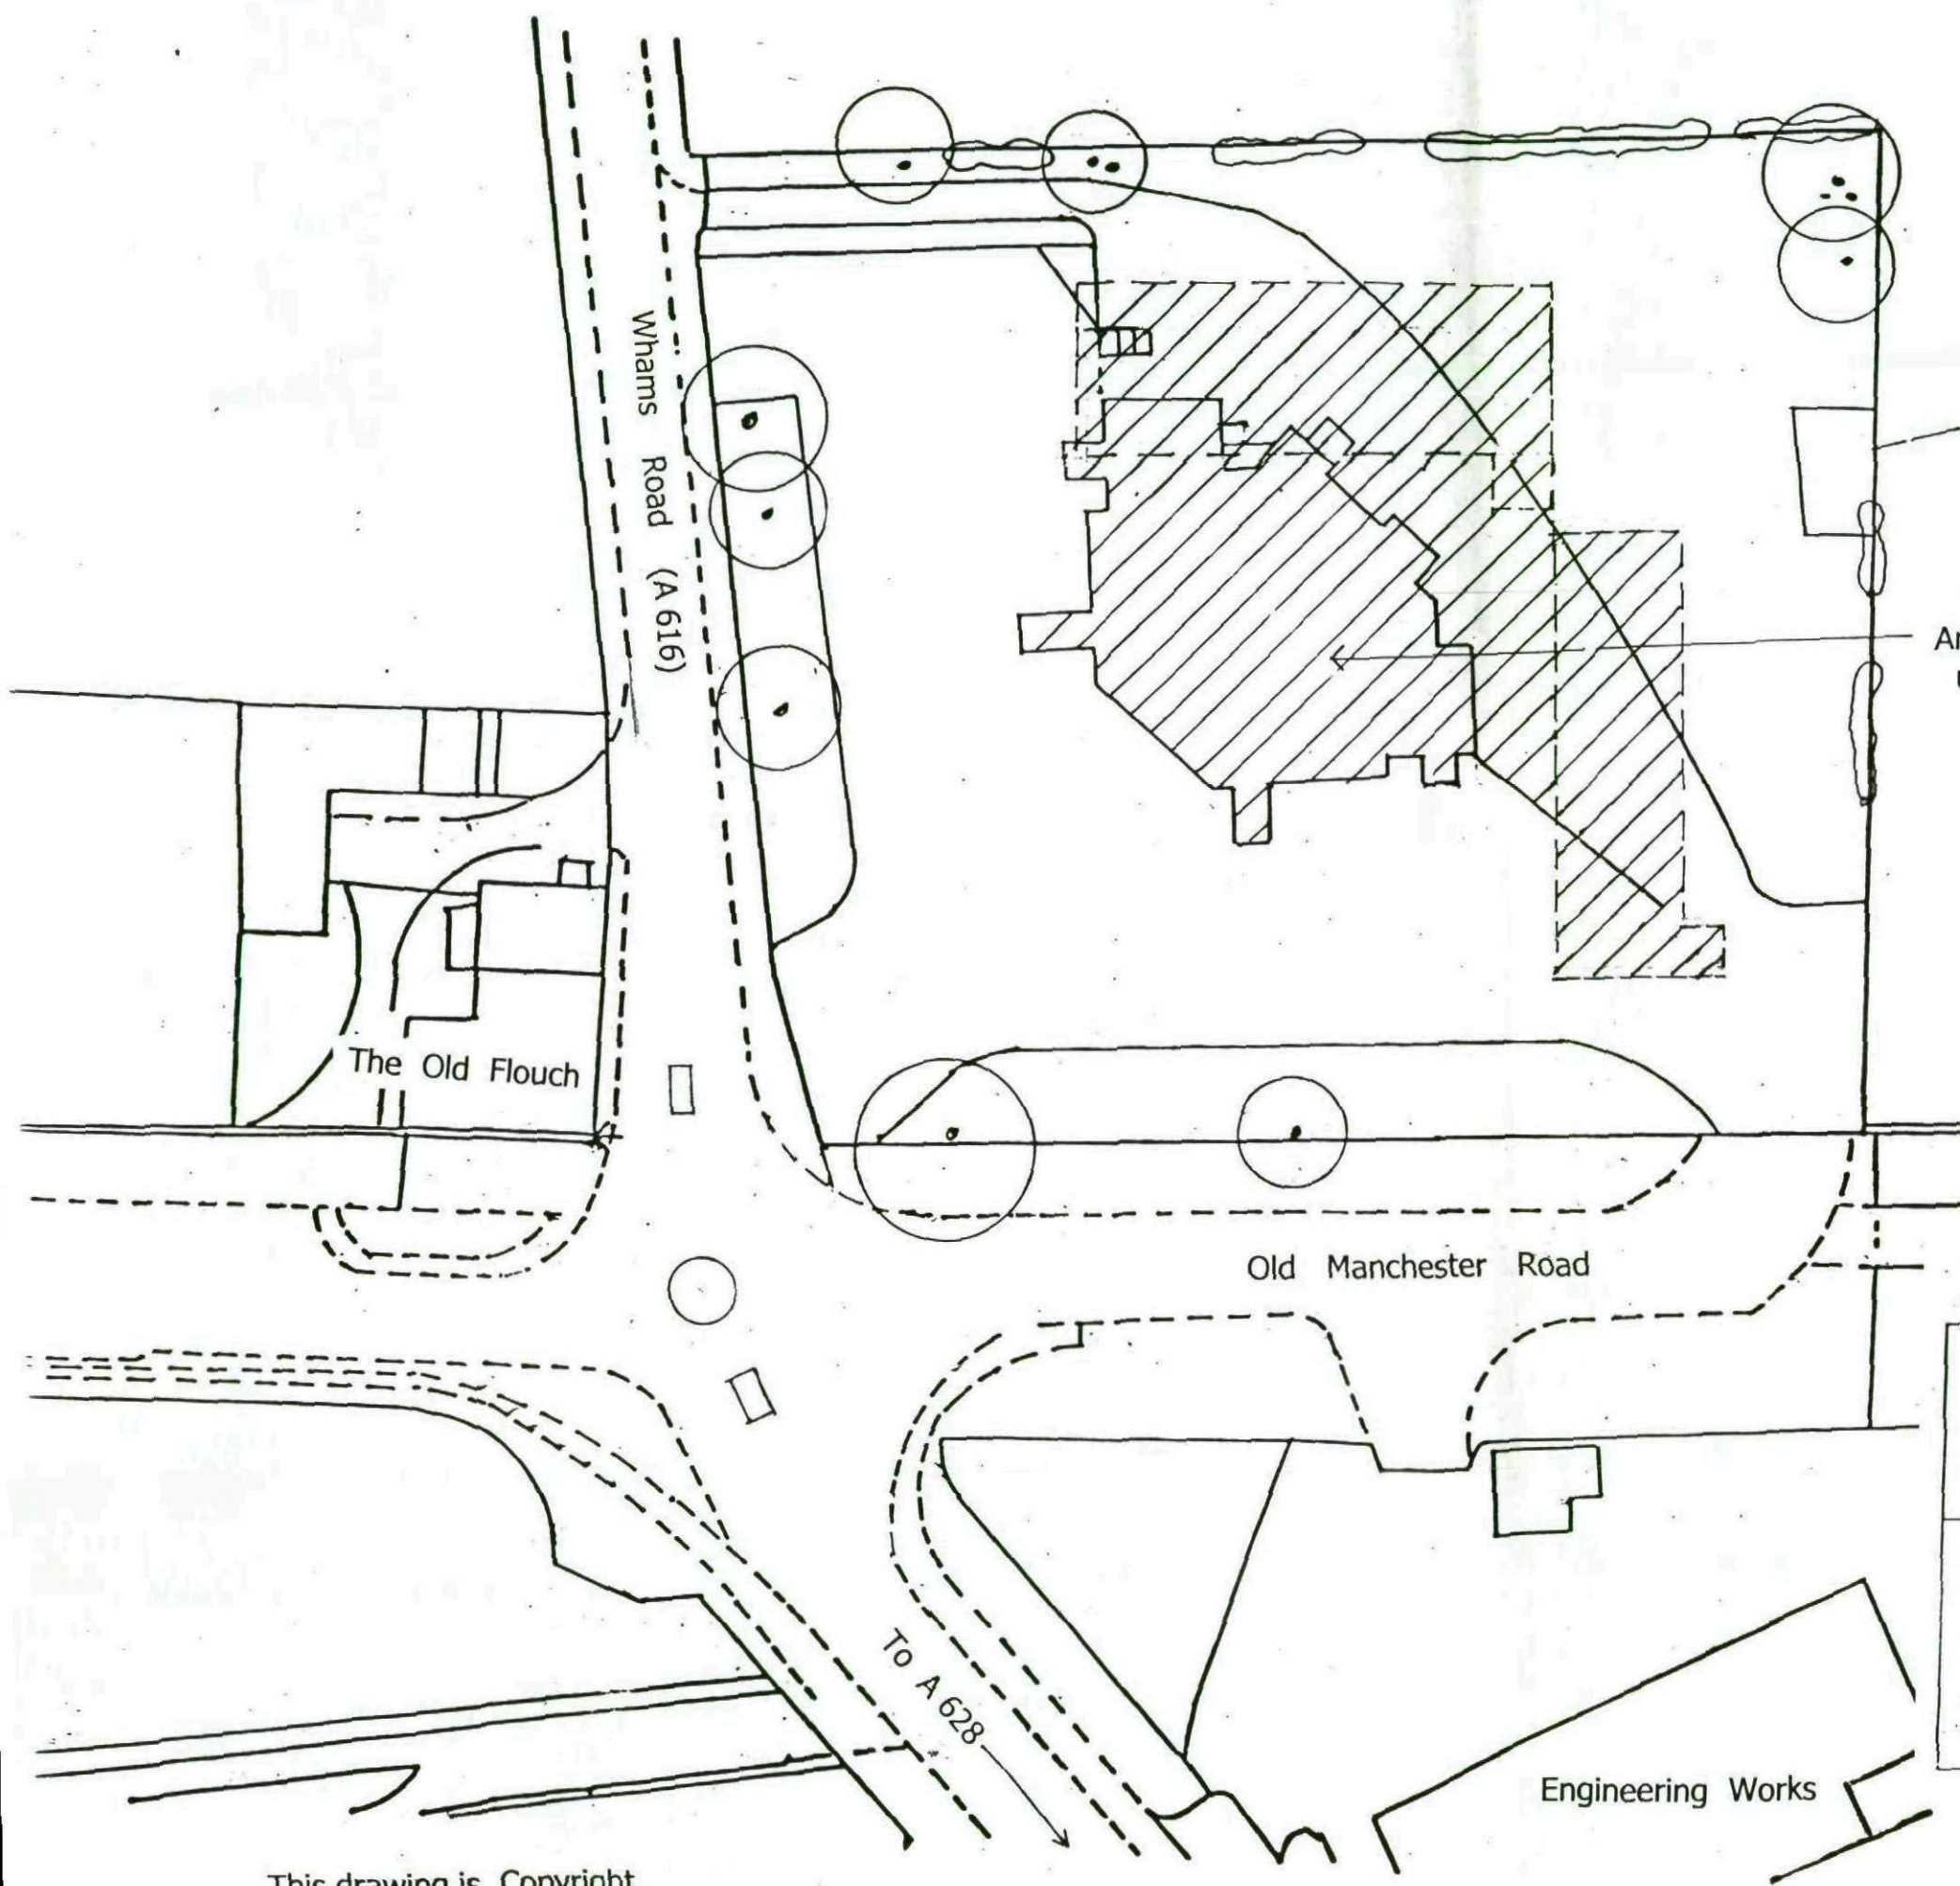


Area to be filled to courtyard level
using demolition crushed bricks

 

Yorkshire Developers Limited

120 Huddersfield Road, Penistone Sheffield, South Yorks. S36 7BX
Telephone: 01226 766799 Fax: 01226 766799 e-mail: dunnco@btconnect.com

Project: Proposed Residential Development,
Flouch Inn, Hazelhead, Nr. Penistone.
Scale: 1/500 @ A3. Drawing No. FIH/YDL/46B.
Title: Layout Plan with Fill. Date: 03.03.11.

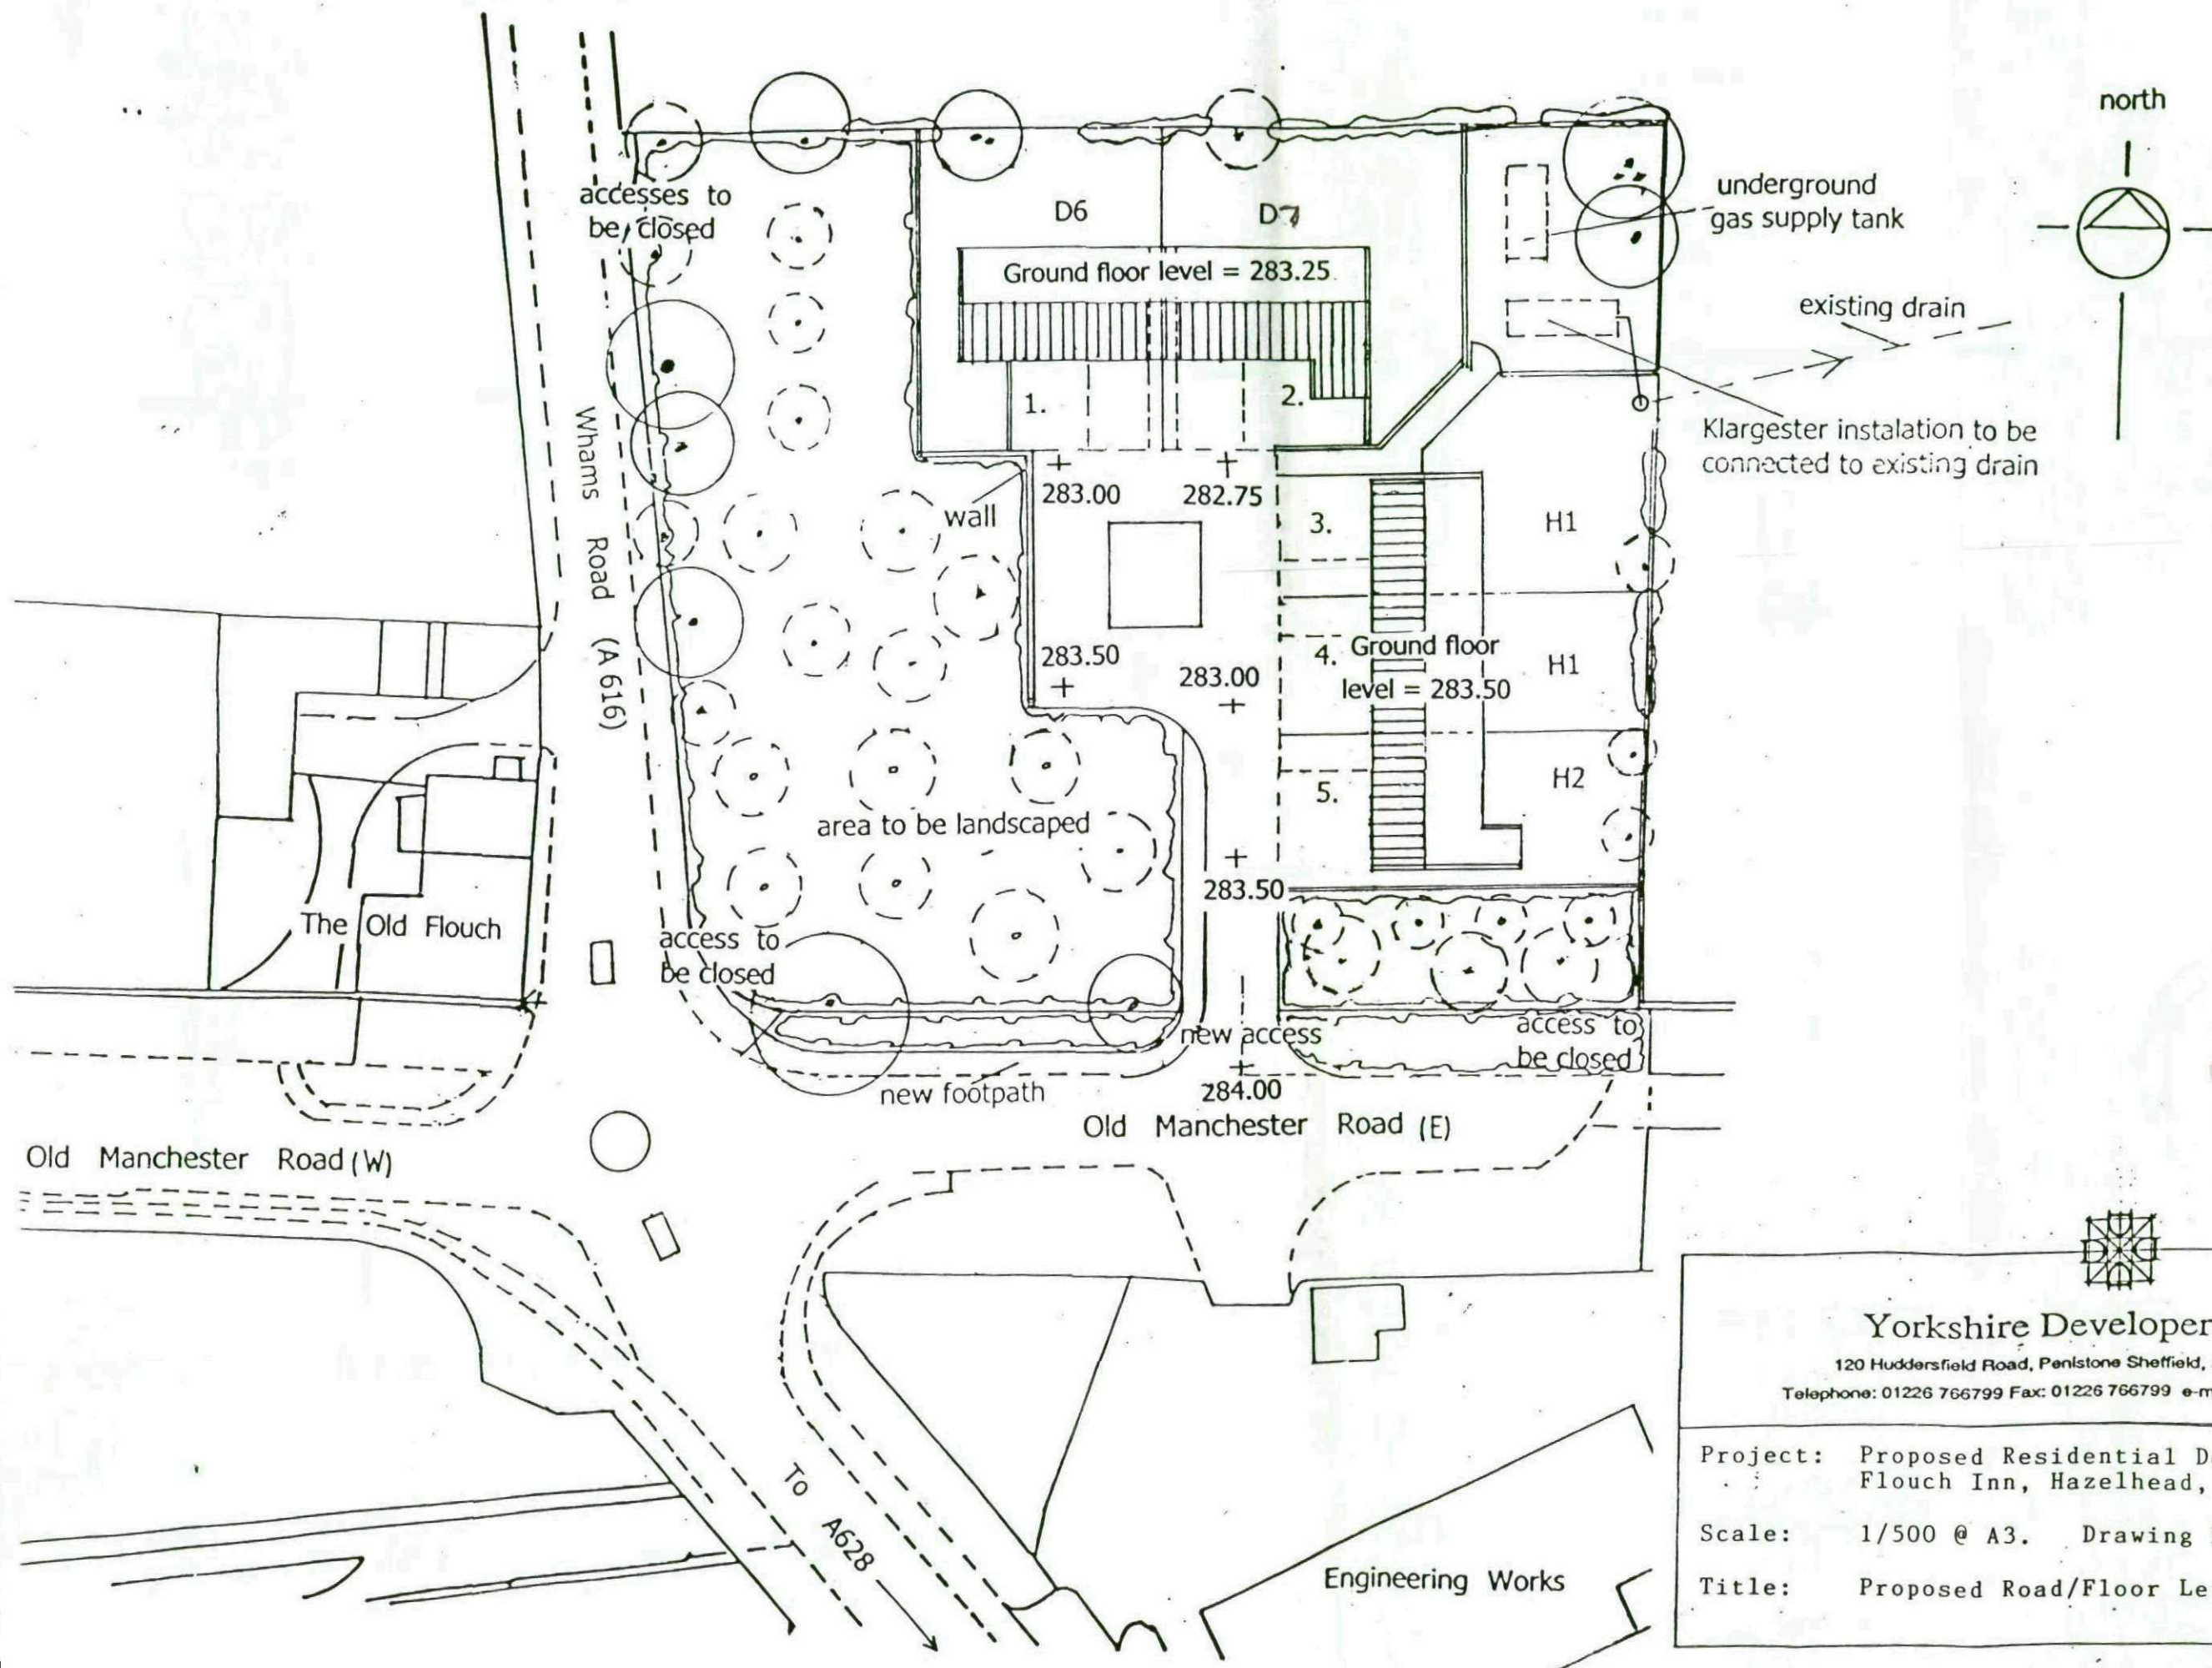

Yorkshire Developers Limited

120 Huddersfield Road, Penistone Sheffield, South Yorks. S36 7BX
 Telephone: 01226 766799 Fax: 01226 766799 e-mail: dunnco@btconnect.com

Project: Proposed Residential Development,
 Flouch Inn, Hazelhead, Nr. Penistone.

Scale: 1/500 @ A3. Drawing No. FIH/YDL/20E.


Title: Proposed Road/Floor Levels. Date: 03.03.11.



House Type D7

Rear Elevation

House Type D6

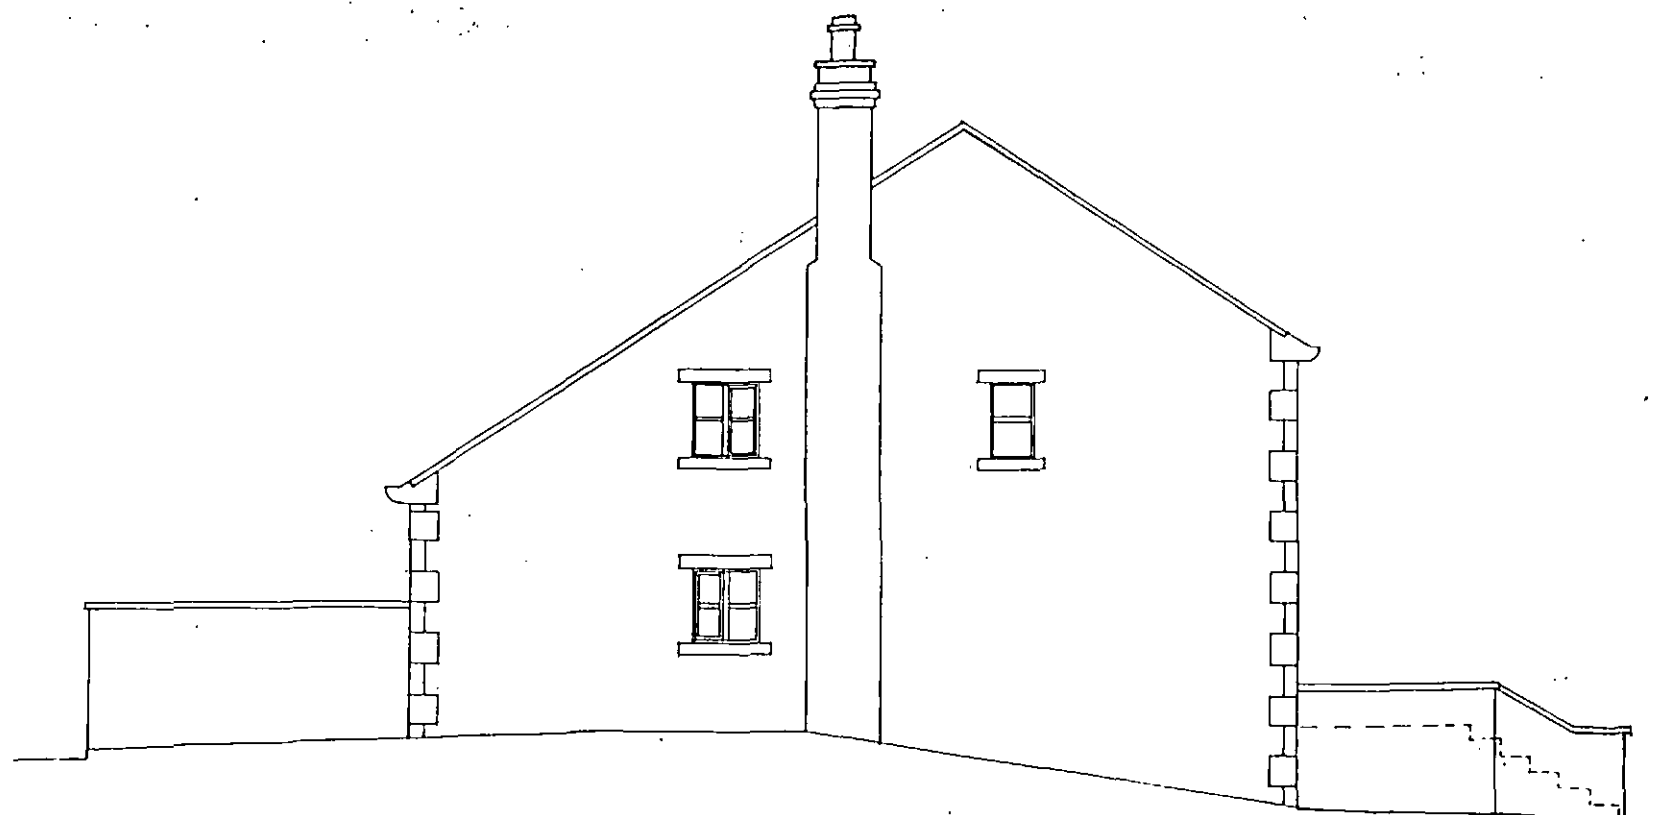

Side Elevation House Type D7



Yorkshire Developers Limited


120 Huddersfield Road, Penistone Sheffield, South Yorks. S36 7BX

Telephone: 01226 766799 Fax: 01226 766799 e-mail: dunnco@btconnect.com


Project: Proposed Residential Development,
Flouch Inn, Hazelhead, Nr. Penistone.

Scale: 1/100 @ A3. Drawing No. FIH/YDL/34C

Title: Rear & Side Elevations. Date: 03.03.11

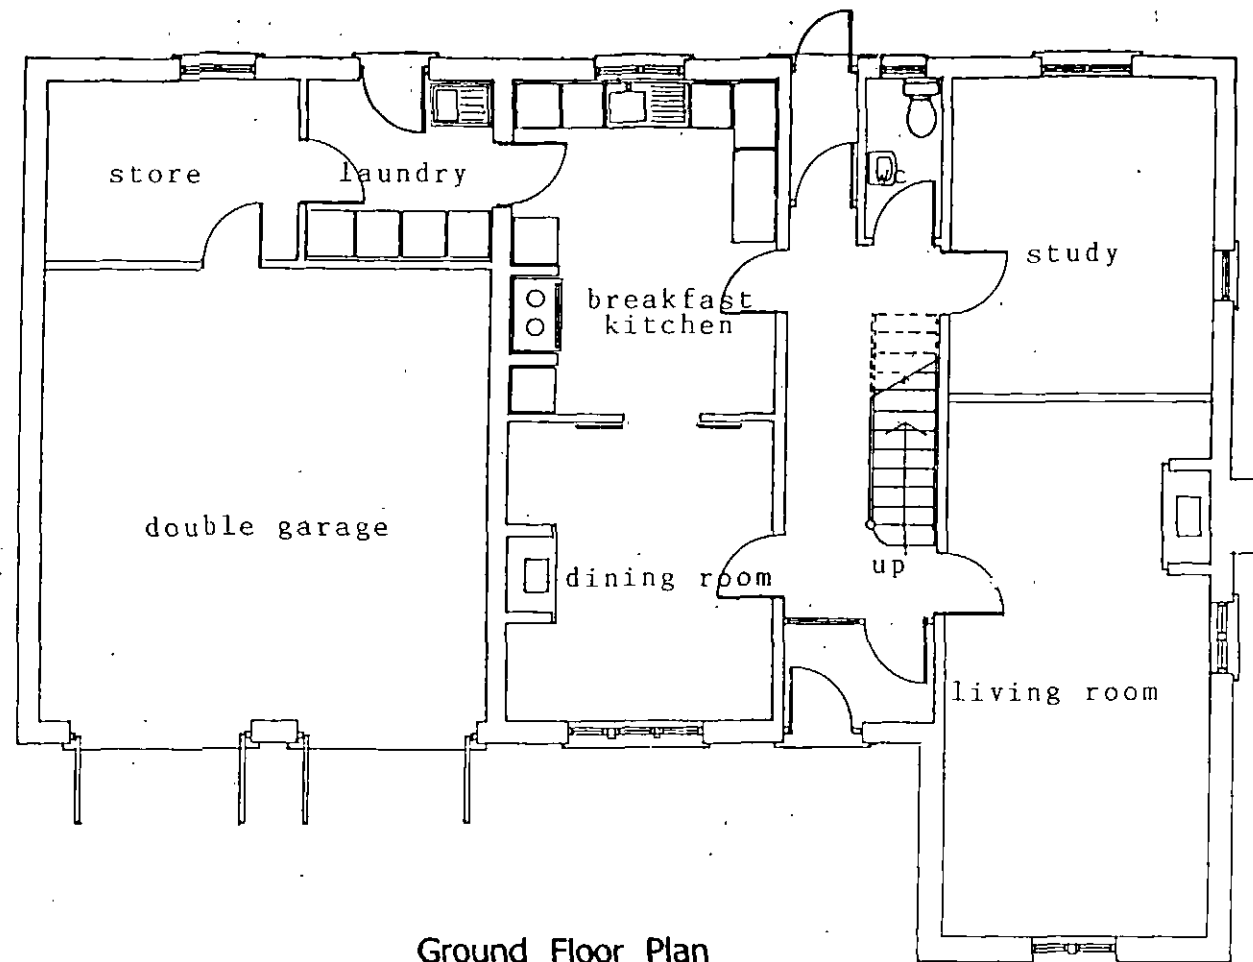

Ground Floor Plan

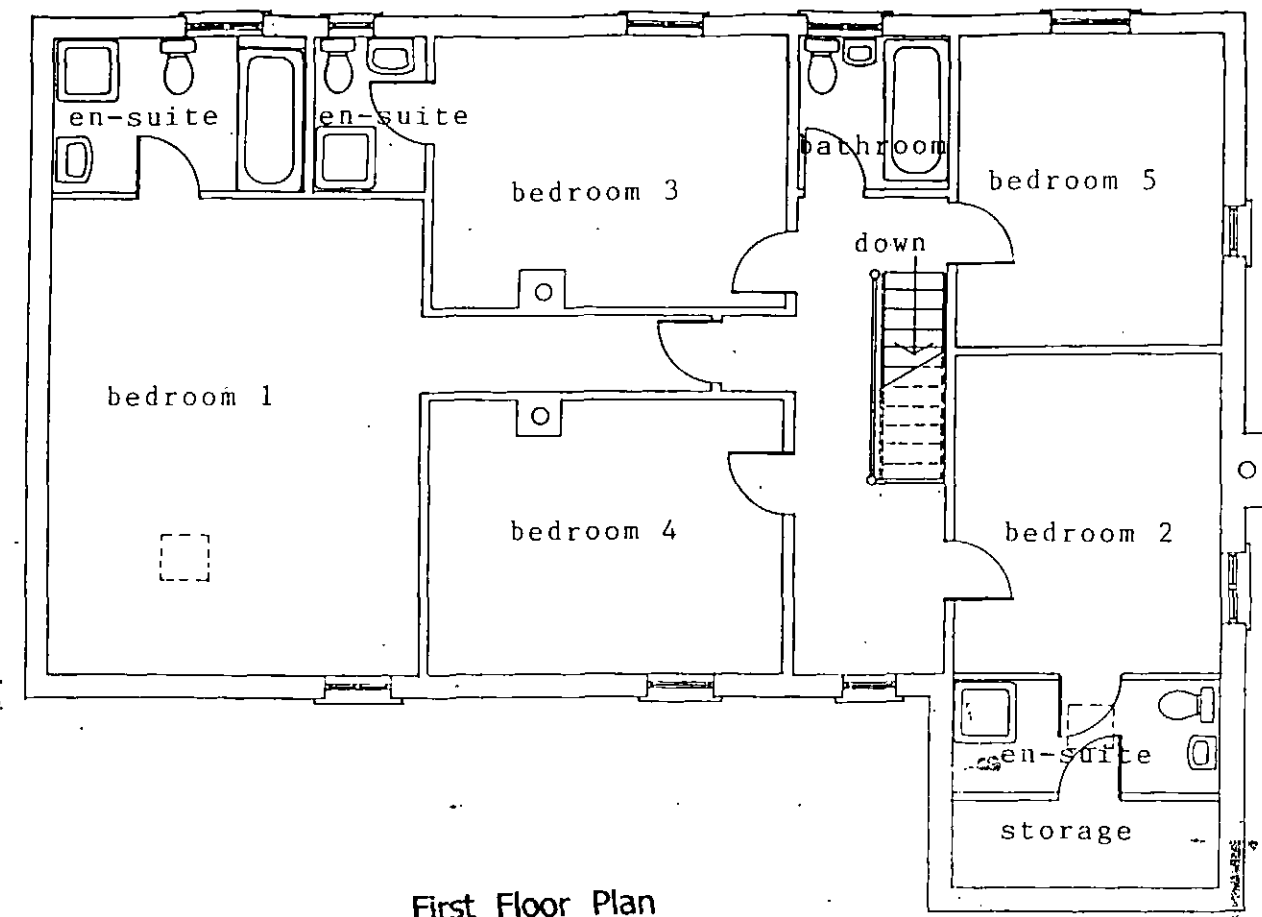

First Floor Plan

House Type D7



Yorkshire Developers Limited

120 Huddersfield Road, Penistone Sheffield, South Yorks. S36 7BX
 Telephone: 01226 766799 Fax: 01226 766799 e-mail: dunnco@btconnect.com

Project: Proposed Residential Development,
 Flouch Inn, Hazelhead, Nr. Penistone.

Scale: 1/100 @ A3. Drawing No. FIH/YDL/35C/a

Title: Floor Plans - Type D7. Date: 03.03.11