

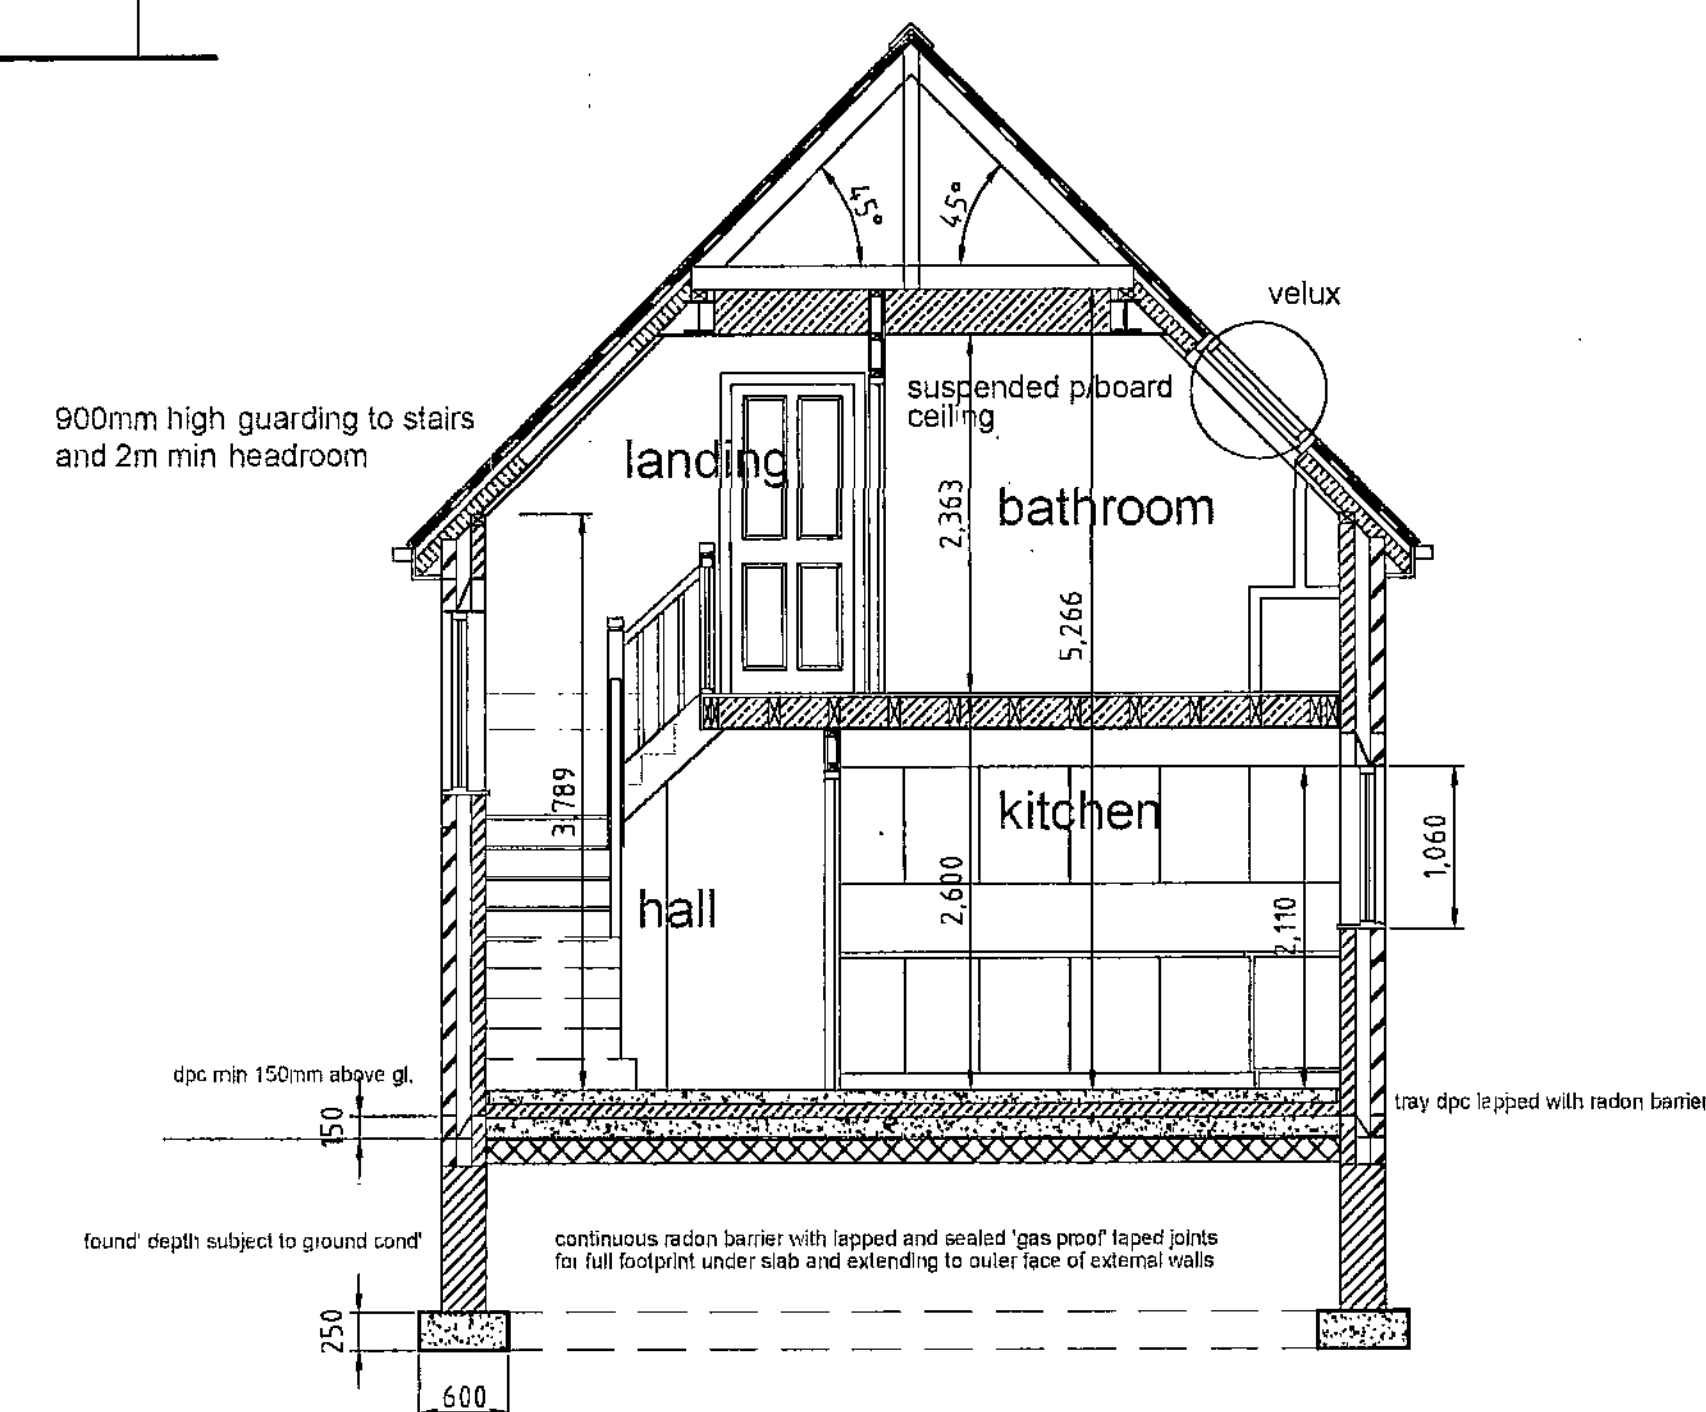
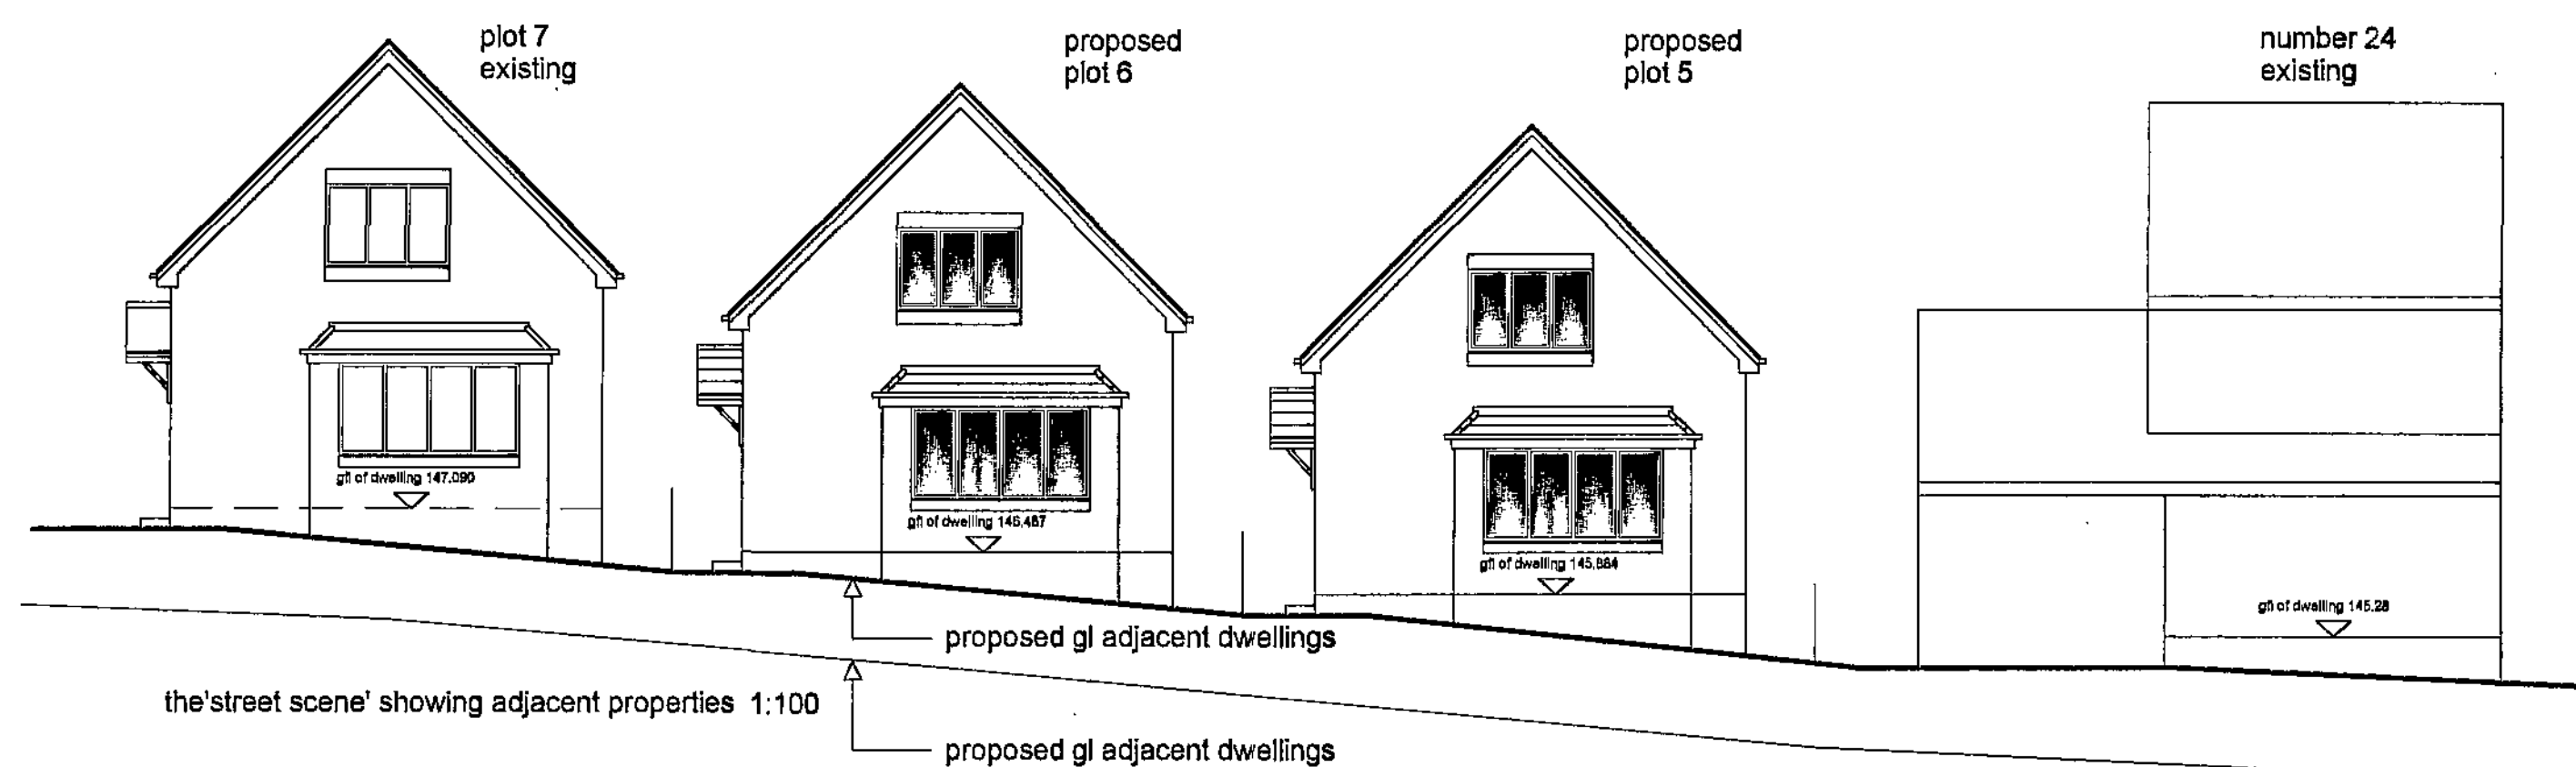


1) This drawing and the design and details depicted thereon are the copyright of Peter Dimberline Chartered Architect.
 2) All dimensions on this drawing are to be checked by the Contractor and any discrepancies are to be reported to the Architect.
 3) Do not scale critical dimensions off this drawing.
 4) Contractor to ensure that all Health & Safety requirements (CDM Regulations) in relation to this project will be complied with.

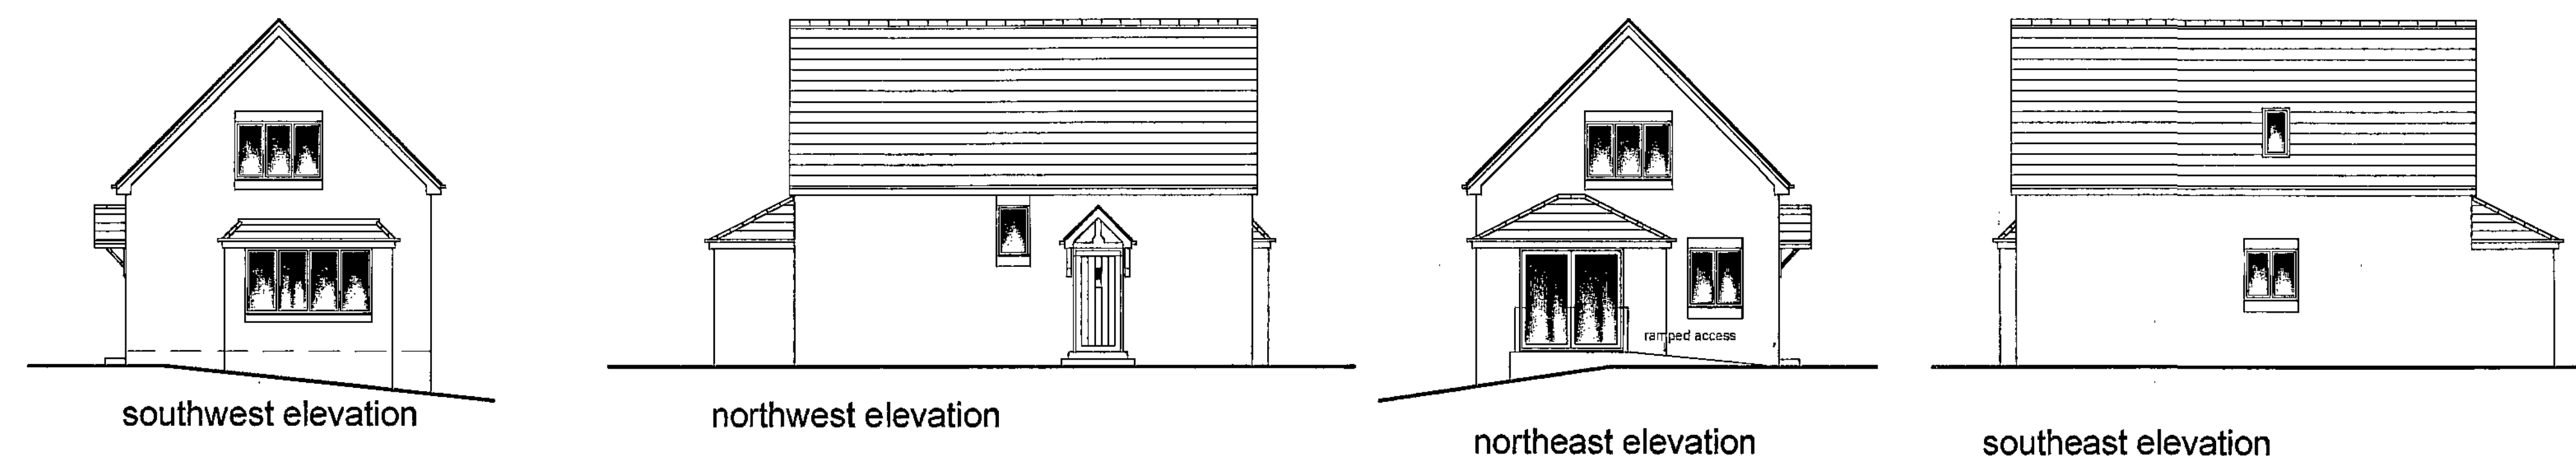


section A A

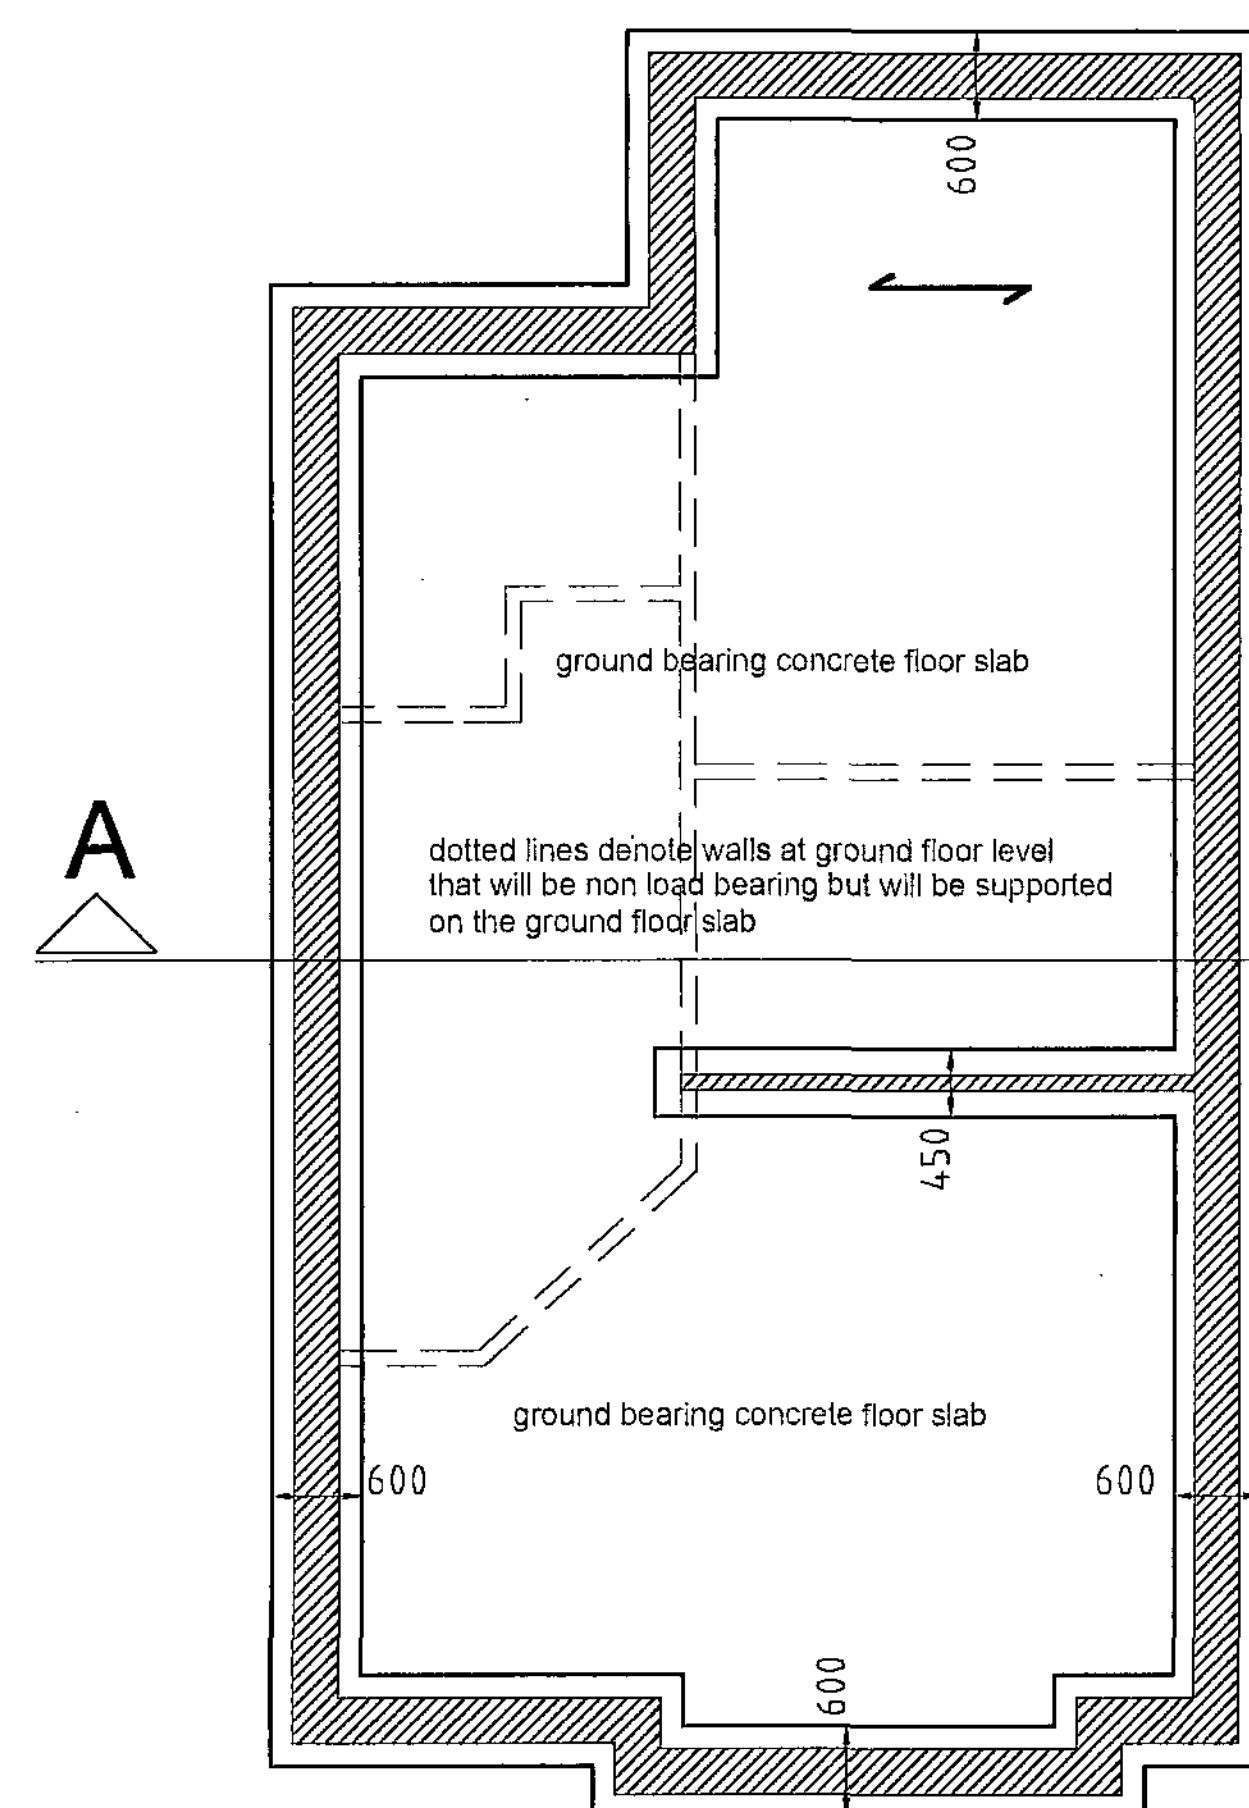


foundation plan

concrete strip footings 600 wide x 250 thick min under external walls
 450mm wide under internal walls all grade C35 concrete.
 Foundations are provisional, subject to ground conditions and labc approval

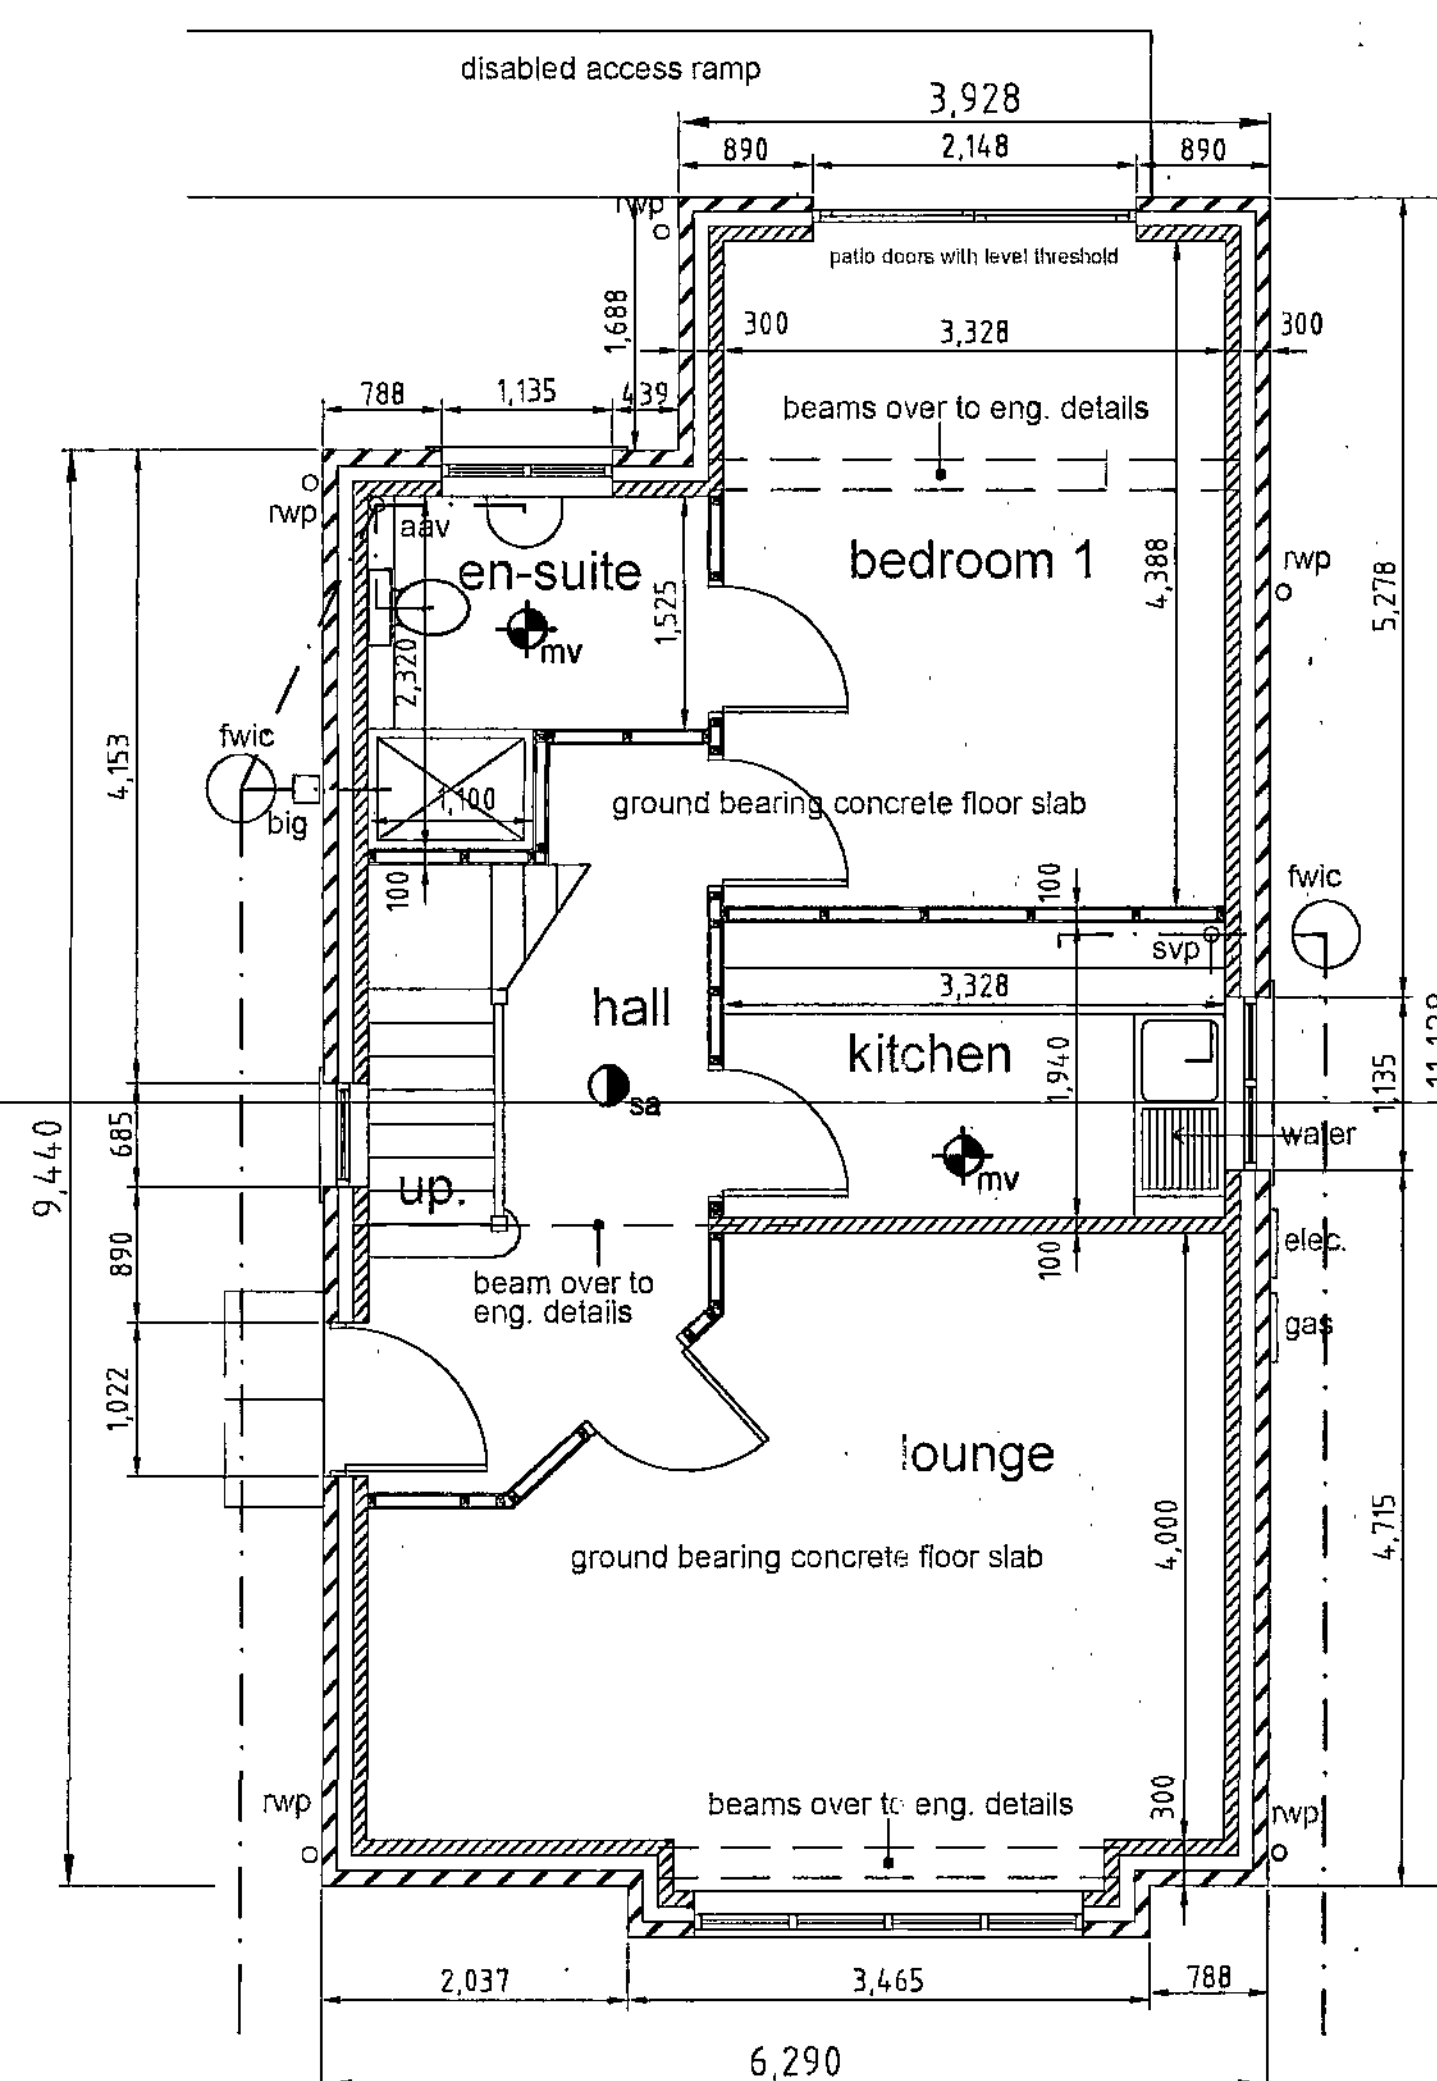

ground floor plan

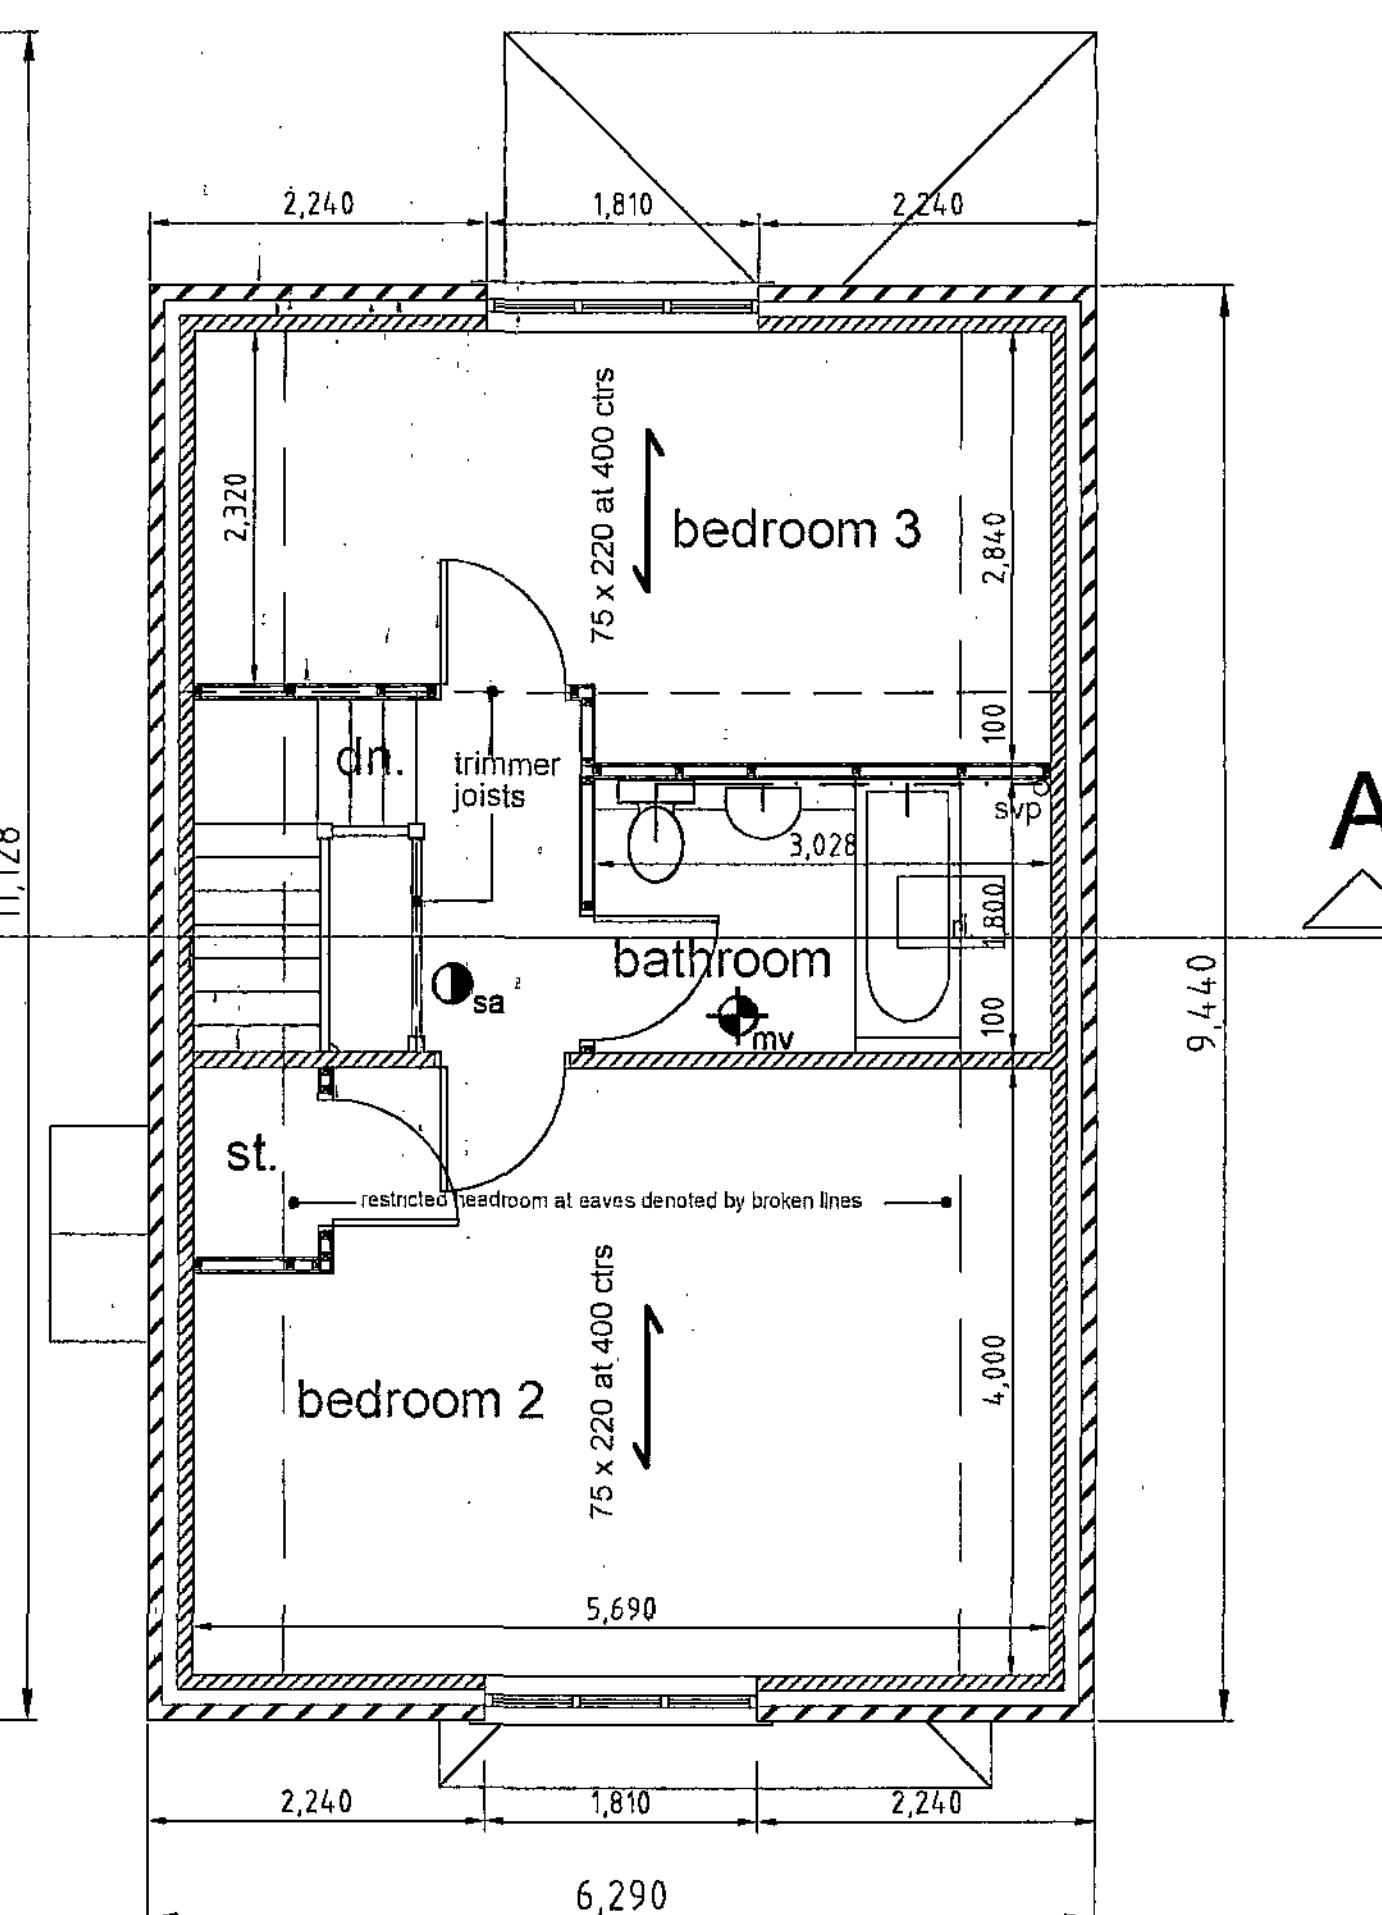

first floor plan

REVISIONS

PETER DIMBERLINE Dip Arch, RIBA
CHARTERED ARCHITECT

**2 TIPSEY COURT, STAINCROSS
 BARNSELY, S75 6FZ**

tel/fax (01226) 390947
 email: pdimberline@tiscali.co.uk

CLIENT
Mr P Watson

PROJECT
Proposed detached dwelling

LOCATION
**Plots 5 and 6, Site off Redland Grove,
 Staincross, Barnsley**

DRAWING
Building regulation details

SCALES 1:50, 1:100 DATE Jan'12

DRWG No. 2010/001/02

DRAWN BY
PD

REV.