



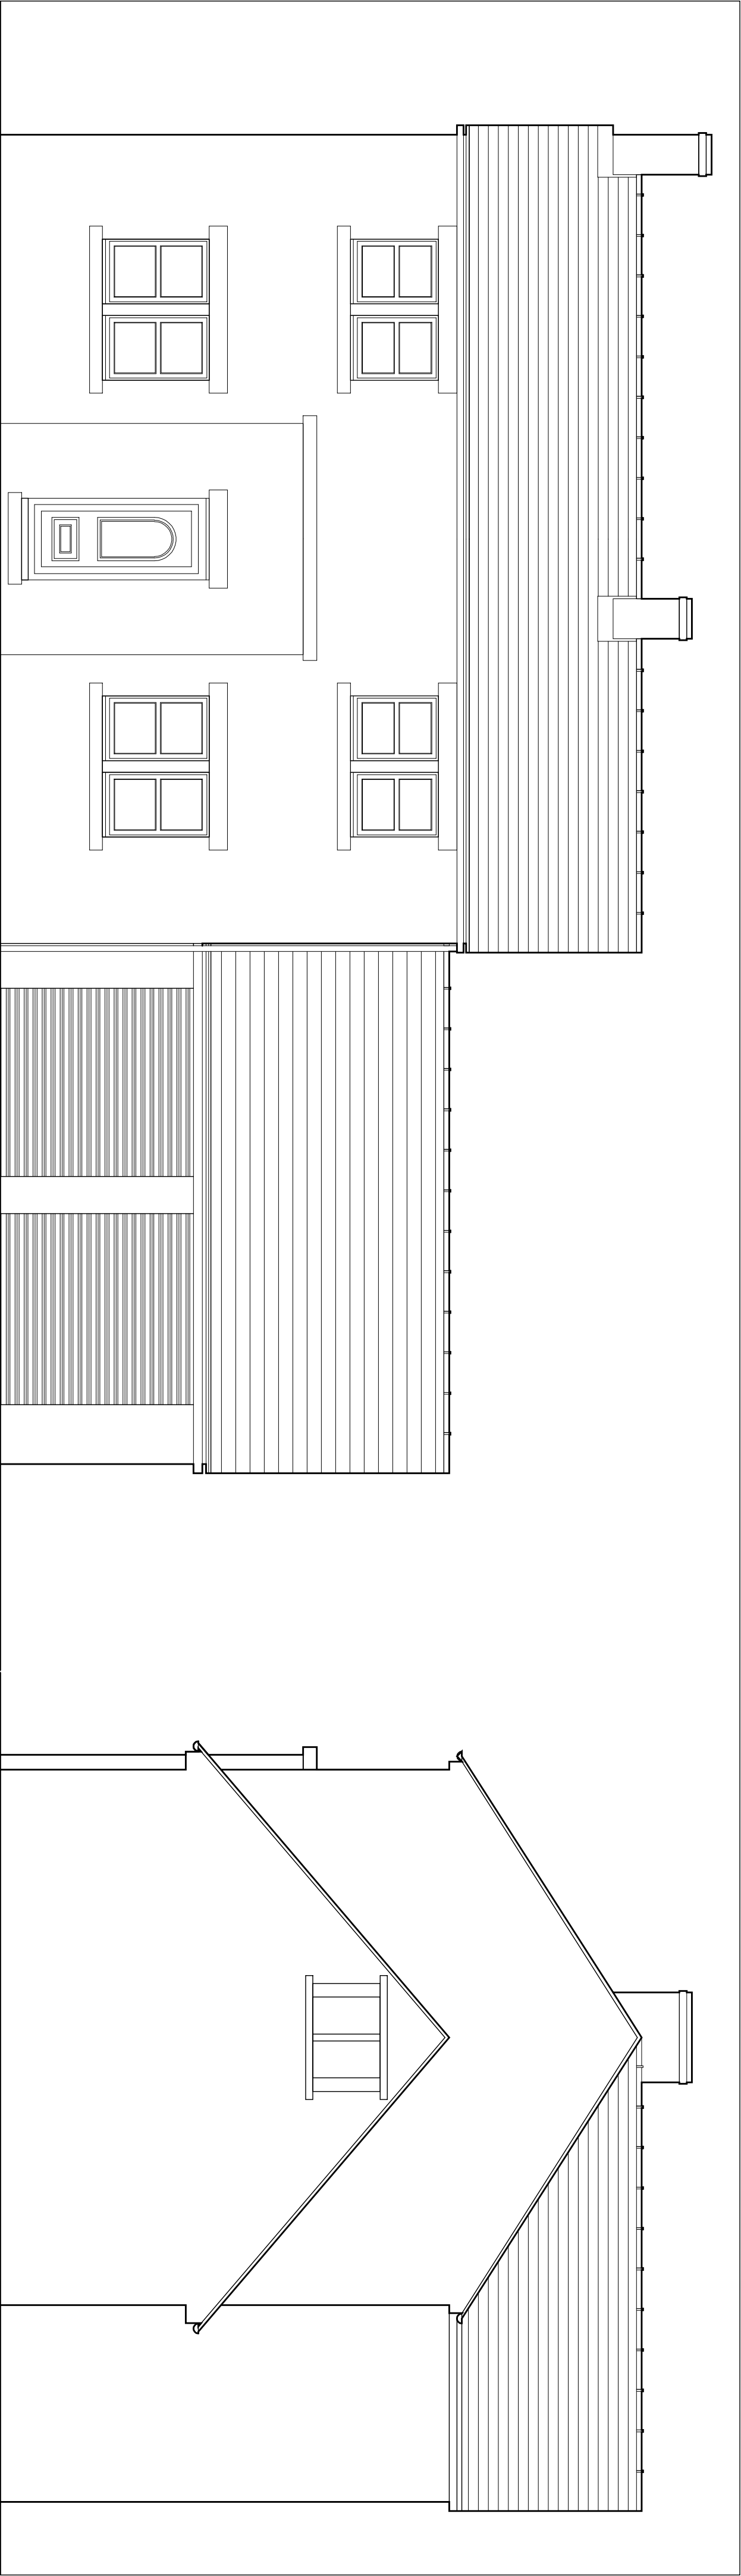


Front Elevation as Existing

Side Elevation as Existing

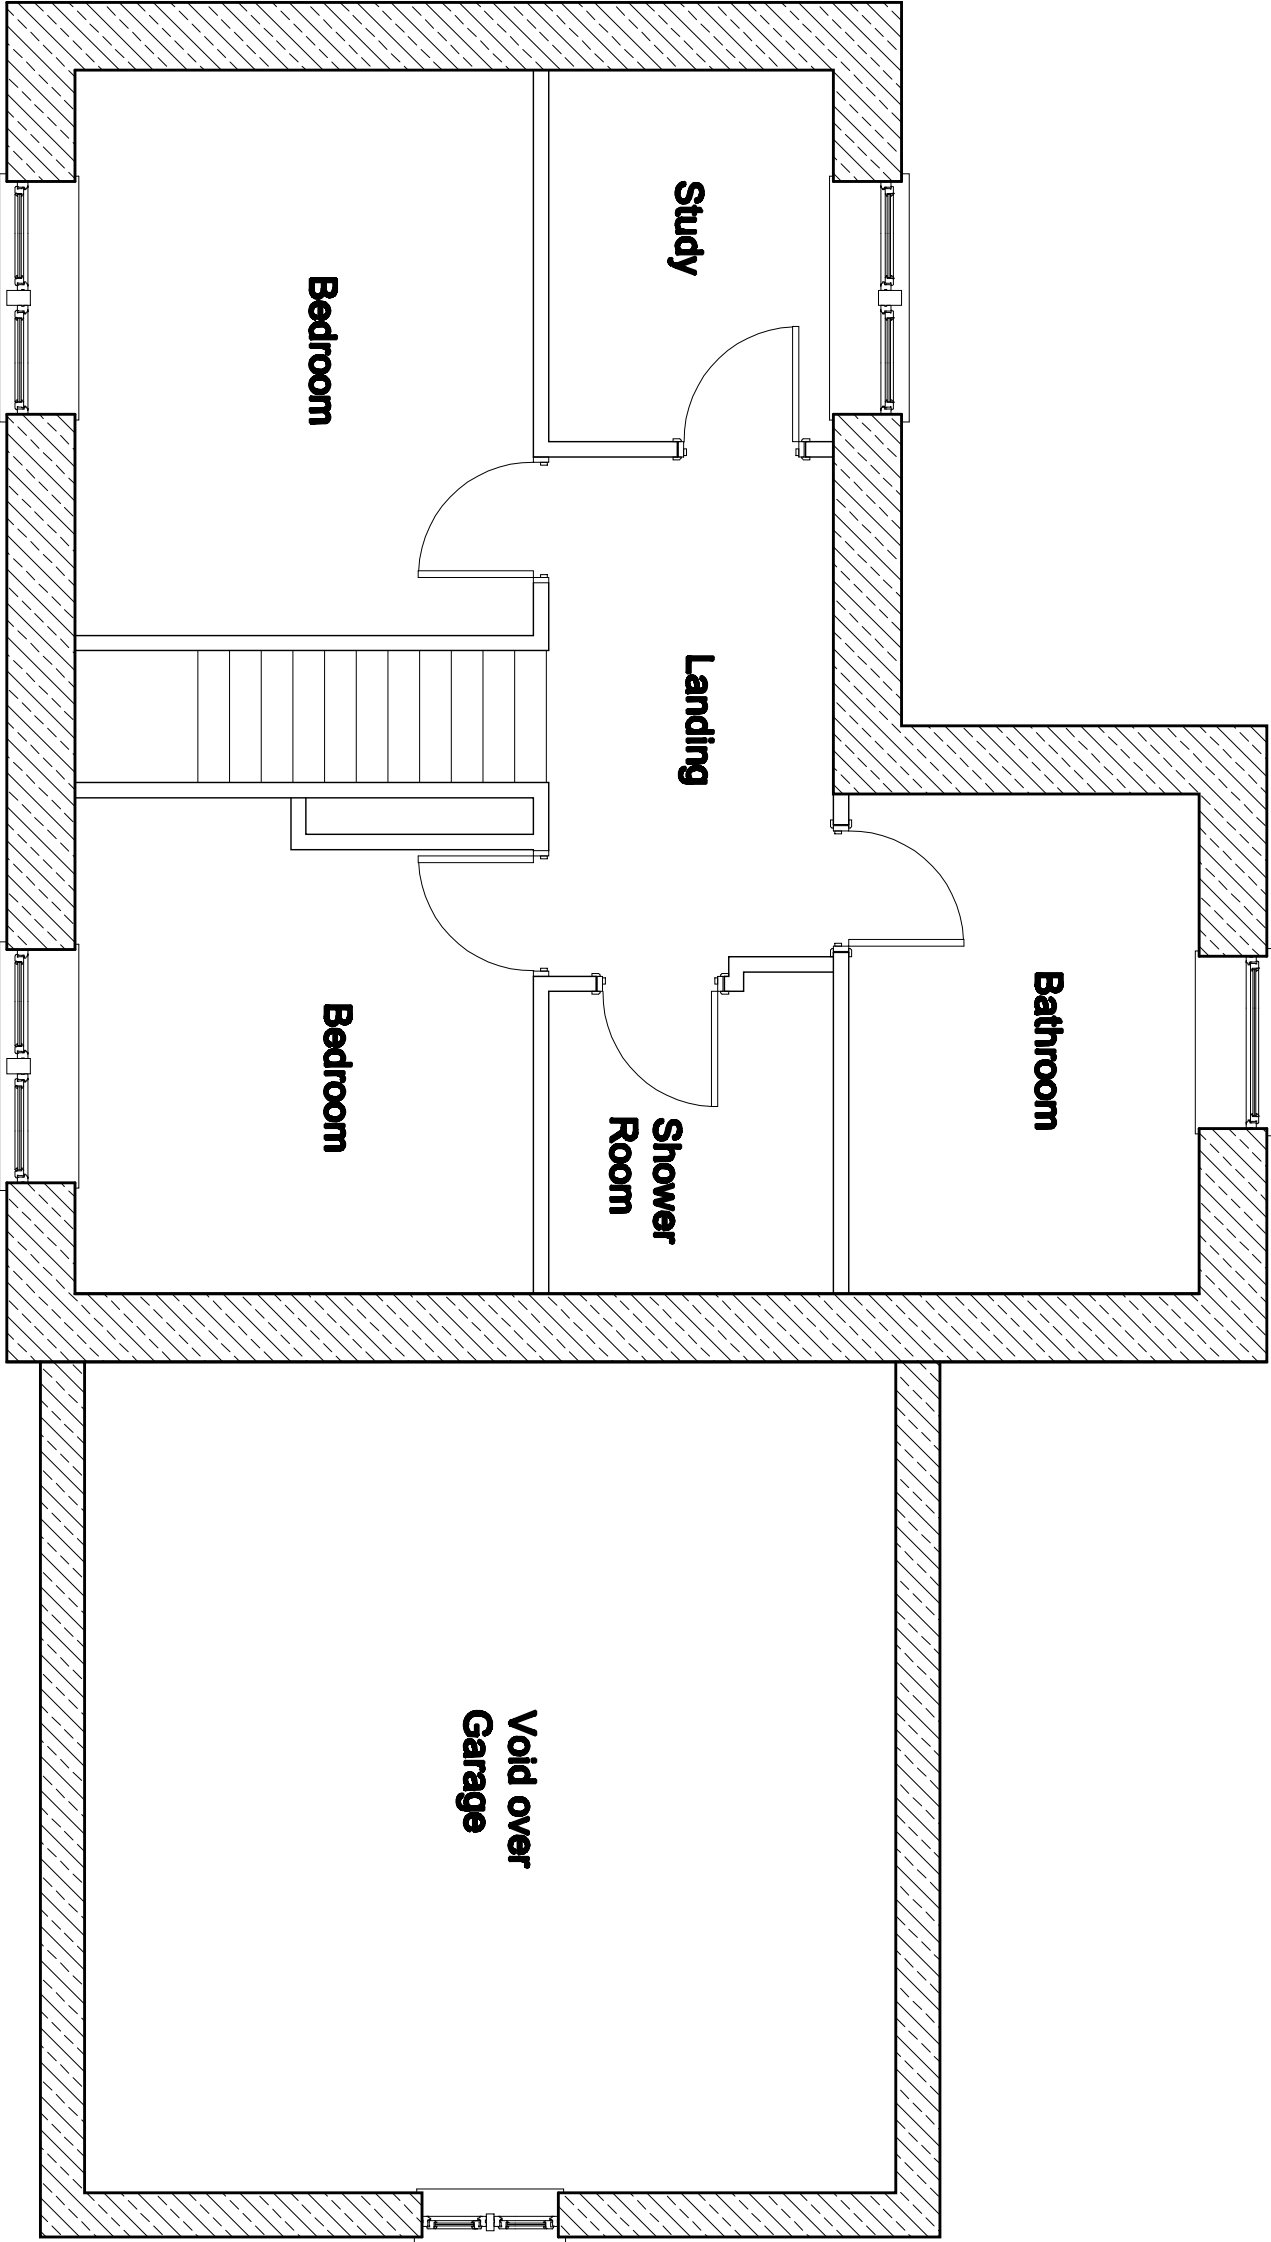

First Floor Plan as Existing

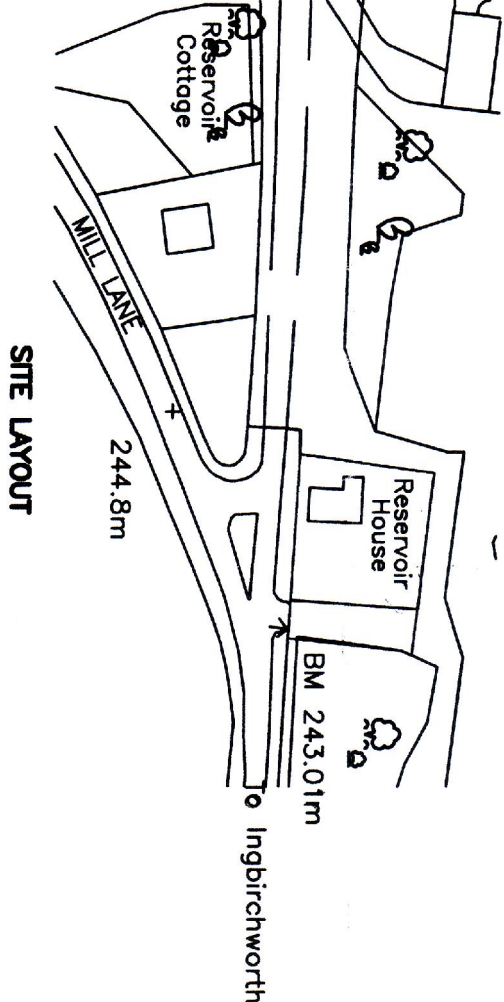

Date: November 2008
Scale: 1:50 @A2
Drawing Reference: RH01-A

Title: Plans & Elevations as Existing
Project: Dormer extension to Garage
Reservoir House, Mill Lane, Ingbirchworth.

Client: Mr. A. Tantum