



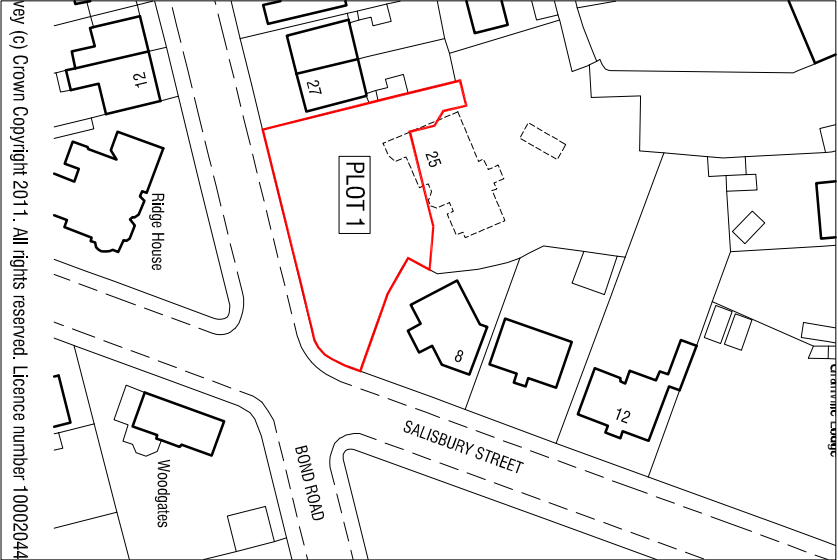

Key (c) Crown Copyright 2011. All rights reserved. Licence number 10002044

Site Location Plan 1:1250

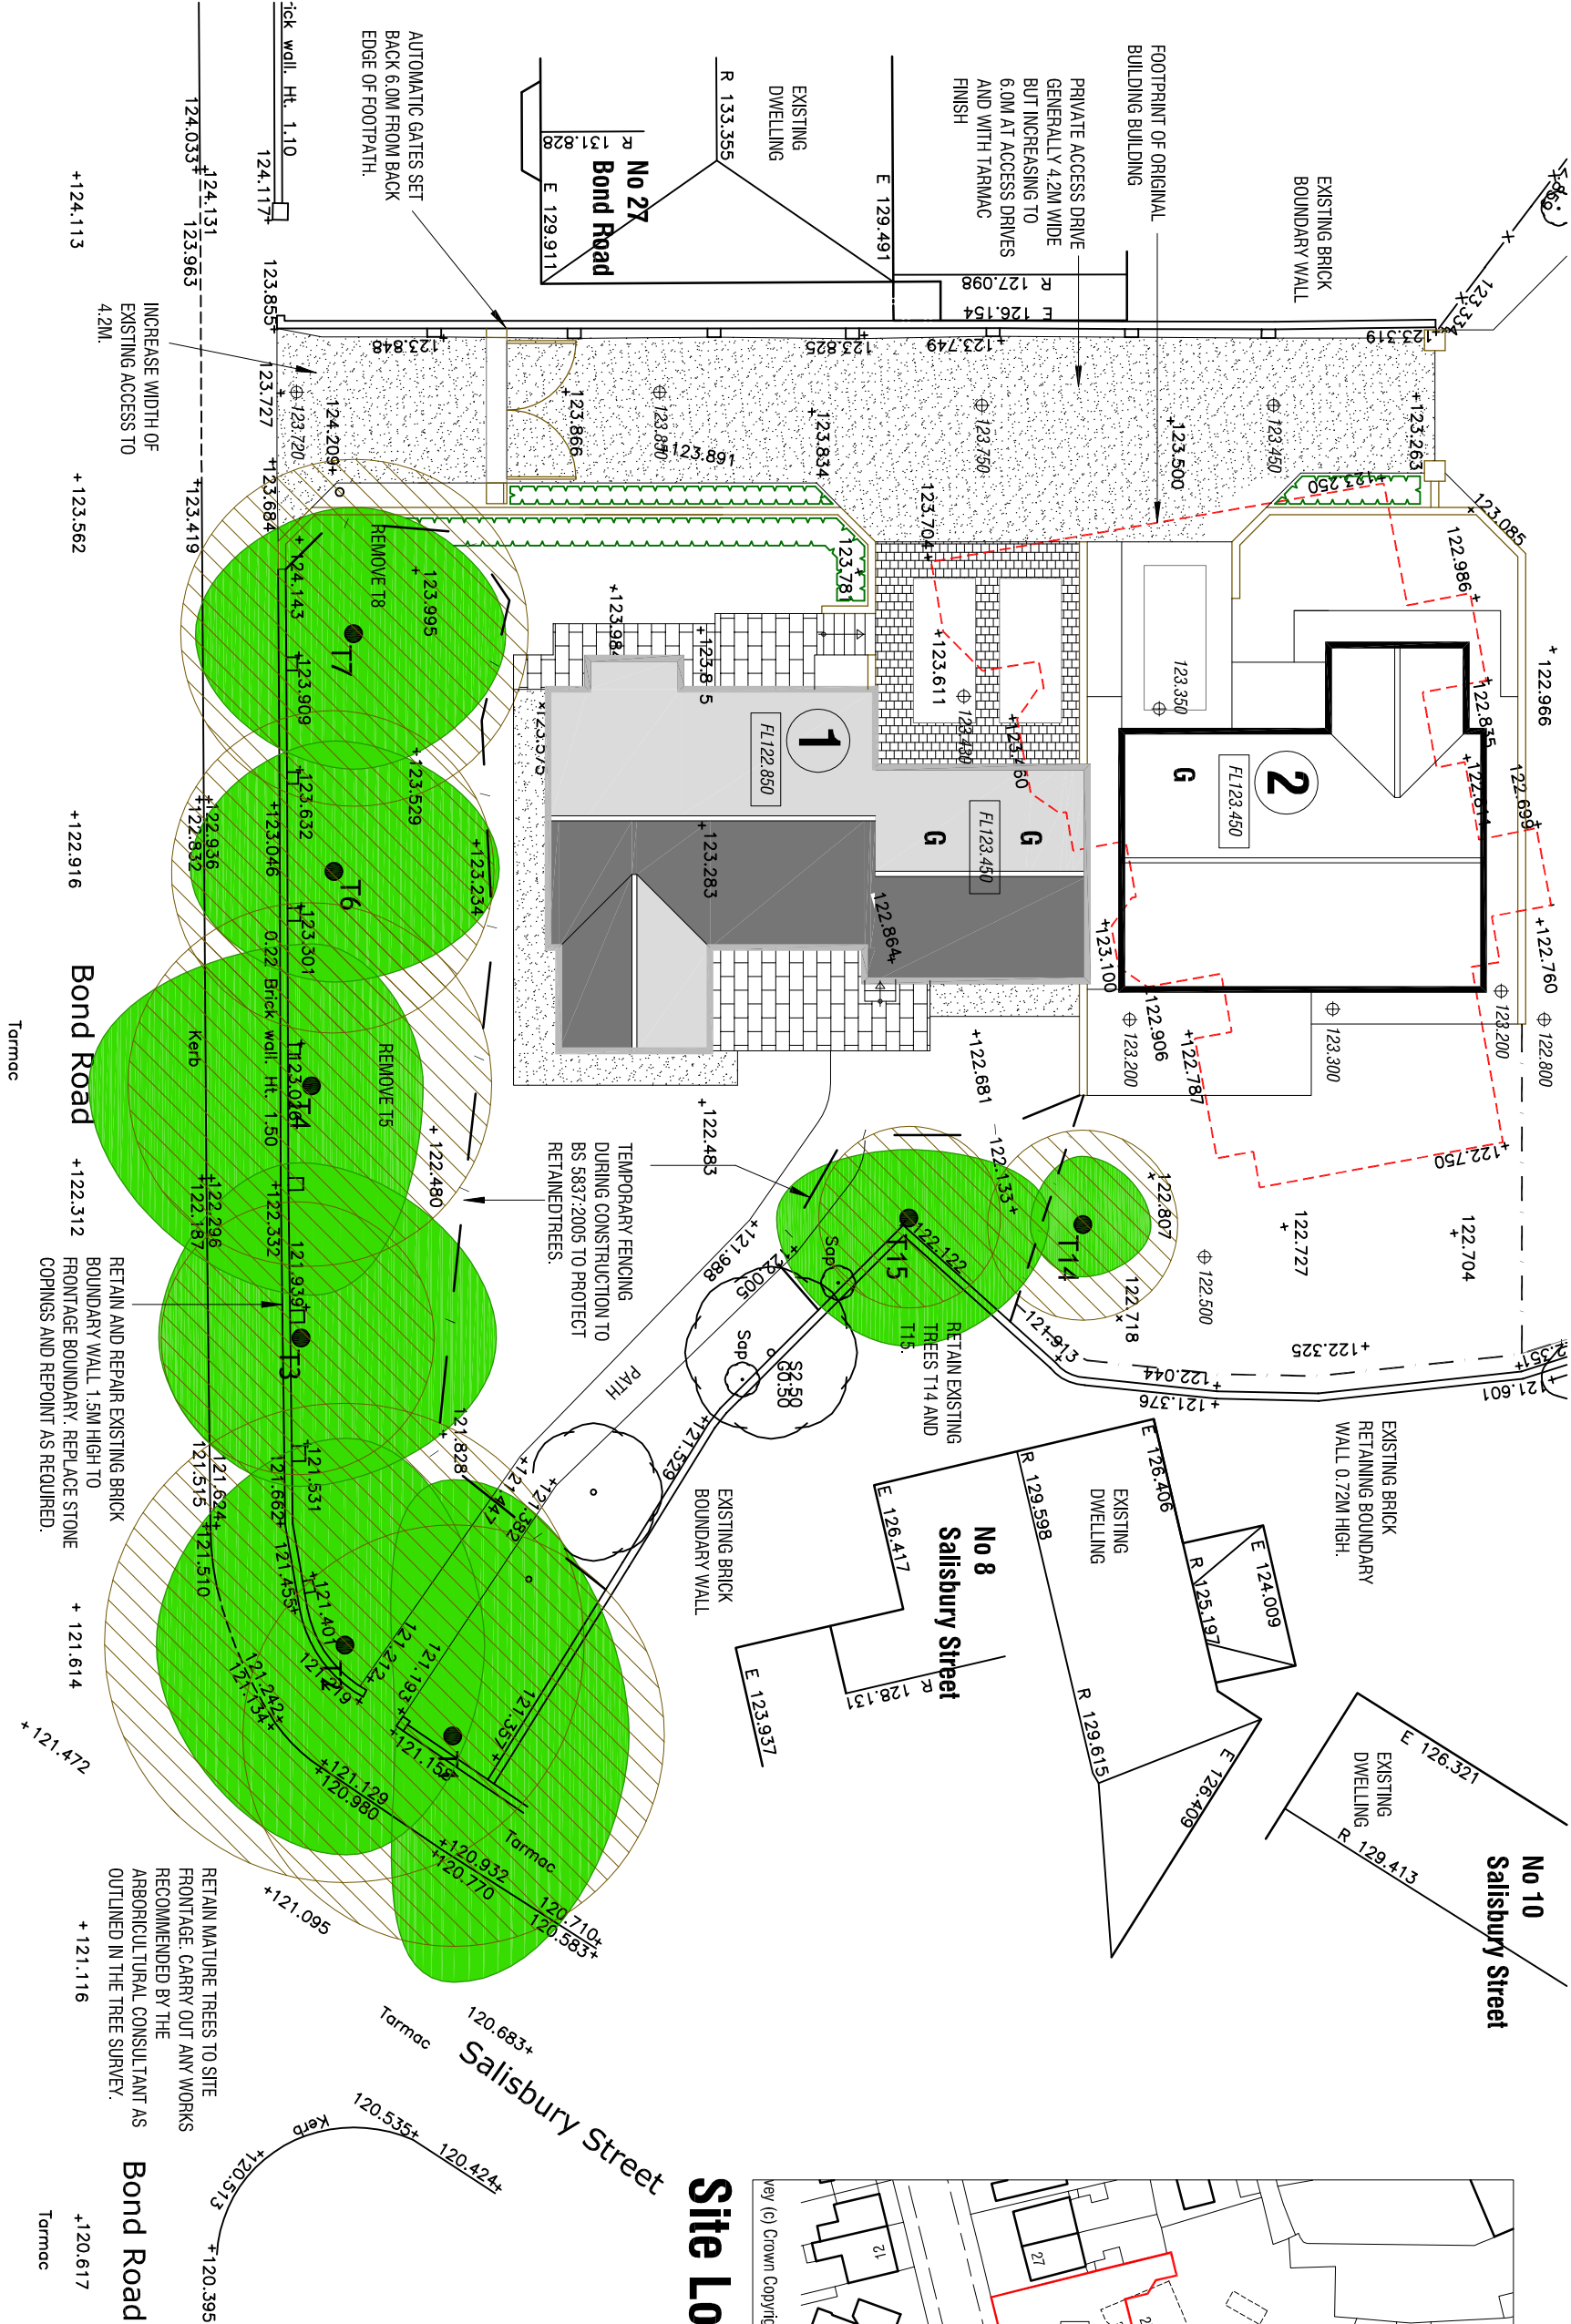

PROPOSED DWELLING
PLOT 1, 25 BOND ROAD
BARNSELEY

PROPOSALS

SITE PLAN

☐ architectural design and building consultants

☐ mboothdesign

11 Crowden Walk Barnsley
S13 2LU
T: 01226 286296
M: 07861 898300
E: mboothdesign@btconnect.com

Scale	1:200 1:1250 @ A3	Drawn	MJB
Date	JULY 2012	Ref.	12.36
Dwg No.	P1	Rev.	
Drawn		2mm	1mm
Copyright mboothdesign. All dimensions in millimetres unless otherwise stated. Dimensions for setting out in existing buildings are to be checked and verified on site. To be checked on site.			

SITE PLAN 1:200

