



Applied vinyl
window
manifestations
required

Sign A
(Louvres on back panels)

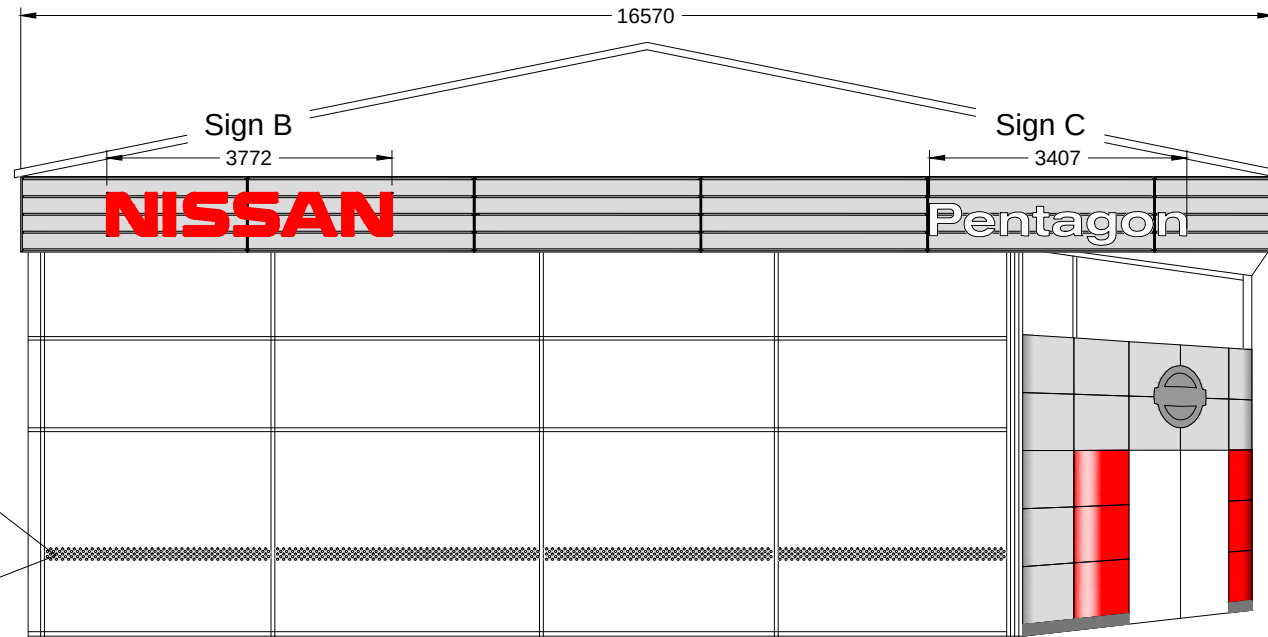


ELEVATION-A
Scale: 1:100

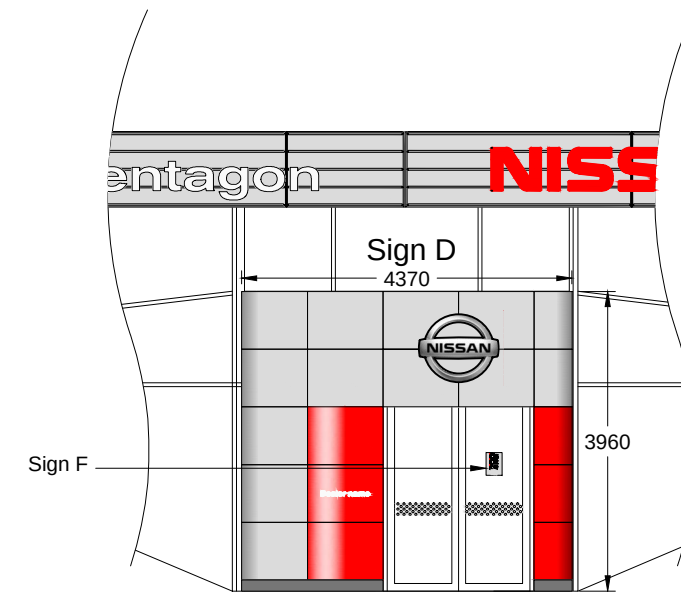

ELEVATION-B
Scale: 1:100

Sign G
(Louvres on back panels)

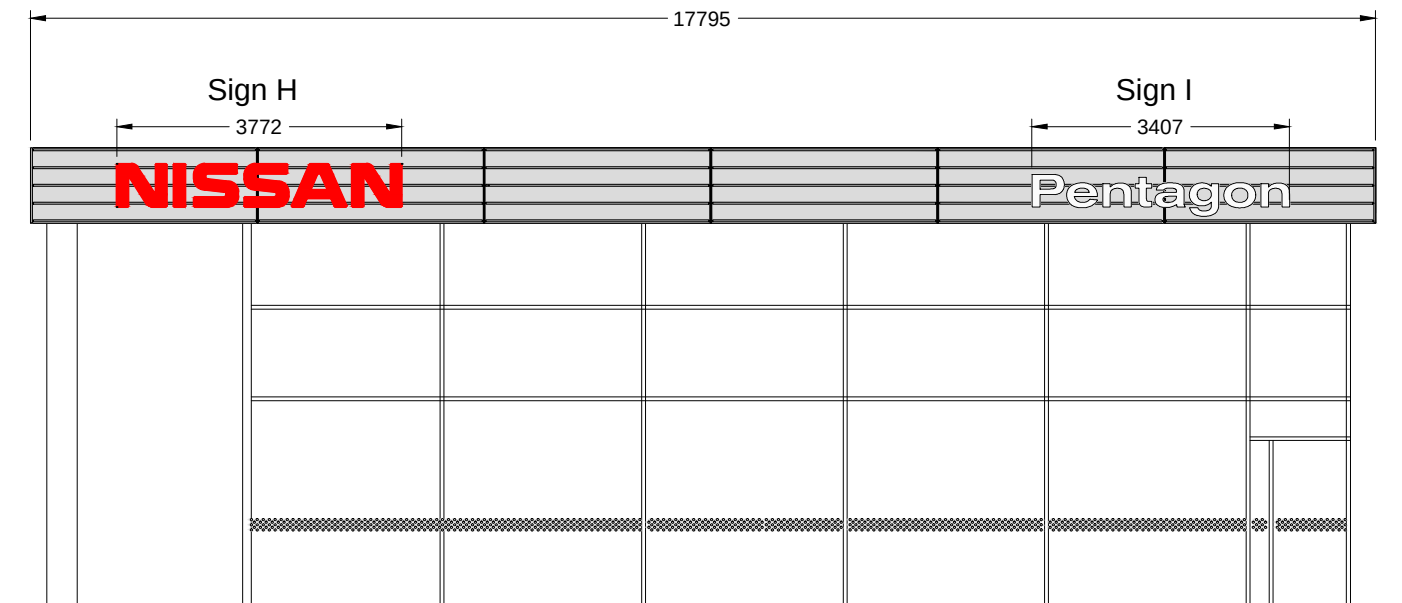

ELEVATION-C
Scale: 1:100

Revision:
A-DP-17/10/11-Back panels to have NO back tray.
Add signs L, M, N, O, P, Q, R
B-DP-17/10/11-Amend to show entrance statement.

Client:



Site Address: Pentagon Nissan Barnsley
Clayfield Road
Barough Green
Barnsley
South Yorkshire

Dwg Ref: N-080 - 111200

Dwg No: 1/4

Dwg Scale: AS SHOWN_@_A3

Date: 13/10/11 Revision: B

Drawn: DP Checked:

delivering
branded
environments™




Olympia House Telephone:
Lockwood Court 0113 270 5595
Middleton Grove Facsimile:
Leeds 0113 277 1143
LS11 5TY E-mail:
United Kingdom postbox@futurama.ltd.uk




Sign B, H
 NISSAN WORDMARK
 Size 2 570mm (1000mm fascia)
 Individual formed letters.
 Aluminium cabinet painted to match Sunrise Silver.
 External acrylic/polycarbonate faces to match PMS200,
 illuminated with red LEDs.
 Scale 1:50



Signs C, I
 DEALER NAME
 Size 2 430mm (1000mm fascia)
 Individual formed letters.
 Aluminium cabinet painted to match RAL 7021 .
 White external acrylic/polycarbonate faces, illuminated
 with white LEDs.
 Scale 1:50

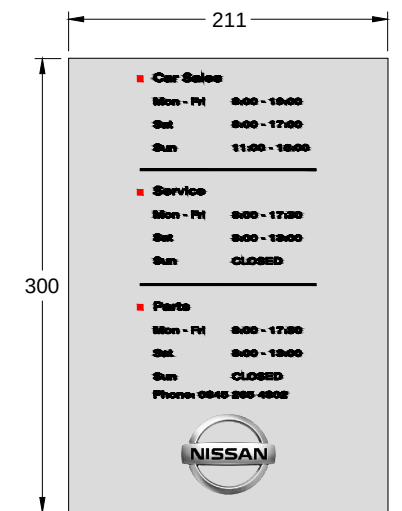

Sign F
 OPENING TIMES
 Times and Departments TBC
 Scale: 1:5

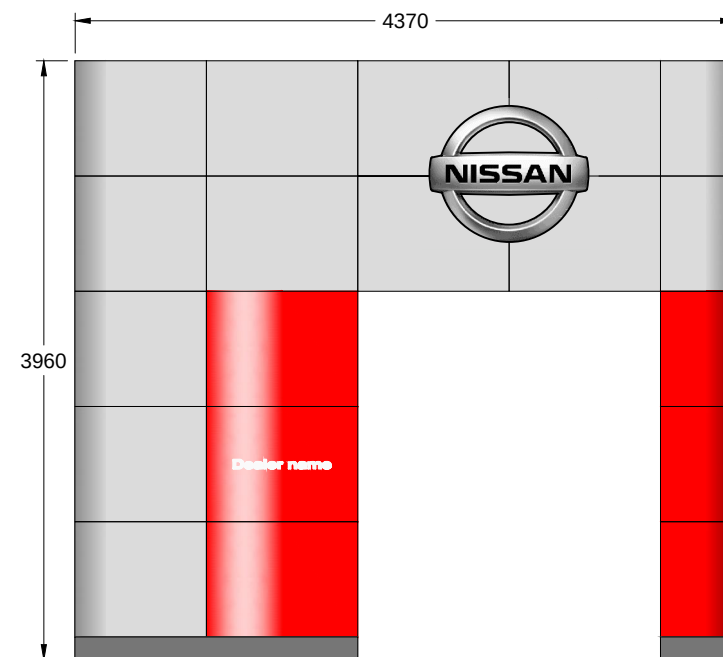

Sign D
 NISSAN ENTRANCE STATEMENT
 4370mm x 3960mm
 Scale 1:50

Revision:
 A-DP-17/10/11-Back panels to have NO back tray.
 Add signs L, M, N, O, P, Q, R
 B-DP-17/10/11-Amend to show entrance statement.

Client:
 

Site Address:

Pentagon Nissan Barnsley
 Clayfield Road
 Barough Green
 Barnsley
 South Yorkshire


Dwg Ref: N-080 - 111200
 Dwg No: 2/4
 Dwg Scale: AS SHOWN_@_A3

Date: 13/10/11 Revision: B
 Drawn: DP Checked:


delivering
branded
environments™




Olympia House Telephone:
 Lockwood Court 0113 270 5595
 Middleton Grove Facsimile:
 Leeds 0113 277 1143
 LS11 5TY E-mail:
 United Kingdom postbox@futura.ltd.uk

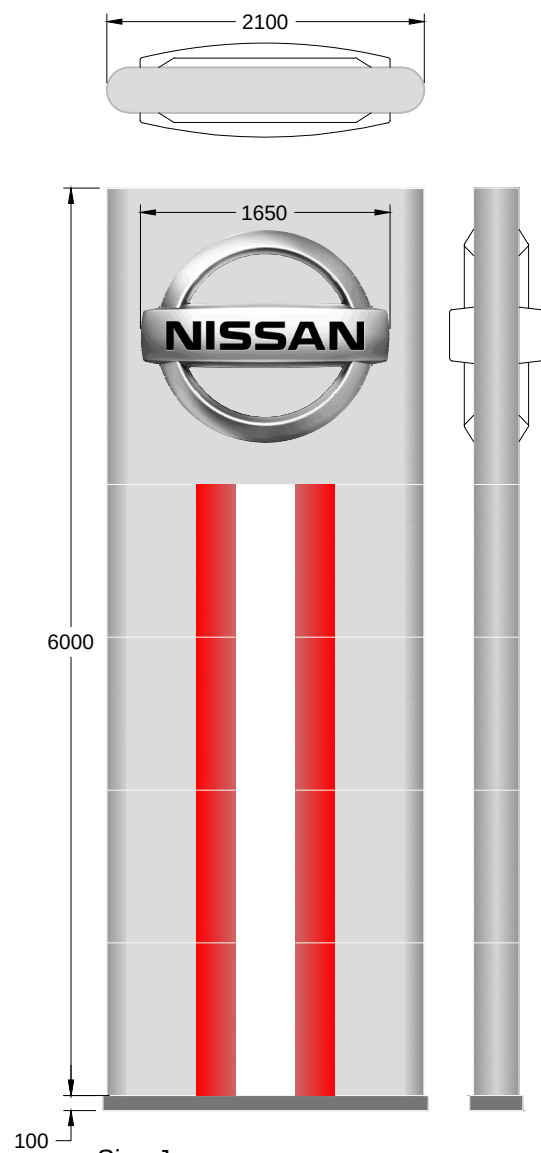


Sign J
6M Pylon
Scale 1:50

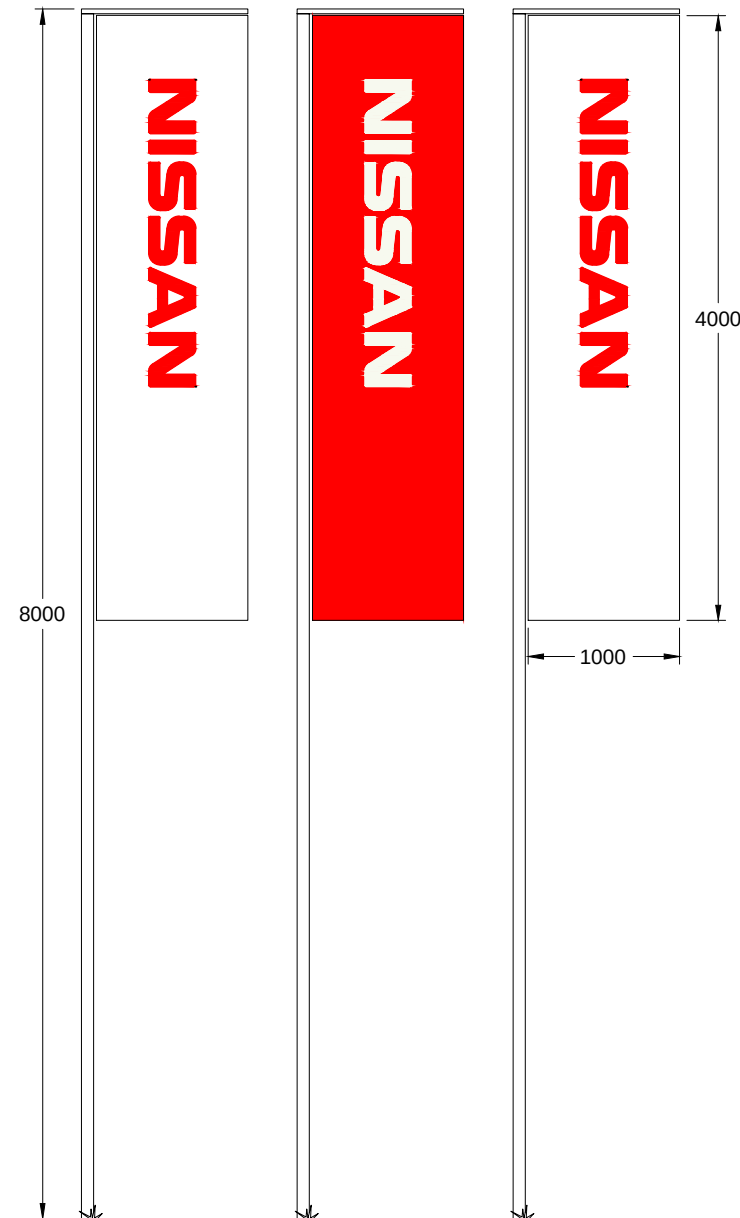

Sign K
8M Flags
(3 flags per set)
Scale 1:50

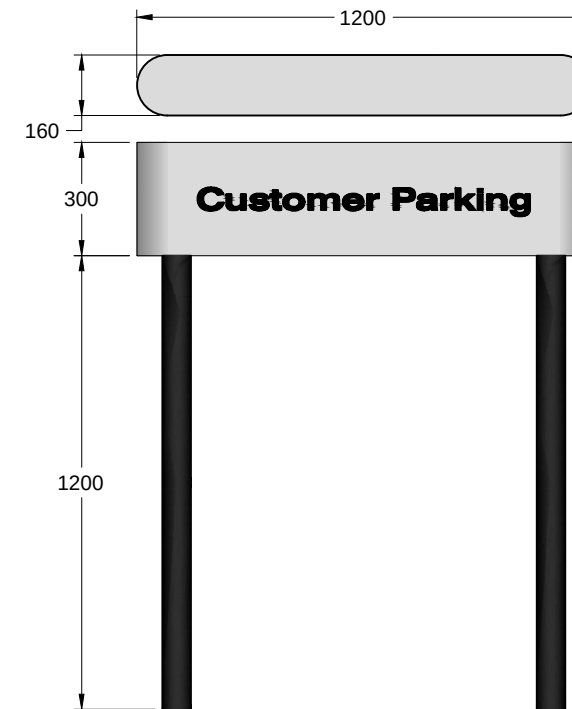


Signs L, M, N, O
Locational Signs
Scale 1:20

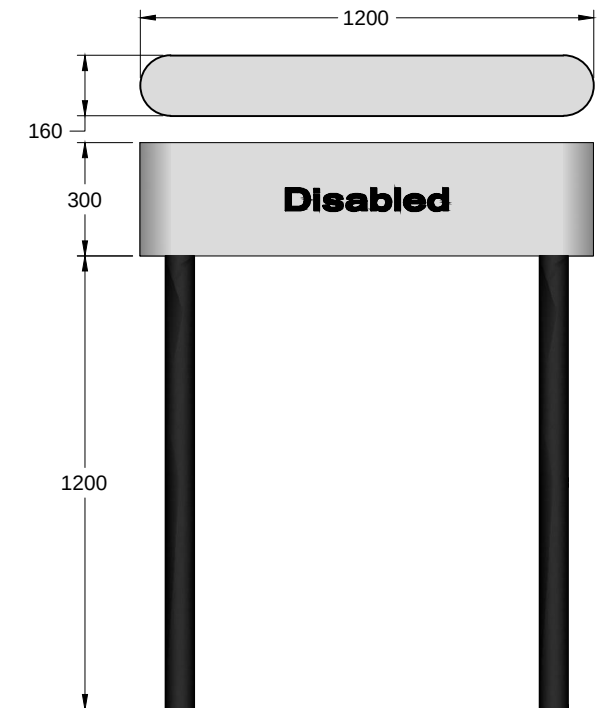

Signs P, Q
Locational Signs
Scale 1:20

Revision:
A-DP-17/10/11-Back panels to have NO back tray.
Add signs L, M, N, O, P, Q, R
B-DP-17/10/11-Amend to show entrance statement.

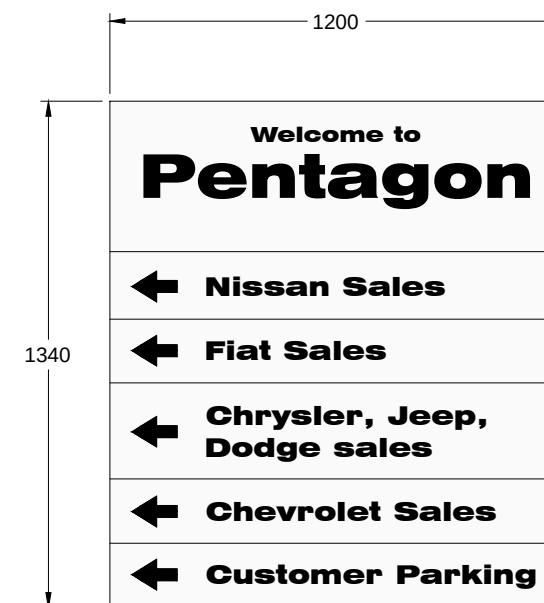

Sign R
Aluminium tray panel sign with
full back tray and vinyl display.
Scale 1:20

Client: 

Site Address: Pentagon Nissan Barnsley
Clayfield Road
Barough Green
Barnsley
South Yorkshire


Dwg Ref: N-080 - 111200
Dwg No: 3/4
Dwg Scale: AS SHOWN @_A3

Date: 13/10/11 Revision: B
Drawn: DP Checked:

Olympia House Telephone:
Lockwood Court 0113 270 5595
Middleton Grove Facsimile:
Leeds 0113 277 1143
LS11 5TY E-mail:
United Kingdom postbox@futurama.ltd.uk

Site Plan
NTS

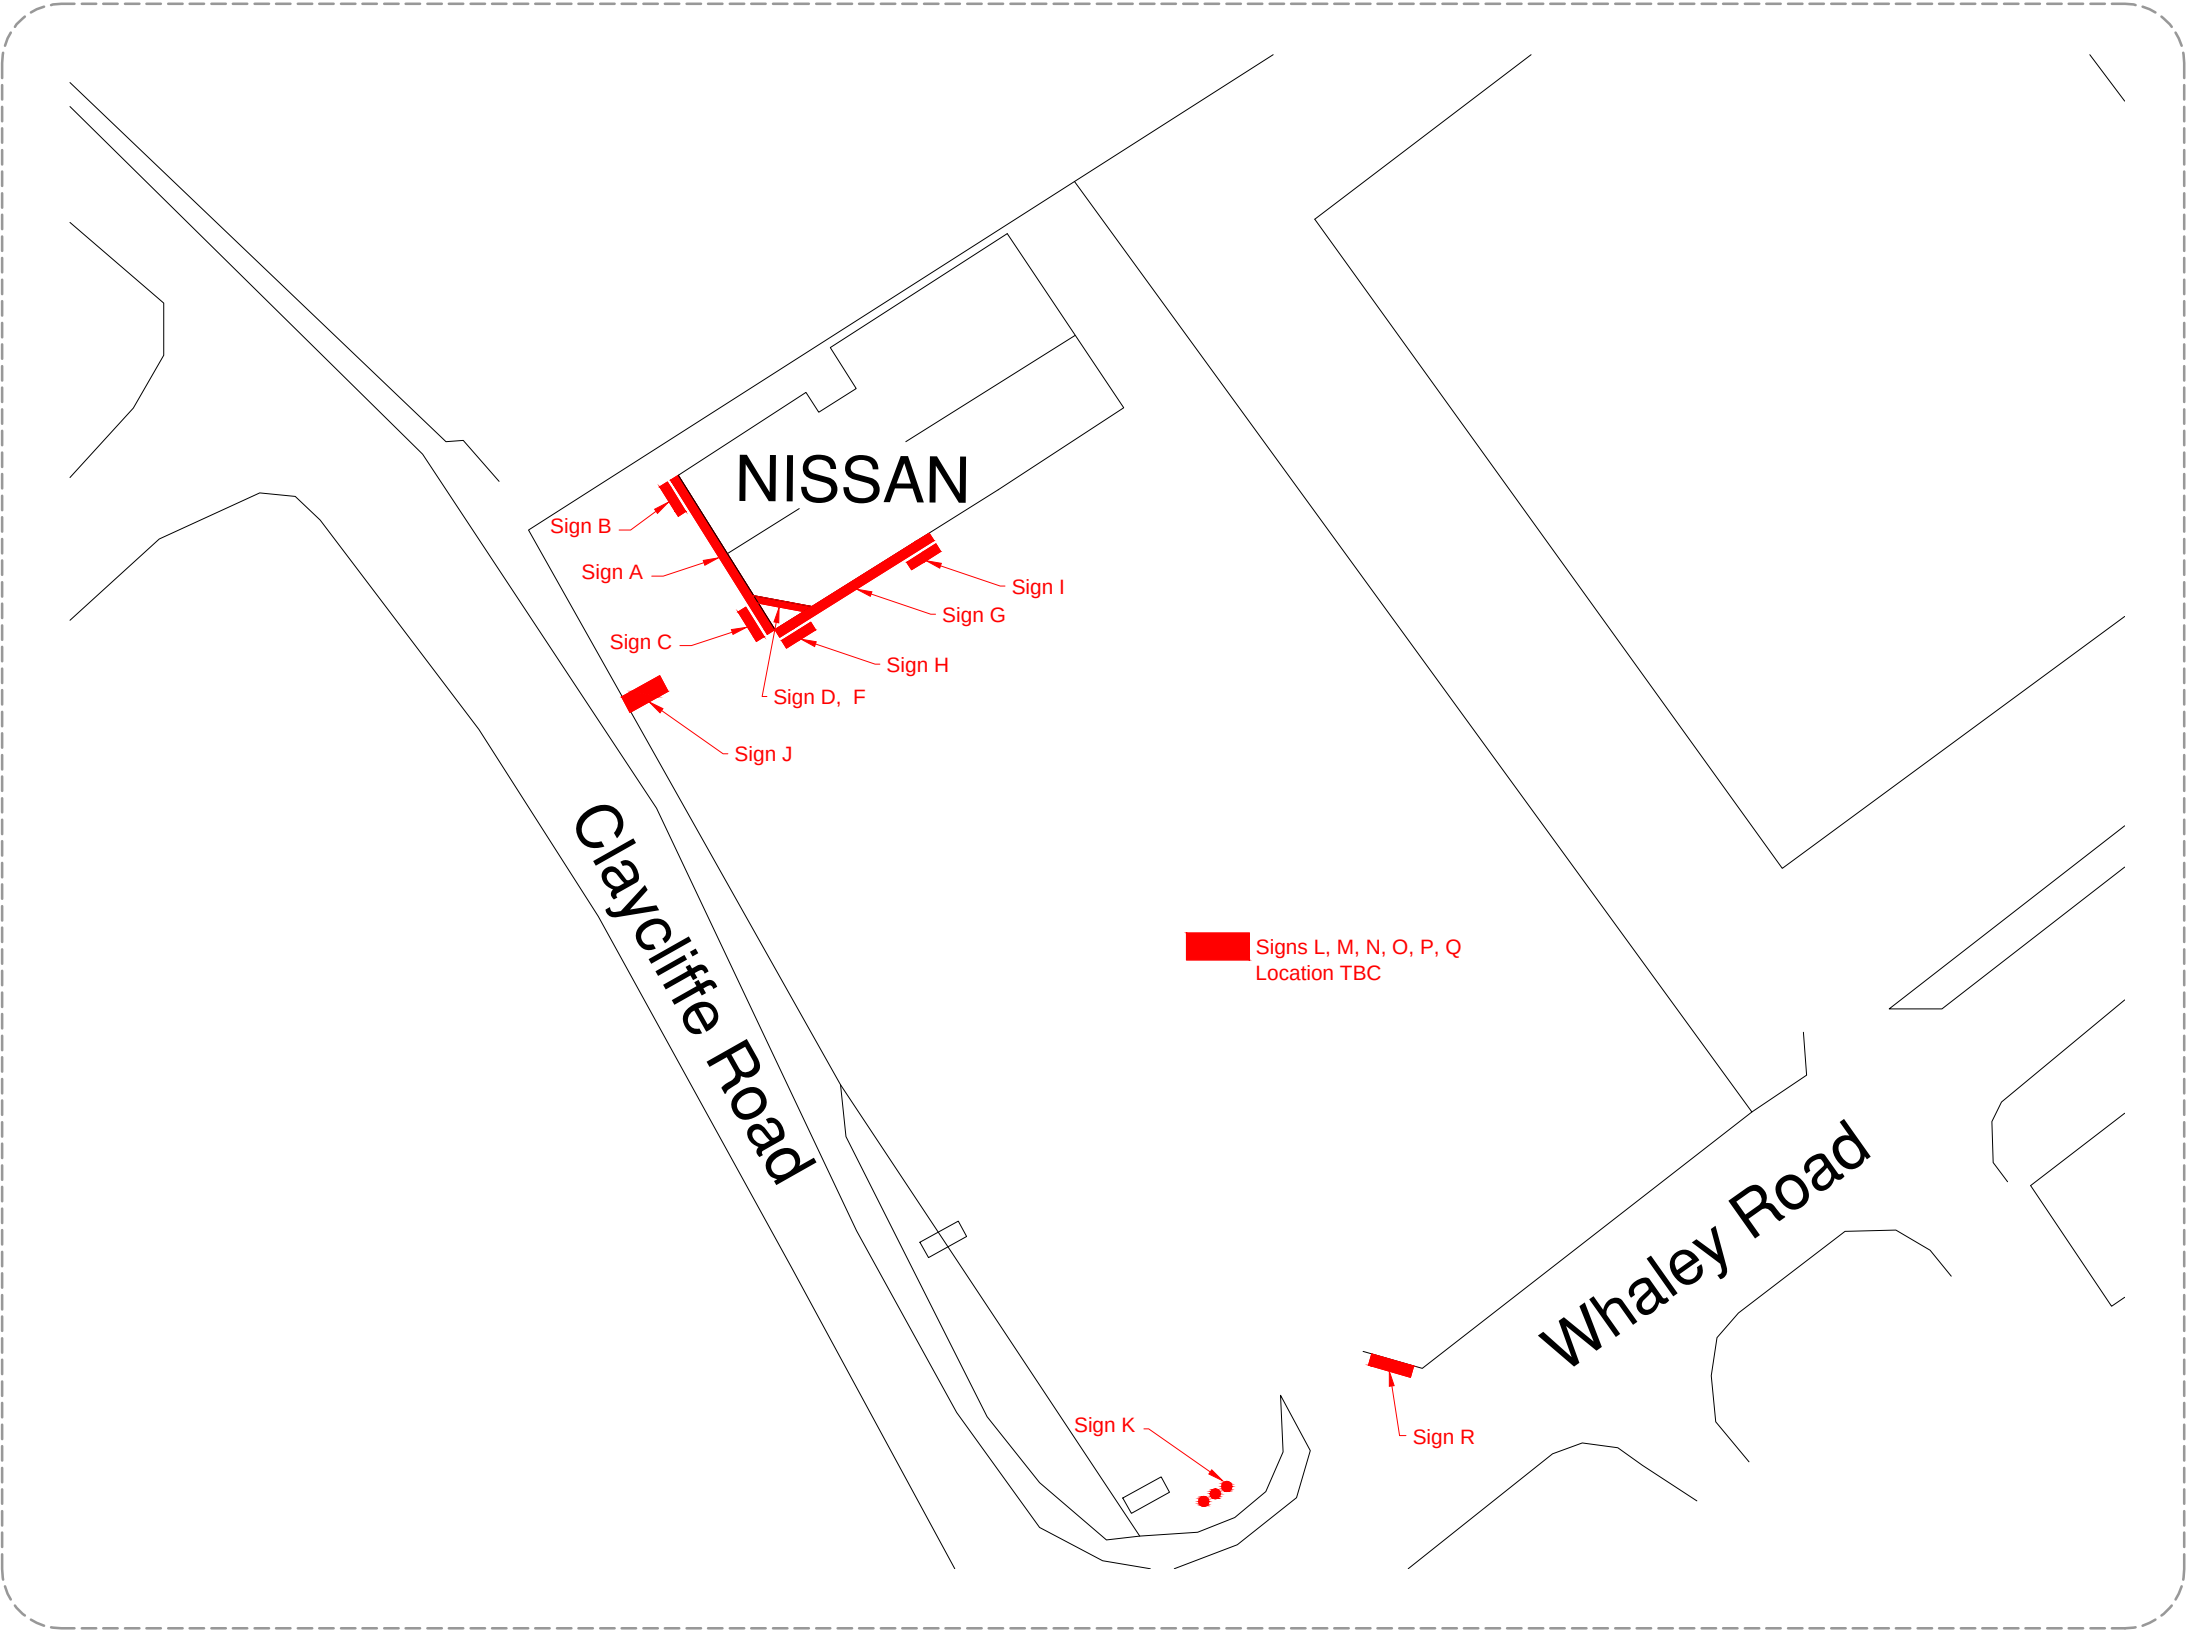

Revision:
A-DP-17/10/11-Back panels to have NO back tray.
Add signs L, M, N, O, P, Q, R
B-DP-17/10/11-Amend to show entrance statement.

Client:



Site Address: Pentagon Nissan Barnsley
Clayfield Road
Barough Green
Barnsley
South Yorkshire

Dwg Ref: N-080 - 111200
Dwg No: 4/4
Dwg Scale: AS SHOWN_@_A3

Date: 13/10/11 Revision: B
Drawn: DP Checked:

delivering
branded
environments™



Olympia House Telephone:
Lockwood Court 0113 270 5595
Middleton Grove Facsimile:
Leeds 0113 277 1143
LS11 5TY E-mail:
United Kingdom postbox@futura.ltd.uk