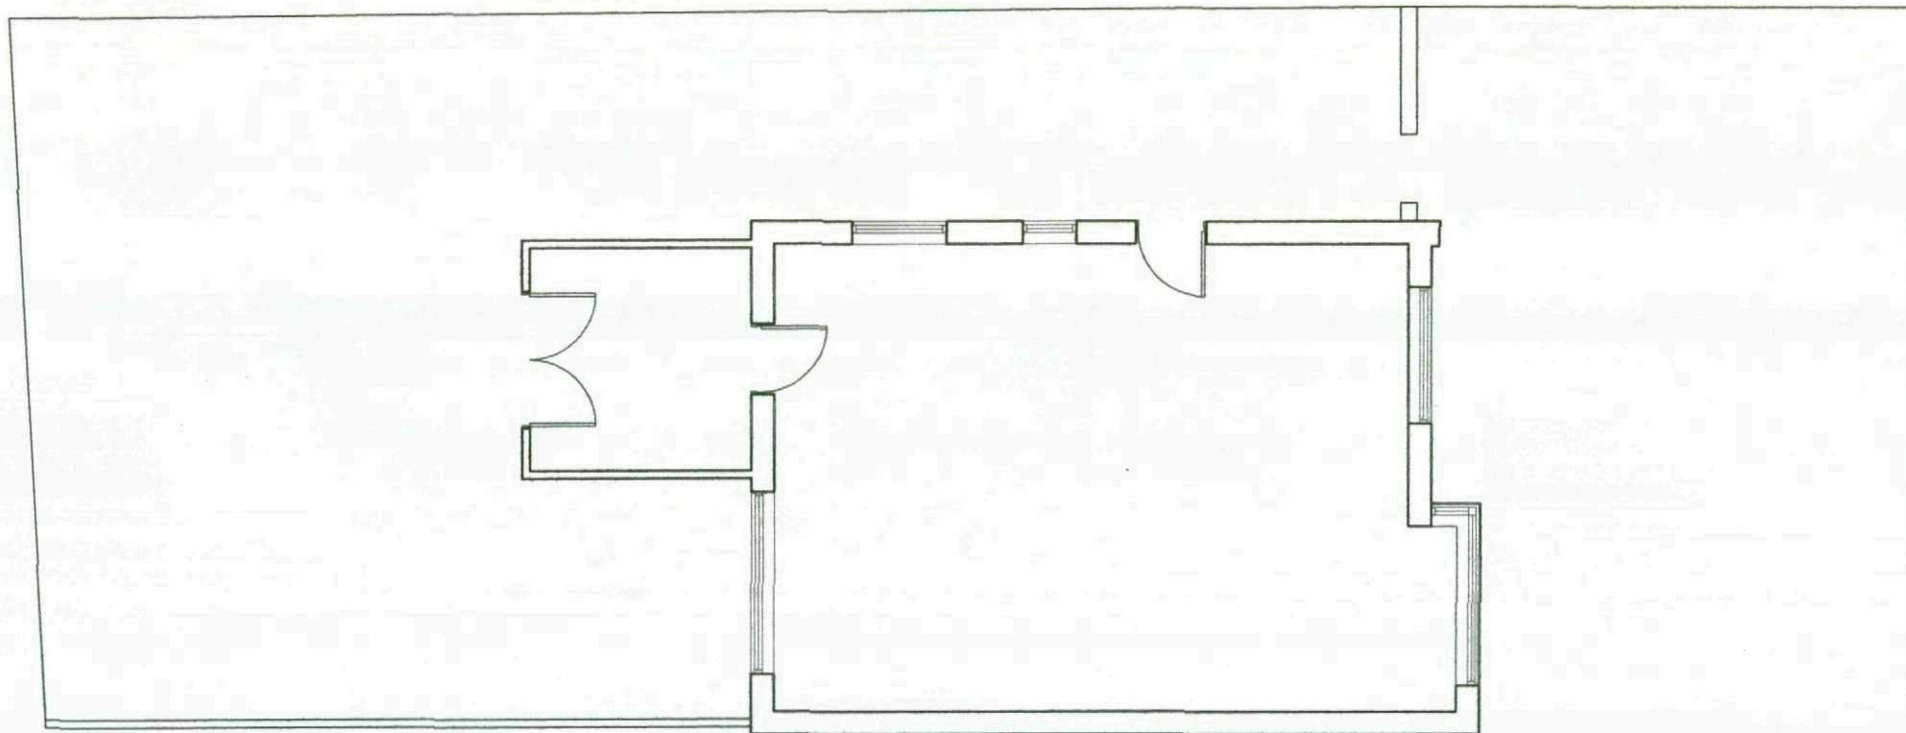


Niro Design Limited
7 Town Lands Close
Wombwell
Barnsley
S73 0BQ

Mobile: 07792 577418
info@nirodesign.co.uk
www.nirodesign.co.uk

General Notes

- 1) To be read in conjunction with all other Drawings.
- 2) Do not scale from this drawing. Check all dimensions on site and report any discrepancies immediately.

Job Address:

5 Holly Grove
Brierley
Barnsley
South Yorkshire

Client Name:

Mr & Mrs Gray

Drawing Name:

Existing Site Plan

Date:

24/07/08

Scale:

1:100

Job no:


080709

Drawn by:


L. Ward

Drawing No:

ES-01

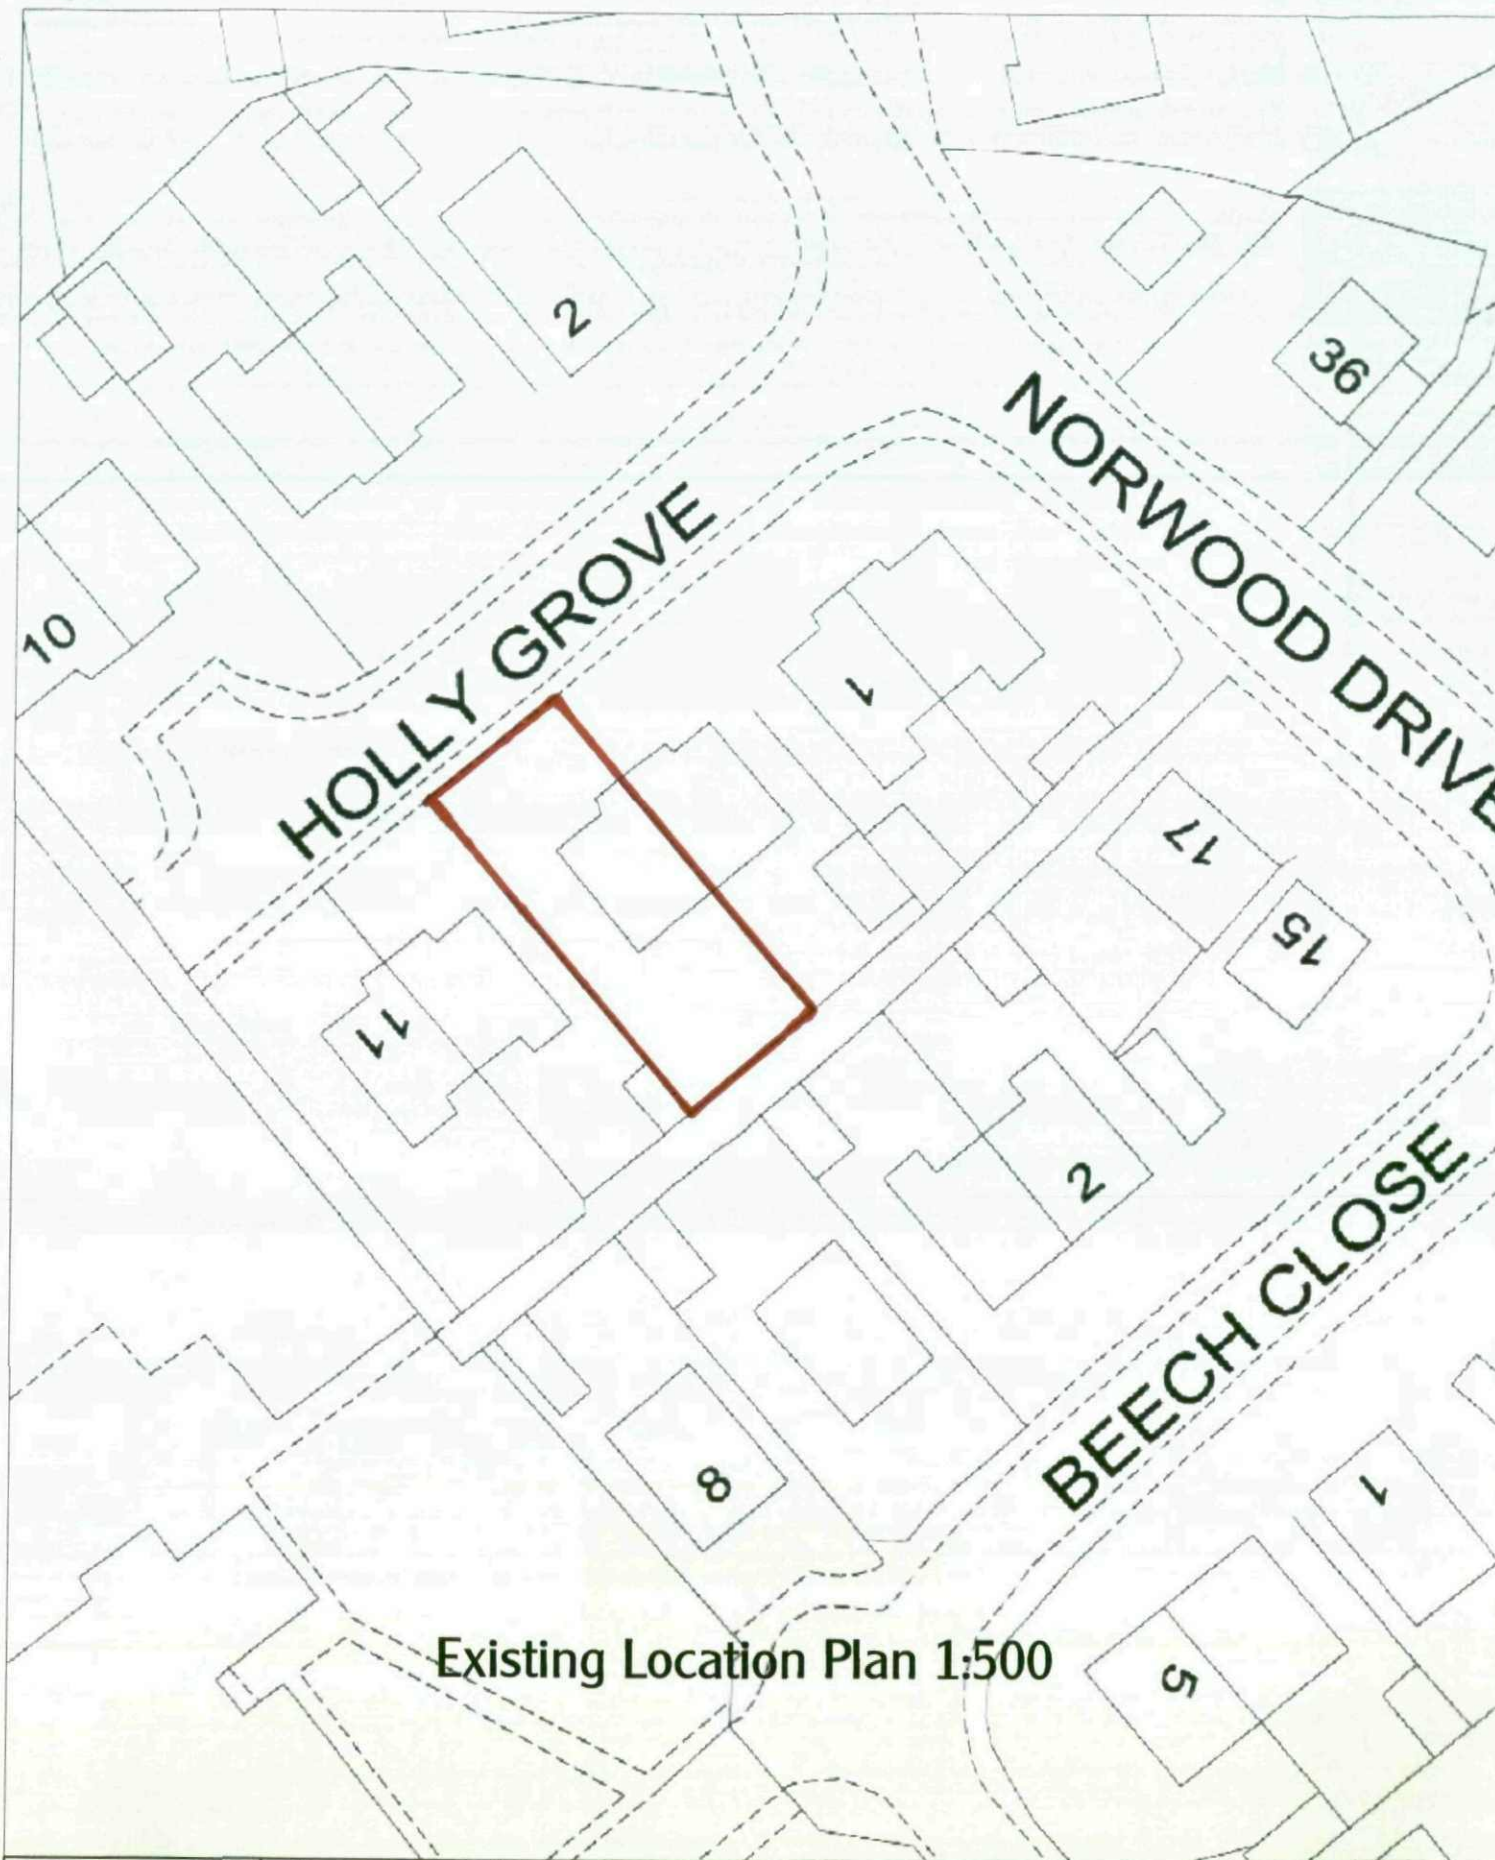


Existing Location Plan 1:500

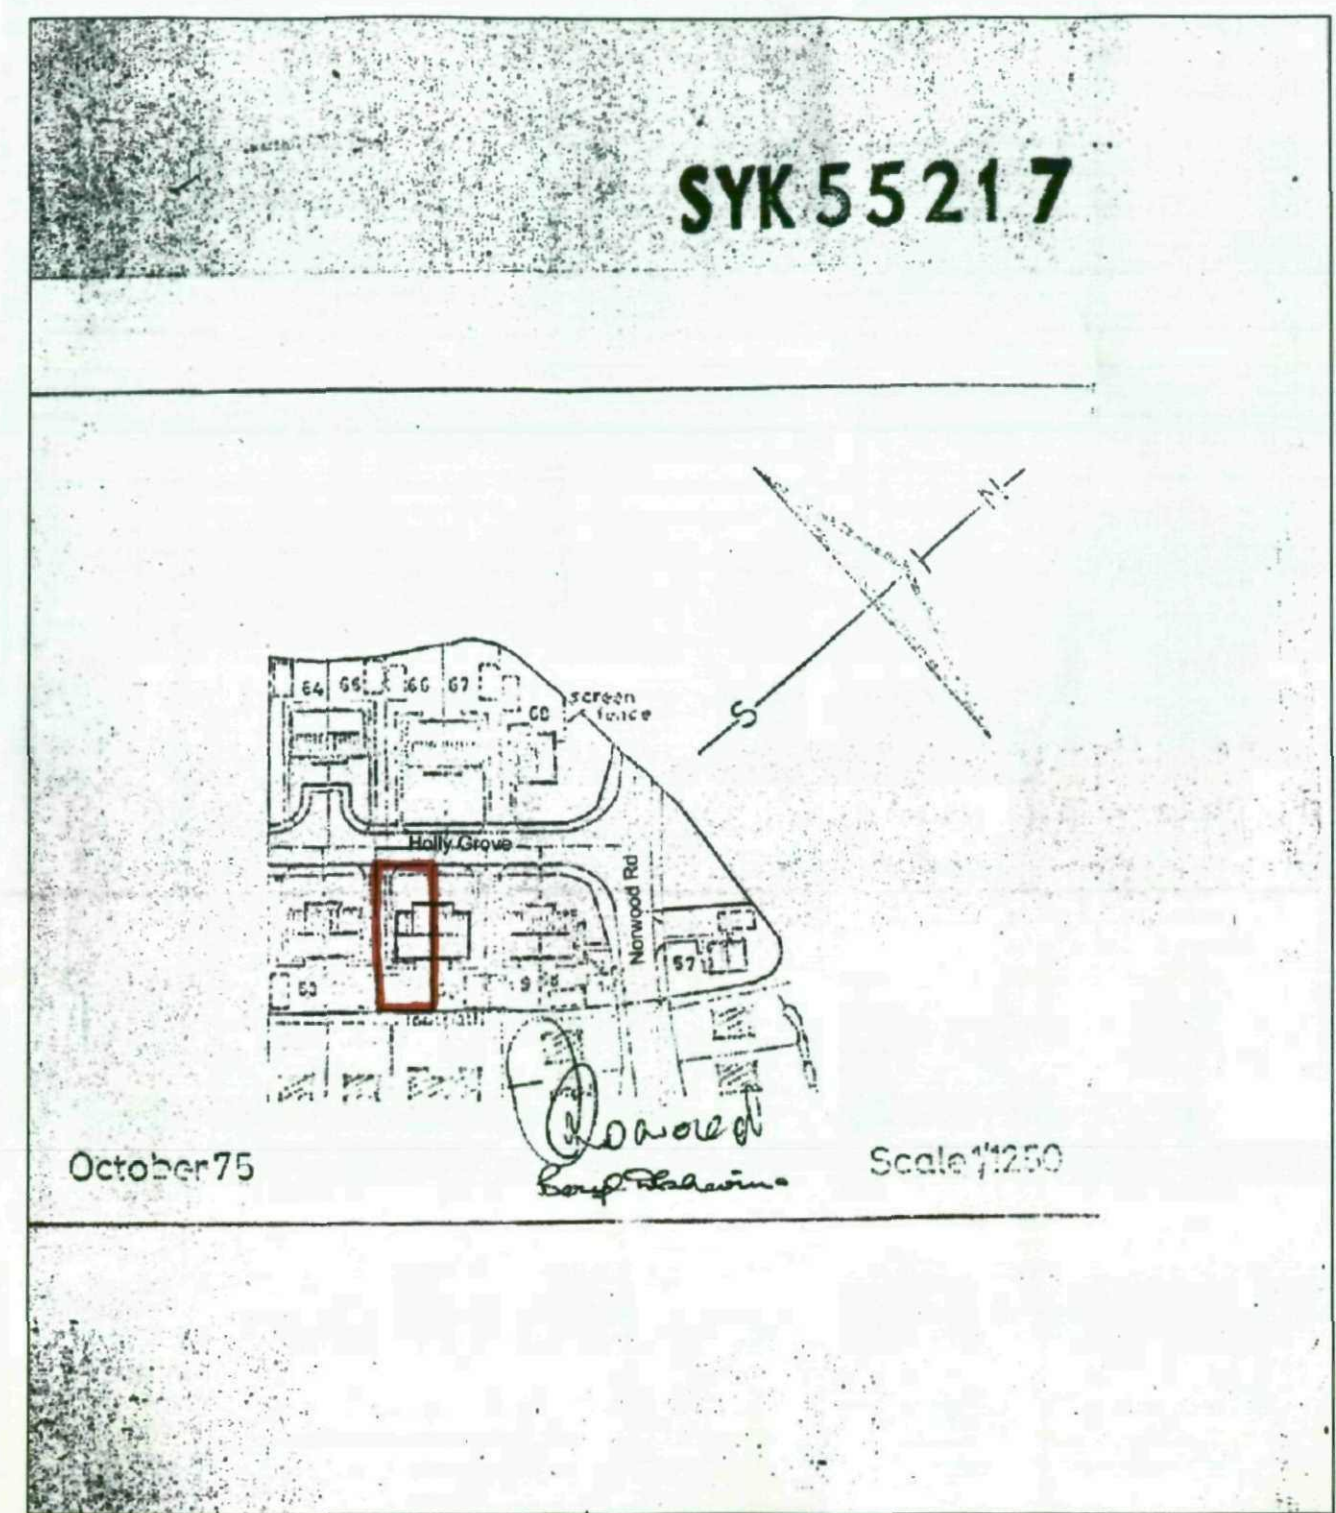

Existing Location Plan 1:1250


Barnsley Metropolitan
Borough Council
12 AUG 2008
Corporate Mail Room

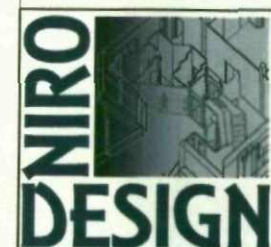

Niro Design Limited
7 Town Lands Close
Wombwell
Barnsley
S73 0BQ
Mobile: 07792 577418
info@nirodesign.co.uk
www.nirodesign.co.uk

General Notes
1) To be read in conjunction with all other Drawings.
2) Do not scale from this drawing. Check all dimensions on site and report any discrepancies immediately.

Job Address:		Date:
5 Holly Grove		24/07/08
Brierley		Scale:
Barnsley		As Above
South Yorkshire		Job no:
		080709
Client Name:		Drawn by:
Mr & Mrs Gray		L Ward
Drawing Name:		Drawing No:
Existing Location Plans		EL-01

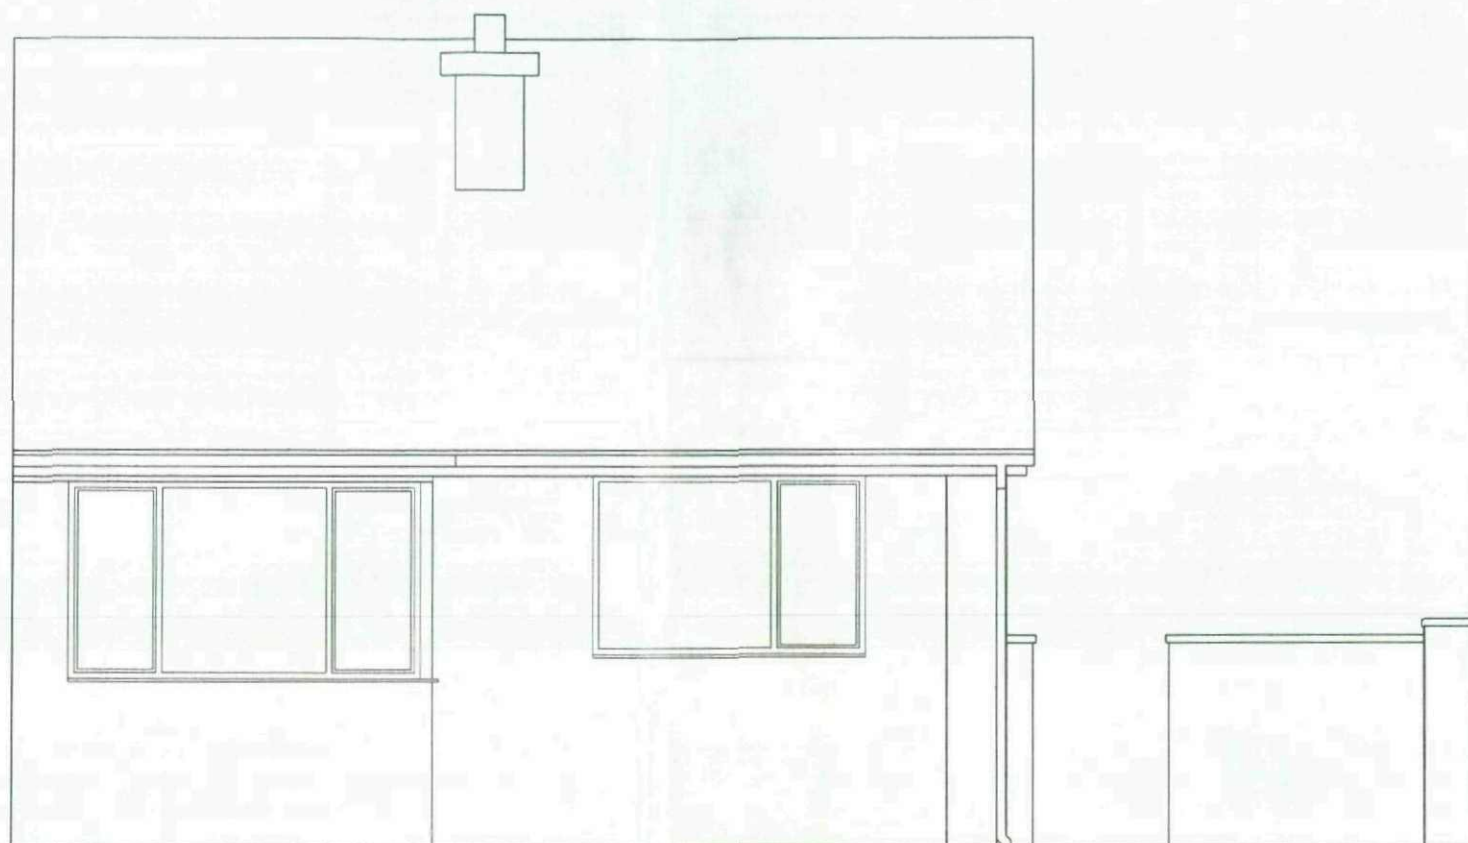

Existing Front Elevation




Niro Design Limited
7 Town Lands Close
Wombwell
Barnsley
S73 0BQ

Mobile: 07792 577418
info@nirodesign.co.uk
www.nirodesign.co.uk


General Notes

- 1) To be read in conjunction with all other Drawings.
- 2) Do not scale from this drawing. Check all dimensions on site and report any discrepancies immediately.

Job Address:	5 Holly Grove Brierley Barnsley South Yorkshire	Date:	24/07/08
		Scale:	1:50
		Job no:	080709
		Drawn by:	L Ward
Client Name:	Mr & Mrs Gray	Drawing No:	EE-01
Drawing Name:	Existing Front Elevation		

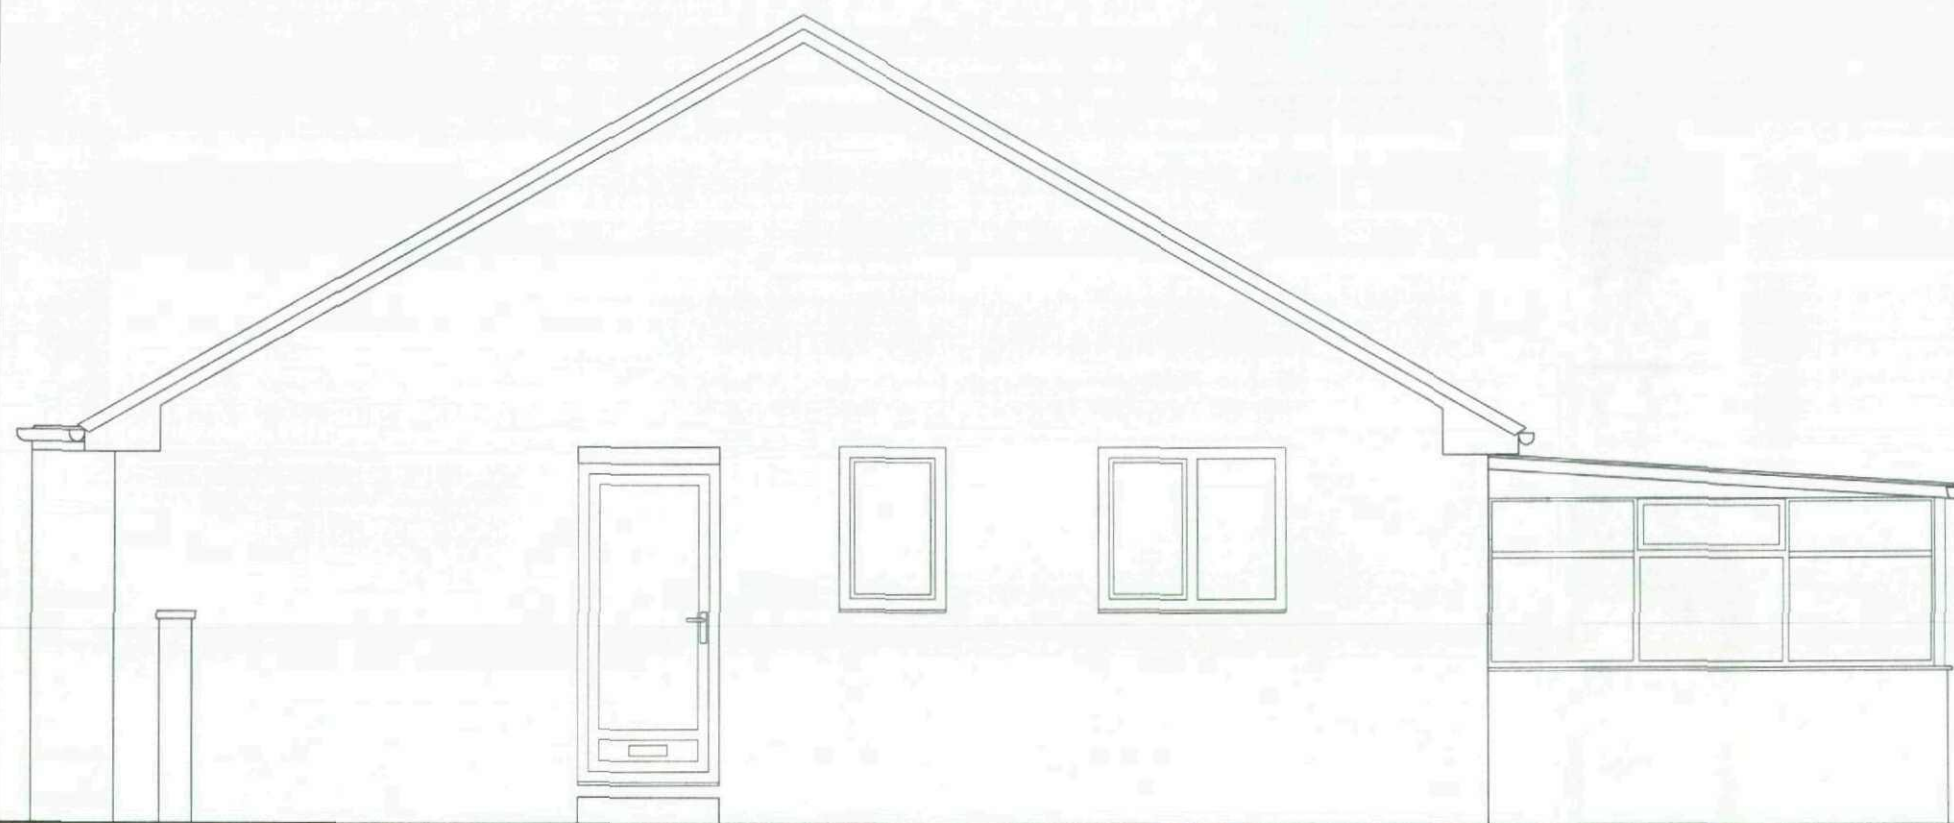

Existing Side Elevation

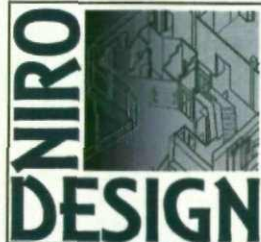

Niro Design Limited
7 Town Lands Close
Wombwell
Barnsley
S73 0BQ

Mobile: 07792 577418
info@nirodesign.co.uk
www.nirodesign.co.uk

General Notes


- 1) To be read in conjunction with all other Drawings.
- 2) Do not scale from this drawing. Check all dimensions on site and report any discrepancies immediately.


Job Address: 5 Holly Grove
Brierley
Barnsley
South Yorkshire

Client Name: Mr & Mrs Gray


Drawing Name: Existing Side Elevation

Date: 24/07/08
Scale: 1:50
Job no: 080709
Drawn by: L Ward
Drawing No: EE-02

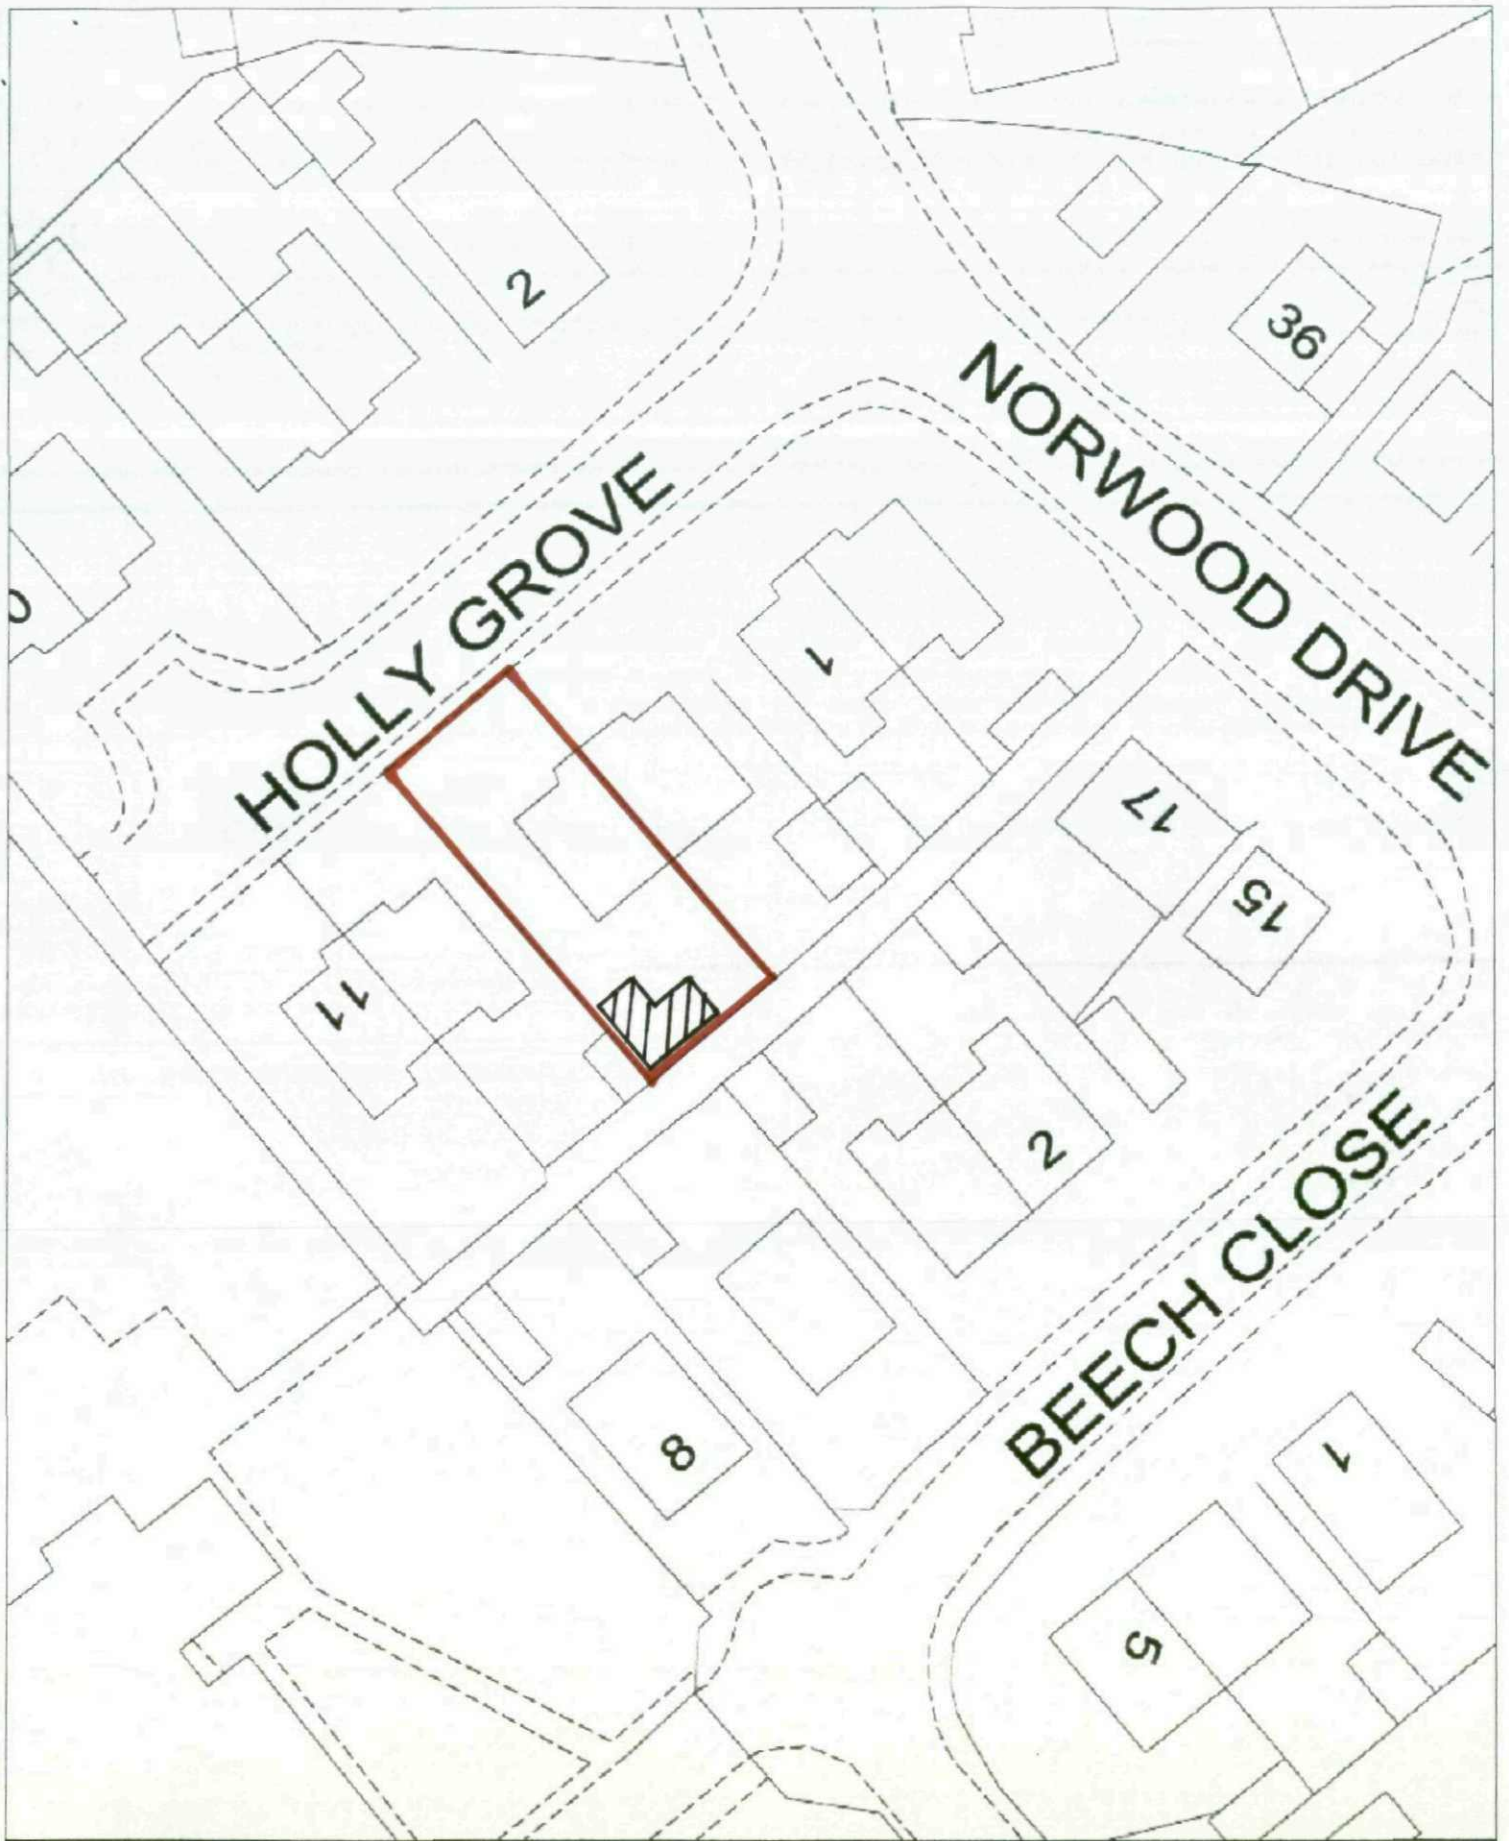

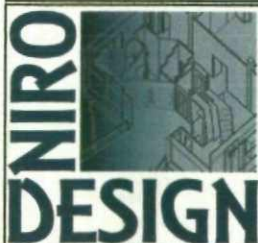	Niro Design Limited 7 Town Lands Close Wombwell Barnsley S73 0BQ Mobile: 07792 577418 info@nirodesign.co.uk www.nirodesign.co.uk	General Notes 1) To be read in conjunction with all other Drawings. 2) Do not scale from this drawing. Check all dimensions on site and report any discrepancies immediately.	Job Address: 5 Holly Grove Brierley Barnsley South Yorkshire	Date: 24/07/08
			Client Name: Mr & Mrs Gray	Scale: 1:500
			Drawing Name: Proposed Location Plan	Job no: 080709
				Drawn by: L. Ward
				Drawing No: PL-01

Section A

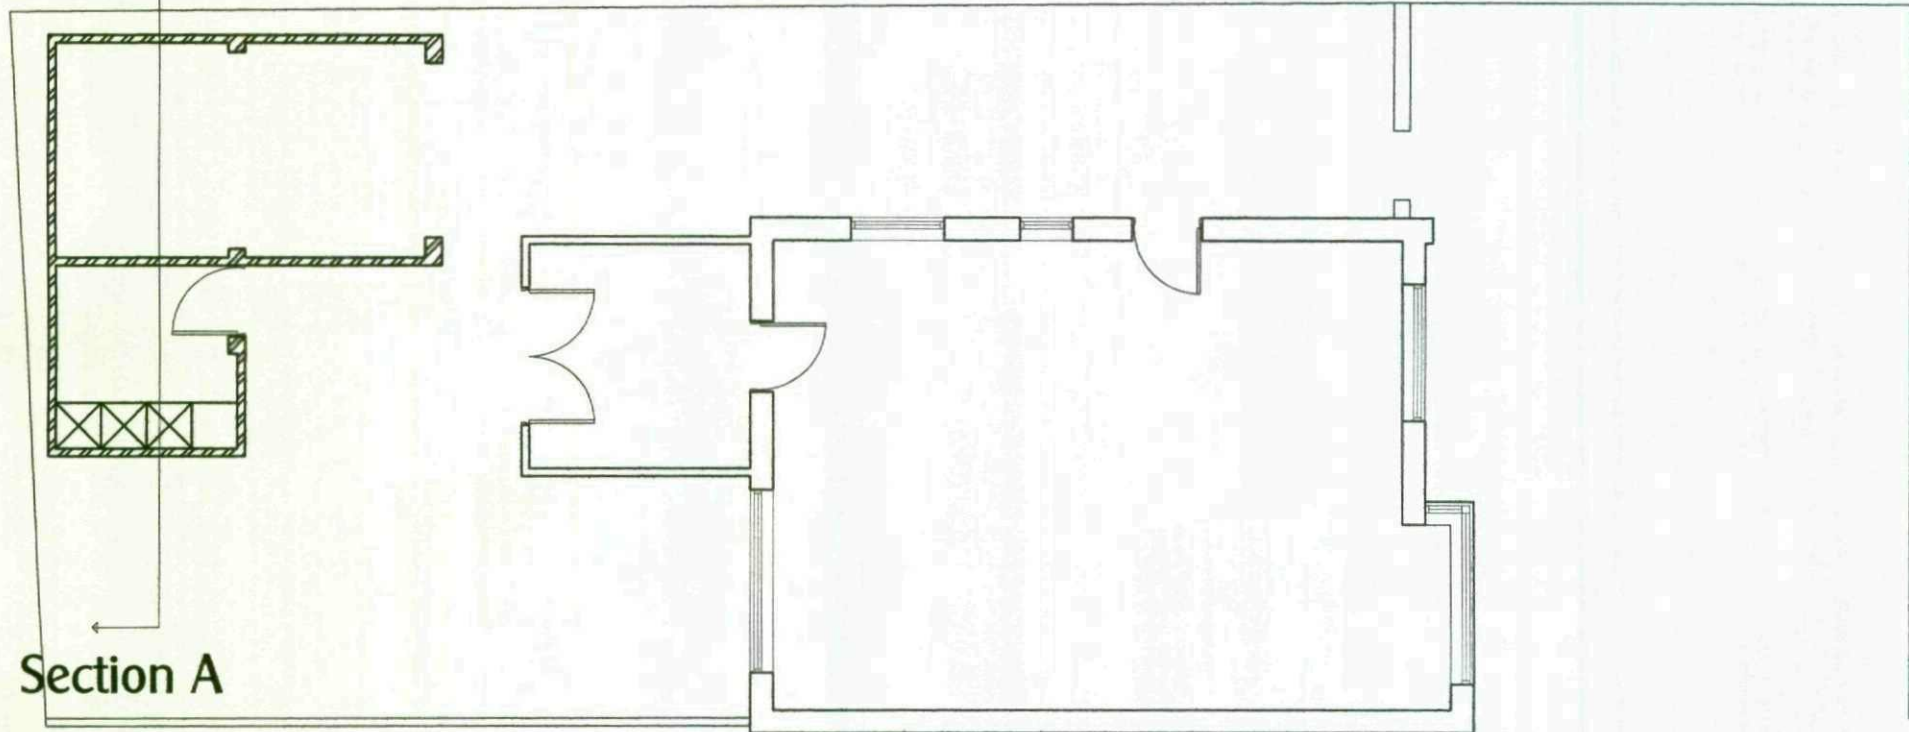

Section A



Niro Design Limited
7 Town Lands Close
Wombwell
Barnsley
S73 0BQ

Mobile: 07792 577418
info@nirodesign.co.uk
www.nirodesign.co.uk

General Notes

- 1) To be read in conjunction with all other Drawings.
- 2) Do not scale from this drawing. Check all dimensions on site and report any discrepancies immediately.

Job Address:	5 Holly Grove Brierley Barnsley South Yorkshire	Date:	24/07/08
		Scale:	1:100
		Job no:	080709
		Drawn by:	L. Ward
Client Name:	Mr & Mrs Gray	Drawing No:	PS-01
Drawing Name:	Proposed Site Plan		



Proposed Front Elevation




Niro Design Limited
7 Town Lands Close
Wombwell
Barnsley
S73 0BQ

Mobile: 07792 577418
info@nirodesign.co.uk
www.nirodesign.co.uk

General Notes

- 1) To be read in conjunction with all other Drawings.
- 2) Do not scale from this drawing. Check all dimensions on site and report any discrepancies immediately.

Job Address:	5 Holly Grove Brierley Barnsley South Yorkshire	Date:	24/07/08
		Scale:	1:50
		Job no:	080709
		Drawn by:	L Ward
Client Name:	Mr & Mrs Gray	Drawing No:	PE-01
Drawing Name:	Proposed Front Elevation		

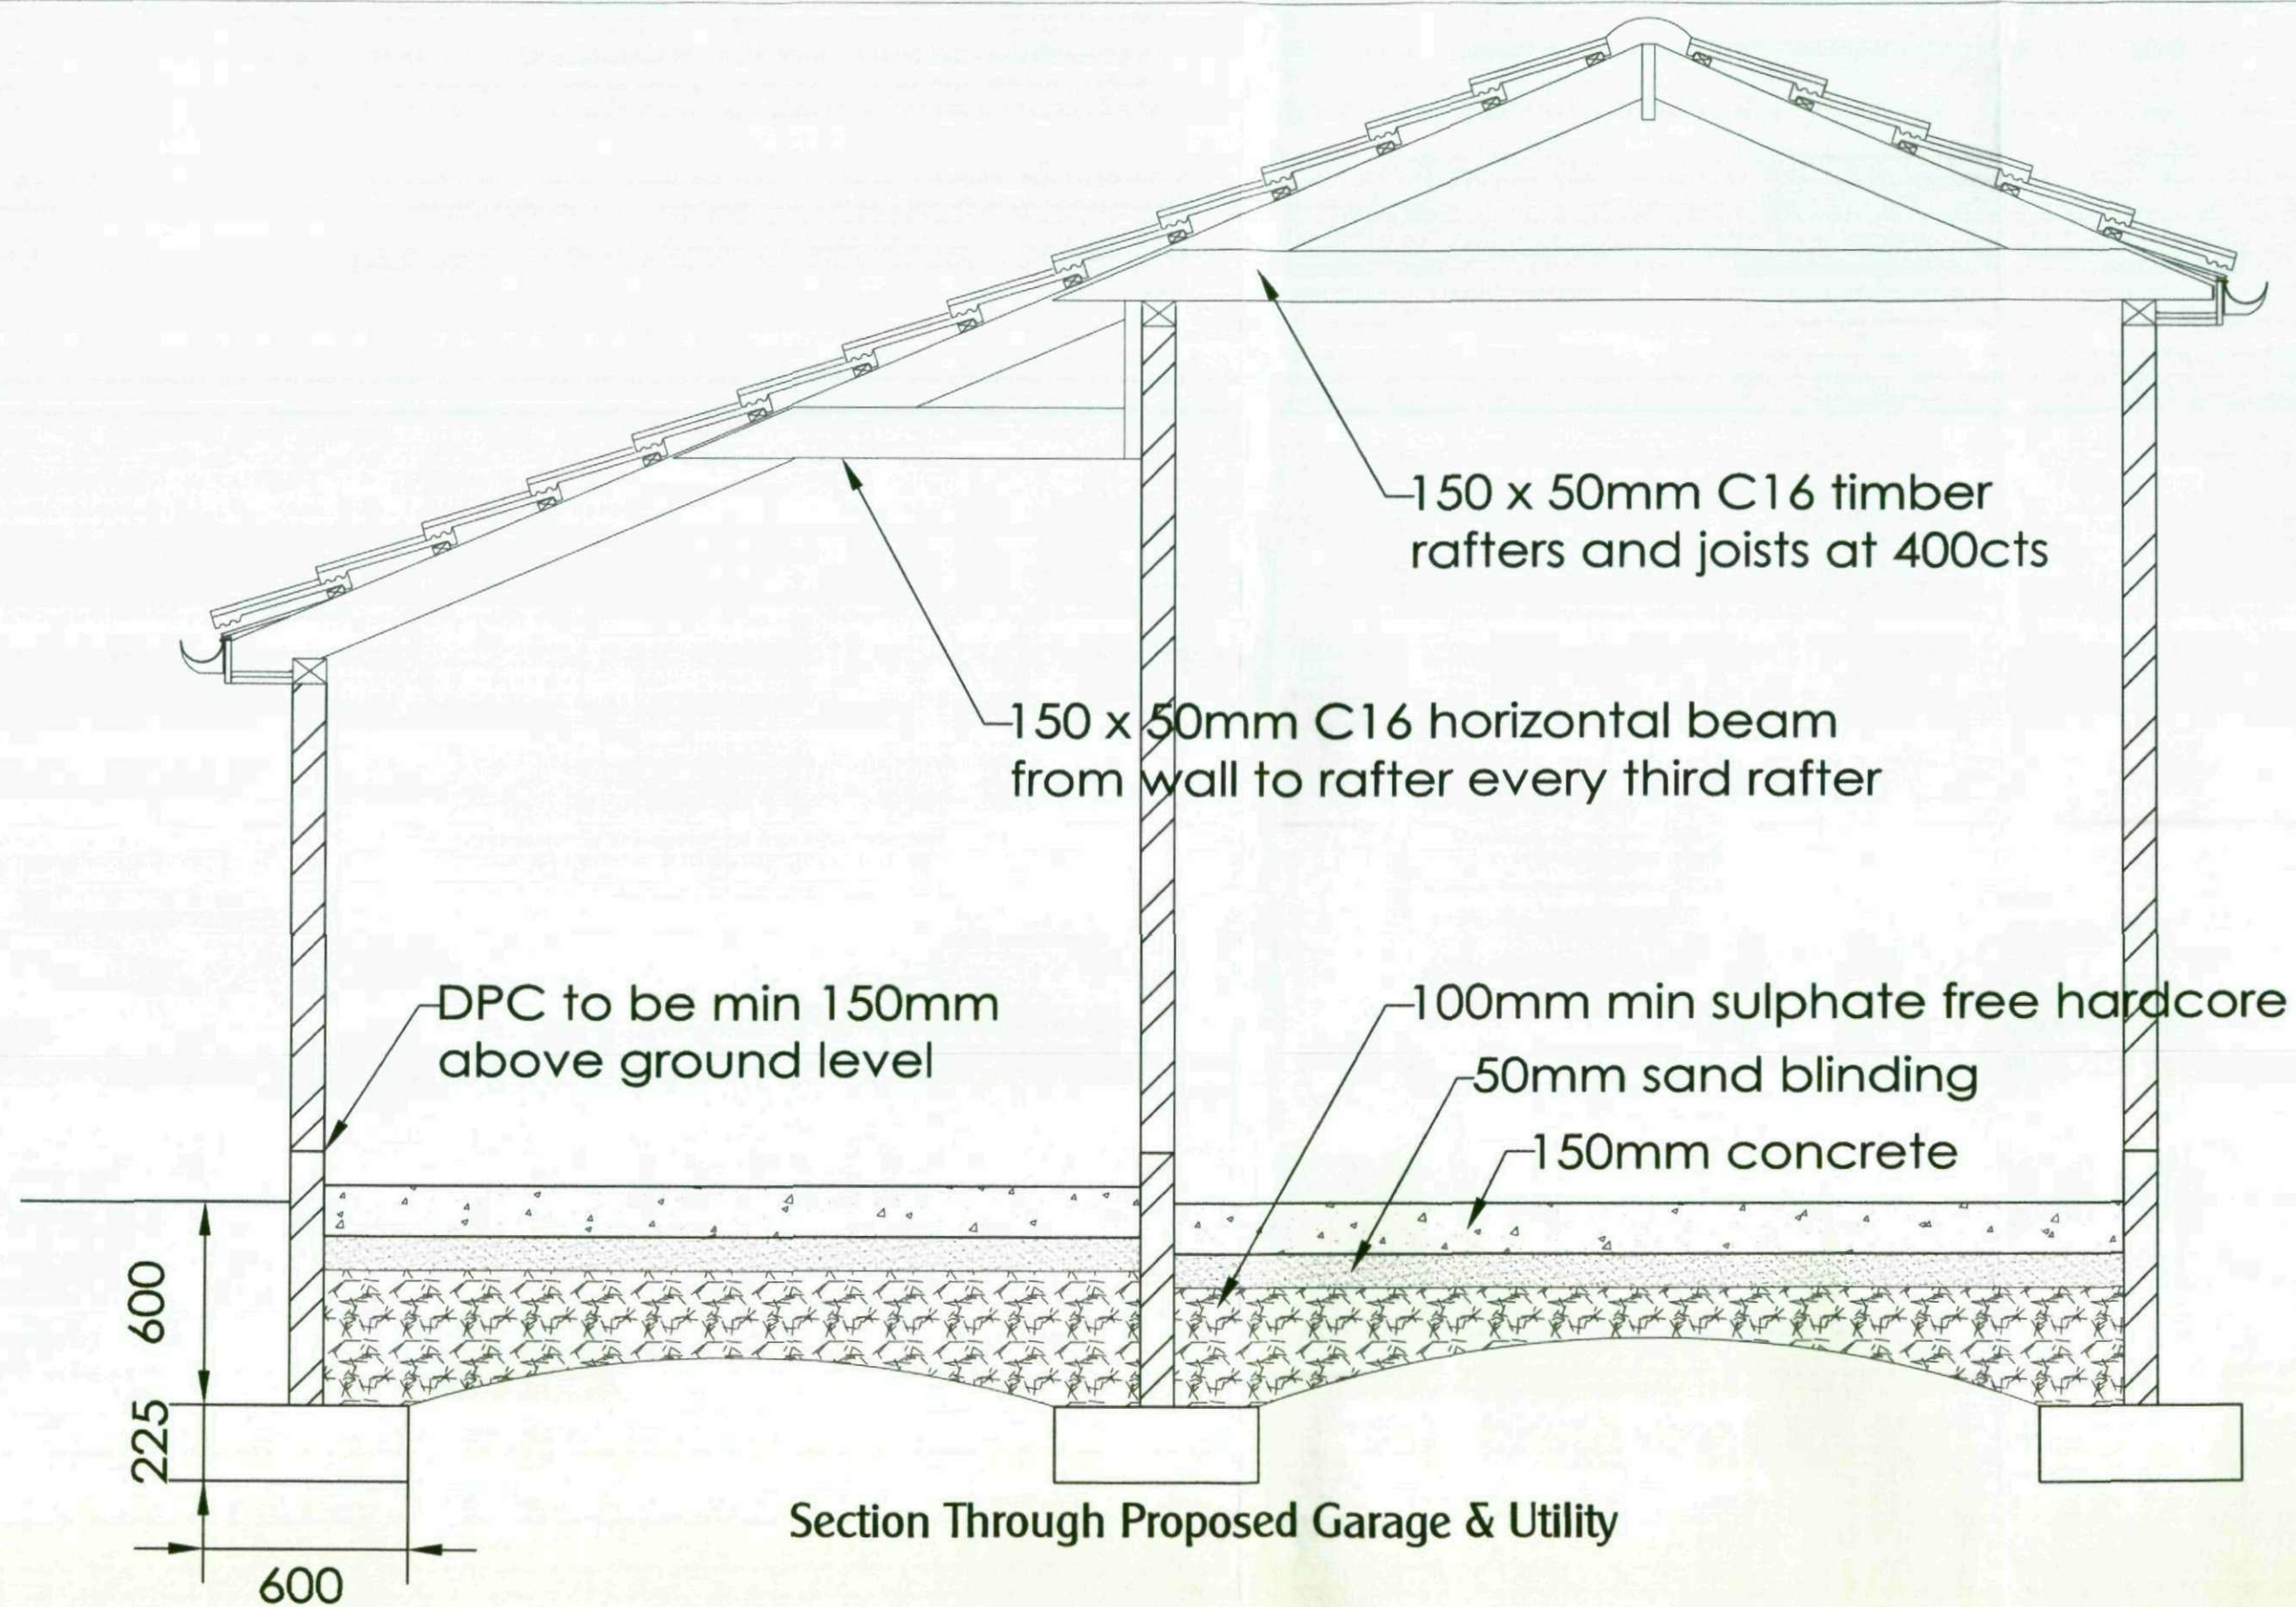

General Notes

- 1) To be read in conjunction with all other Drawings.
- 2) Do not scale from this drawing. Check all dimensions on site and report any discrepancies immediately.