
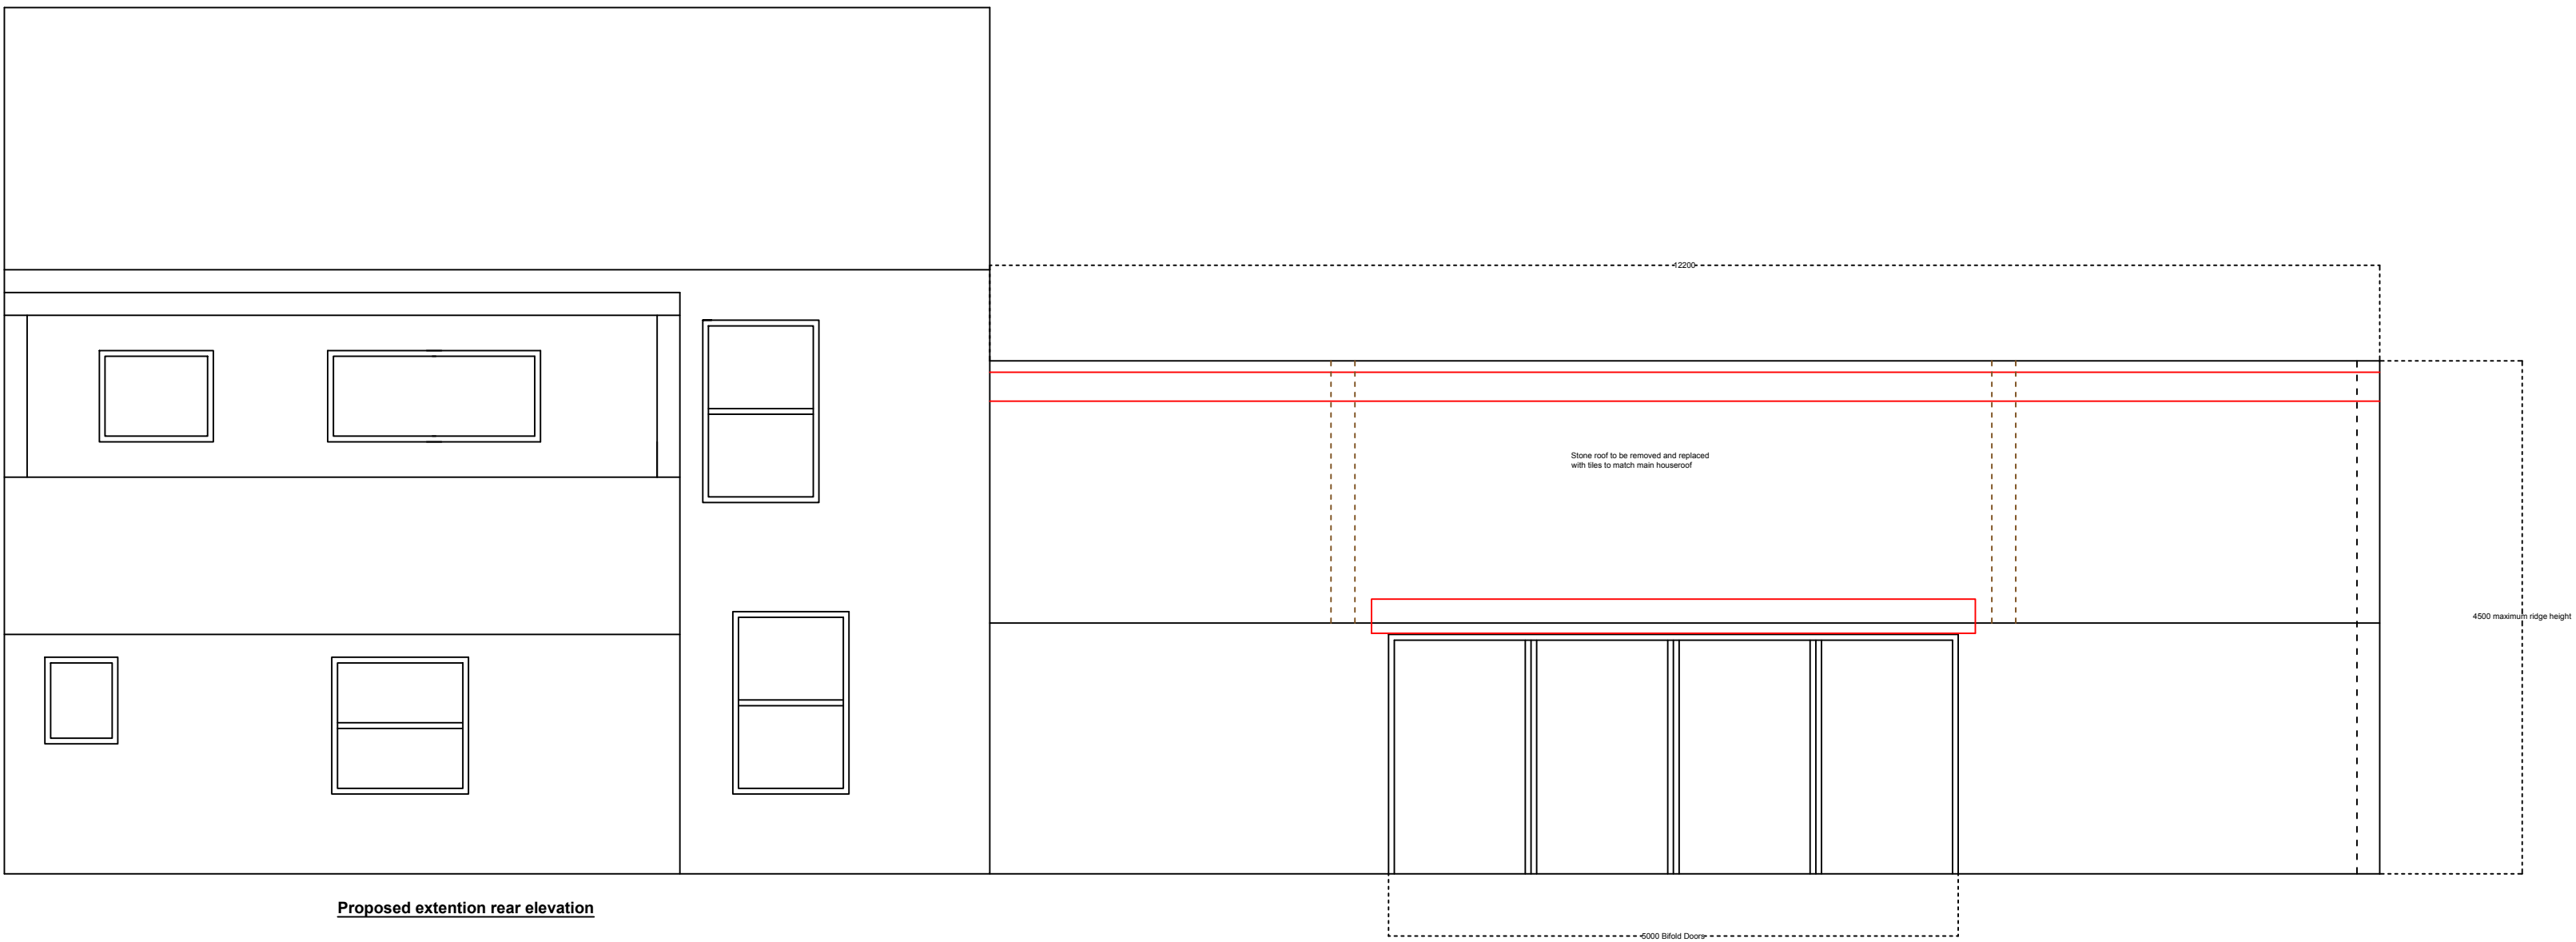


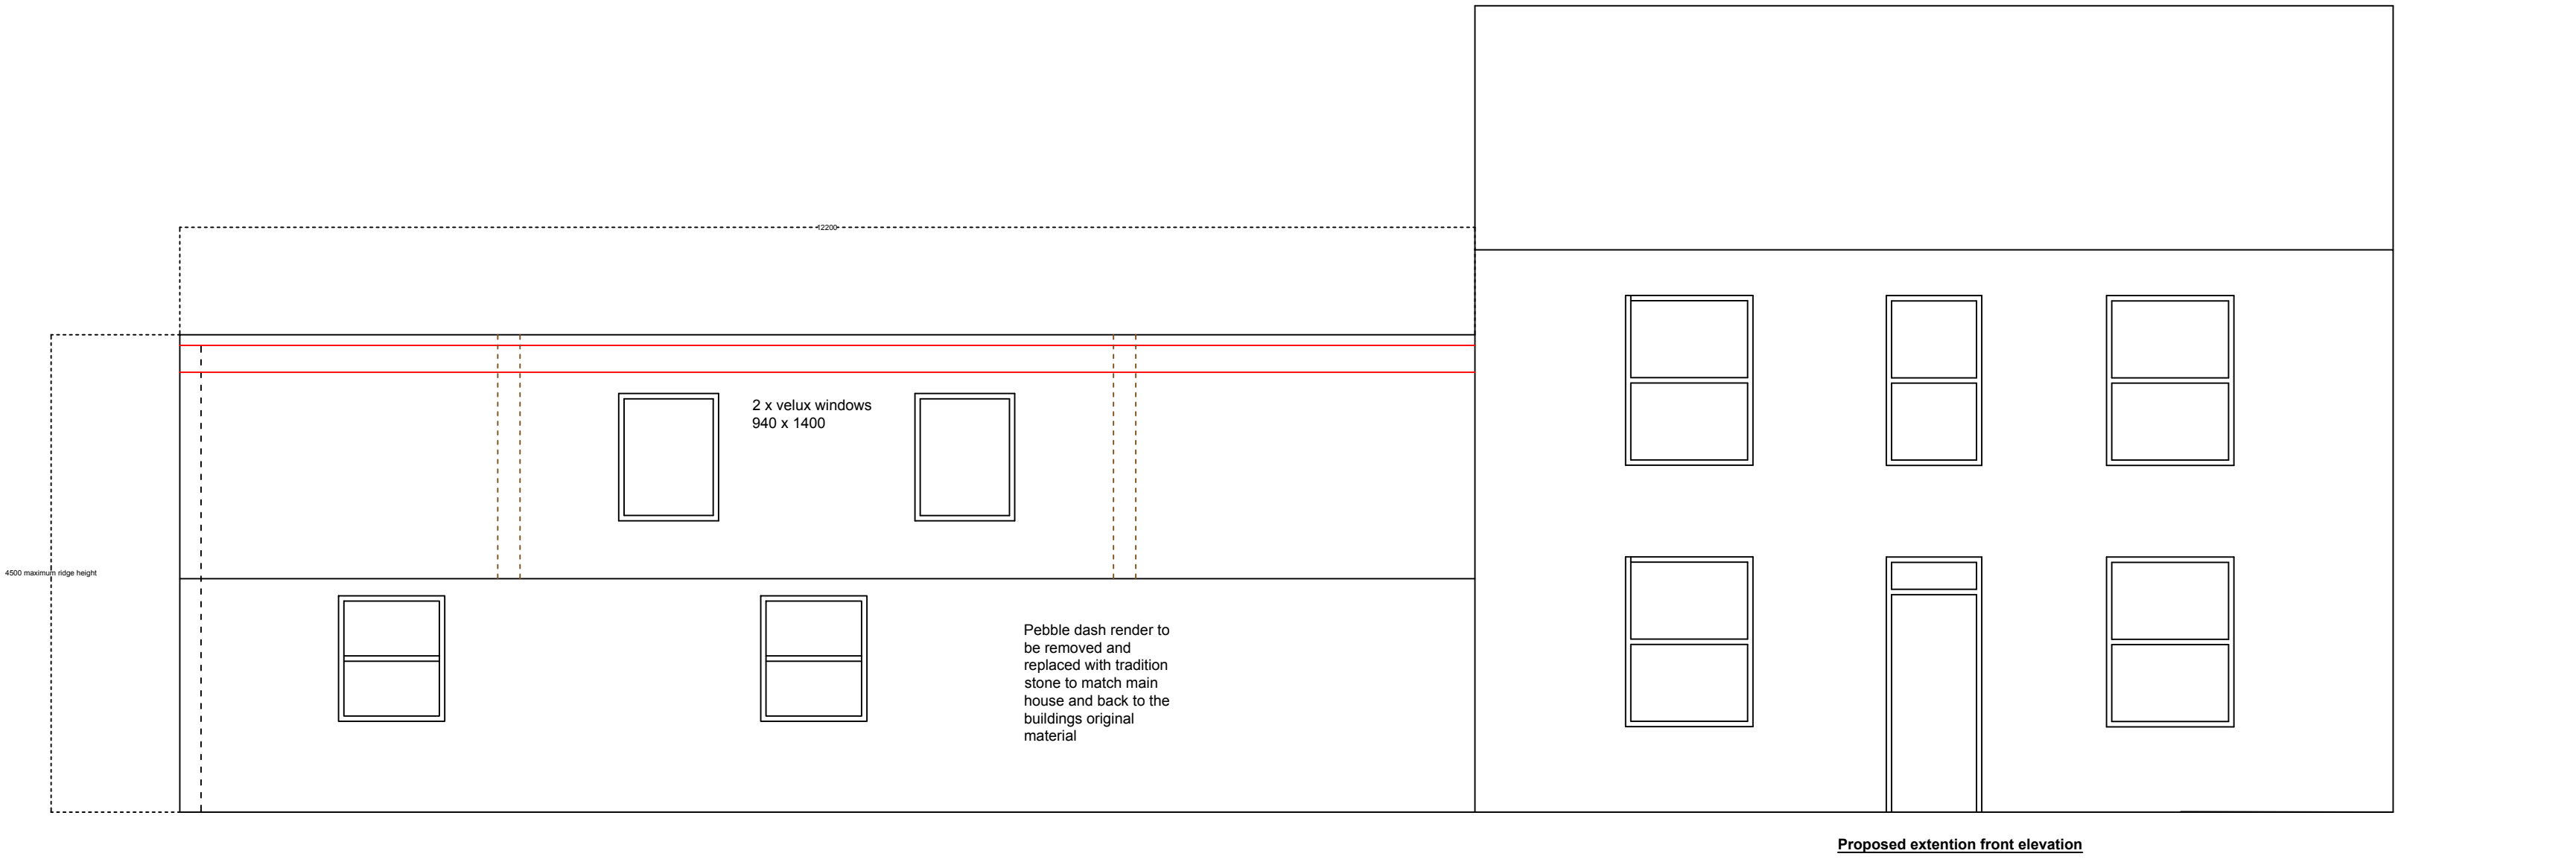

Mr Eaton Smithy House Smithy Hill Thurgoland	Plans & Elevations Scale 1:50 @ A1	
Application Ref PP-07331380v2	Smithy DWG 4 V2 including proposed front and rear elevations	