


ADDENDUM
BUILDING

BRICK /
CLADD
BUILDING
BRICK
BUILDING

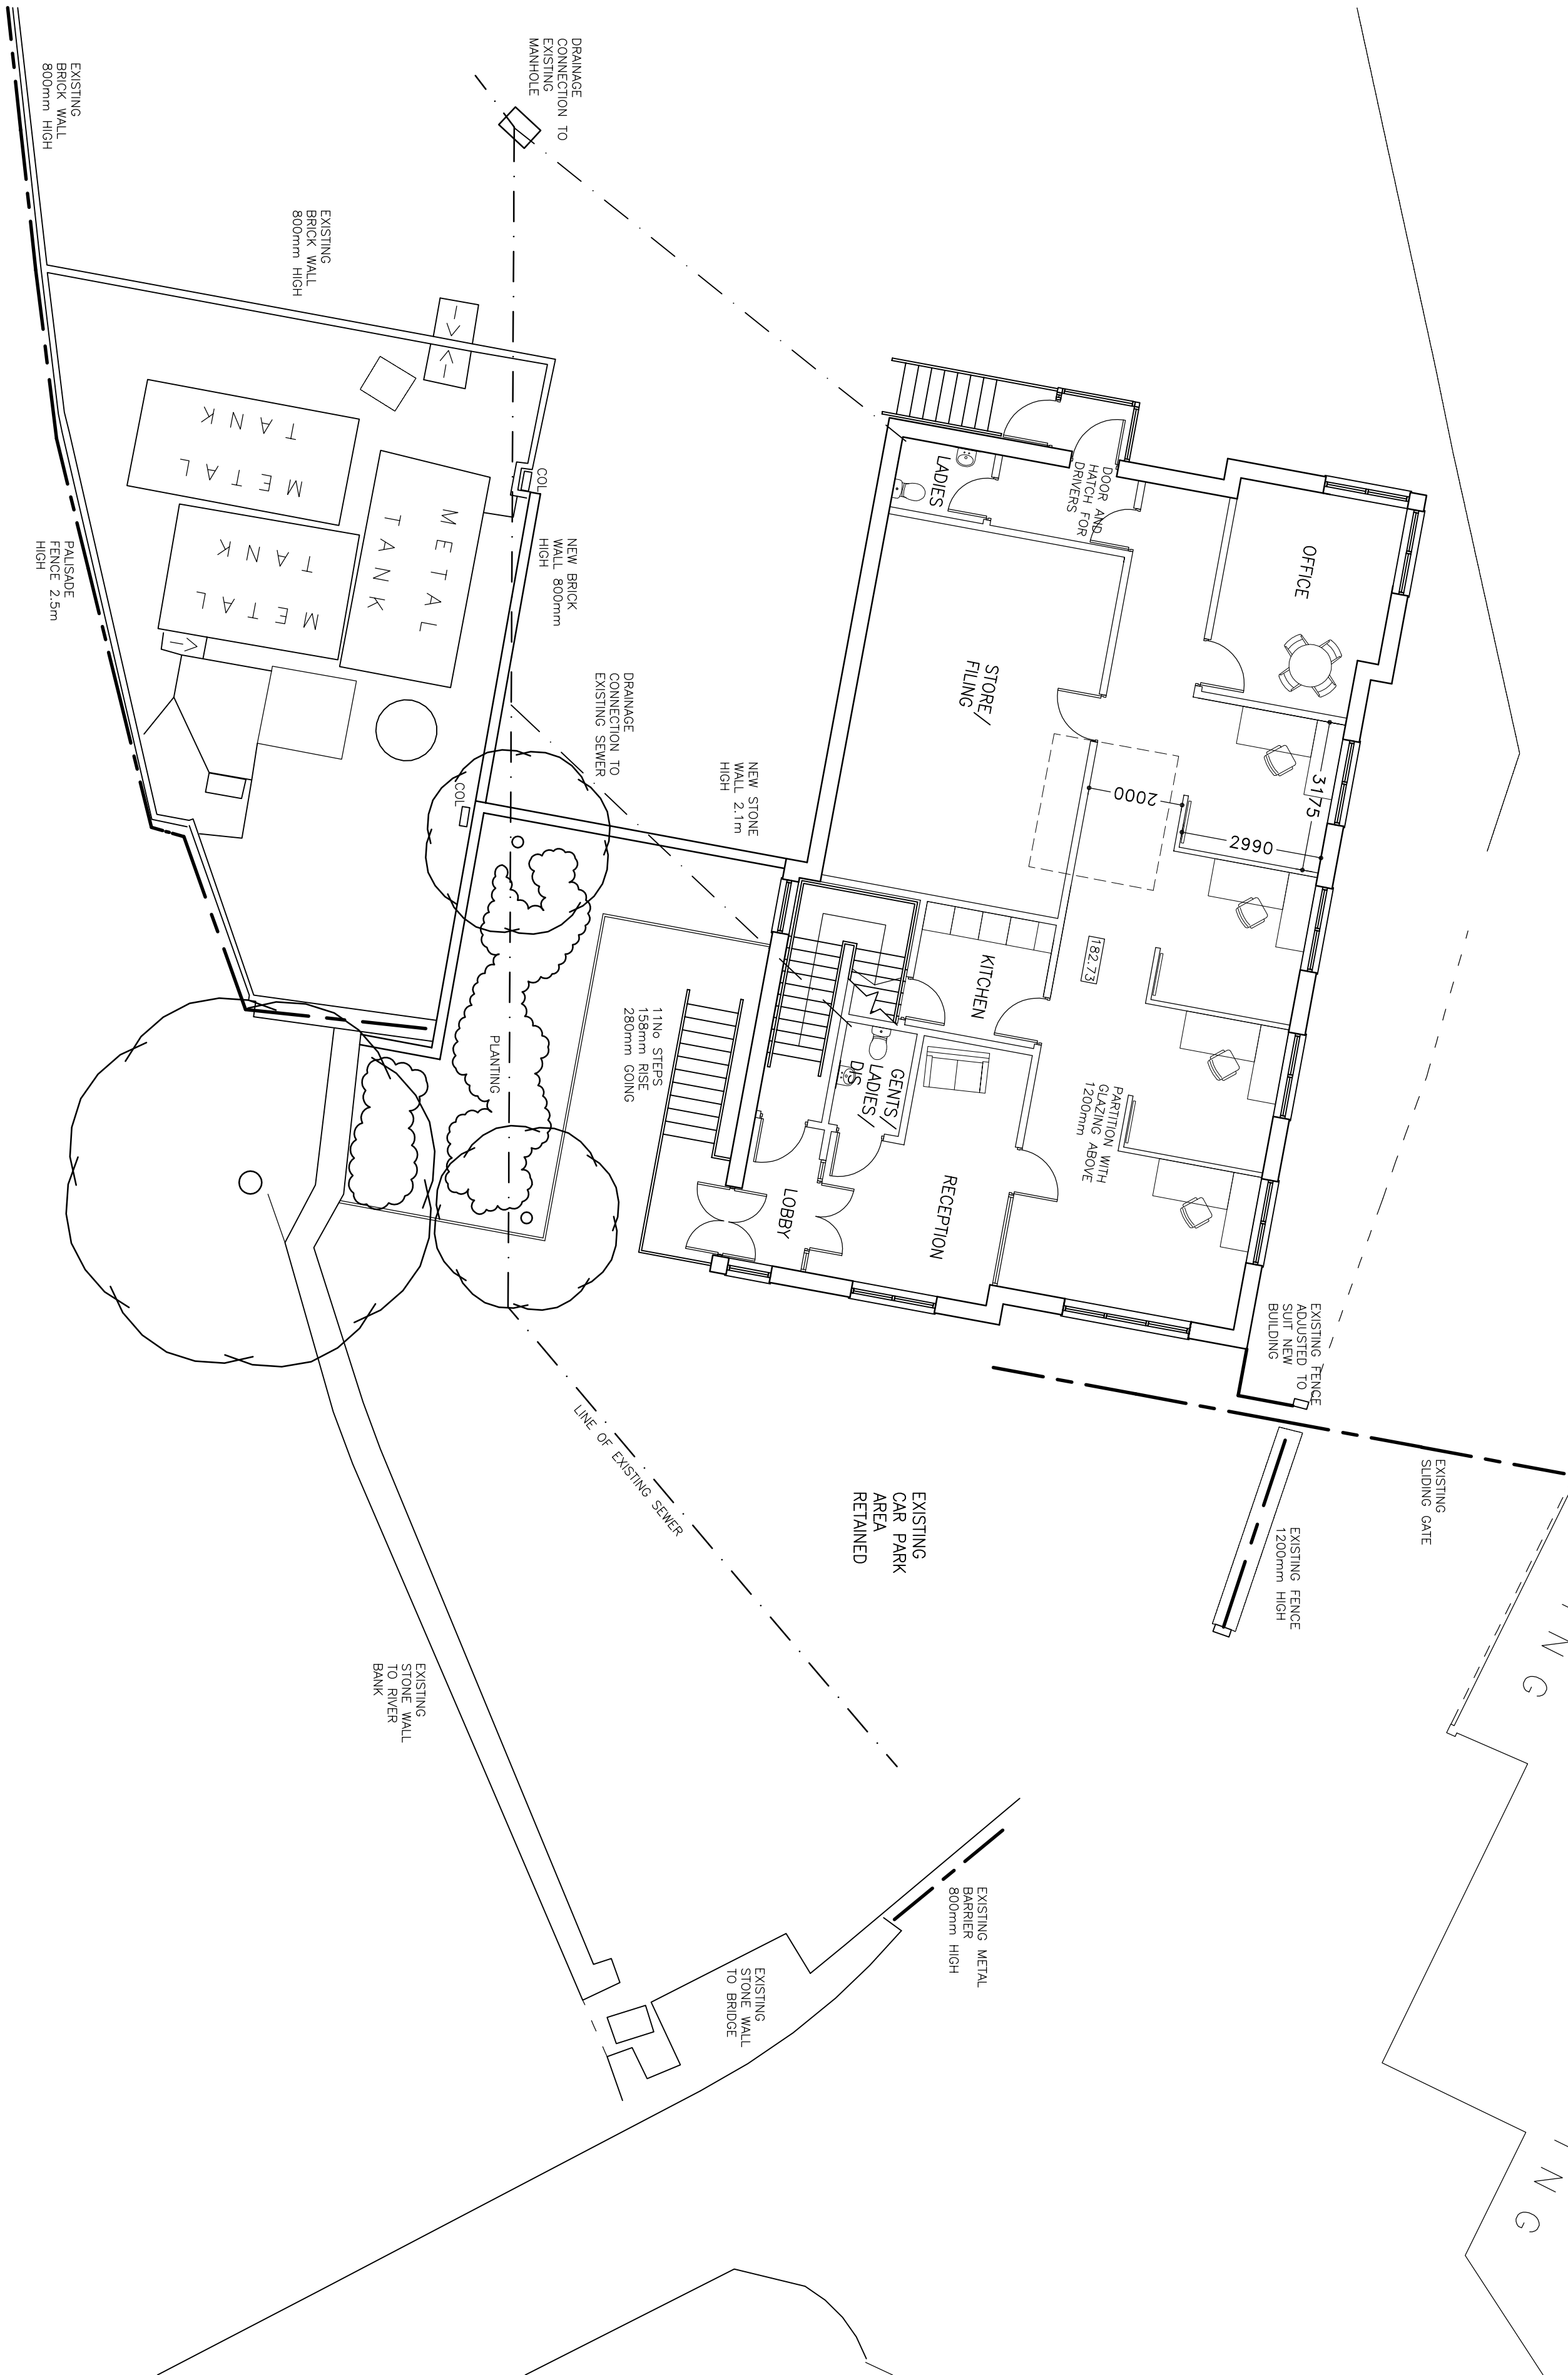

- NOTES
- 1 ALL WORK TO BE CARRIED OUT IN ACCORDANCE WITH THE BUILDING REGULATIONS AND THE REQUIREMENTS OF THE LOCAL AUTHORITY.
 - 2 NO DIMENSIONS TO BE SCALED FROM THIS DRAWING.
 - 3 THE CONTRACTOR SHALL VERIFY ALL LEVELS AND DIMENSIONS ON SITE BEFORE COMMENCEMENT OF WORK.
 - 4 ON SITE ALTERATIONS TO THE CONSTRUCTION OR FINISHES SHOWN OR IMPLIED ON THIS DRAWING MUST BE DRAWN TO THE ATTENTION OF THE ARCHITECT BEFORE SUCH WORK IS IMPLEMENTED.
 - 5 ALL TIMBERS REQUIRE PRESERVATIVE TREATMENT

© COPYRIGHT RESERVED

- Drawing Status:
- | Rev | Date | Details |
|-----|----------|--|
| 04 | 06.11.12 | Updated following client comment |
| 03 | 06.11.12 | General Amendments |
| 02 | 17.10.12 | Layout added to topog survey |
| 01 | 17.09.12 | Layout updated to client requirements. |

PRELIMINARY

**Progressive
Design & Build**

The Office, Marston Gate Farm,
11 Wymondley Hall Road, Wymondley,
Hix 4 RD., 1800 422 416107
WV4 8BC, 1801 902 544720

Client: Peter and Deborah Robinson

Site: D.R. Beiling Wire Manufacturers,
Oxsping Wire Works,
Oxsping, Penistone S36 8YW

Drawing Title: Site Plan

Project Number:	Drawing Number:	Revision:
P441	05	04
Date:	Scale:	Drawn:
30.08.12	1:100	IMW