


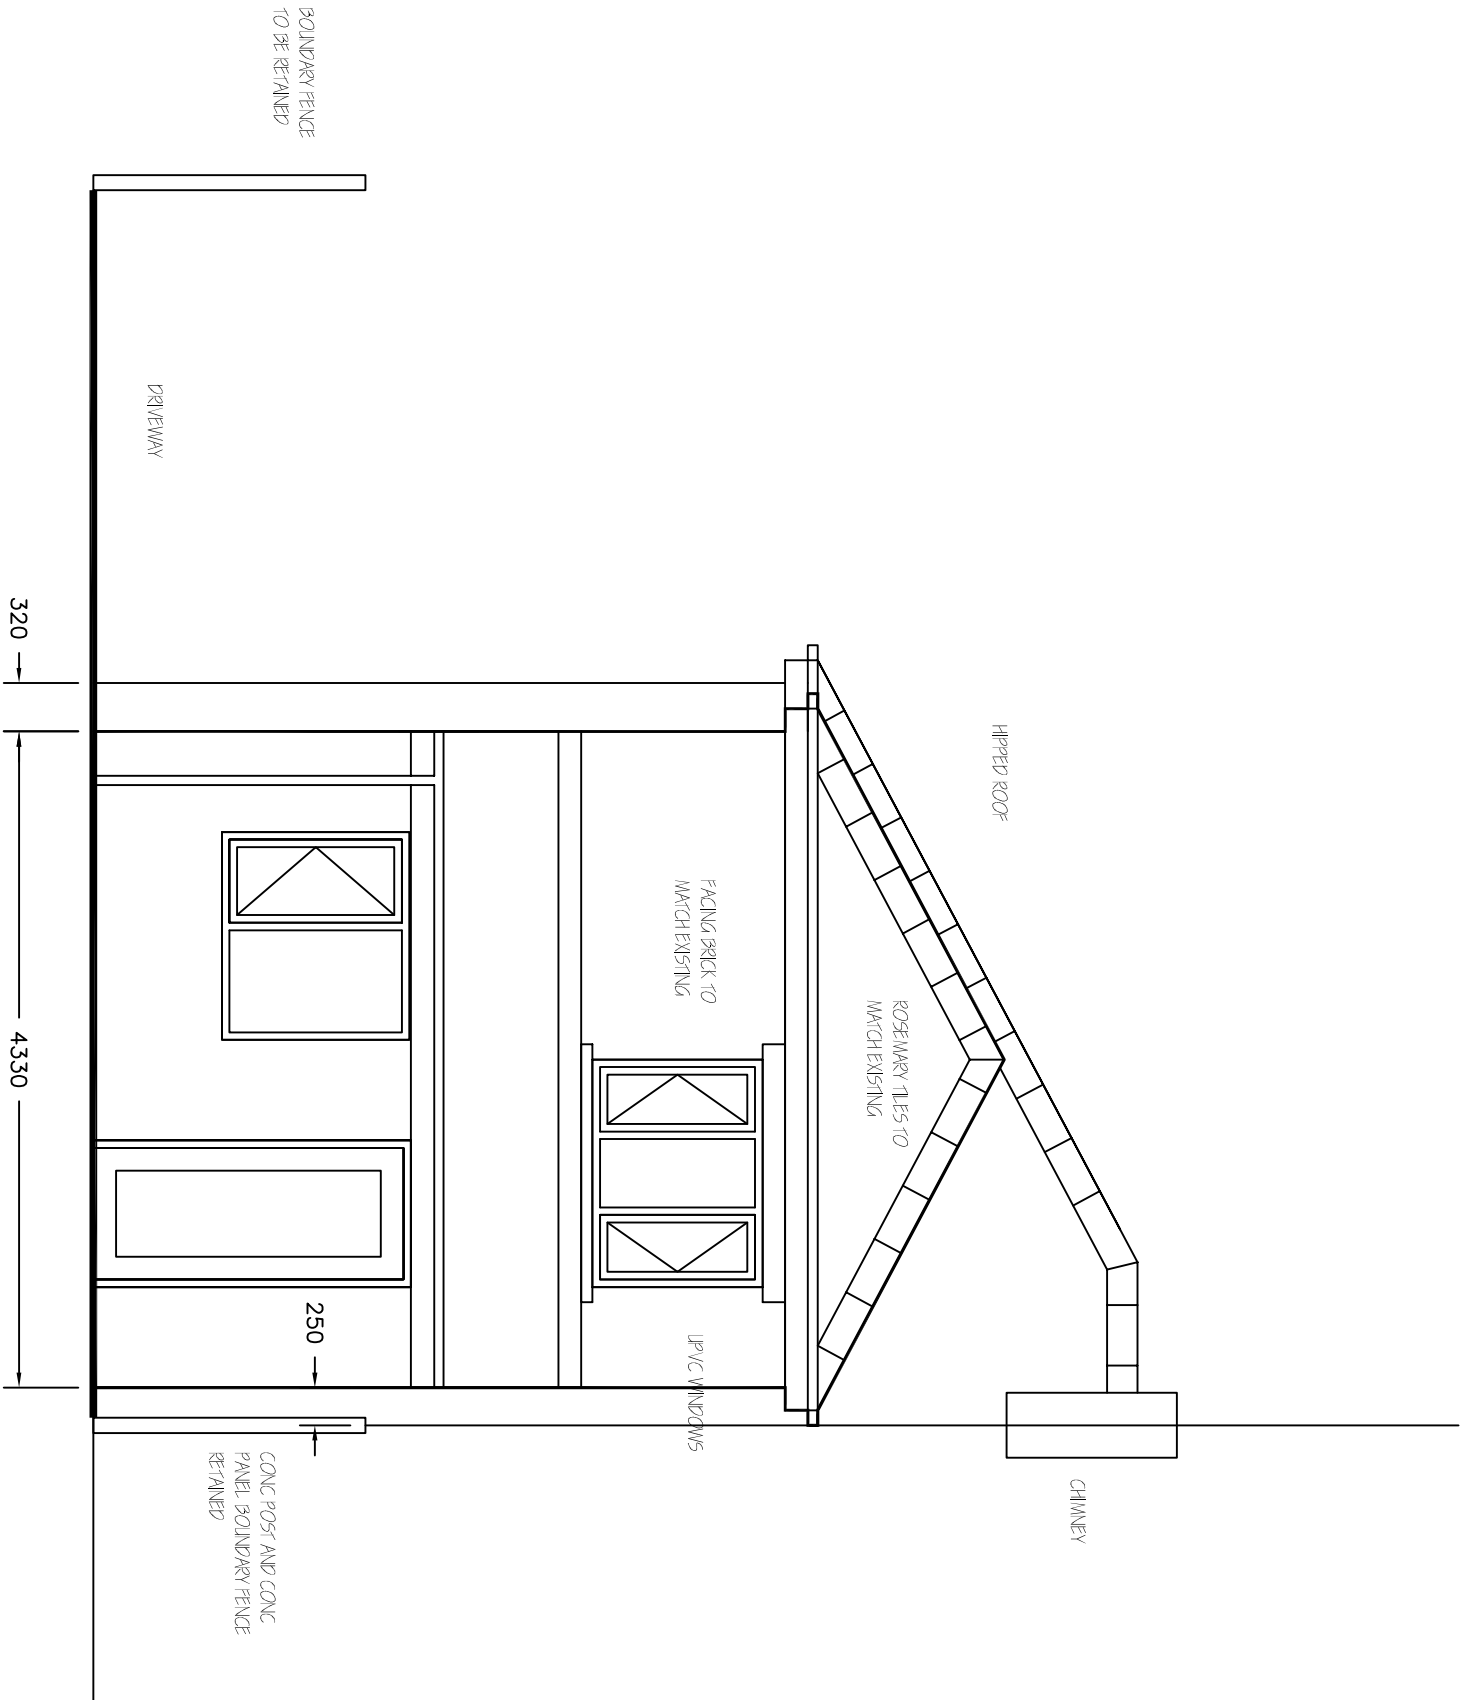

# Proposed rear elevation 1:50

|                                                                                 |                                                           |          |
|---------------------------------------------------------------------------------|-----------------------------------------------------------|----------|
| Revisions                                                                       | B. First floor reduced to 3M                              | 20-8-14  |
| Revisions                                                                       | A. First floor amended to 3.5m                            | 16.08.14 |
| This drawing is for planning permission only and is not a construction drawing. |                                                           |          |
| Drawing Title                                                                   | PROPOSED-REAR-ELEVATION                                   |          |
| Job No. - Dwg No.                                                               | LW/2014/7                                                 | -        |
| Client:                                                                         | MR LEE WALKER<br>129 LAITHES LANE<br>AHERLEY<br>DUBLIN 15 |          |
| Scale.                                                                          | 1:50                                                      |          |