



SCALE 1:50

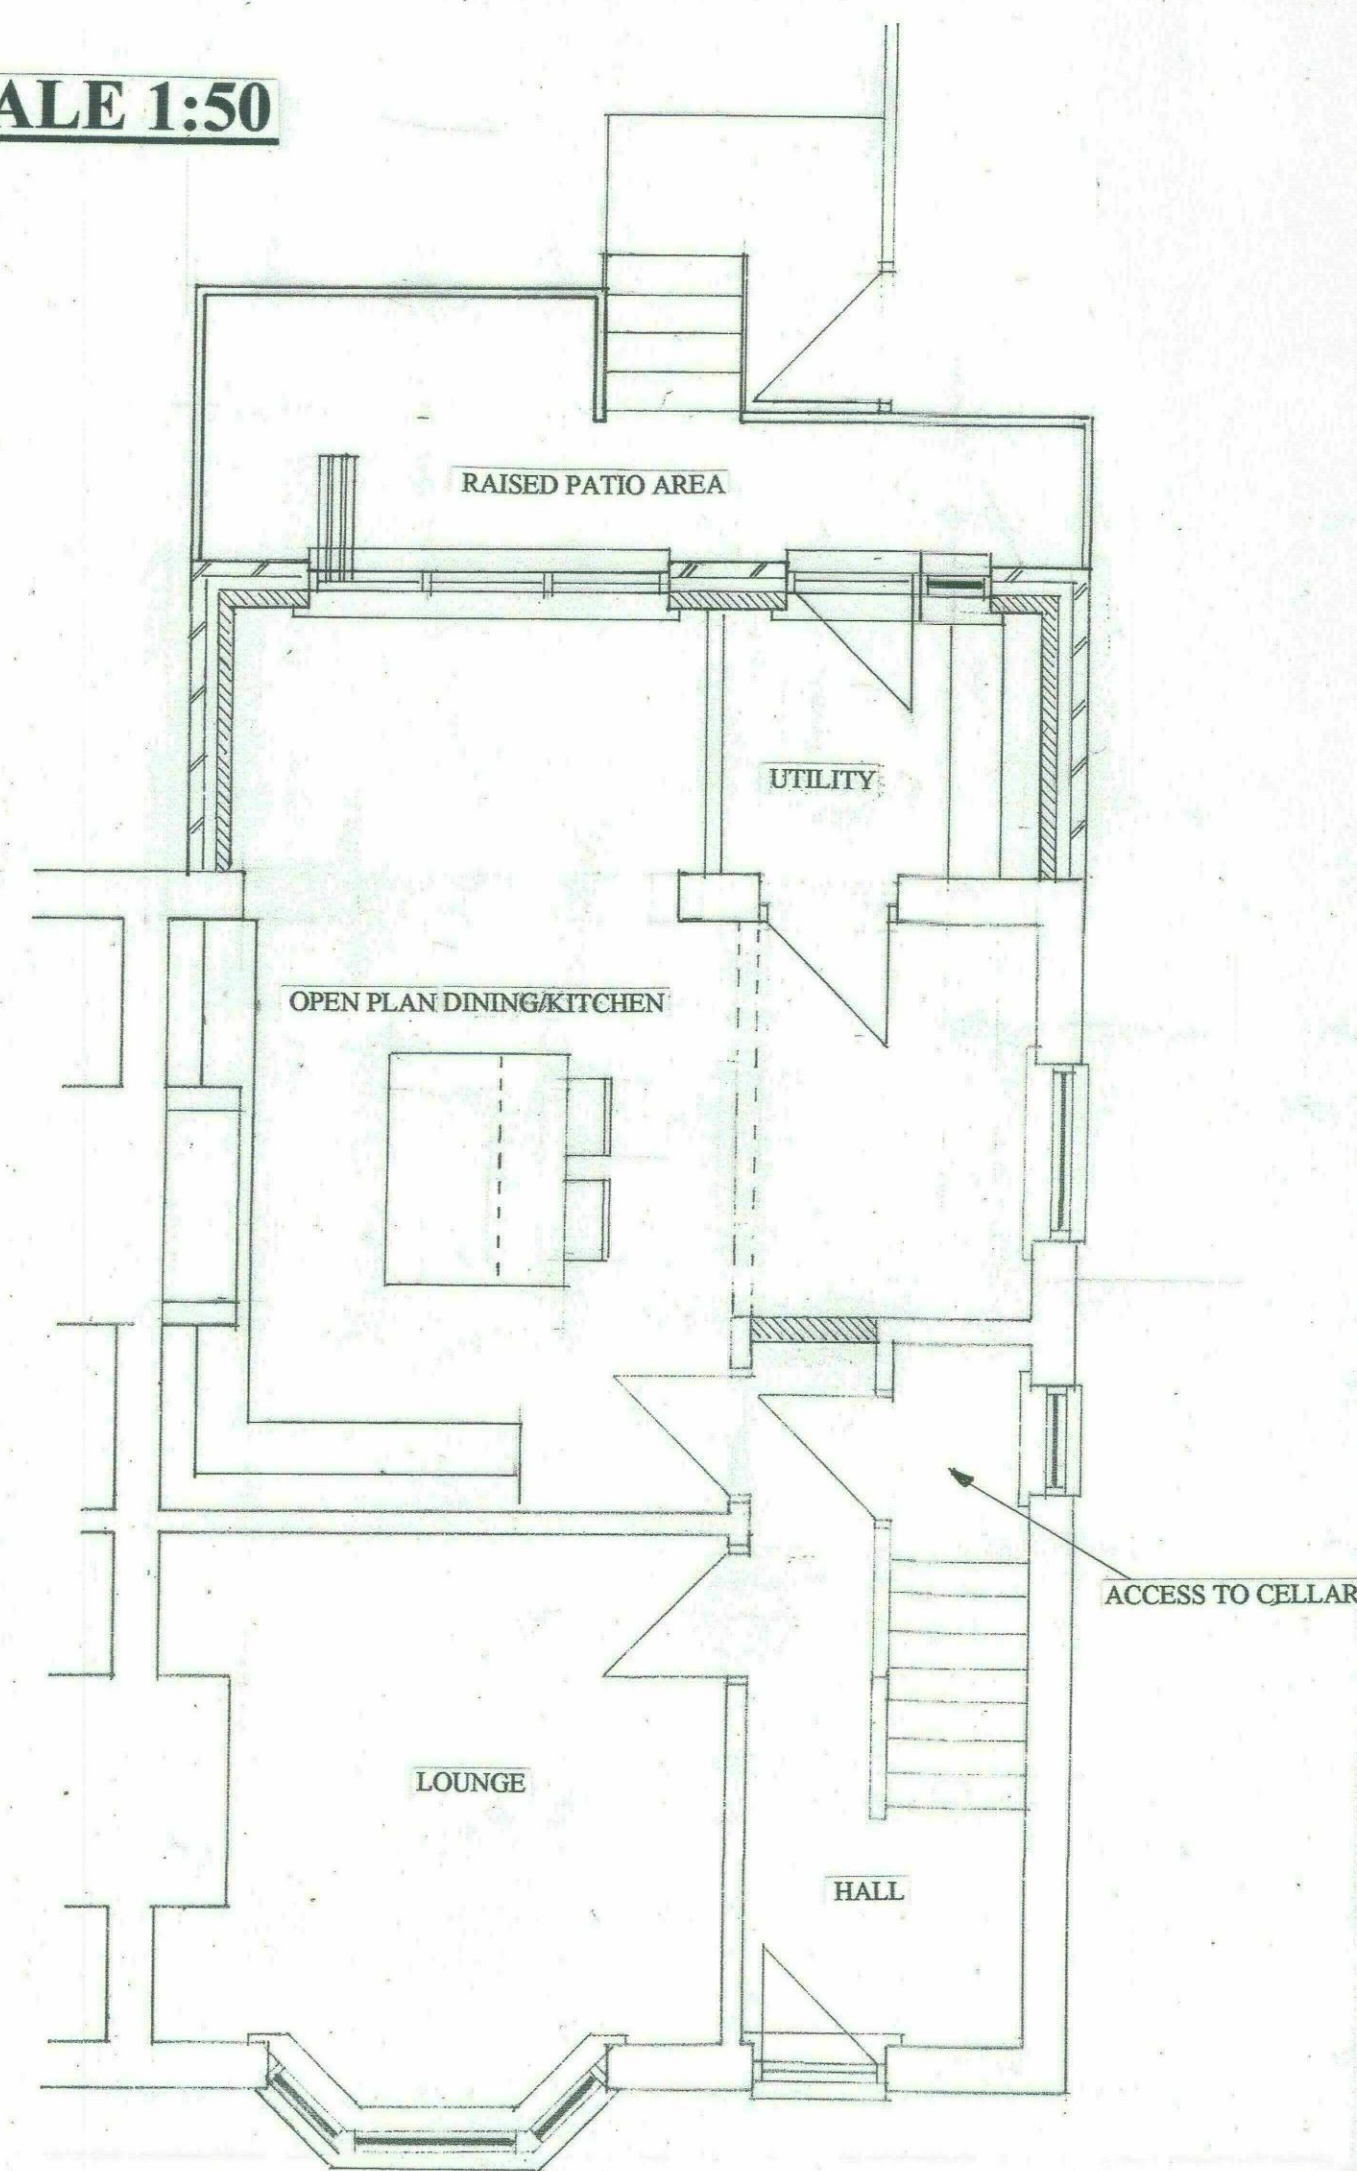


**PROPOSED GROUND FLOOR
LAYOUT**

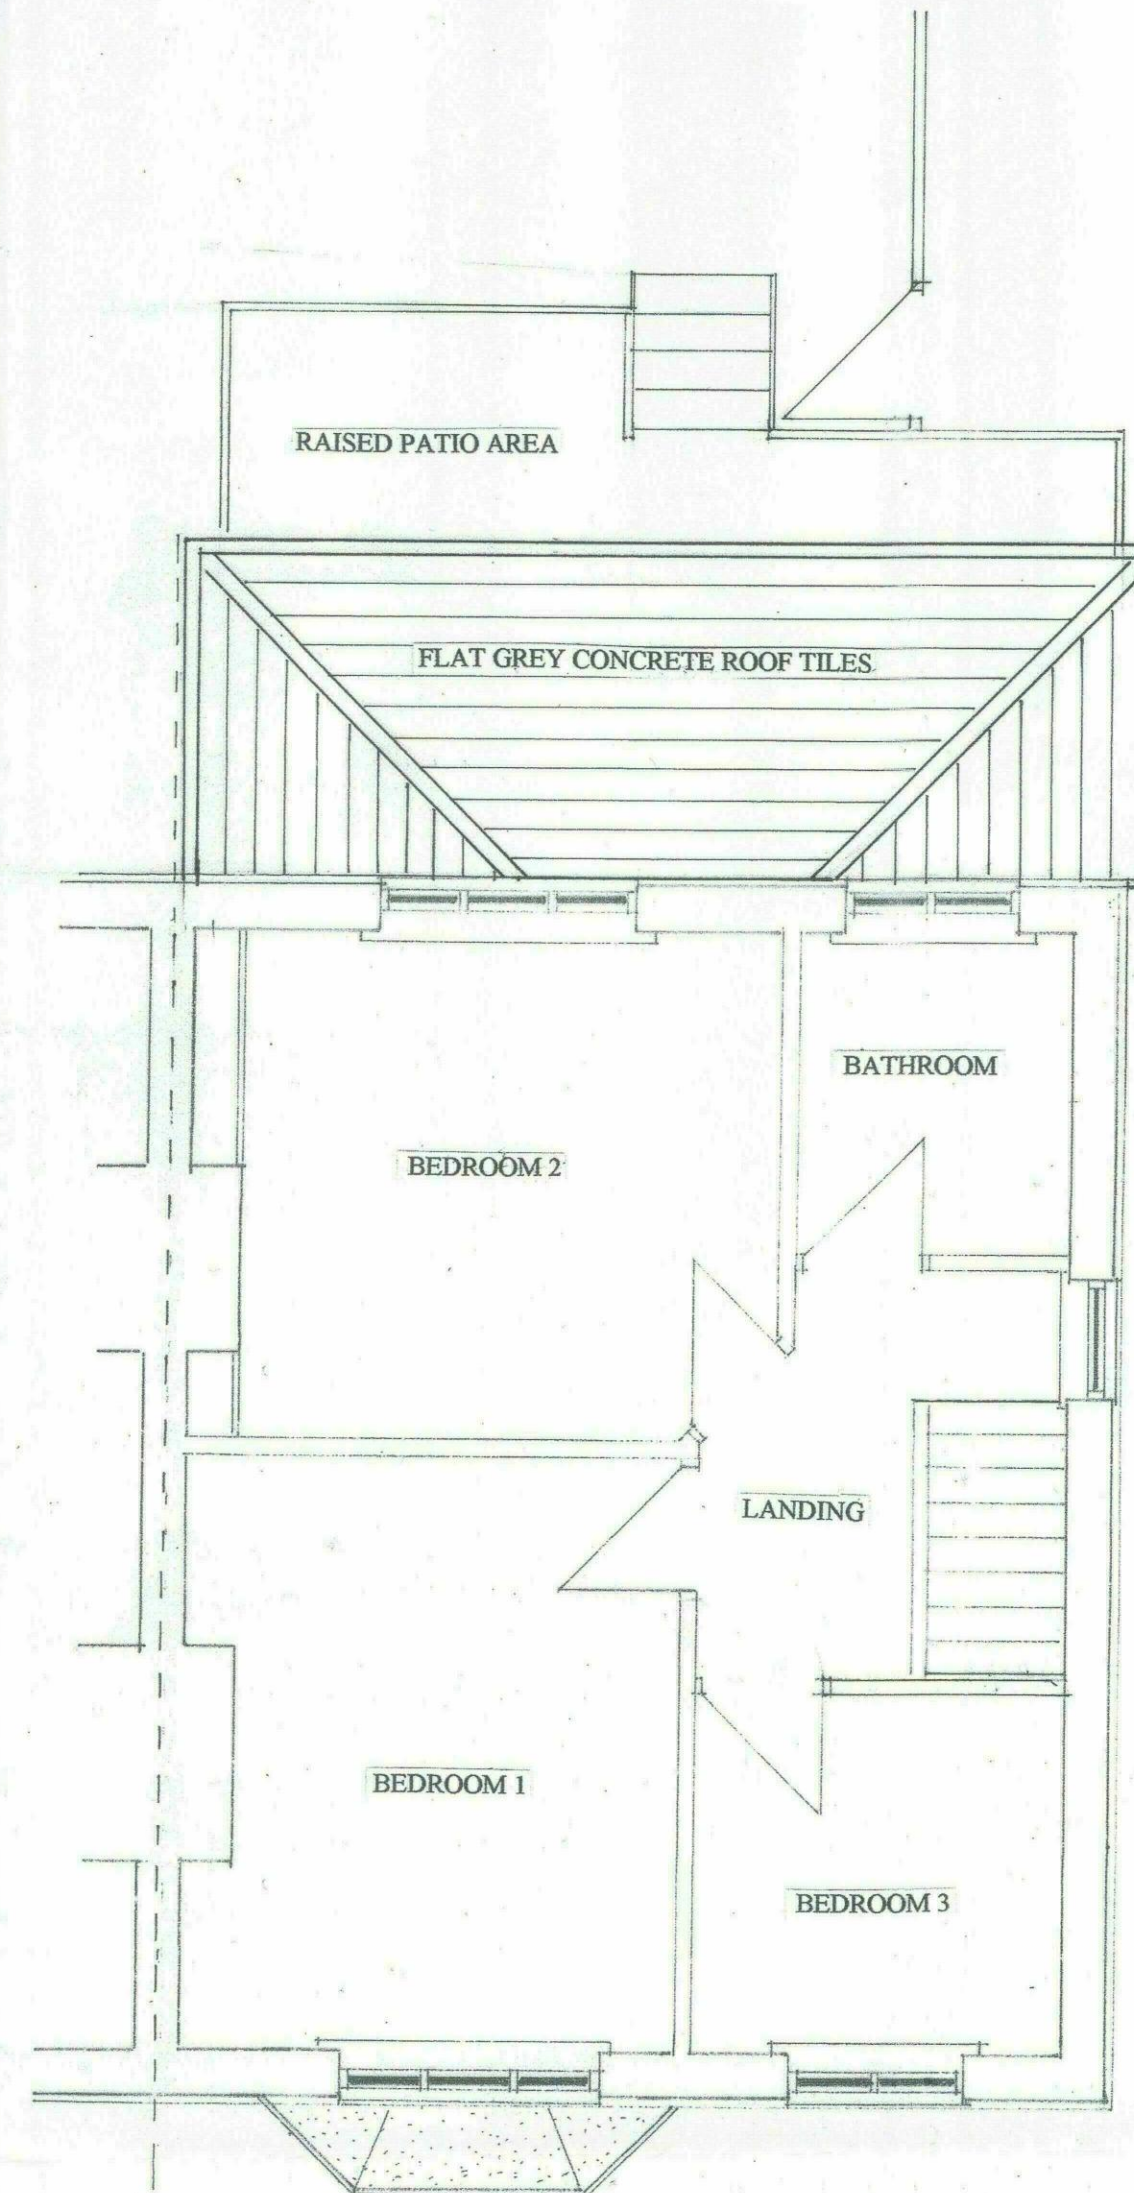


**EXISTING FIRST FLOOR
LAYOUT UNCHANGED**

SCALE 1:50

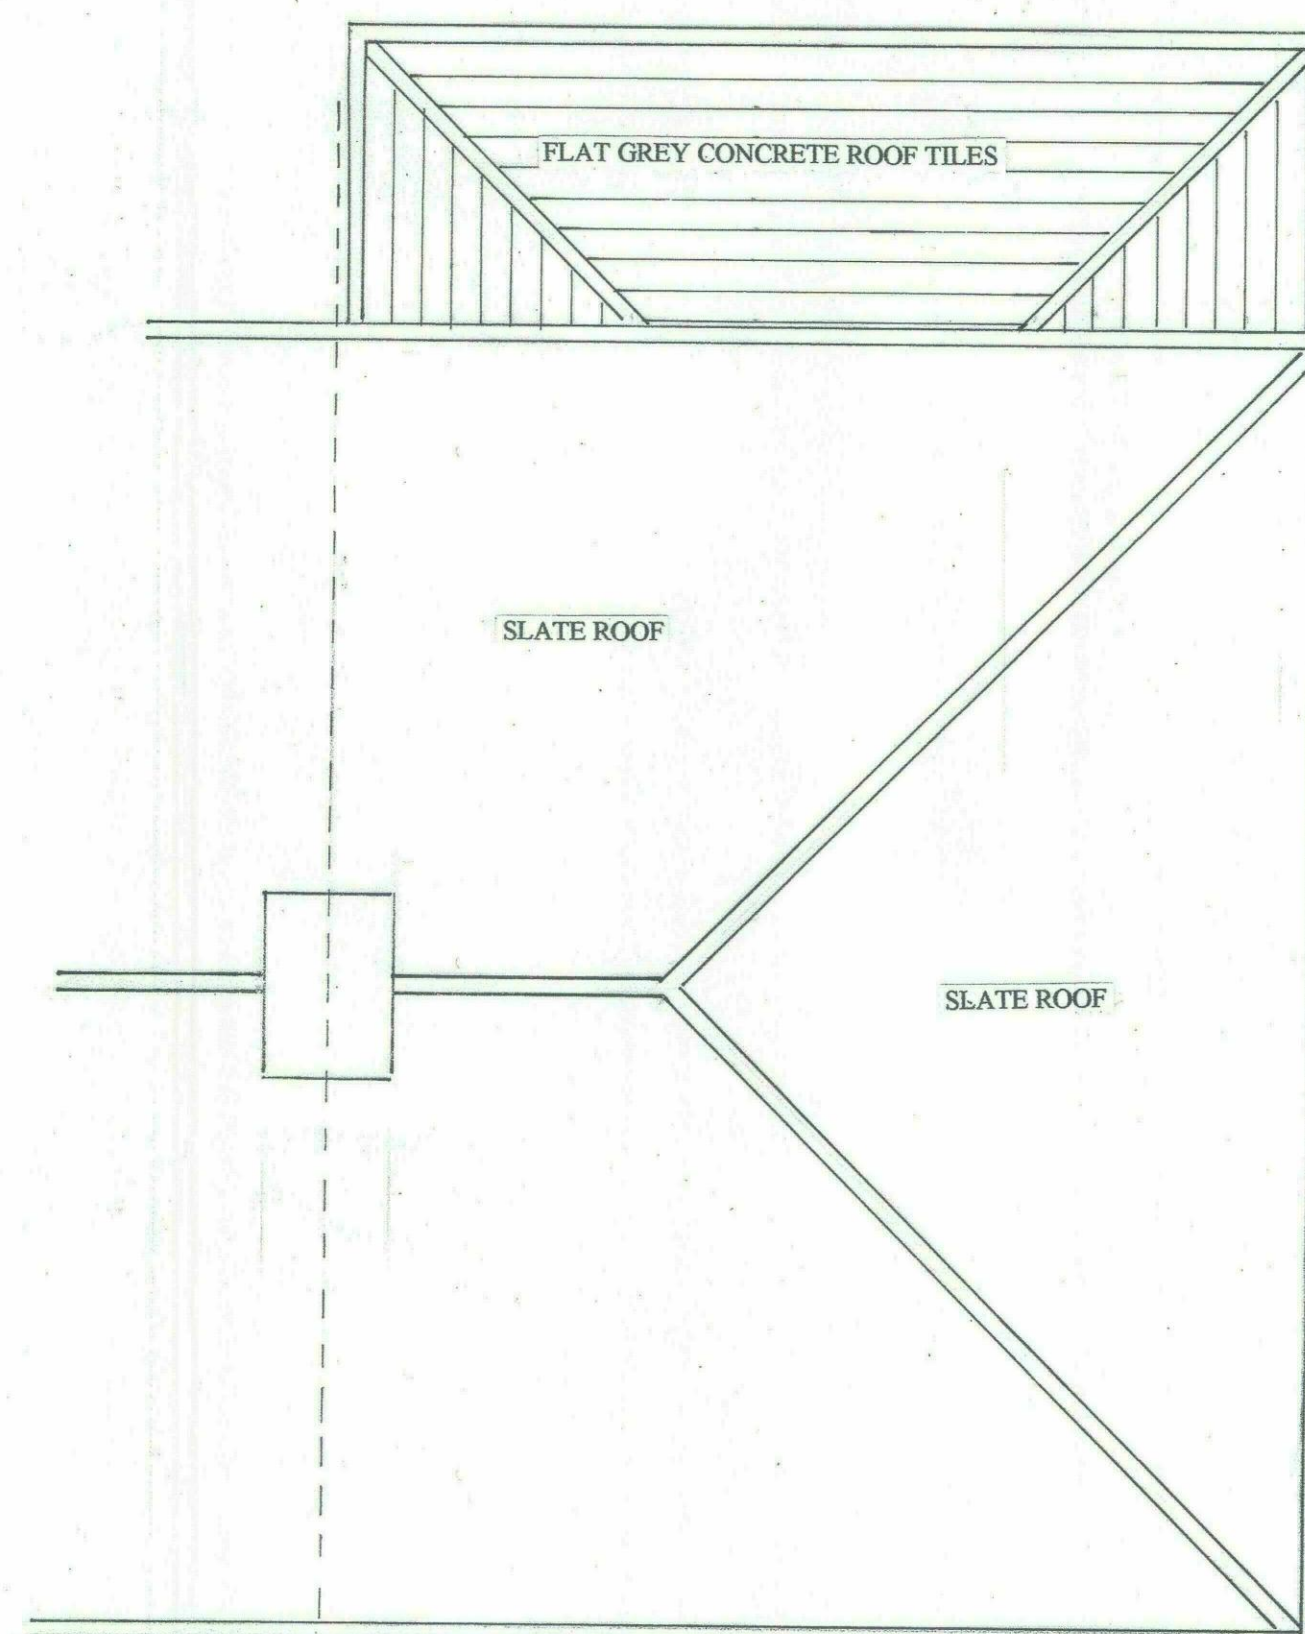


PROPOSED ROOOF LAYOUT

SCALE 1:50

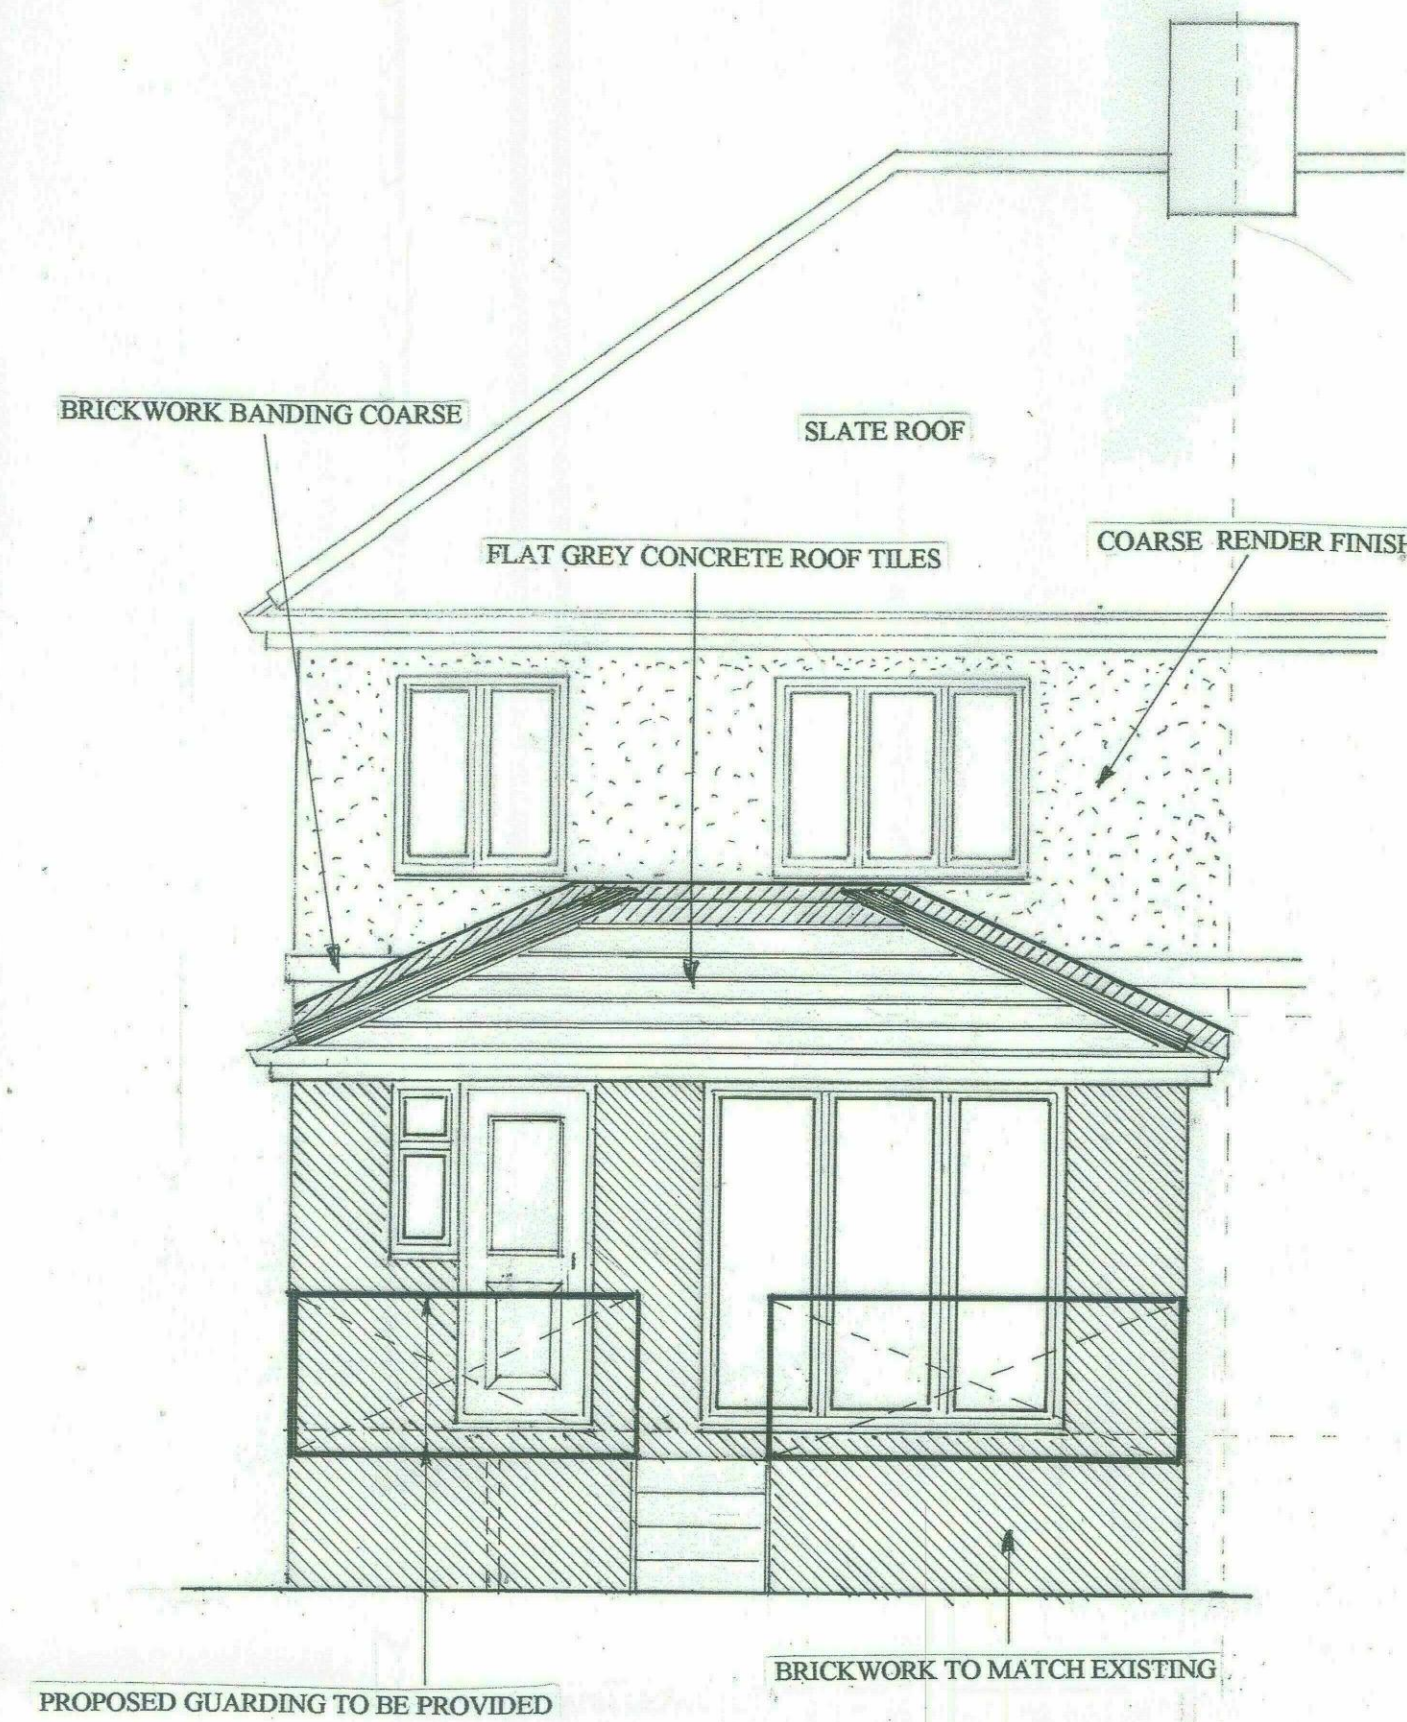


PROPOSED REAR ELEVATION

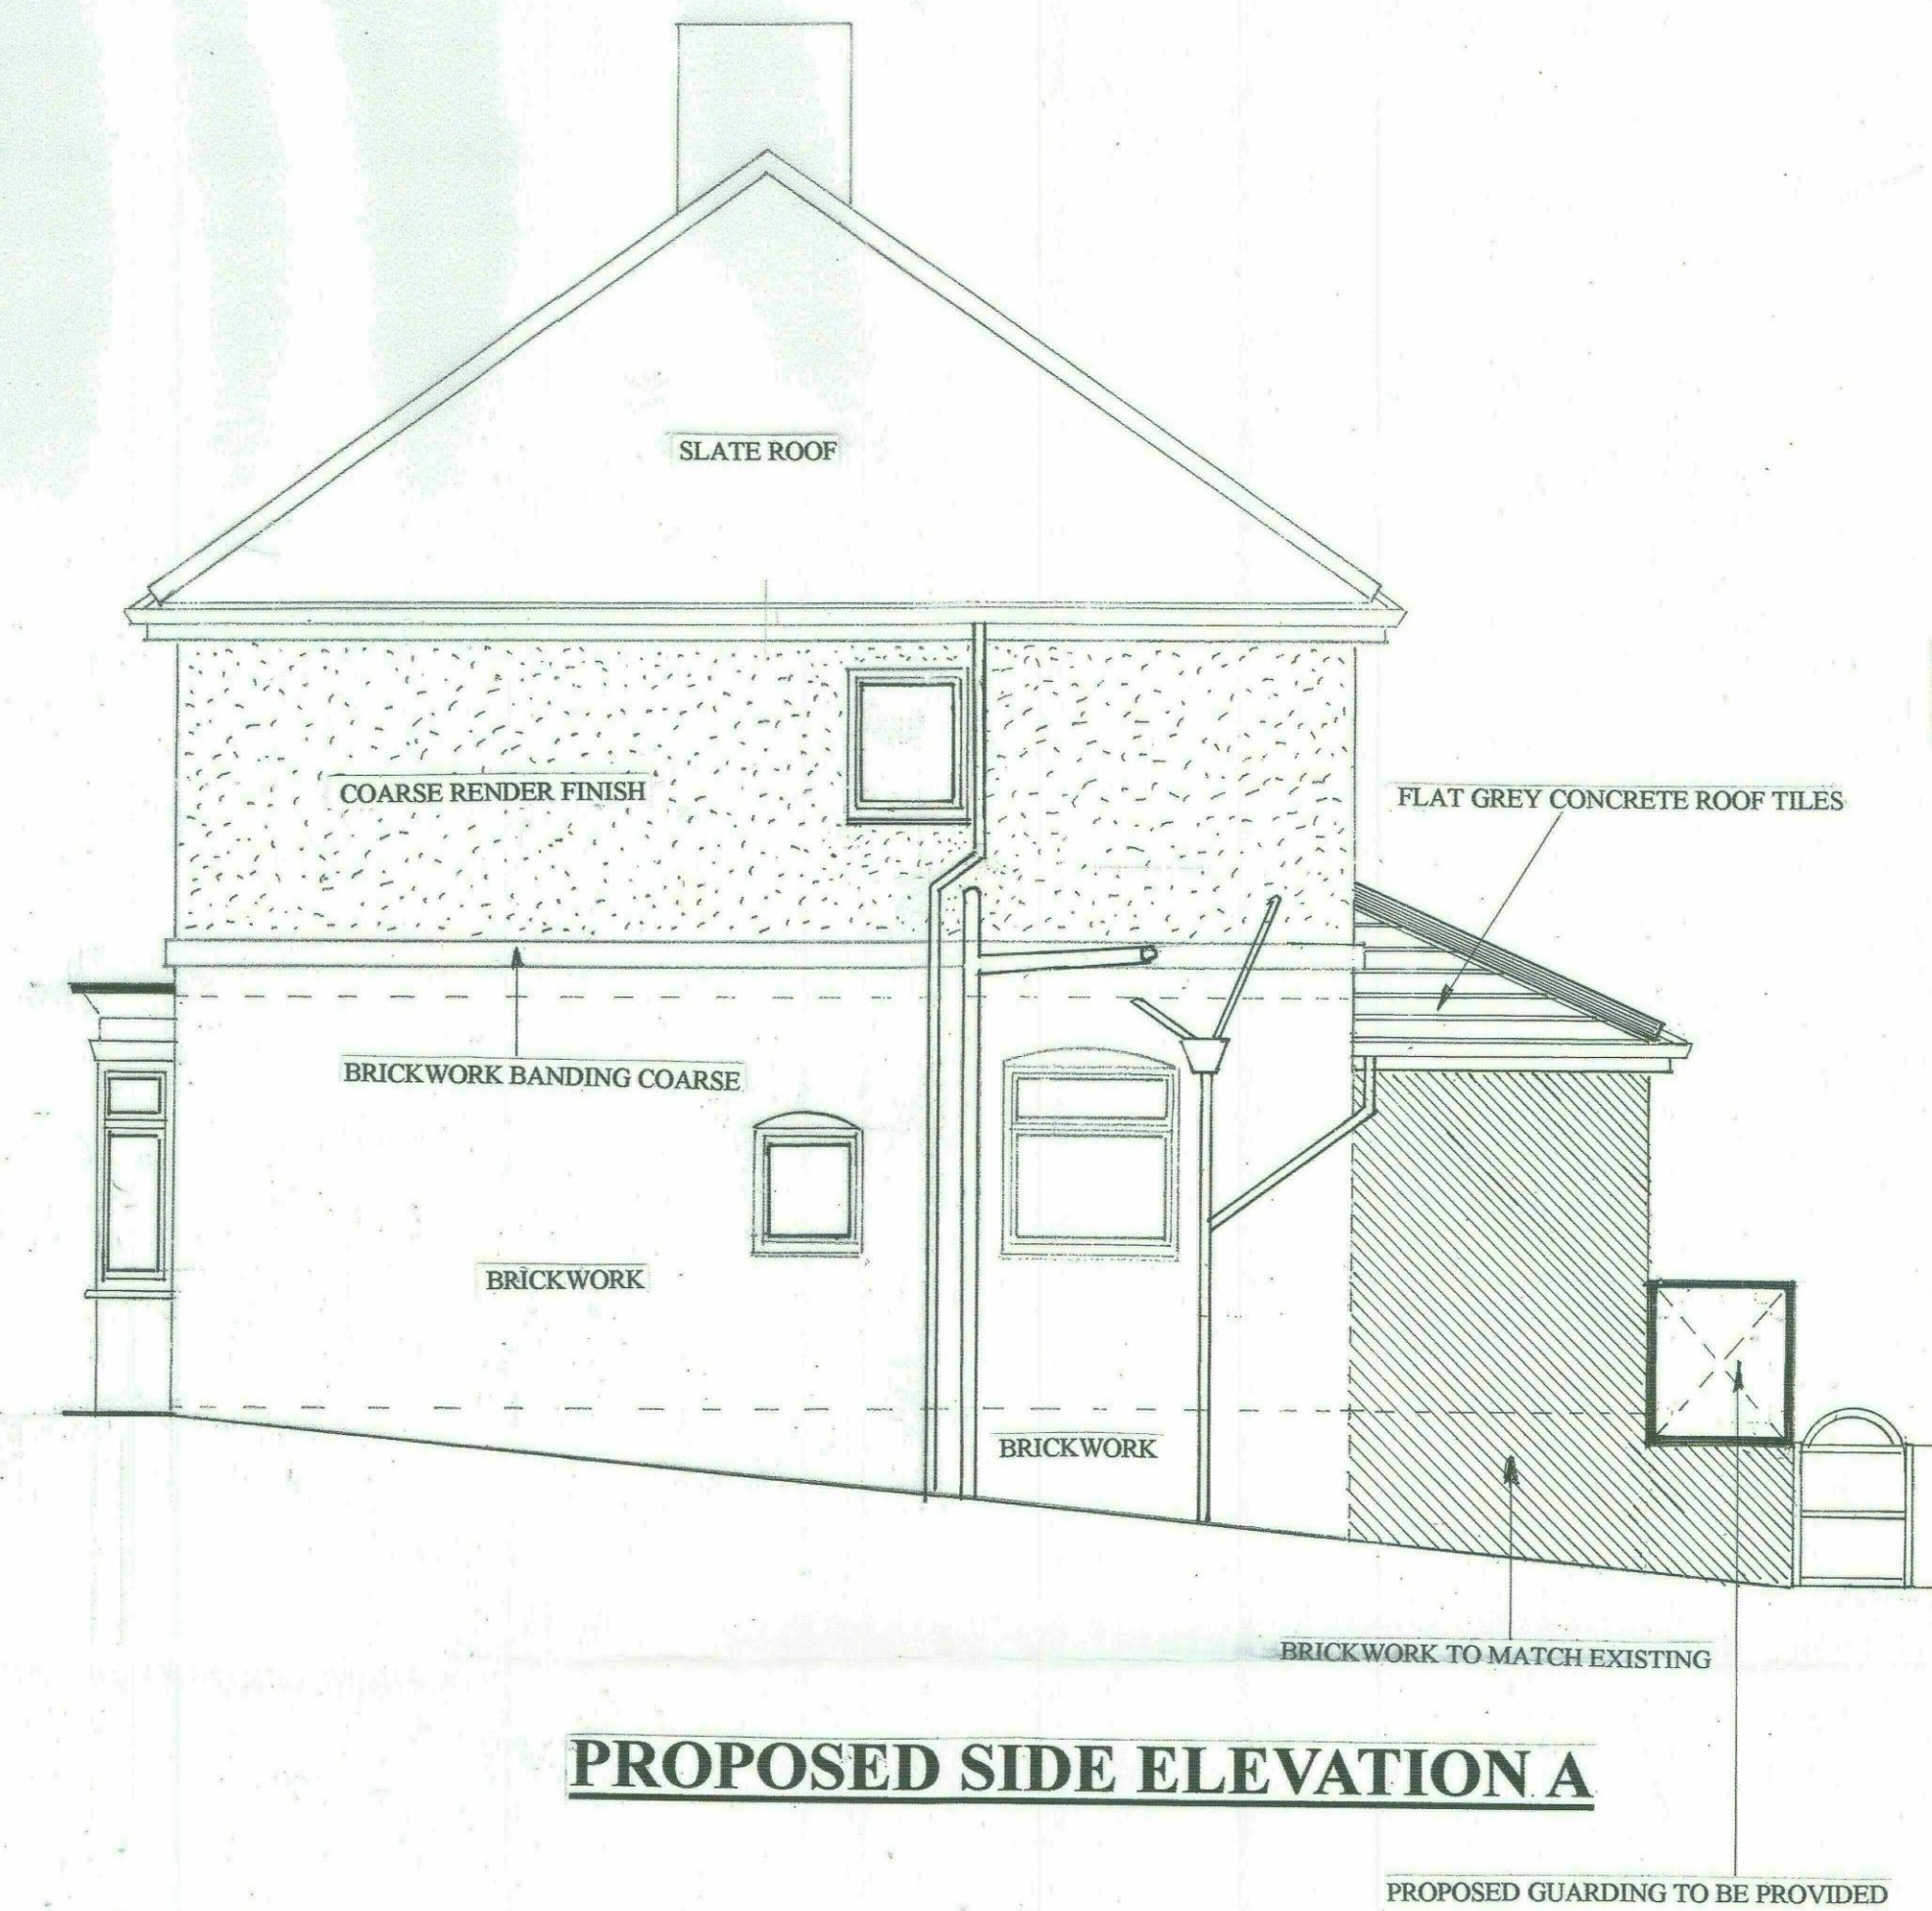

PROPOSED SIDE ELEVATION A

SCALE 1:50

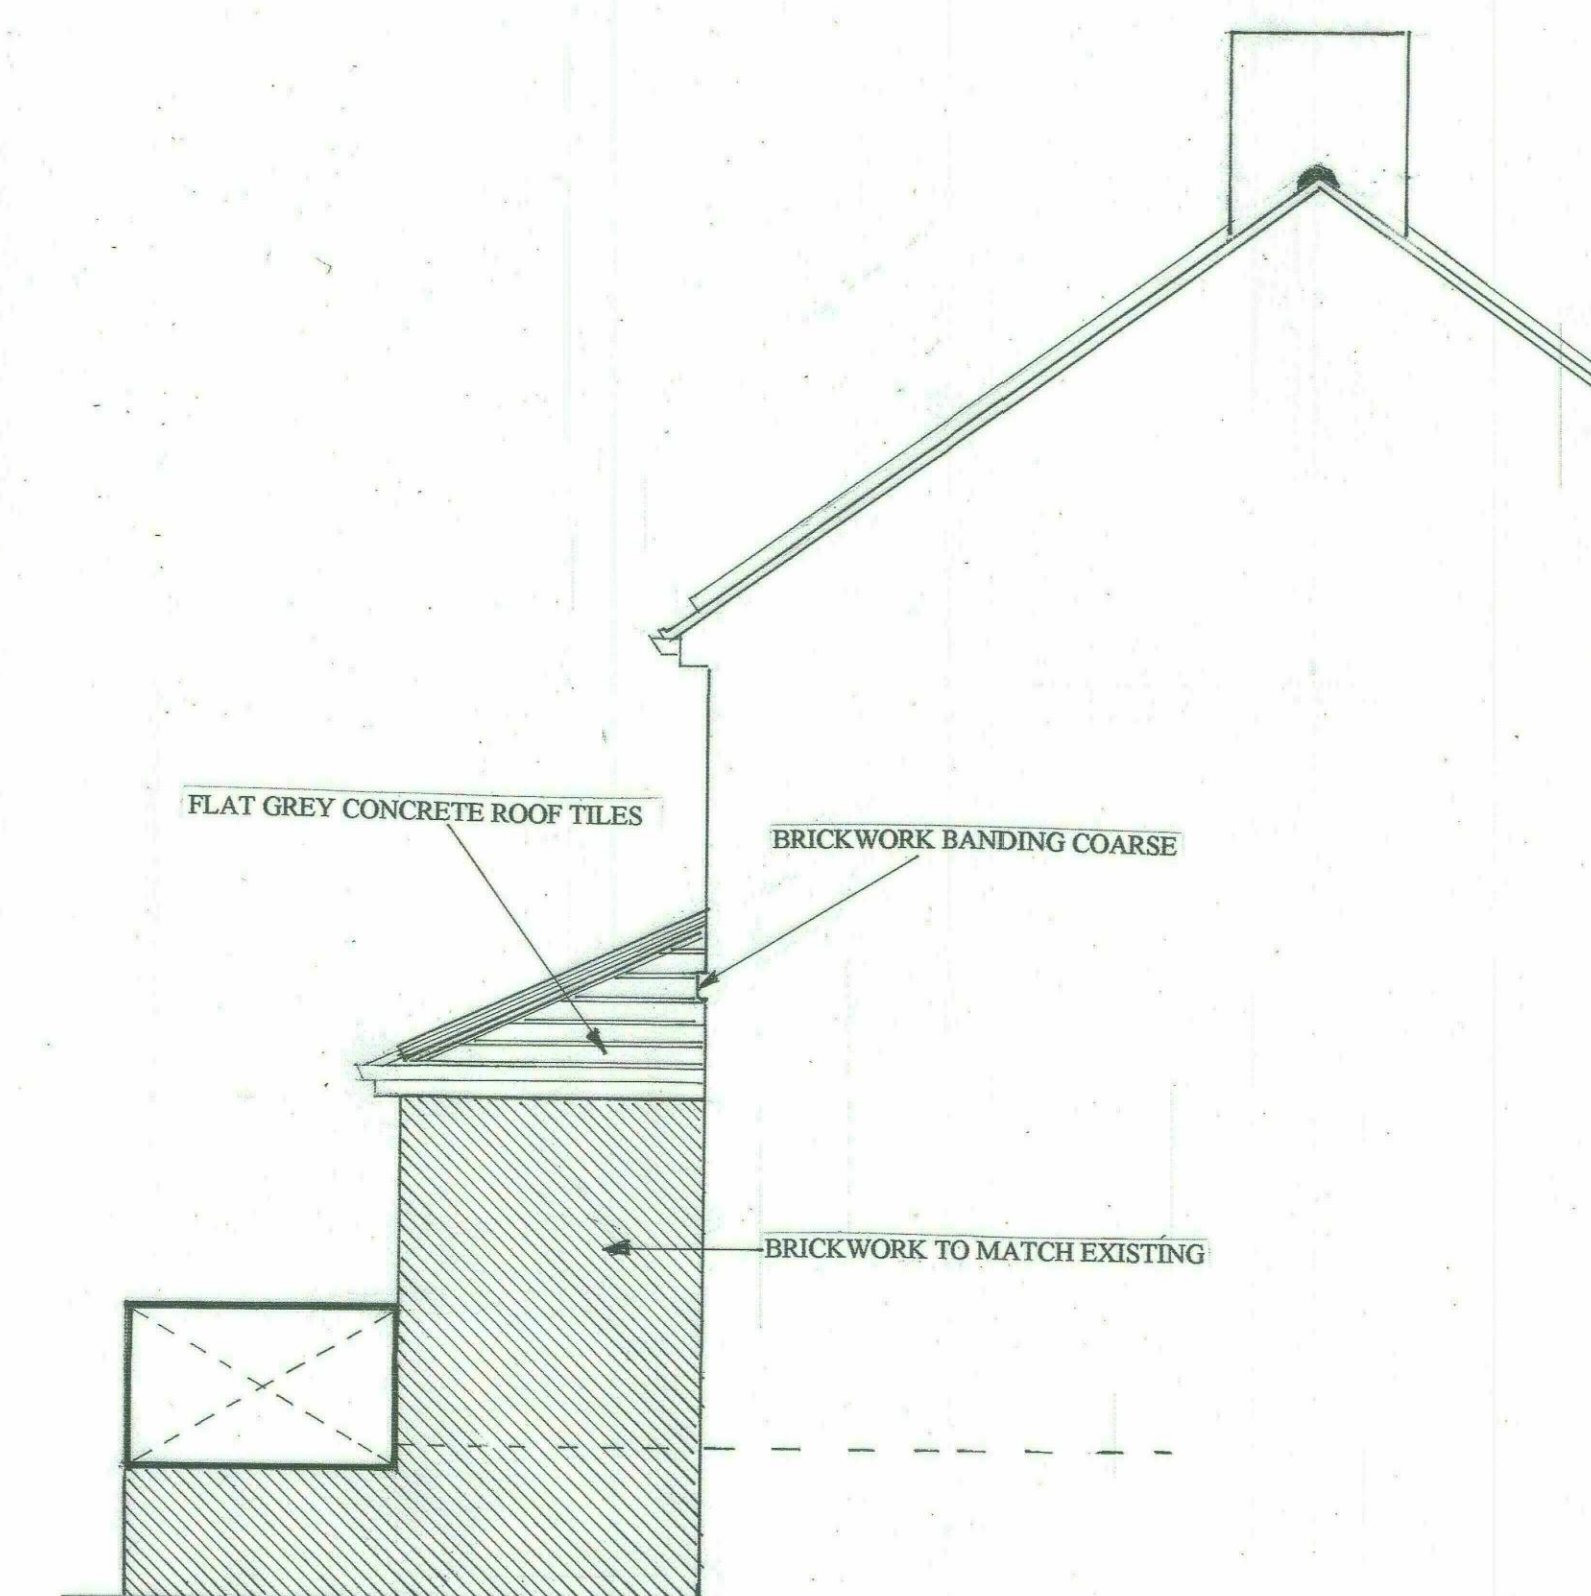

PROPOSED SIDE ELEVATION B