


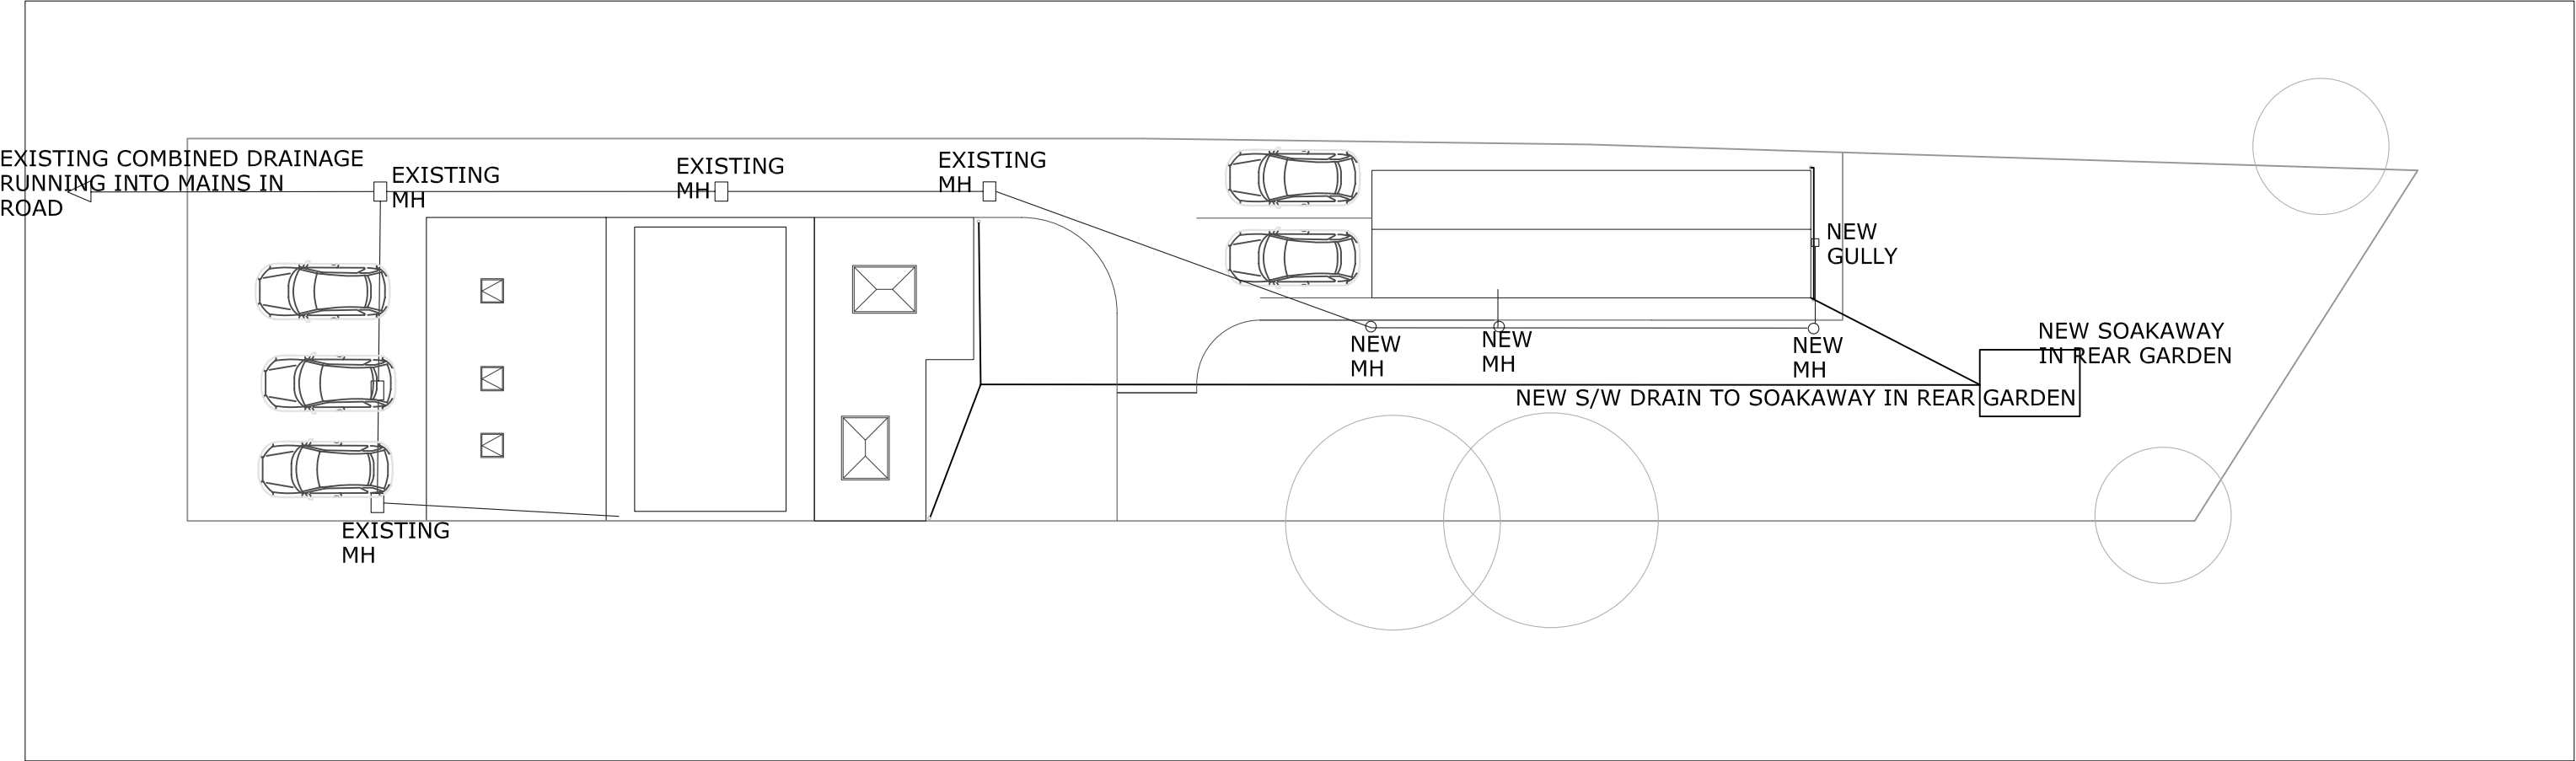

SITE
34 MORTIMER ROAD, CUBLEY

CLIENT
MR S RICHARDSON

DRAWING TITLE
DRAINAGE LAYOUT

DRAWING NO.
50.04

SCALE
1:100 @A3

DATE
20/04/2022

REVISION
/