



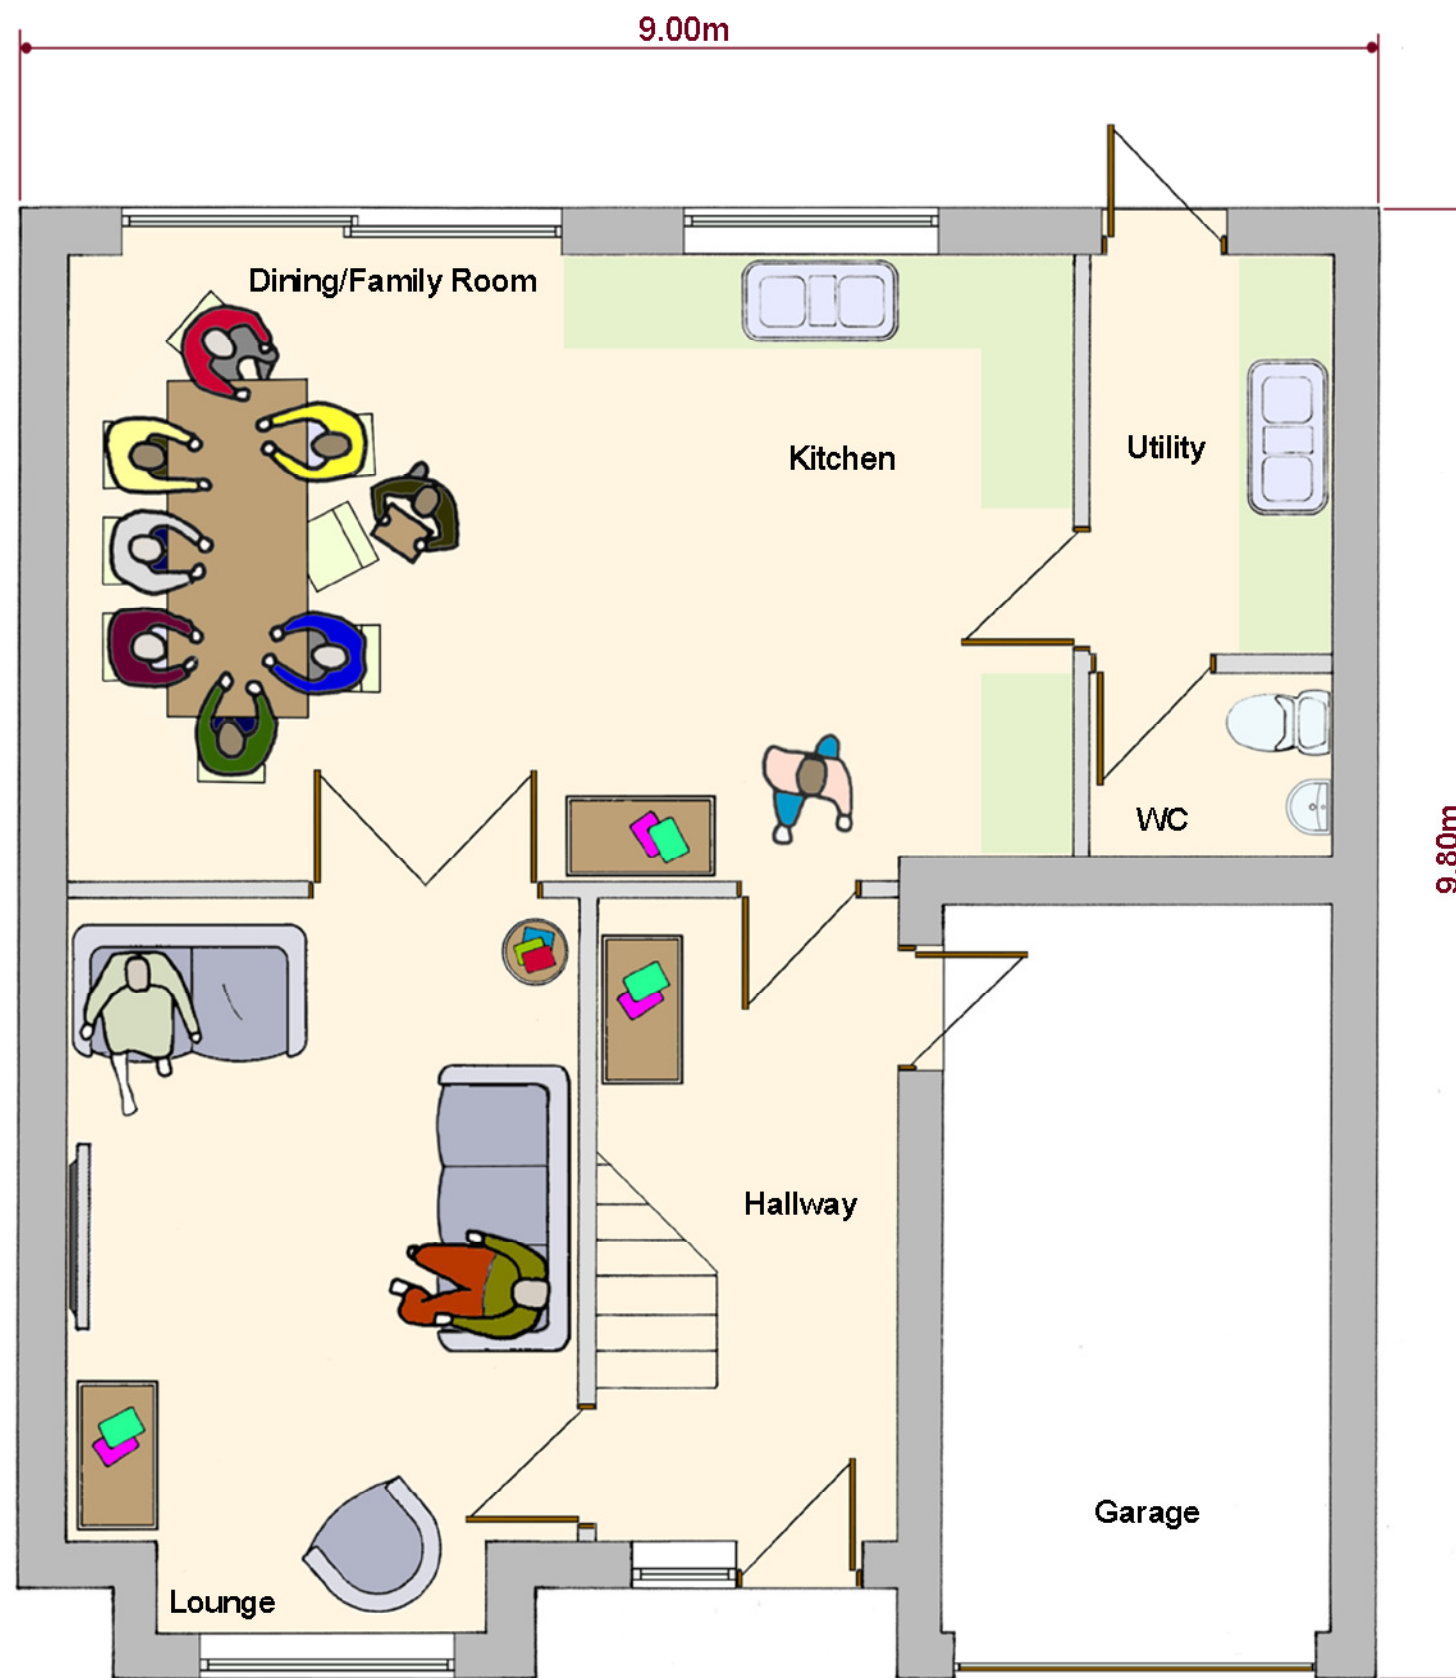

Ground Floor Plan

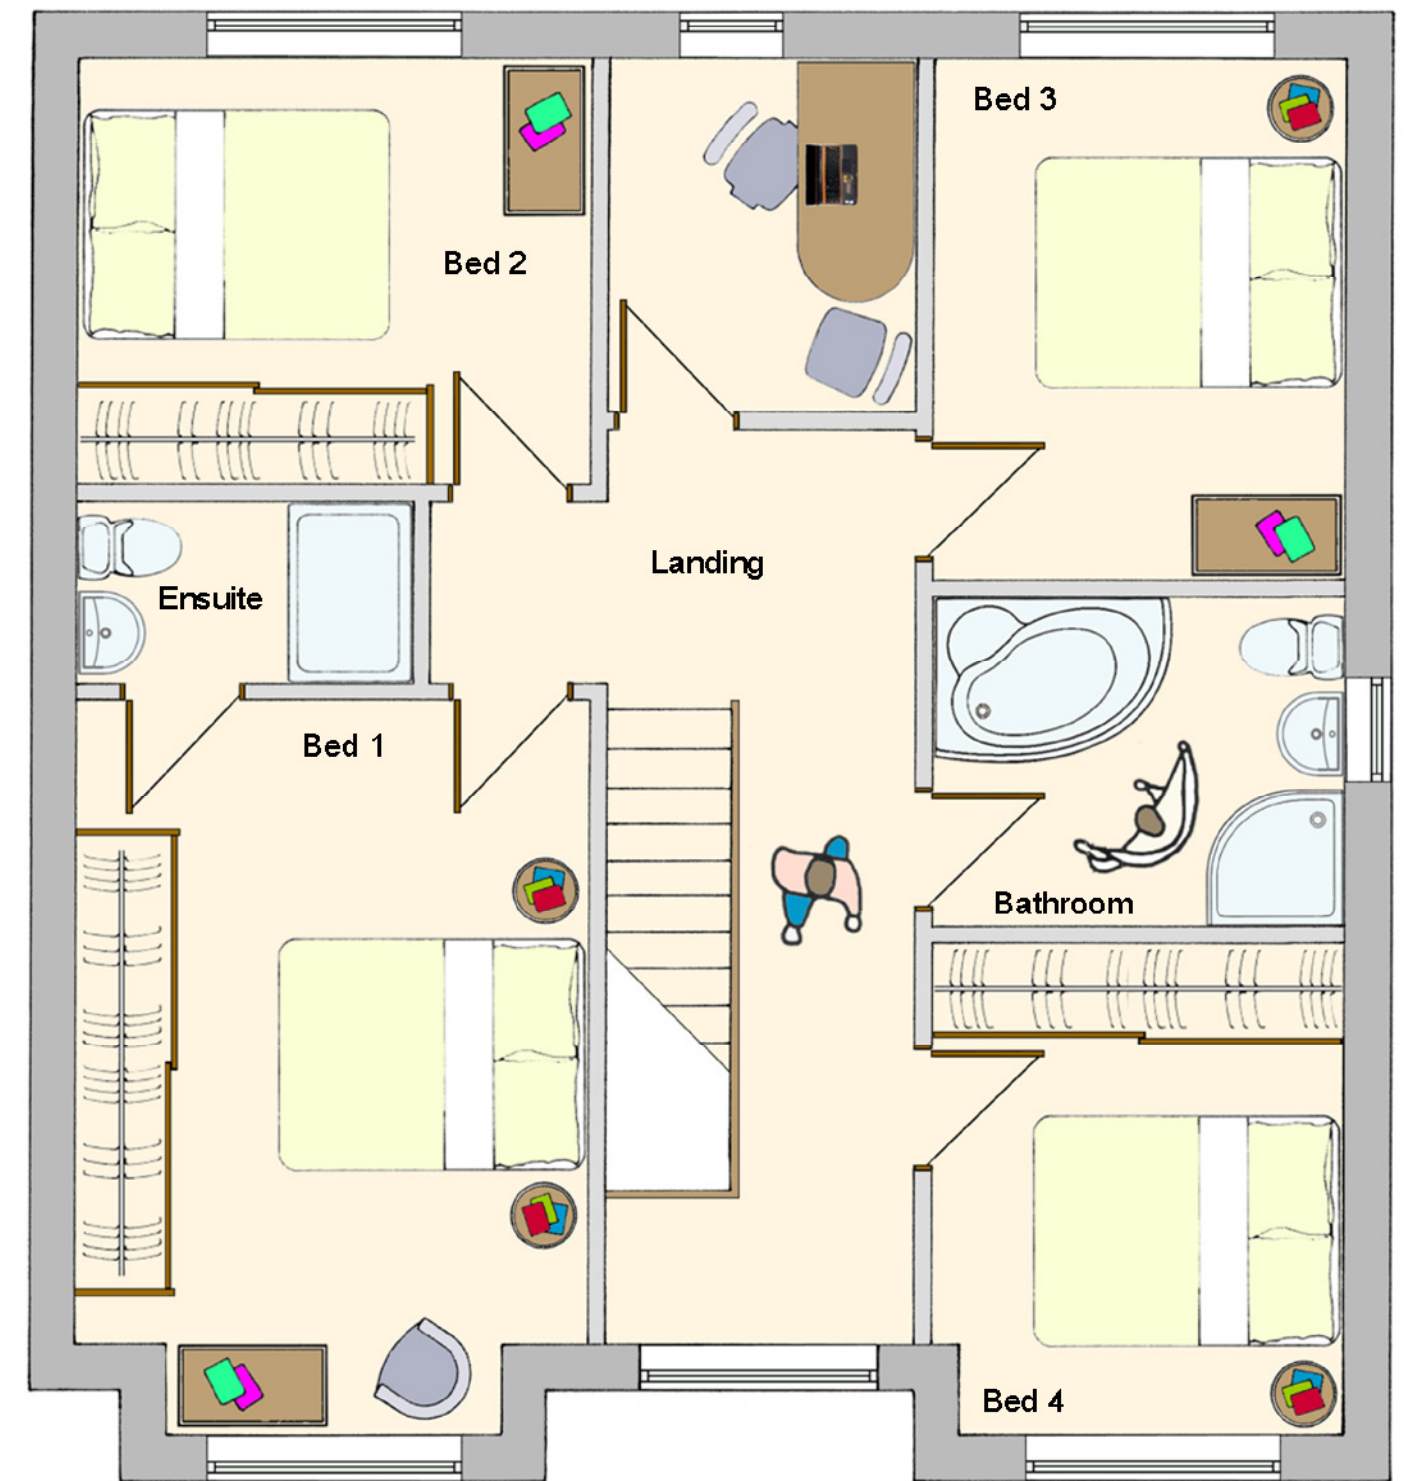

First Floor Plan

Scale 1:50