


Do not scale off this drawing. Work to figured dimensions any discrepancy to be reported to the Architects. Refer to larger scale drawings where available.

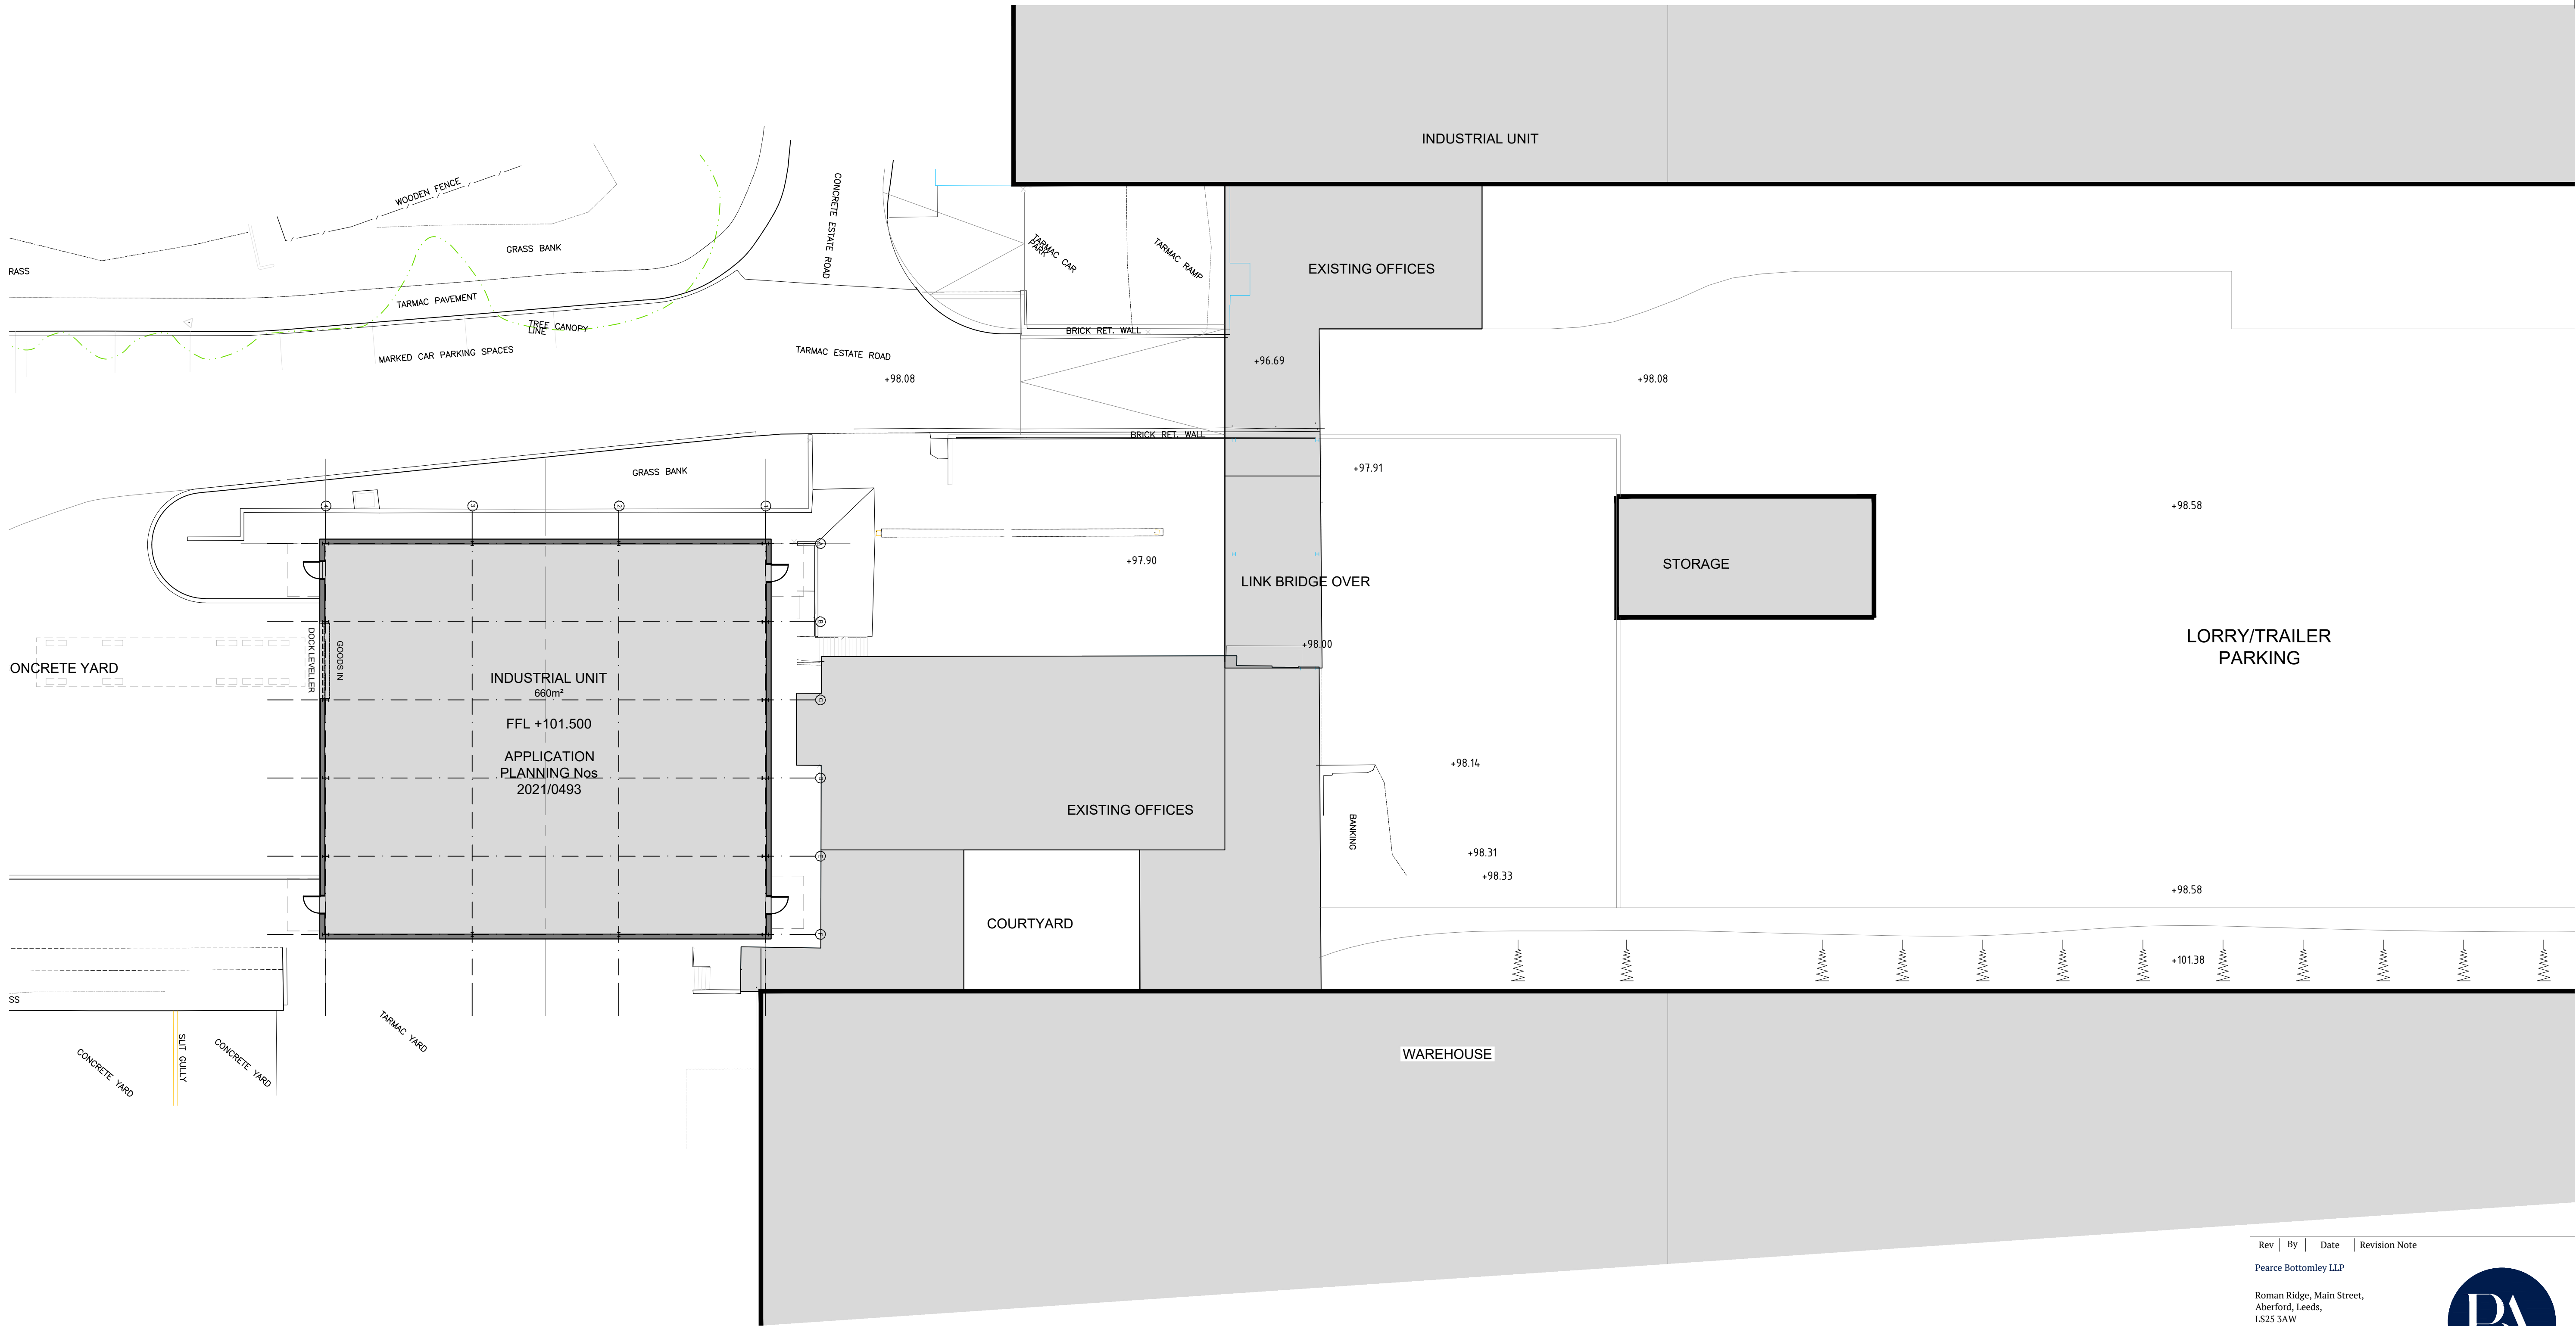

Rev	By	Date	Revision Note
-----	----	------	---------------

Pearce Bottomley LLP

Roman Ridge, Main Street,
Aberford, Leeds,
LS25 3AW

T: 0113 281 2000
E: pbb@pbarchitects.co.uk
W: www.pbarchitects.co.uk



Client
SHAPEPART & SEC LTD

Project
**Darton Business Park - Replacement of Offices
with Warehouse**

Drawing Title
SITE PLAN - AS EXISTING

File Name
PROPOSED SITE PLAN AND SECTIONS

Status	Scale	Drawn	Checked	Date
PLANNING	1:200	RTA	RTA	15/05/2023

Proj. Ref.	Draw. Number	Revision
5607C	- 00-02	- P01

Copyright Pearce Bottomley LLP