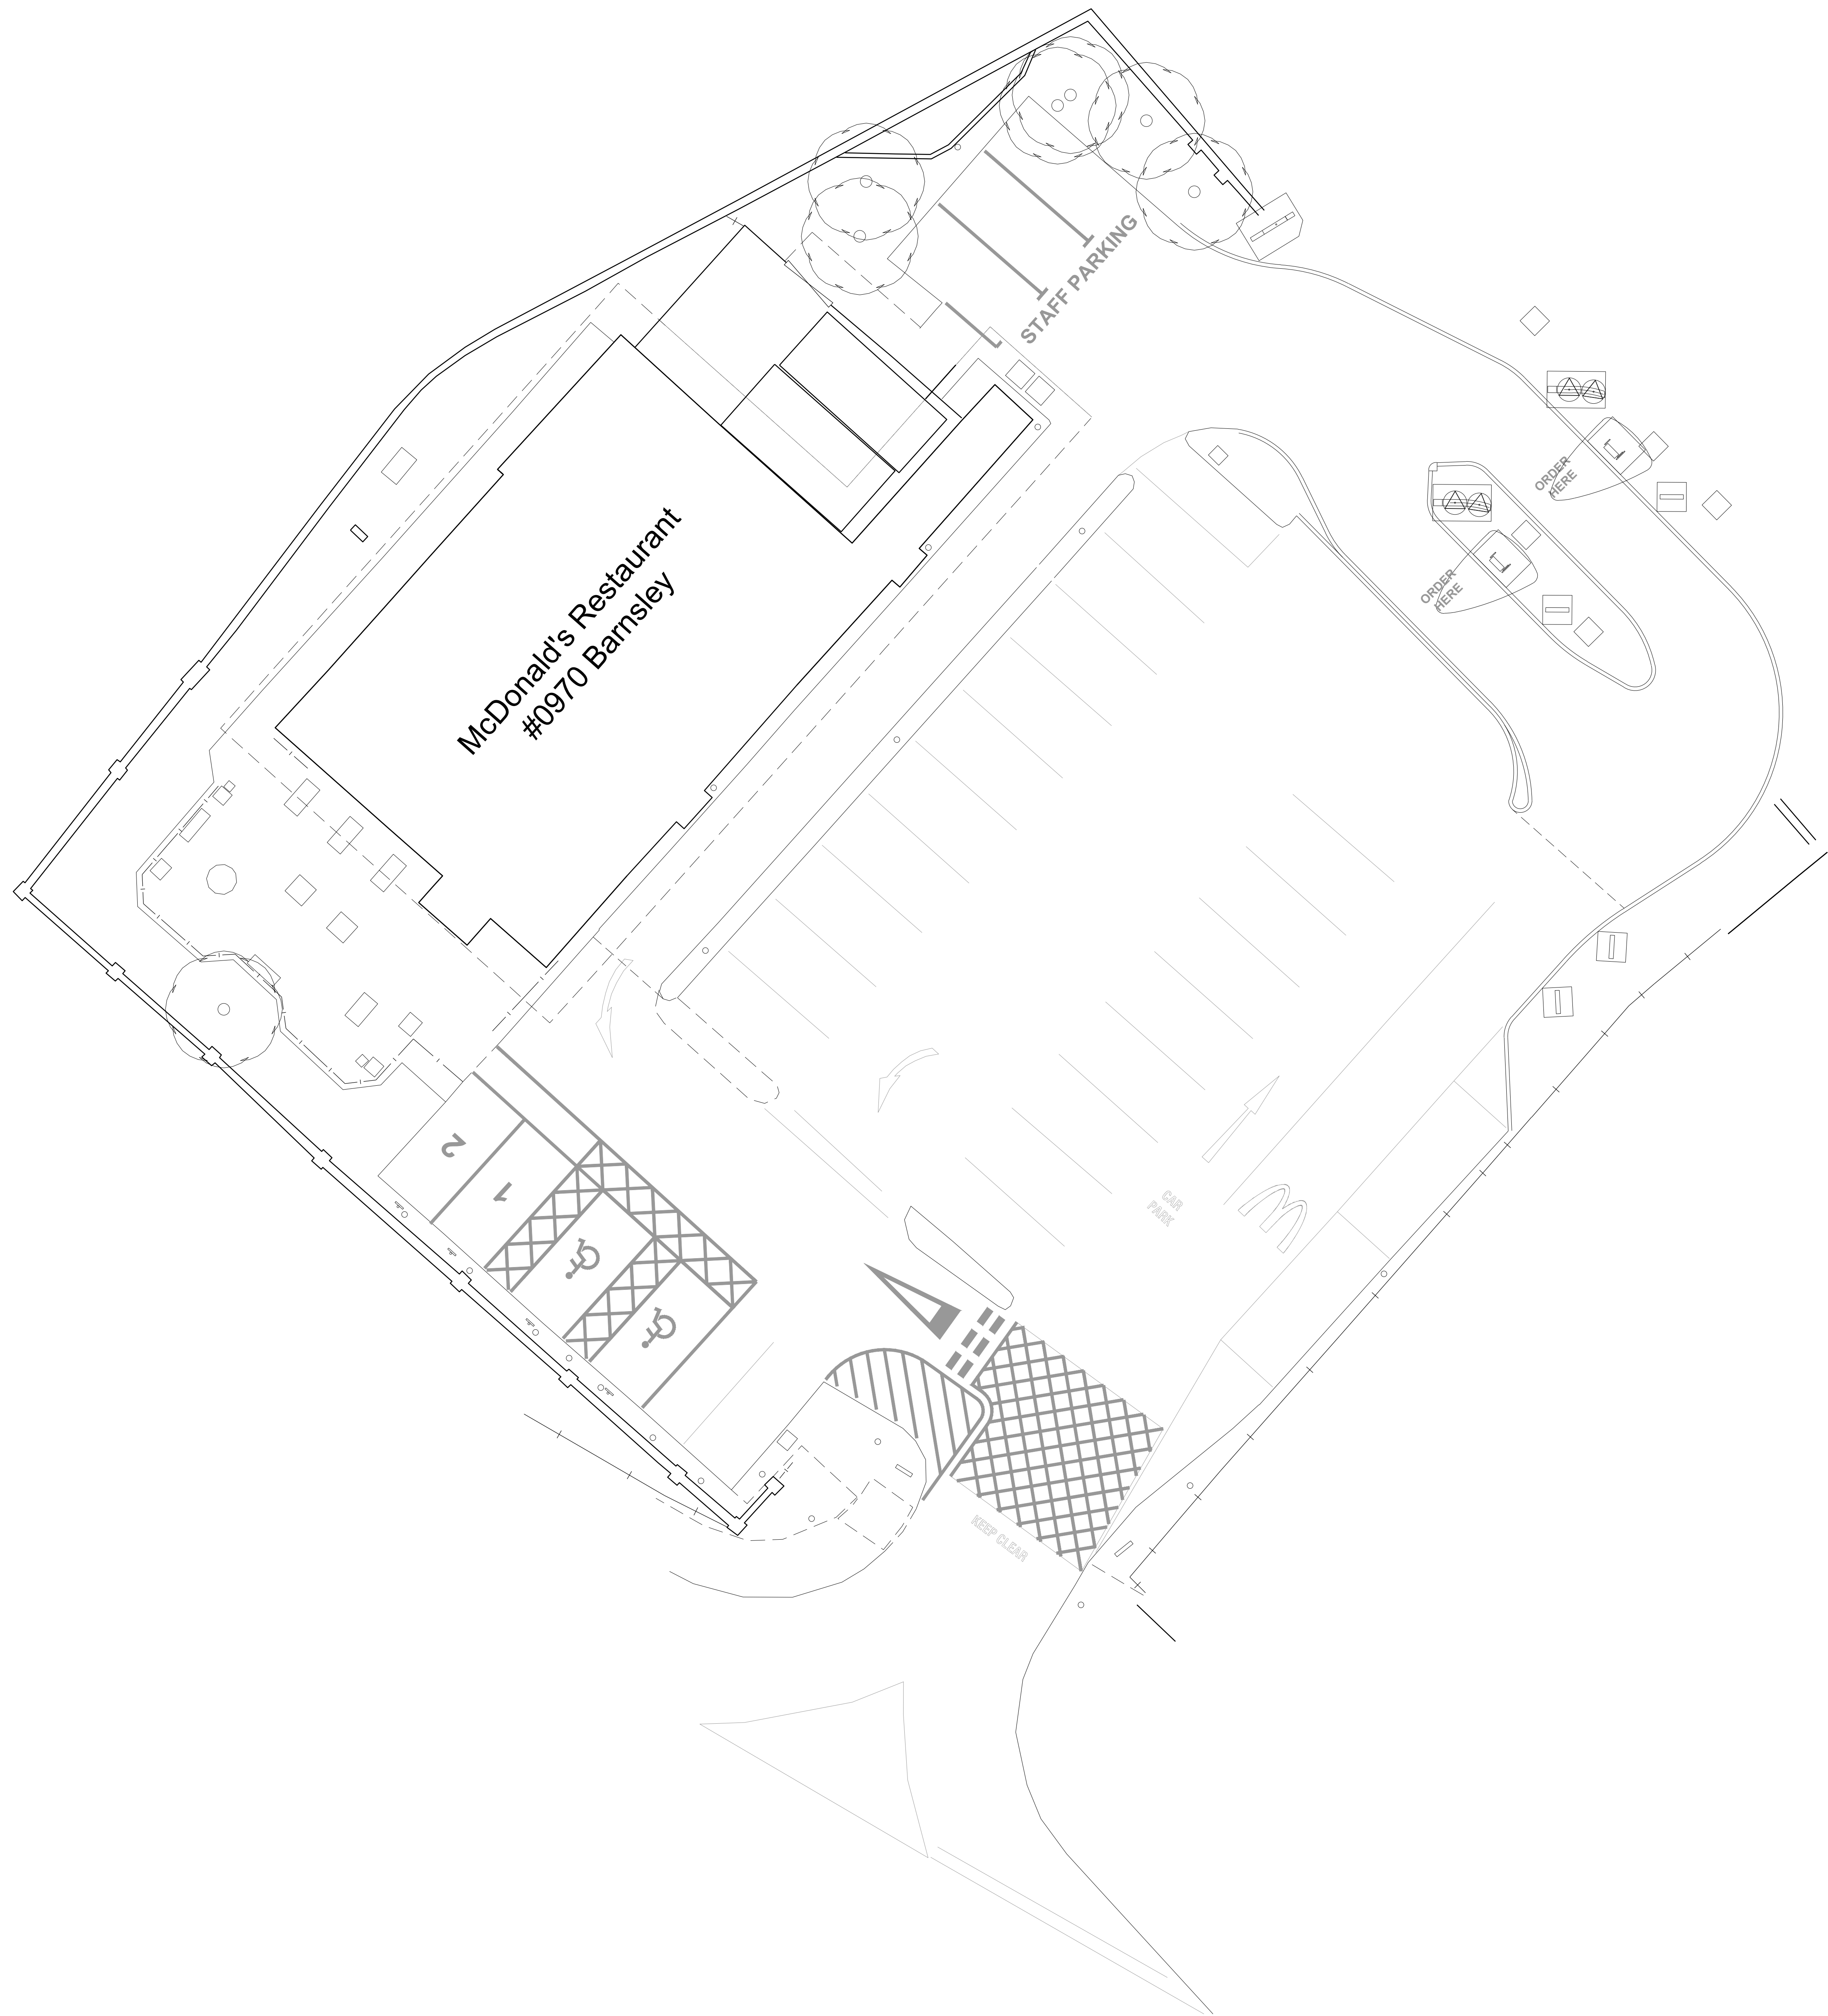
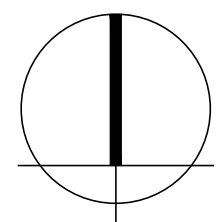


ERDDS signage schedule - REMOVED

Advert Ref	Qty	Size mm(WxDxH)	Materials	Colours	Height (mm)	Projection (mm)	Text Height	Illumination
TOTEM 3 (Pre-sale Board Options)	4	800x150x2400	Khaki Green PPC Aluminium panels with options for 1no, 2no, & 3no internally illuminated POS sign. Signs to be single sides and non-rotating.	Khaki & Grey	2400	n/a	n/a	(Static - Max. 600cd/m²)
HERO-BOARD	1	1700x150x2840	Timber effect aluminium panel with rotating internally illuminated display panel.	Timber, Khaki & Grey	2820	n/a	n/a	(Static - Max. 600cd/m²)
TOTEM 4 (1 BAY TRIPLE)	0	1120x220x2400	Rotating One Bay Triple Unit, Timber effect aluminium panels with internally illuminated triple rotating POS sign.	Timber effect Alu.	2510	n/a	n/a	(Static - Max. 600cd/m²)
TOTEM 4 (2 BAY TRIPLE)	2	1930x220x2510	Rotating 2 Bay Triple Unit, Timber effect aluminium panels with internally illuminated treble rotating POS sign.	Timber effect Alu.	2510	n/a	n/a	(Static - Max. 600cd/m²)
WELCOME/GOODBYE DIRECTIONAL SIGN	2	600x120x2100	Khaki Green PPC aluminium panels with directional entrance arrow. (Internally illuminated)	Khaki, White & Grey	2100	n/a	n/a	
SBS DIRECTIONAL SIGN	1	1300x120x1600	Post mounted sign. Khaki aluminium panel with reflective yellow inset with "Any Lane Any Time" black text & white directional arrows.	Khaki, Yellow, Black, Blue & White	1000	n/a	n/a	n/a

ERDDS signage schedule - RETAINED

Advert Ref	Qty	Size mm(WxDxH)	Materials	Colours	Height (mm)	Projection (mm)	Text Height	Illumination
BANNER SIGN 22	0	4820x150x2060	Post mounted Banner Unit, Dark Green side with Punched panels "McDonald's" text sign in Dark Green	Dark Green & Grey	2060	n/a	800	n/a

REV	DESCRIPTION	DR / CH	DATE
1	Rev 1: Initial design and sign off by McDonald's Restaurants Ltd and opening changes to documentation should be reported to the McDonald's project manager and changes to the documentation should be reported to the McDonald's project manager and NAME (Date)		SEPT 2019

SIGNATURE:
GENERAL NOTES:
All work to be done in accordance with the Building Regulations and the latest
British Standards. All proprietary materials and products are to be used exactly in accordance
with the manufacturer's recommendations. All dimensions to be checked on site prior to
construction.
ON BEHALF OF:



MC DONALDS RESTAURANTS LTD
STORE NO
WOMBWELL LANE
BARNESLEY, S70 3NT
DRAWING TITLE
Existing Site Plan

Scale @ A0 1:100
Created on: SEPTEMBER 2019
Drawn by: CJS
Checked by: GF
Purpose of issue: FOR INFORMATION

OPEN architecture
www.openarc.co.uk
South Park
Sevenshaws Lane / TN13 1EB
Job Reference Store Number Drawing No Rev
19121 970 03 -