




1. Contractors must check all dimensions on site. Only figured dimensions are to be worked from. Discrepancies must be reported to the Architect or Engineer before proceeding. © This drawing is copyright
2. Reproduced from OS Stemap © by permission of Ordnance Survey® on behalf of The Controller of Her Majesty's Stationery Office. © Crown copyright 2008. All rights reserved. Licence number 100007126.

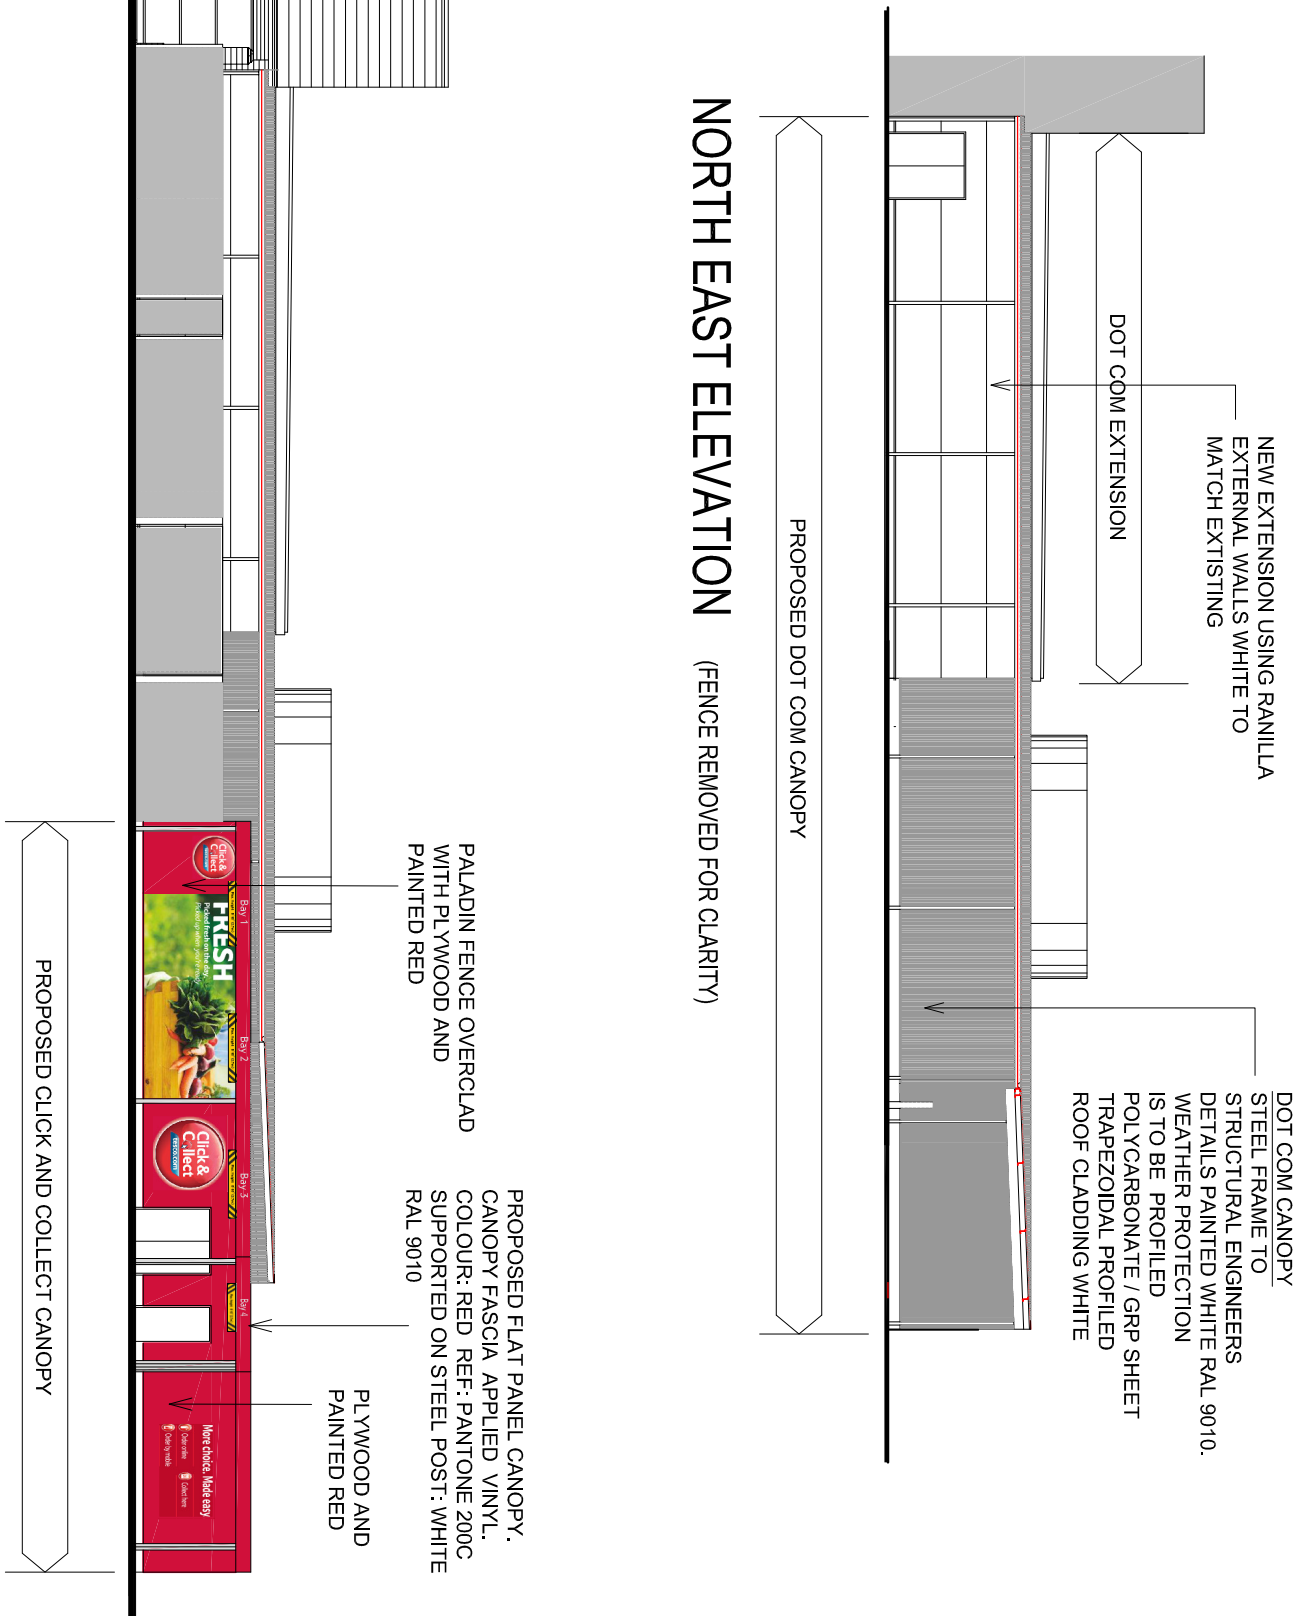


NORTH EAST ELEVATION

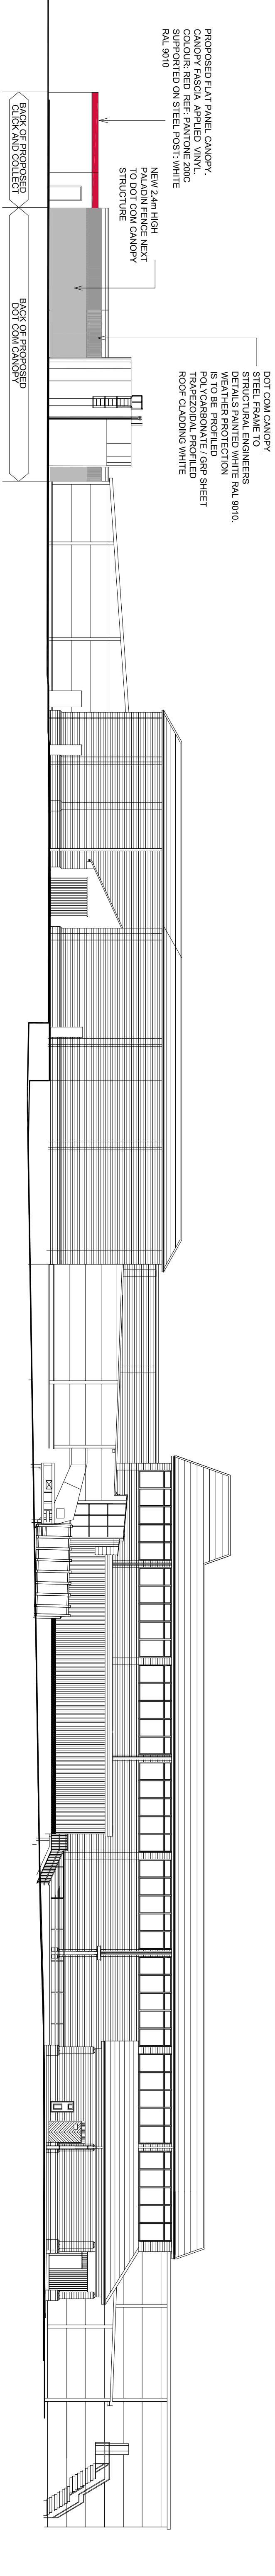


SOUTH WEST ELEVATION

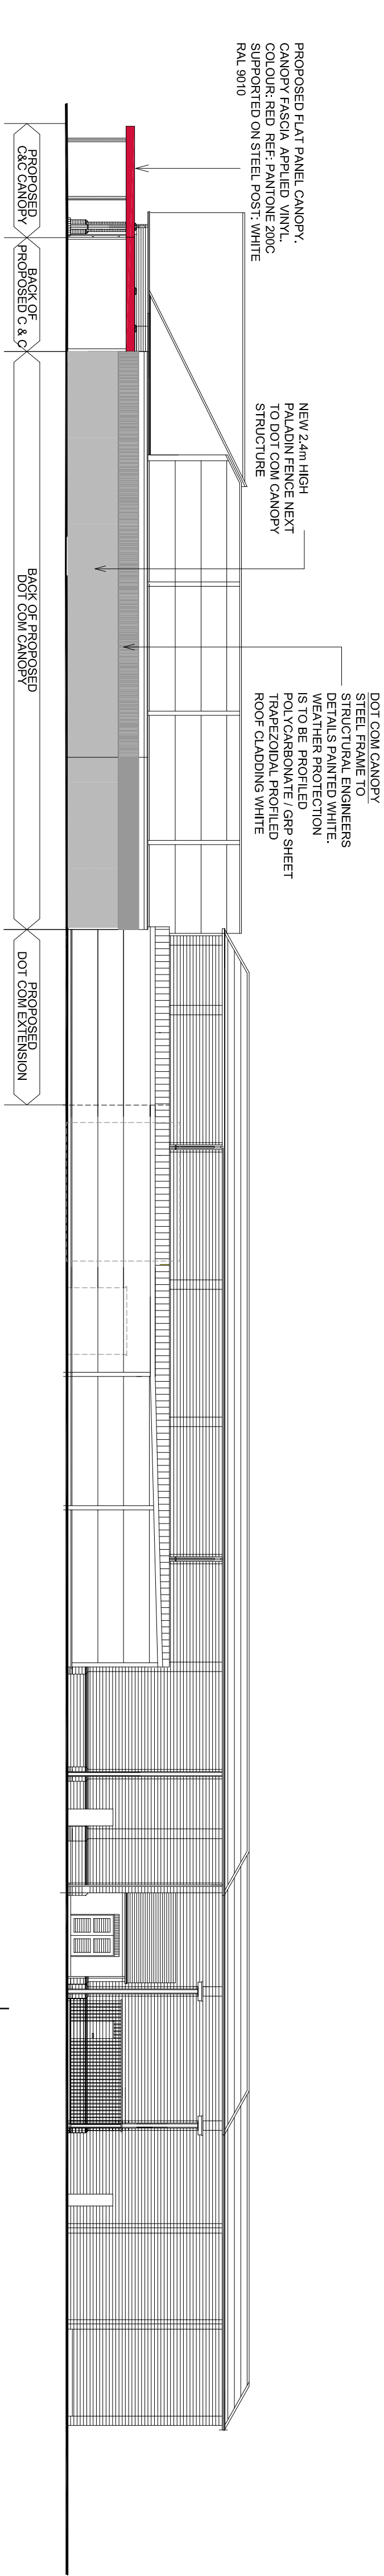

NORTH WEST ELEVATION (FENCE REMOVED FOR CLARITY)

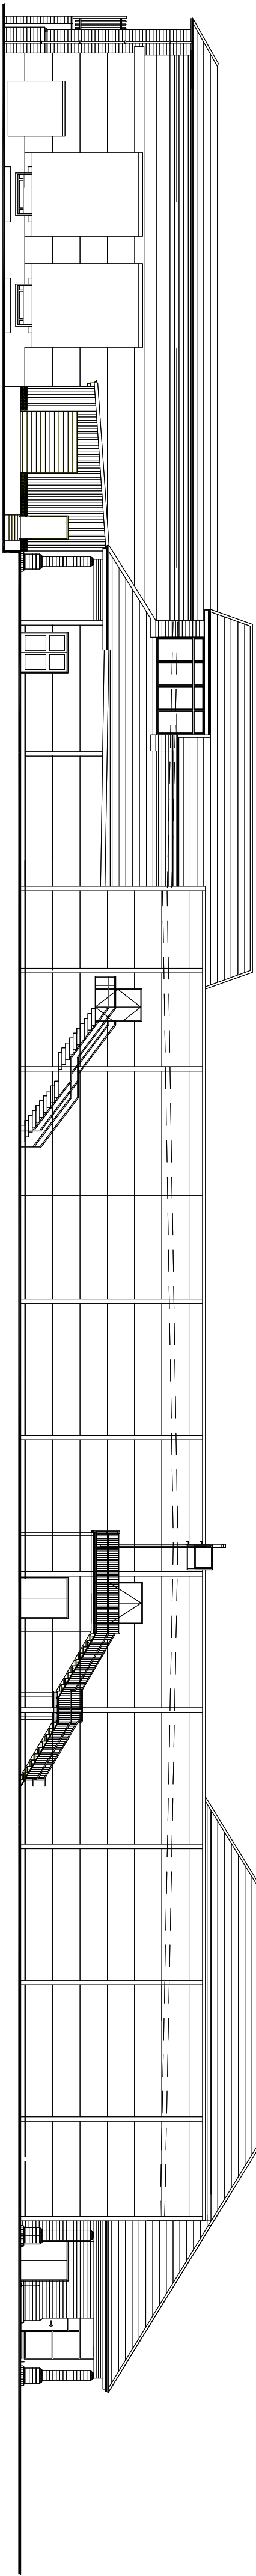

SOUTH EAST ELEVATION

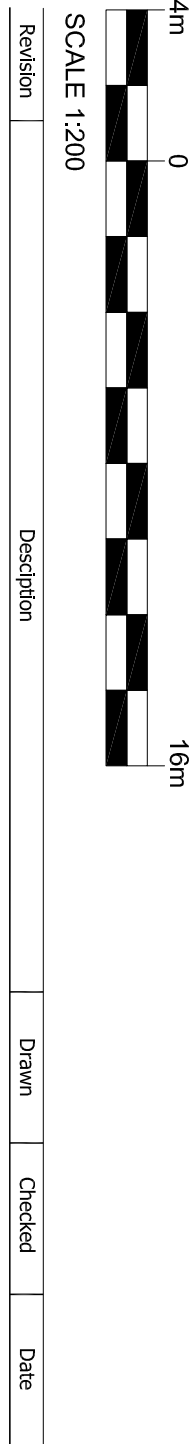

The
TESCO BARNSLEY
DOT COM EXTENSION AND INTEGRATED CLICK & COLLECT
PROPOSED ELEVATION

Woods Hardwick
Architects, Engineers and Development Consultants

15-17 Gaddingham Road
Barnsley
S10 2JH
T: +44 (0)1224 388862
F: +44 (0)1224 388862
mail@woods-hardwick.com
www.woods-hardwick.com

Scale 1:200@A1 Date FEB 14 Drawn AD Ck RT

16897-P007