

Drawing No.	Rev No.
MDF001 -004	B

DO NOT SCALE: Contractor to check all dimensions and report any omissions or errors

NOTES

B	Side extension changed	JRB			01/03/19
A	Rear extension now pitched	JRB			08/02/19
Rev	Description	By	Chk	App	Date

JRB DESIGNS Ltd
1 Saville Road
Cudworth
Barnsley
S72 8LT
Tel: 01226 383542
Fax: 01226 380078
Mob: 07970 541192
Email: john@jrbdesigns.co.uk

This drawing is copyright. © jrbdesigns Ltd.

Client

MR. D FREER

Drawing Title

PROPOSED PLANS

Address

75 ASHWELL CLOSE
SHAFTON
BARNSELEY
S72 8QL

Project Title:

PROPOSED FIRST FLOOR SIDE
& SINGLE REAR EXTENSIONS

Purpose of Issue:


PLANNING

Drawing Status


FIRST ISSUE

Scale at A3 AS SHOWN	Drawn By JRB	Date 31/10/2018
Checked By	Date 31/10/2018	Approved By Date 31/10/2018
Project No. MDF001	Drawing No. 004	Revision B


APPROVAL ☒ INFORMATION ☐ TENDER ☐ CONTRACT ☐ CONSTRUCTION ☐

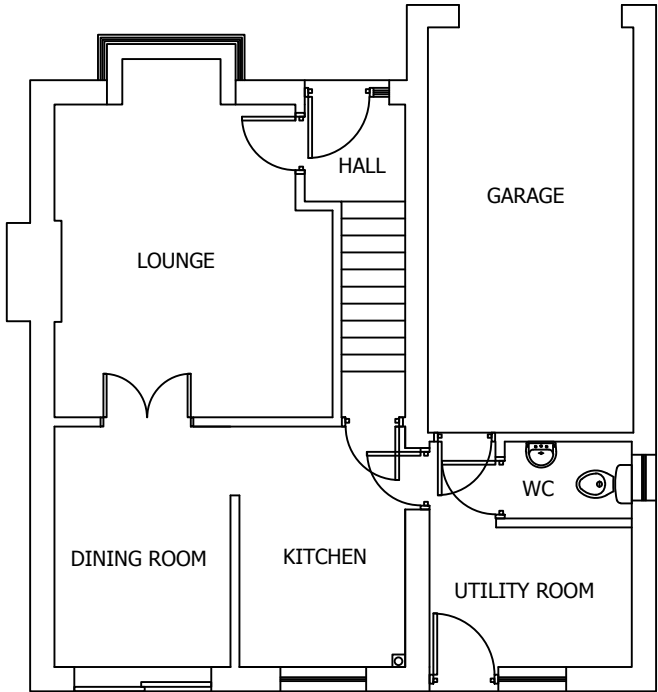


EXISTING GROUND FLOOR PLAN
SCALE 1:100 AT A3

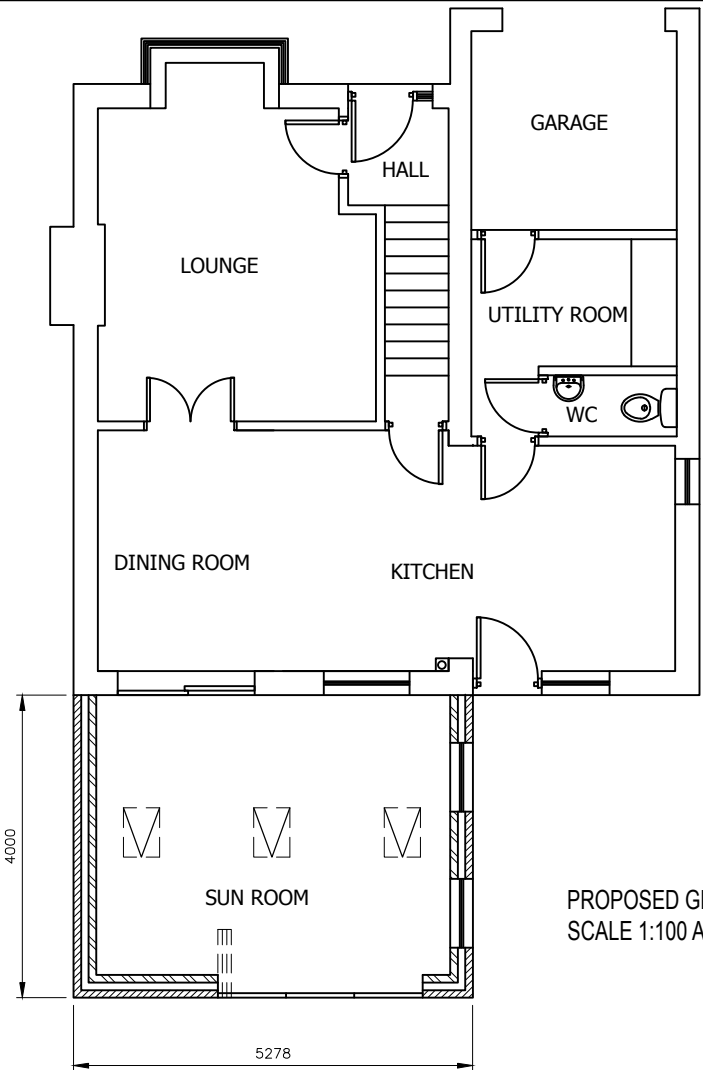

PROPOSED GROUND FLOOR PLAN
SCALE 1:100 AT A3

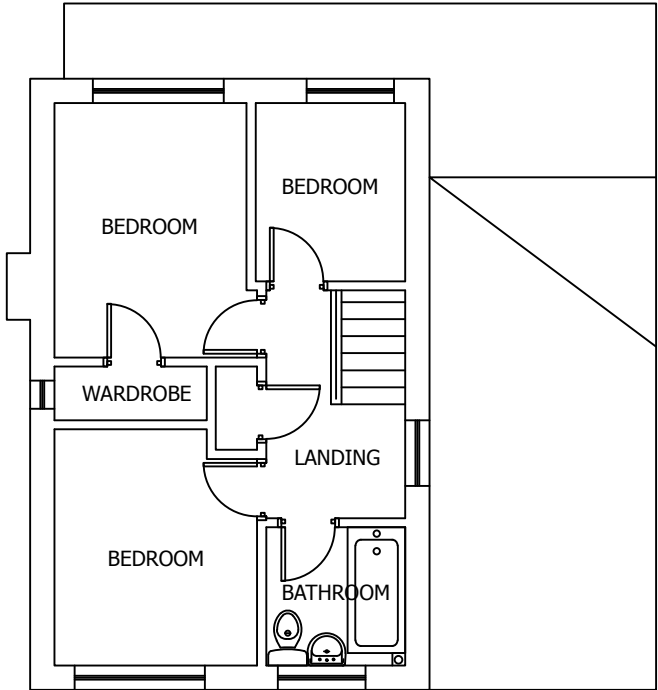

EXISTING FIRST FLOOR PLAN
SCALE 1:100 AT A3

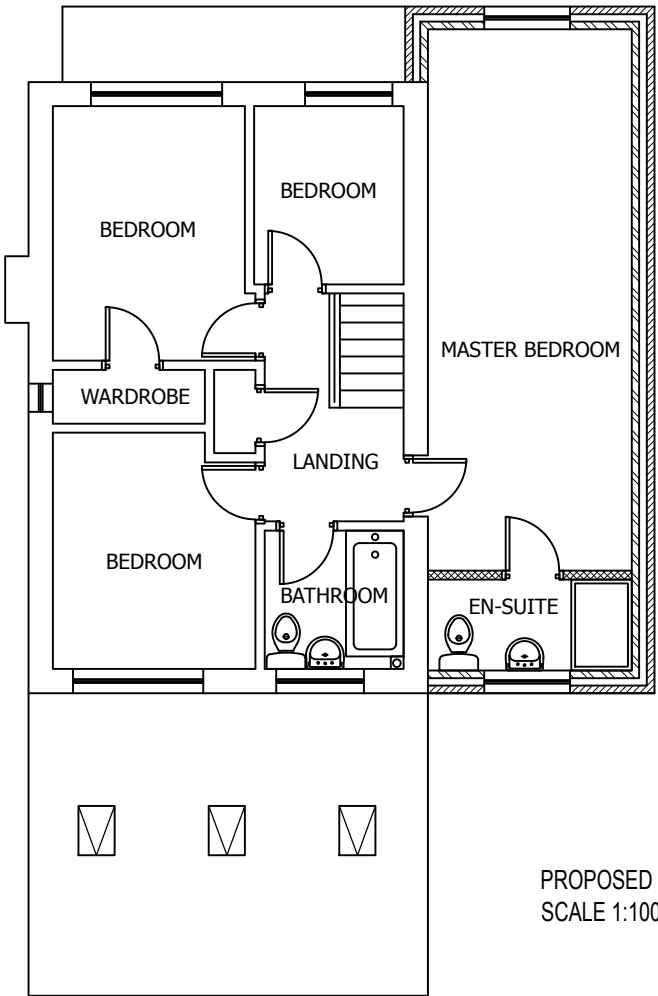

PROPOSED FIRST FLOOR PLAN
SCALE 1:100 AT A3