


Neighbour
Building

Neighbour
Building

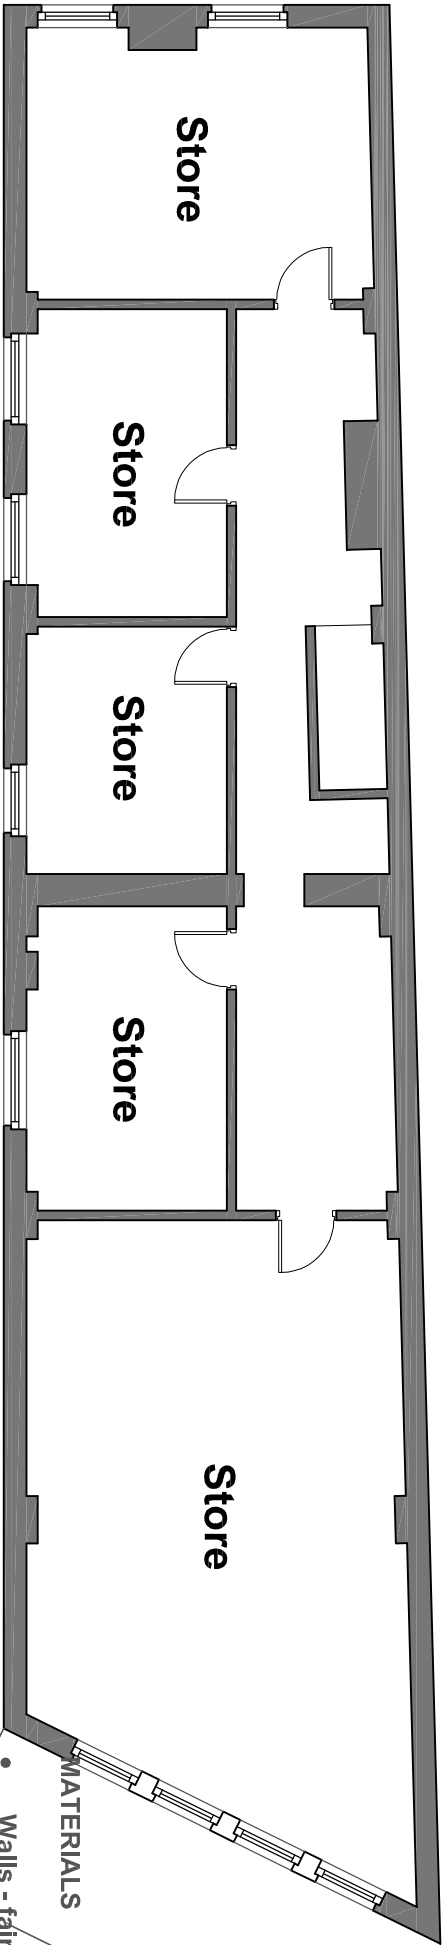

MATERIALS

- Walls - fair faced brickwork generally, dashed render to the main front elevation and rear side
- Roof - natural slate
- Rainwater goods - timber box profile gutters and cast metal downpipes
- Windows - painted timber single glazed vertical 1 over 1 sash windows generally, aluminium fixed screens to the main shop frontage
- Doors - painted timber flush to rear, aluminium fully glazed to ther main shop frontage

ISSUED FOR PLANNING

REVISION	DATE	DRAWN	CHECKED	DESCRIPTION	SCALE	DATE
CLIENT					1:100@A3	JUL Y 2020
PROJECT						
60 ELDON STREET, BARNSELY			DRAWN	ML	CHECKED	
DRAWING TITLE						
SECOND FLOOR PLAN AS EXISTING			JOB NUMBER	DRAWING NO.	REVISION	
			2027	103		

Second Floor Plan As Existing

Scale 1:100@A3

