




FRONT ELEVATION

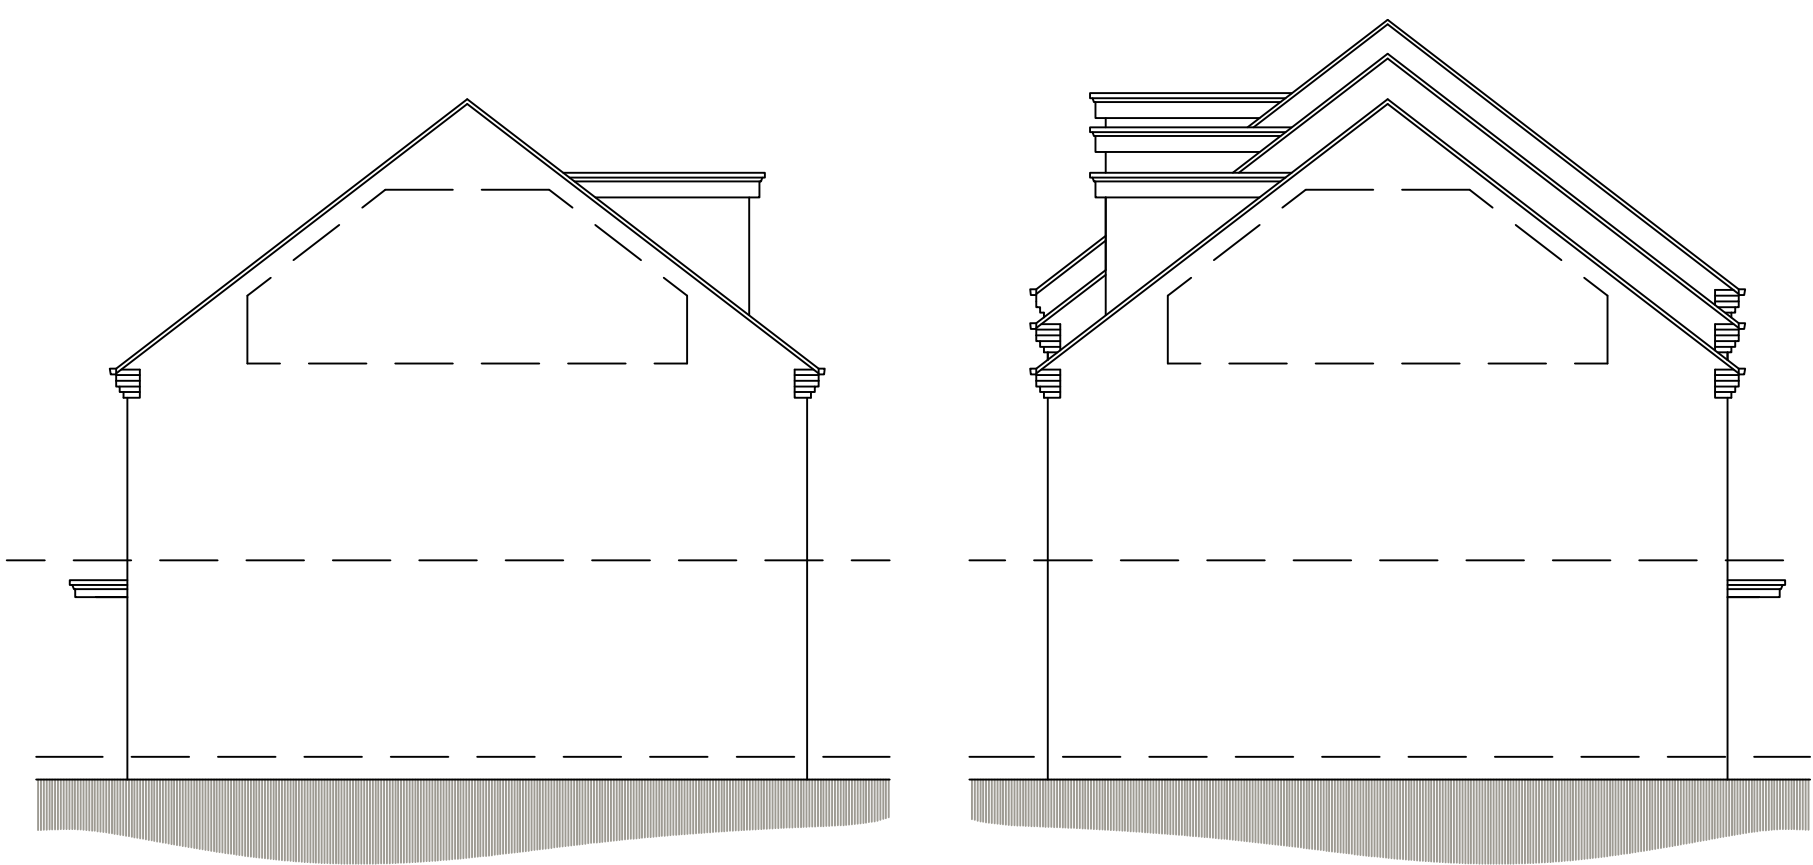

SIDE ELEVATION

SIDE ELEVATION




REAR ELEVATION




SITE PLAN
SCALE 1:200


LOCATION PLAN
SCALE 1:1250

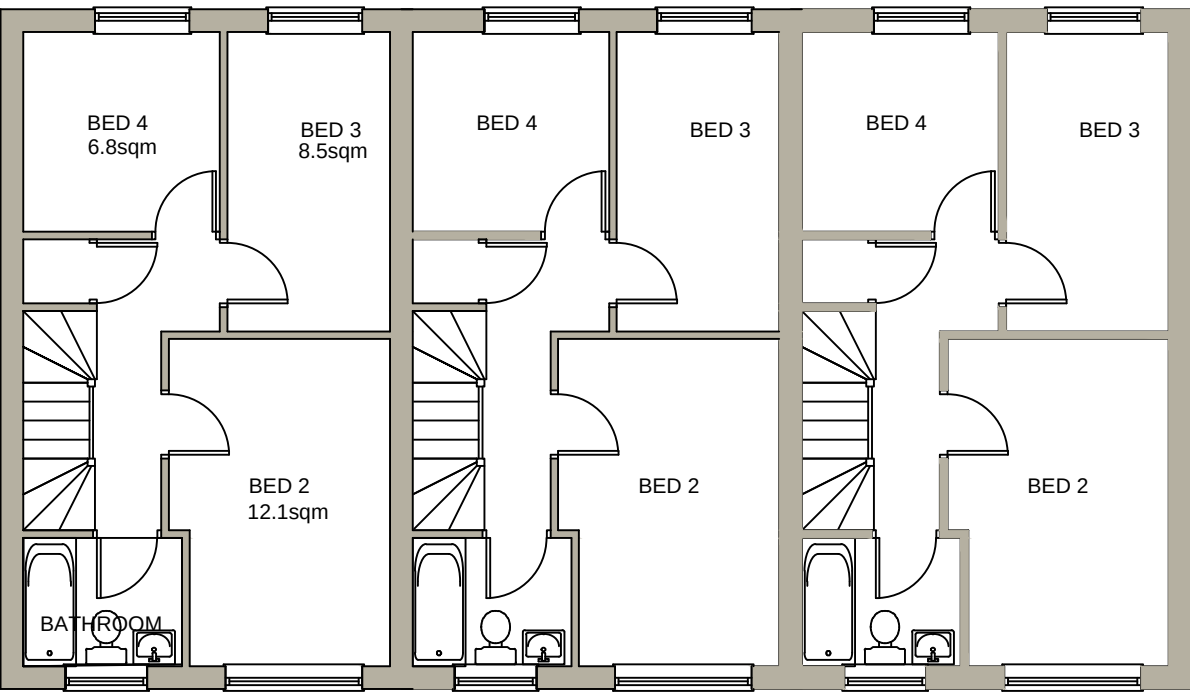


FIRST FLOOR PLAN

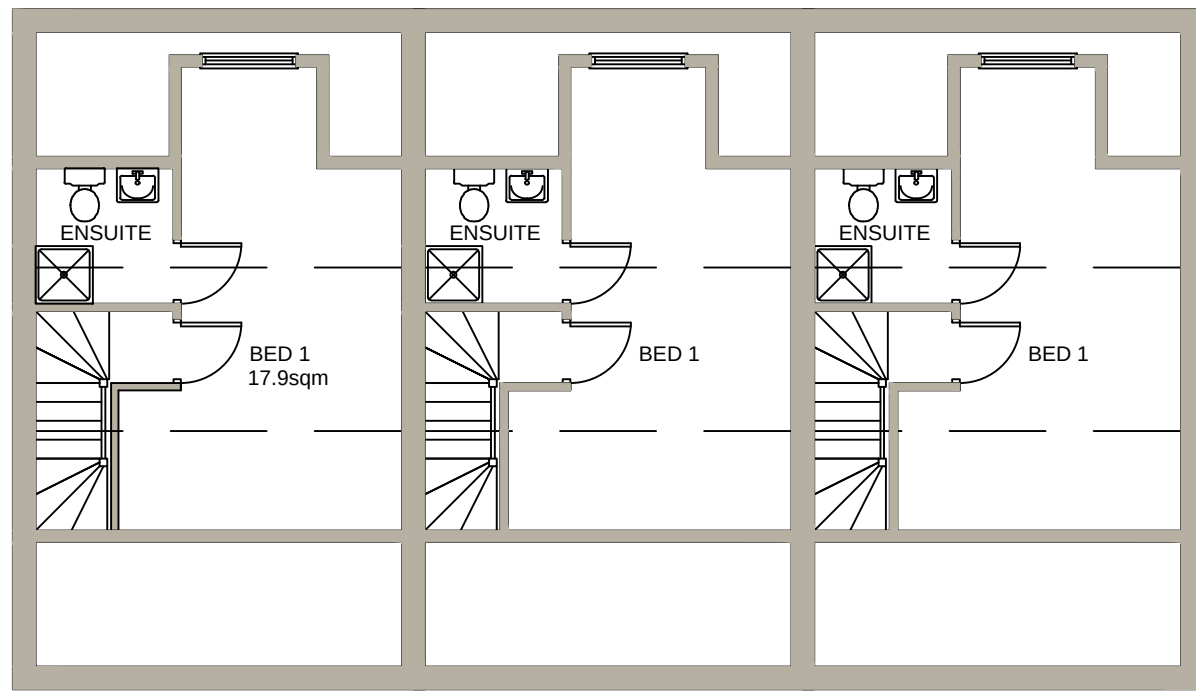

SECOND FLOOR PLAN

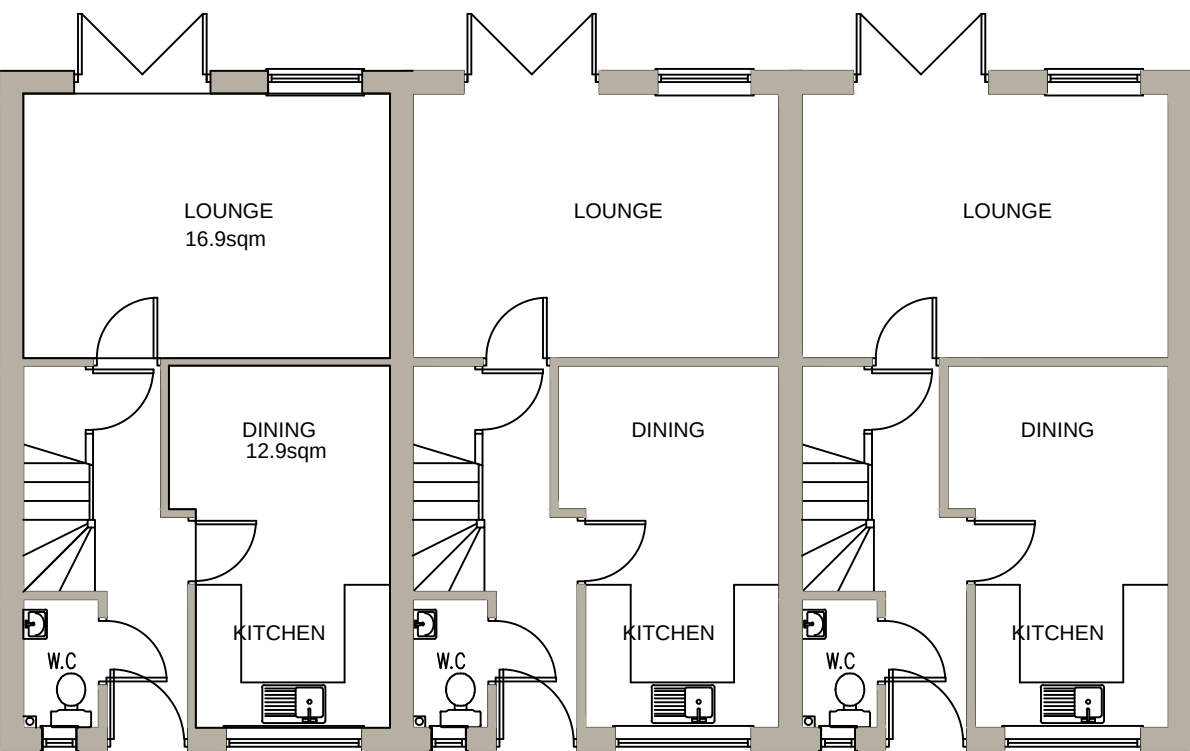


GROUND FLOOR PLAN

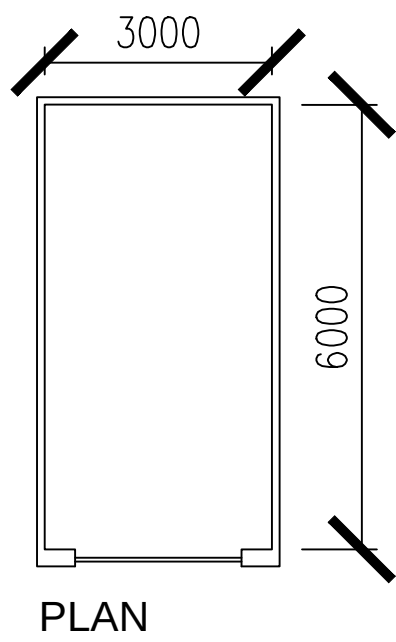

PLAN

GARAGE TO PLOT 6

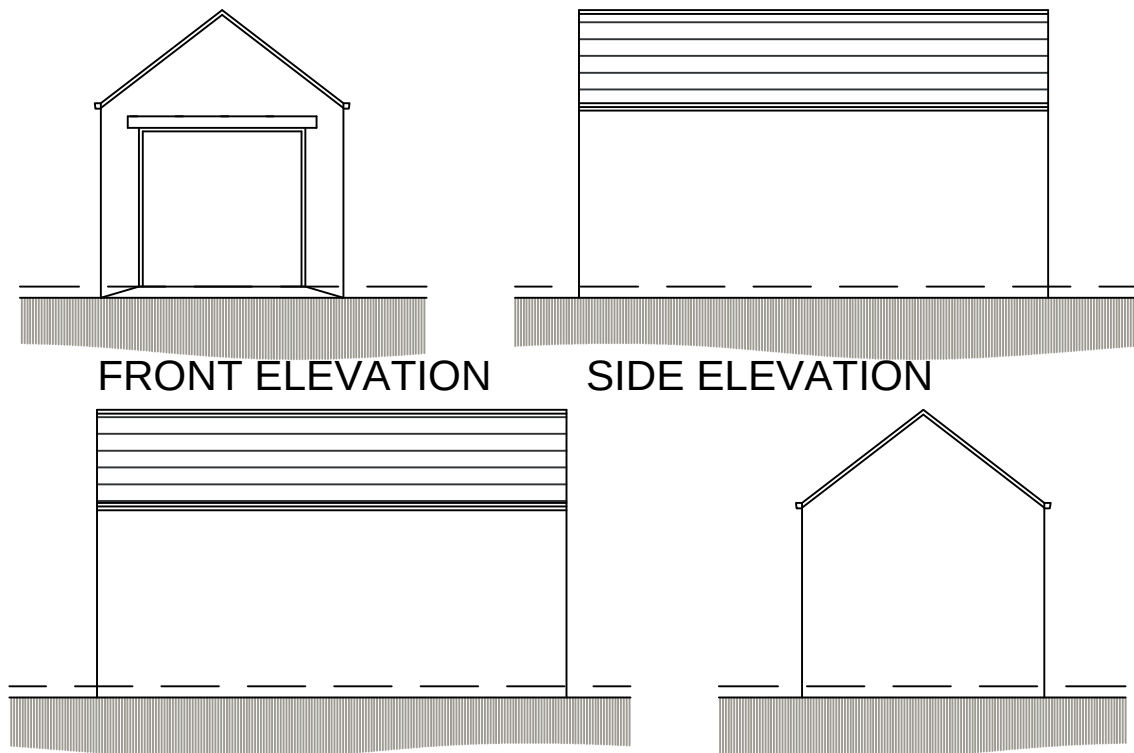

FRONT ELEVATION

SIDE ELEVATION

SIDE ELEVATION

FRONT ELEVATION

			8 MORSTON BUSINESS PARK, WHALEY ROAD, BARUGH GREEN, BARNESLEY. S75 1HQ			Phone: 01226 208482 Fax: 01226 283030 Email: info@whiteaguspартnership.co.uk Web: www.whiteaguspартnership.co.uk		
ARCHITECTURAL SERVICES AND SURVEYORS			Client.			Ms JANICE ABEY		
Project.			Date.			Scale.		
RESIDENTIAL DEVELOPMENT ON LAND BETWEEN 90-100 FARM ROAD, KENDRAY BARNESLEY			FEB 2017			1@100 @ A1		
Drawing Title.			Ref.			Dwg. No.		
PLANS AND ELEVATIONS			16-172			01		
Date			Suffix			Description		
21-02-17			A			GENERAL REVISIONS		
22-02-17			B			GARAGE ADDED TO PLOT 6		